

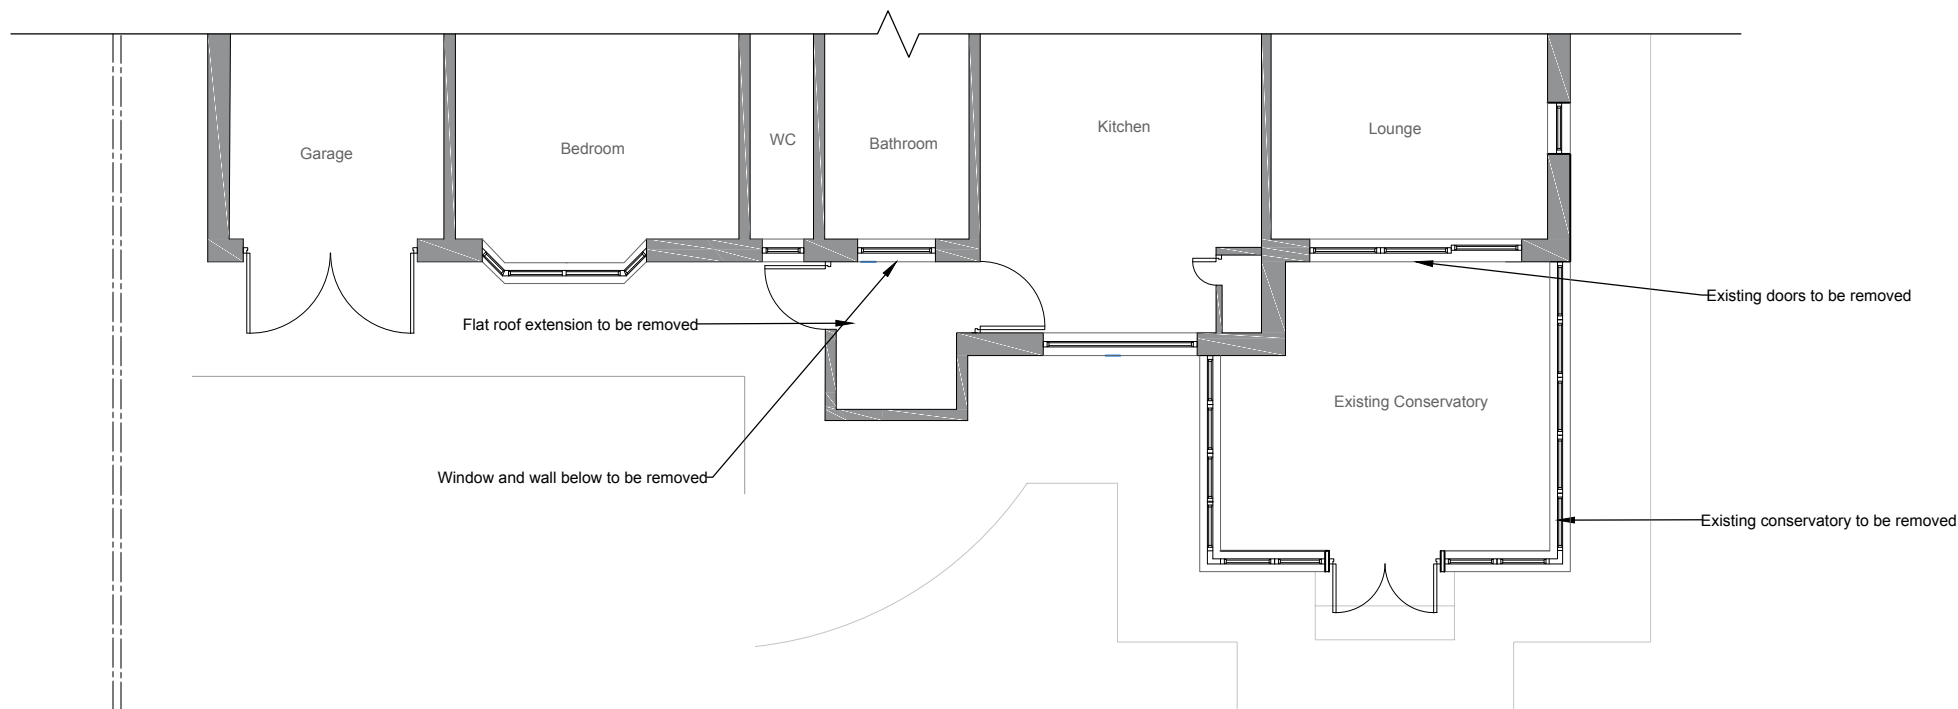


 

EXISTING FLOOR PLAN

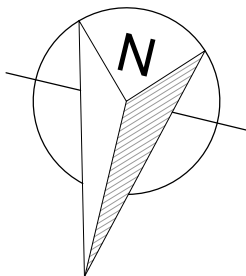

1. All dimensions in millimetres (mm) and levels in metres (m) unless noted otherwise. 2. This drawing to be read in conjunction with all other relevant drawings and specification. 3. All work to comply with the relevant British Standards, Codes of Practice and the Building Regulations.			
Revisions:			
Customer: Ms Sharon Spindlow 35 Beehive Lane Ferring Worthing, West Sussex BN12 5NR			
Drawing Title: Existing Floor Plan			
Drawing No: 2615/PP/02		Contract No: EF2615AW	
Scale: 1:100		Starting Date: 12 June 2018	
Drawn: K.PAPIANAITE		Revision: .	
Size: A3		Ref No: .	
 Everest		EVEREST CONSERVATORIES EVEREST HOUSE SOPERS ROAD CUFFLEY EN6 4SG	
© Crown copyright. All rights reserved. License numbers 010031673 and 100042205			