



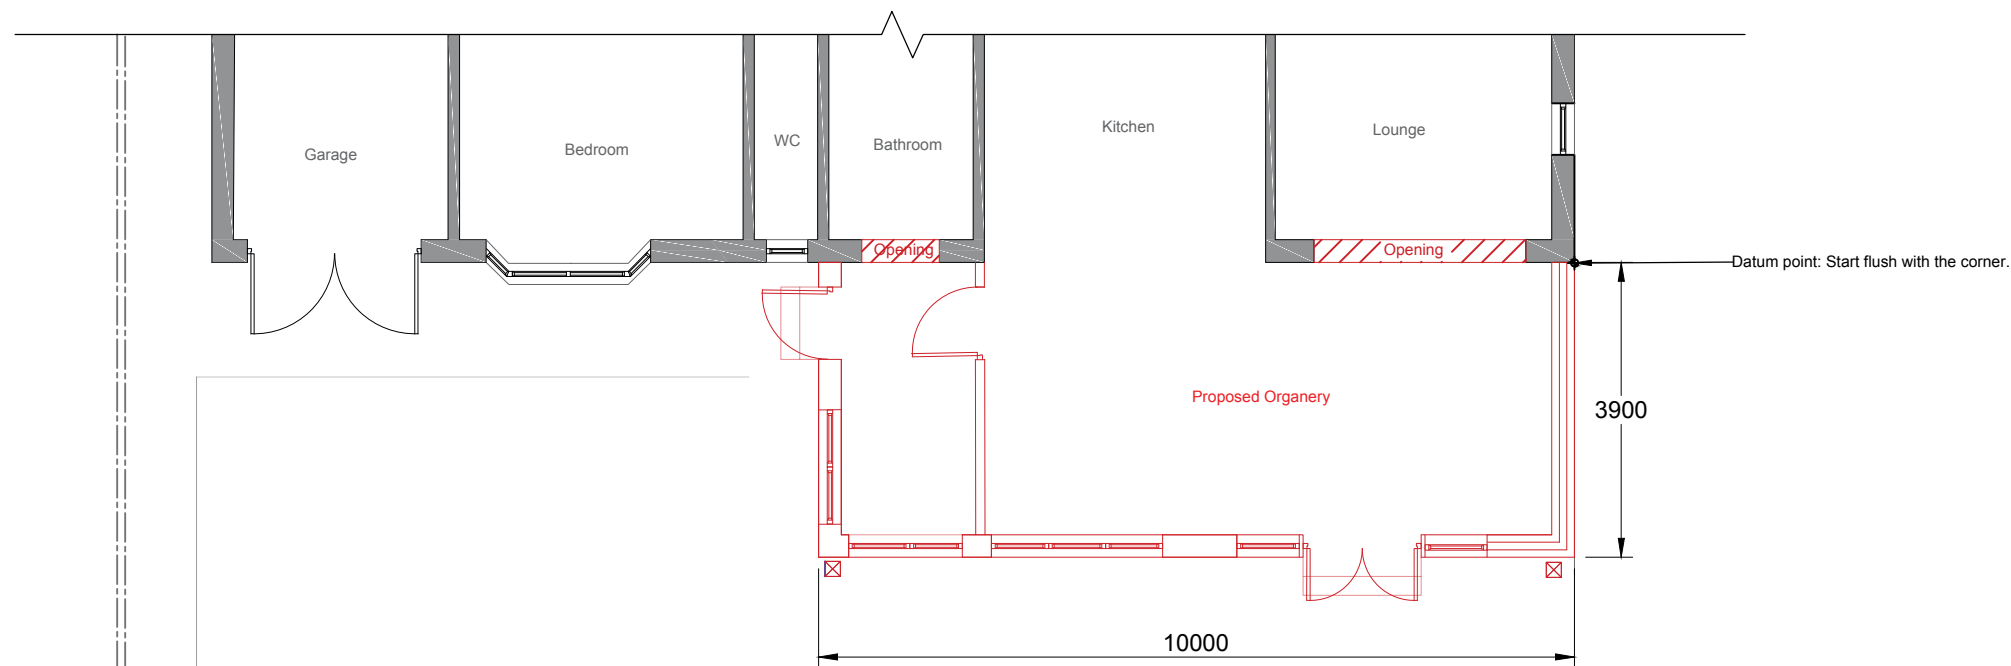

PROPOSED FLOOR PLAN

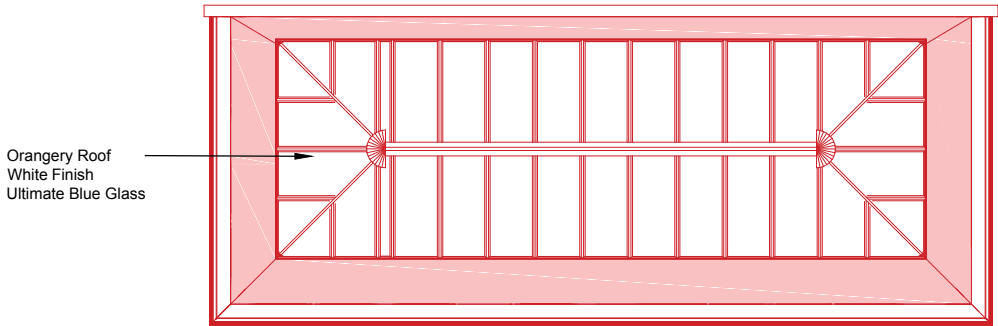

PROPOSED ROOF PLAN

1. All dimensions in millimetres (mm) and levels in metres (m) unless noted otherwise.
2. This drawing to be read in conjunction with all other relevant drawings and specification.
3. All work to comply with the relevant British Standards, Codes of Practice and the Building Regulations.

Revisions:

Customer: Ms Sharon Spindlow
35 Beehive Lane
Ferring
Worthing, West Sussex
BN12 5NR

Drawing Title:
Proposed Floor & Roof Plan

Drawing No:	2615/PP/04	Contract No:	EF2615AW
Scale:	1:100	Starting Date:	12 June 2018
Drawn:	K.PAPIANAITE	Size:	A3
Ref No:		Revision:	.

EVEREST
CONSERVATORIES
EVEREST HOUSE
SOPERS ROAD
CUFFLEY
EN6 4SG

© Crown copyright. All rights reserved.
License numbers 010031673 and 100042205

