


LOCATION PLAN


1:1250

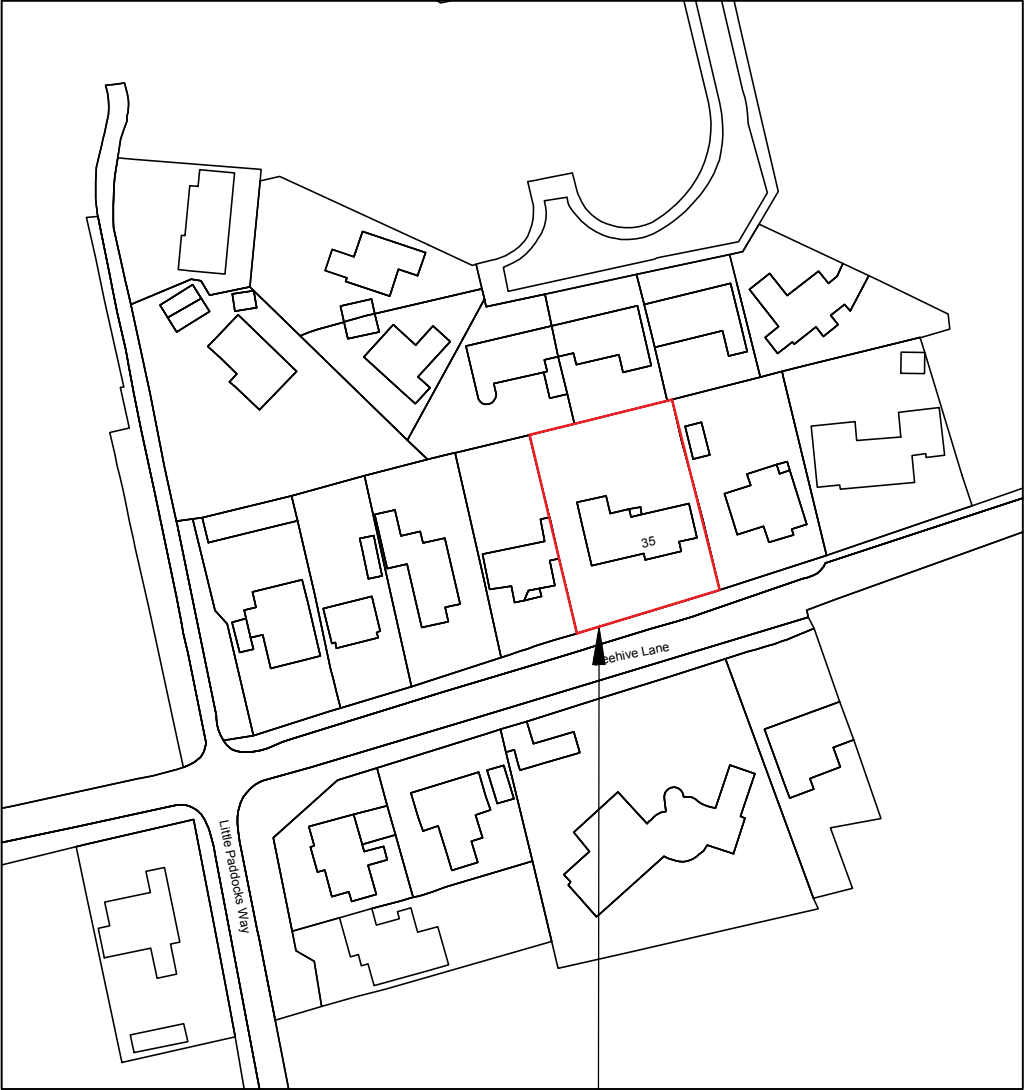

THE SITE

SITE PLAN

1:500

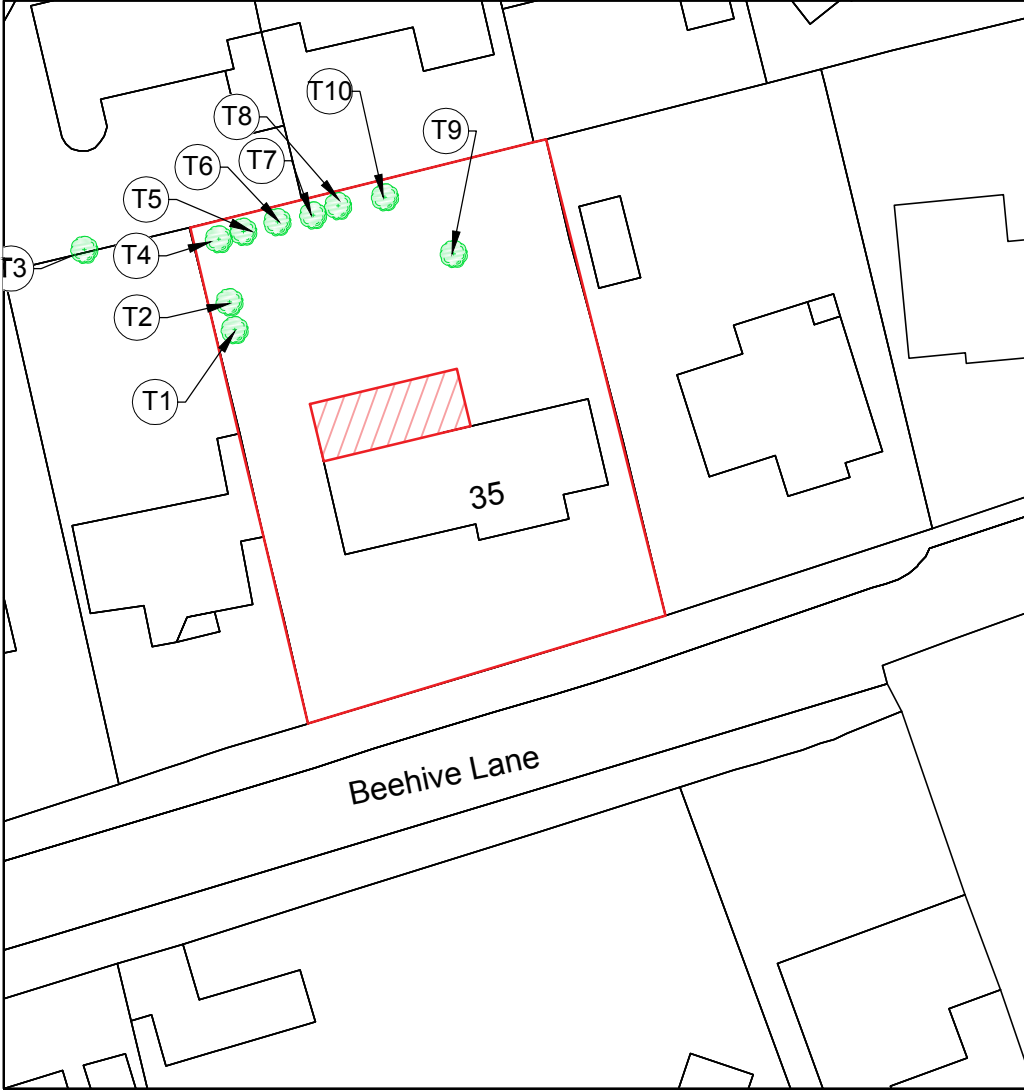

PROPOSED ORANGERY LOCATION

Tree	Type	Base distance (m)	High (m)
 T1	Holly	5.2	2m
 T2	Holly	5.6	2m
 T3	Magnolia	15.7	5m
 T4	Magnolia	To be removed	5m
 T5	Leylandi	To be removed	5m
 T6	Leylandi	To be removed	5m
 T7	Laurel	To be removed	3m
 T8	Laurel	10	3m
 T9	Russet Apple	7.1	3m
 T10	Budliegha	10	3m

1. All dimensions in millimetres (mm) and levels in metres (m) unless noted otherwise.
2. This drawing to be read in conjunction with all other relevant drawings and specification.
3. All work to comply with the relevant British Standards, Codes of Practice and the Building Regulations.

Revisions:

Customer: Ms Sharon Spindlow
35 Beehive Lane
Ferring
Worthing, West Sussex
BN12 5NR

Drawing Title:
Location and Site plan & Tree Plot

Drawing No: 2615/PP/01 Contract No: EF2615AW

Scale: As Shown Starting Date: 12 June 2018

Drawn: K.PAPIANAITE Size: A3 Revision: . Ref No: .



Fit the best

EVEREST
CONSERVATORIES
EVEREST HOUSE
SOPERS ROAD
CUFFLEY
EN6 4SG

© Crown copyright. All rights reserved.
License numbers 010031673 and 100042205

