


ONLY FIGURED DIMENSIONS TO BE USED FOR CONSTRUCTION PURPOSES. ALL DIMENSIONS ARE TO BE CHECKED ON SITE PRIOR TO INSTALLATION AND THE ARCHITECT IS TO BE NOTIFIED OF ANY DISCREPENCIES.
© This drawing is copyright and must not be reproduced without the written consent of the Architect.

REV DATE DESCRIPTION

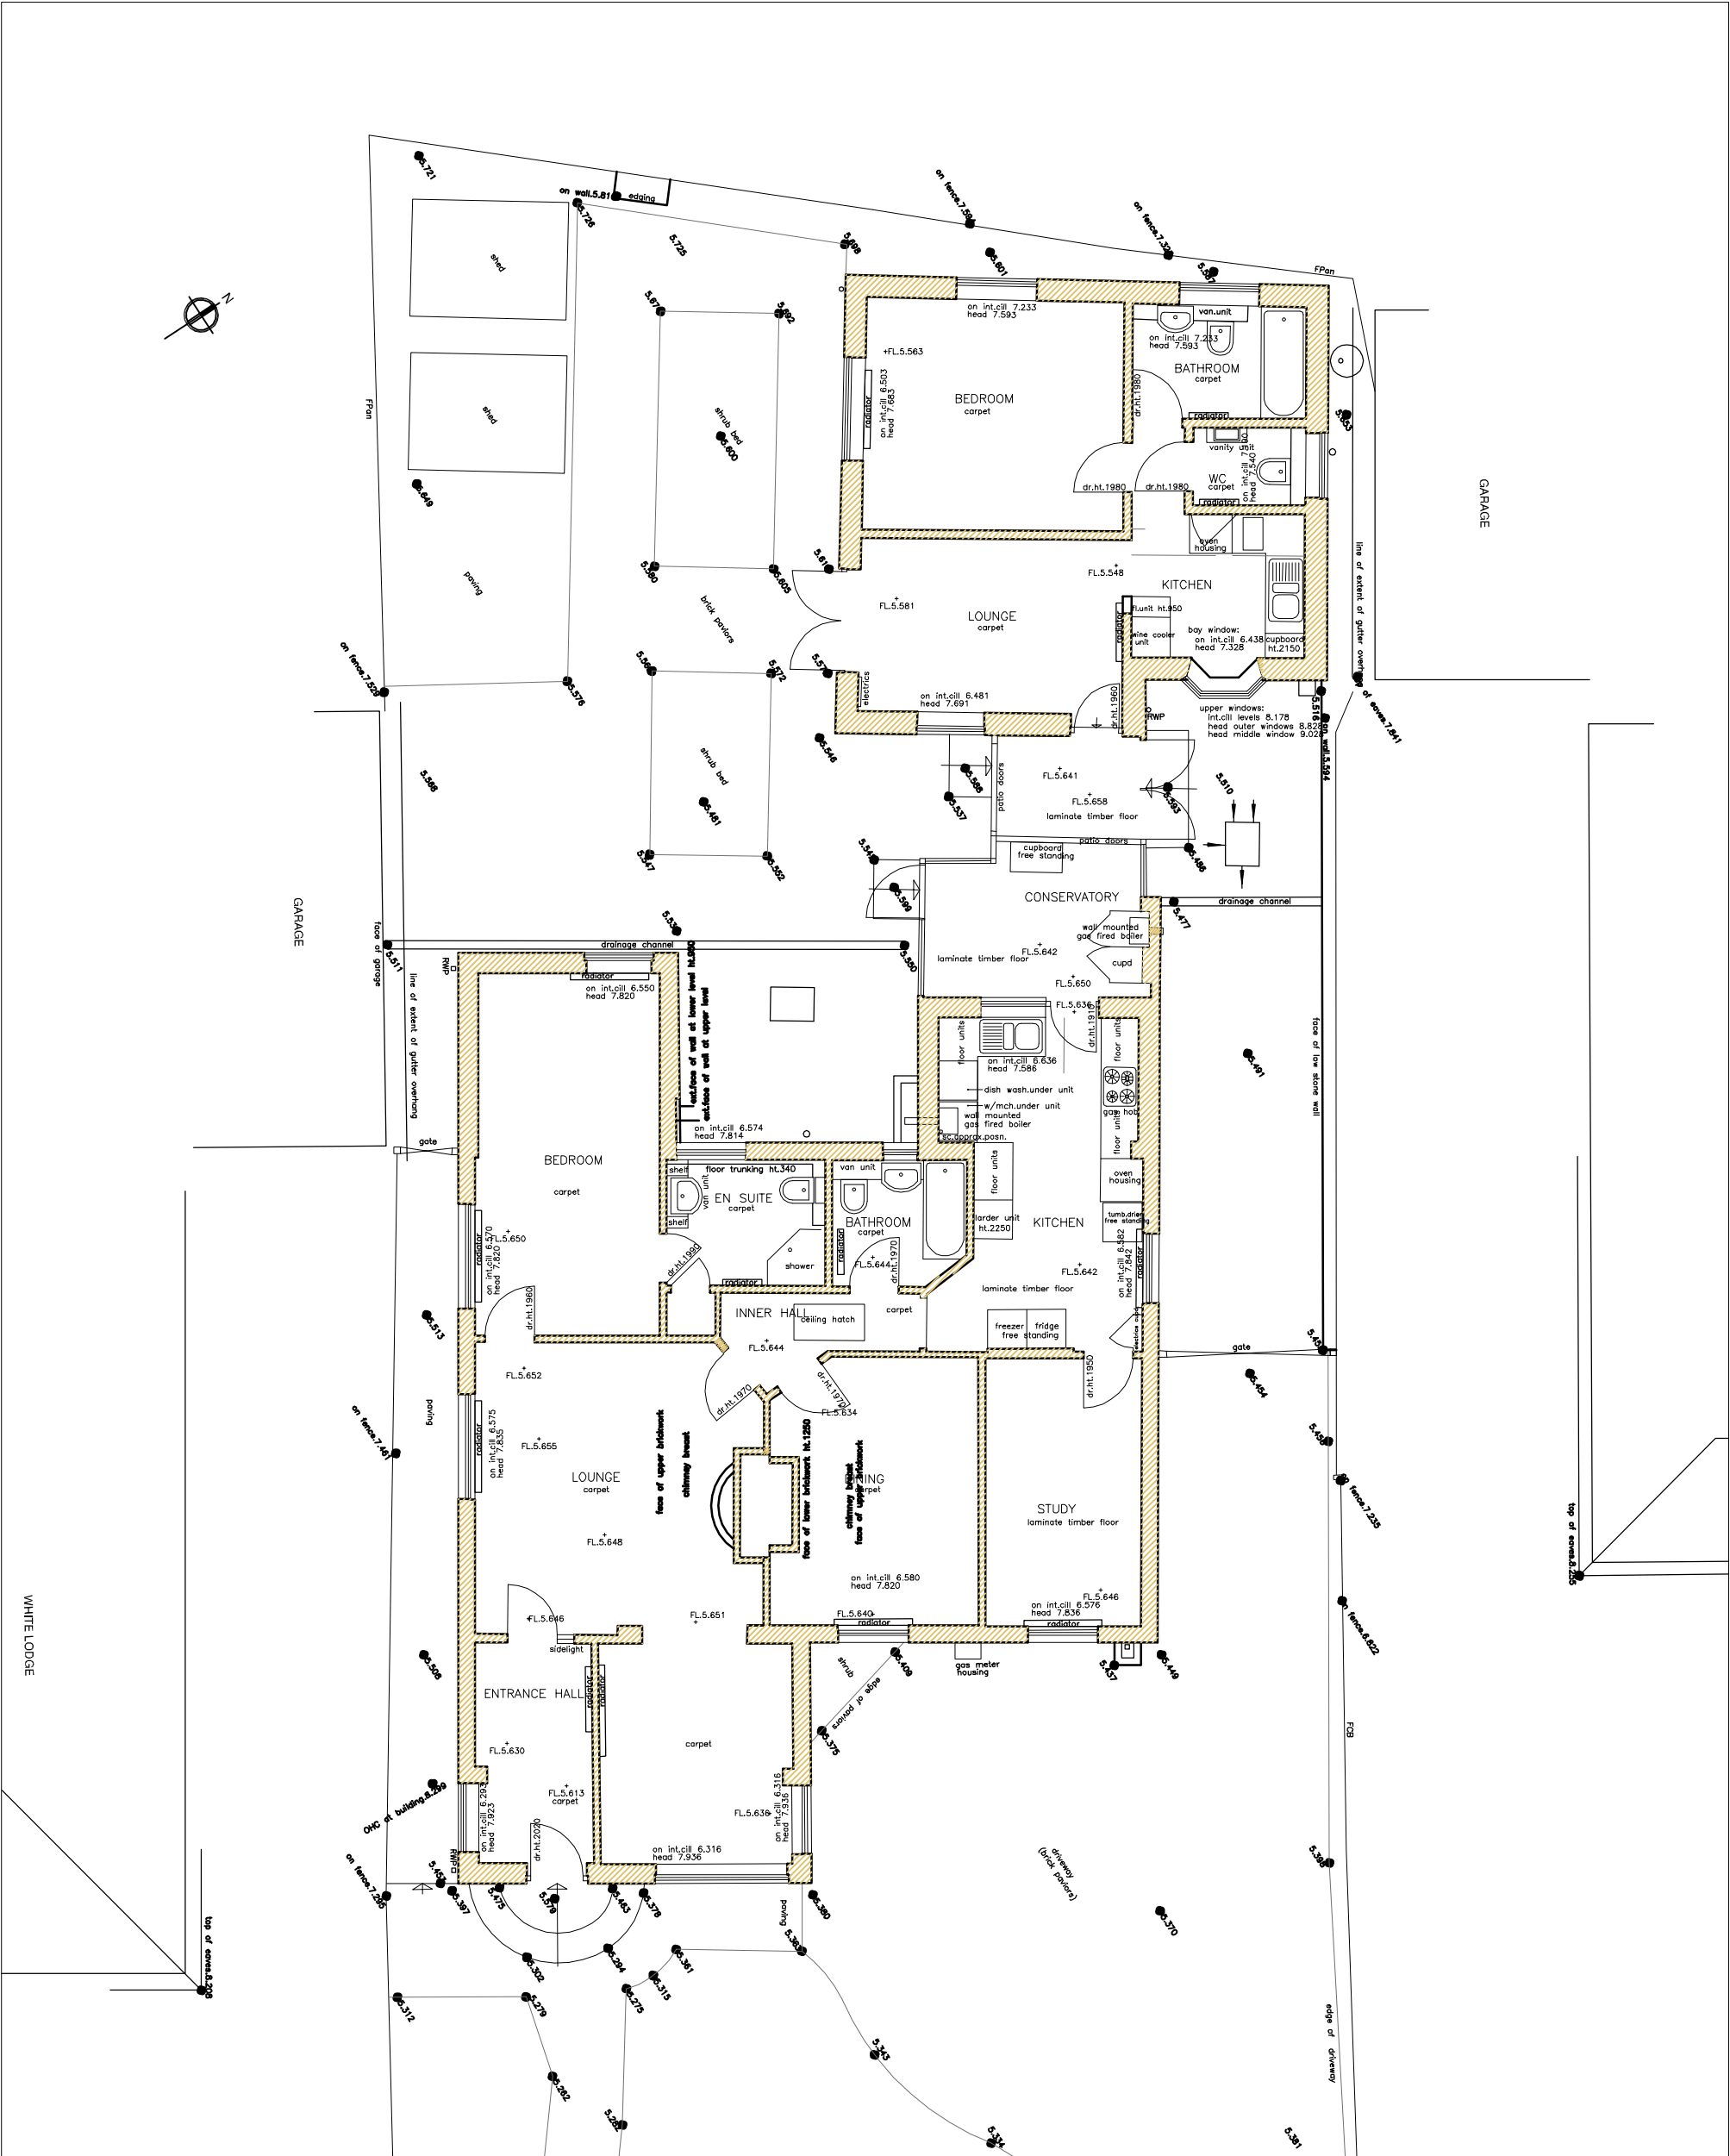

1:100 Ground Floor Plan as existing

PLANNING

Coda, Florida Road, Ferring

Ground Floor Plan as existing

 saville jones architects	date: June 17	1711	SK	06
	scale: 1 : 100 @A3			