



ONLY FIGURED DIMENSIONS TO BE USED FOR CONSTRUCTION PURPOSES. ALL DIMENSIONS ARE TO BE CHECKED ON SITE PRIOR TO INSTALLATION AND THE ARCHITECT IS TO BE NOTIFIED OF ANY DISCREPENCIES.
© This drawing is copyright and must not be reproduced without the written consent of the Architect.

REV	DATE	DESCRIPTION
A	26 July 17	Revised following client meeting 11 July 2017.
B	03 Aug 17	Revised following client's meeting 27 July 17.

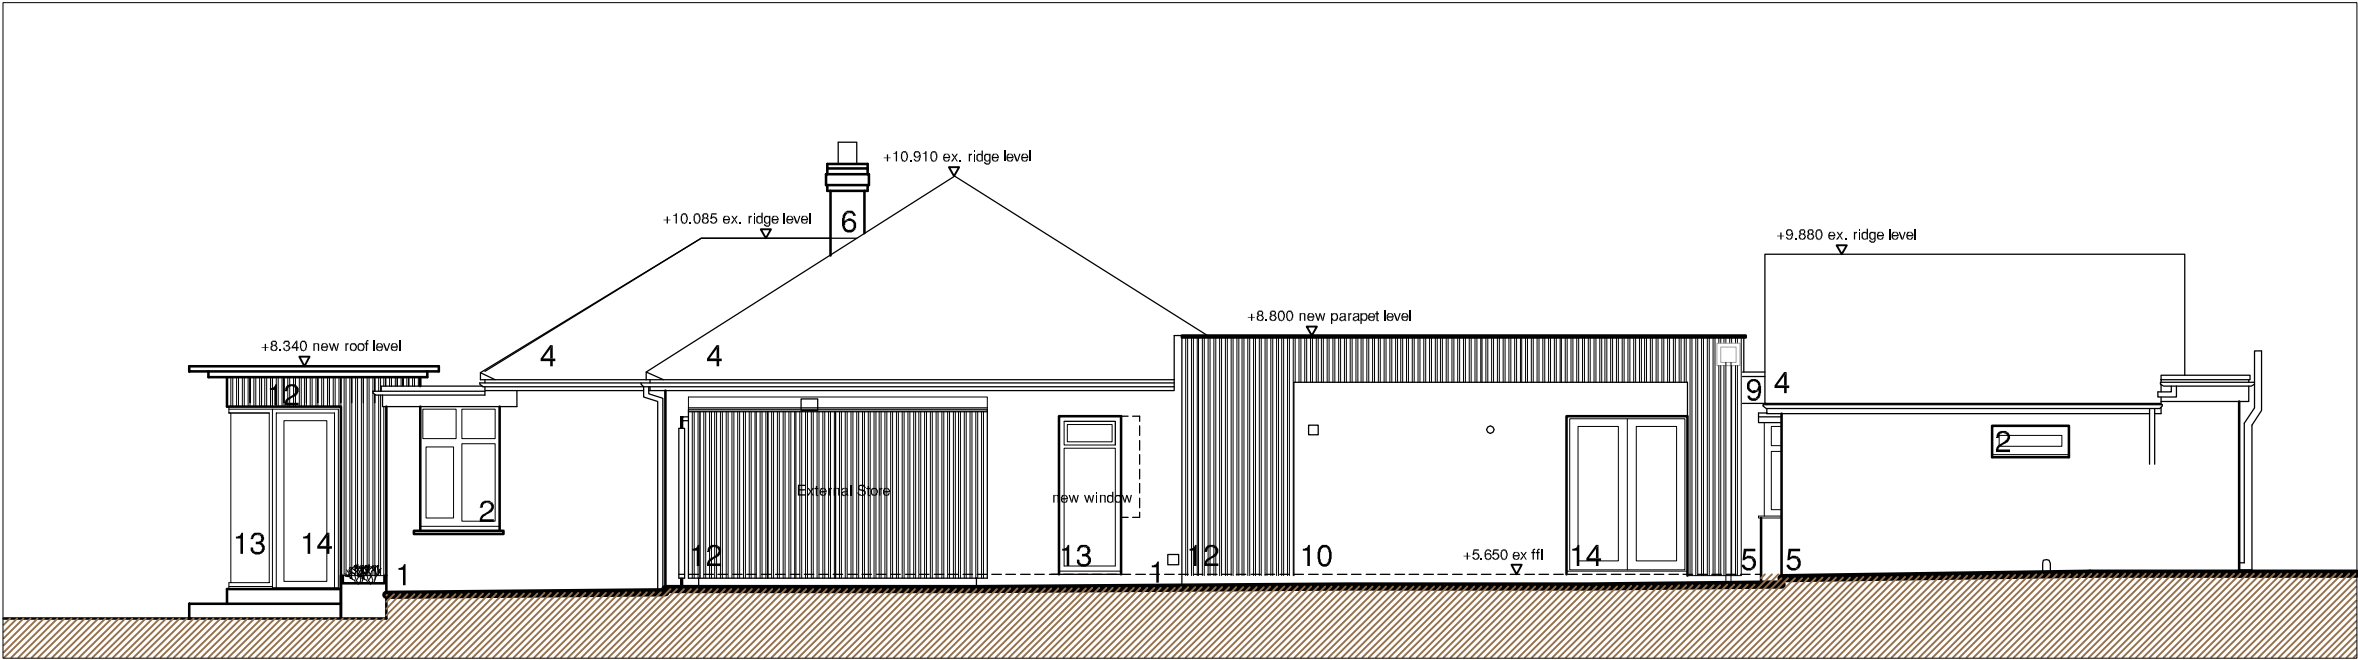

1:100 East Elevation as proposed

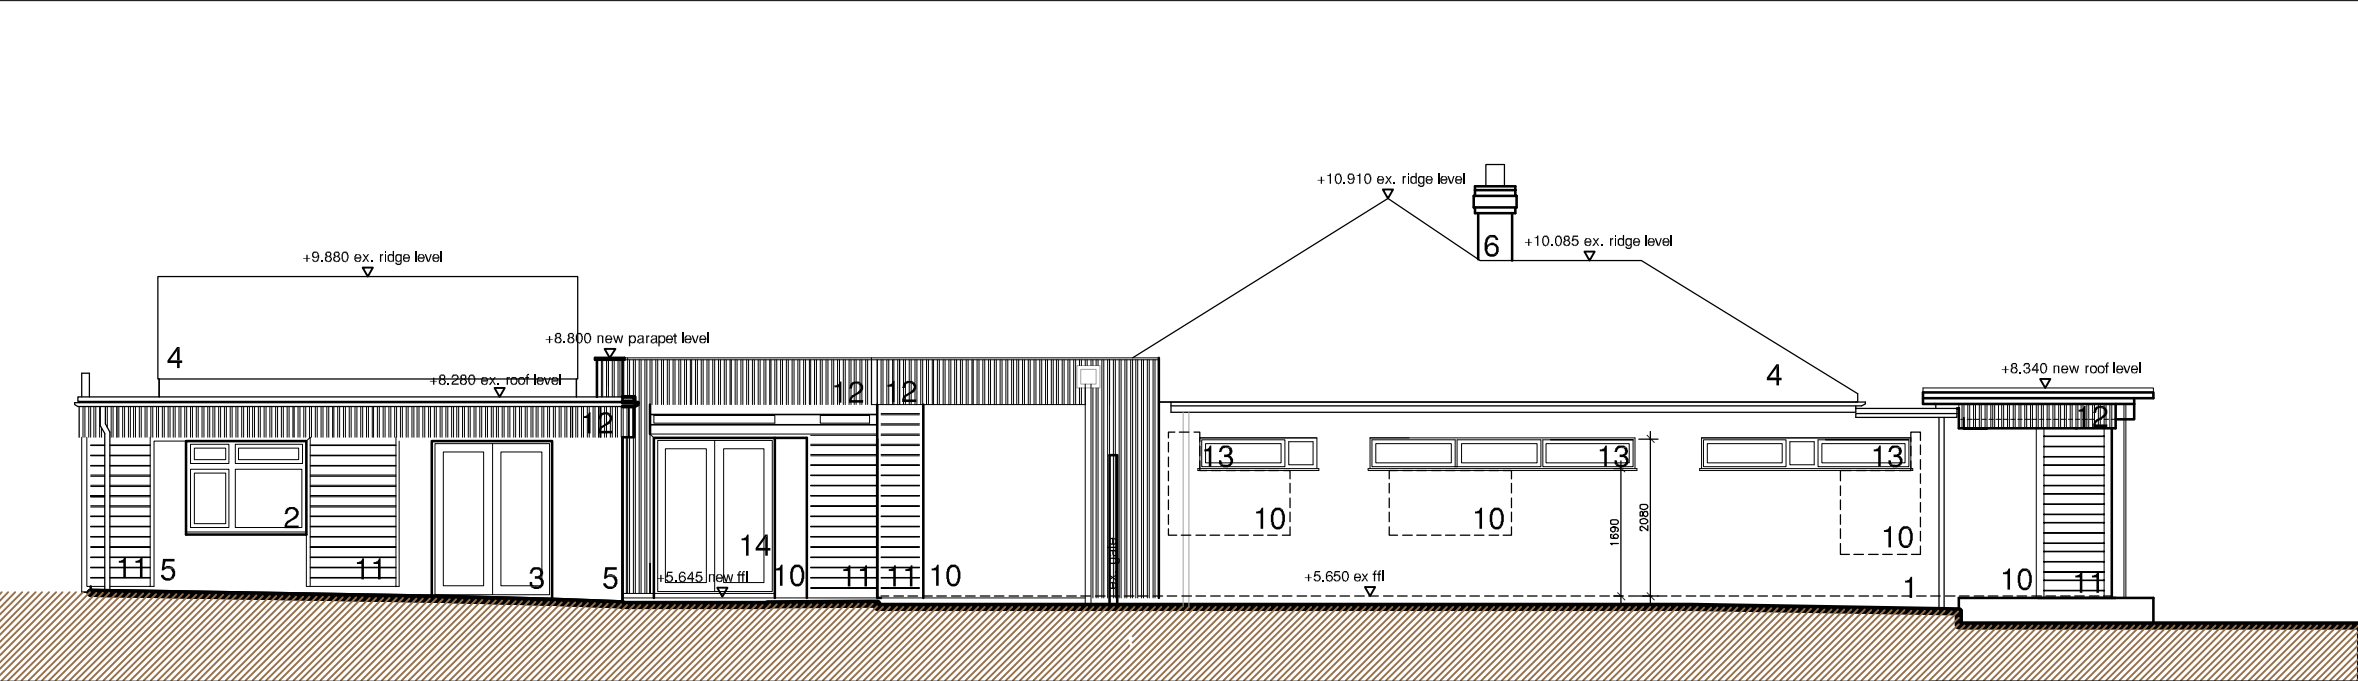

1:100 West Elevation as proposed

Material's Key:

- 1. Existing White roughcast render
- 2. Existing White UPVC frame windows
- 3. Existing White UPVC frame door
- 4. Existing Clay tiled roof
- 5. Existing White smooth render
- 6. Existing Fairfaced brickwork
- 9. Existing White UPVC fascia
- 10. White roughcast render to match existing
- 11. Horizontal timber clad
- 12. Vertical timber clad
- 13. Aluminium frame window - colour white
- 14. Aluminium frame door - colour white
- 15. Timber clad sliding gate



PLANNING

Coda, Florida Road, Ferring

East & West Elevations as proposed

saville jones | architects

date: June 17
scale: 1 : 100 @A3

1711 SK 07B