



North and West elevations do not change

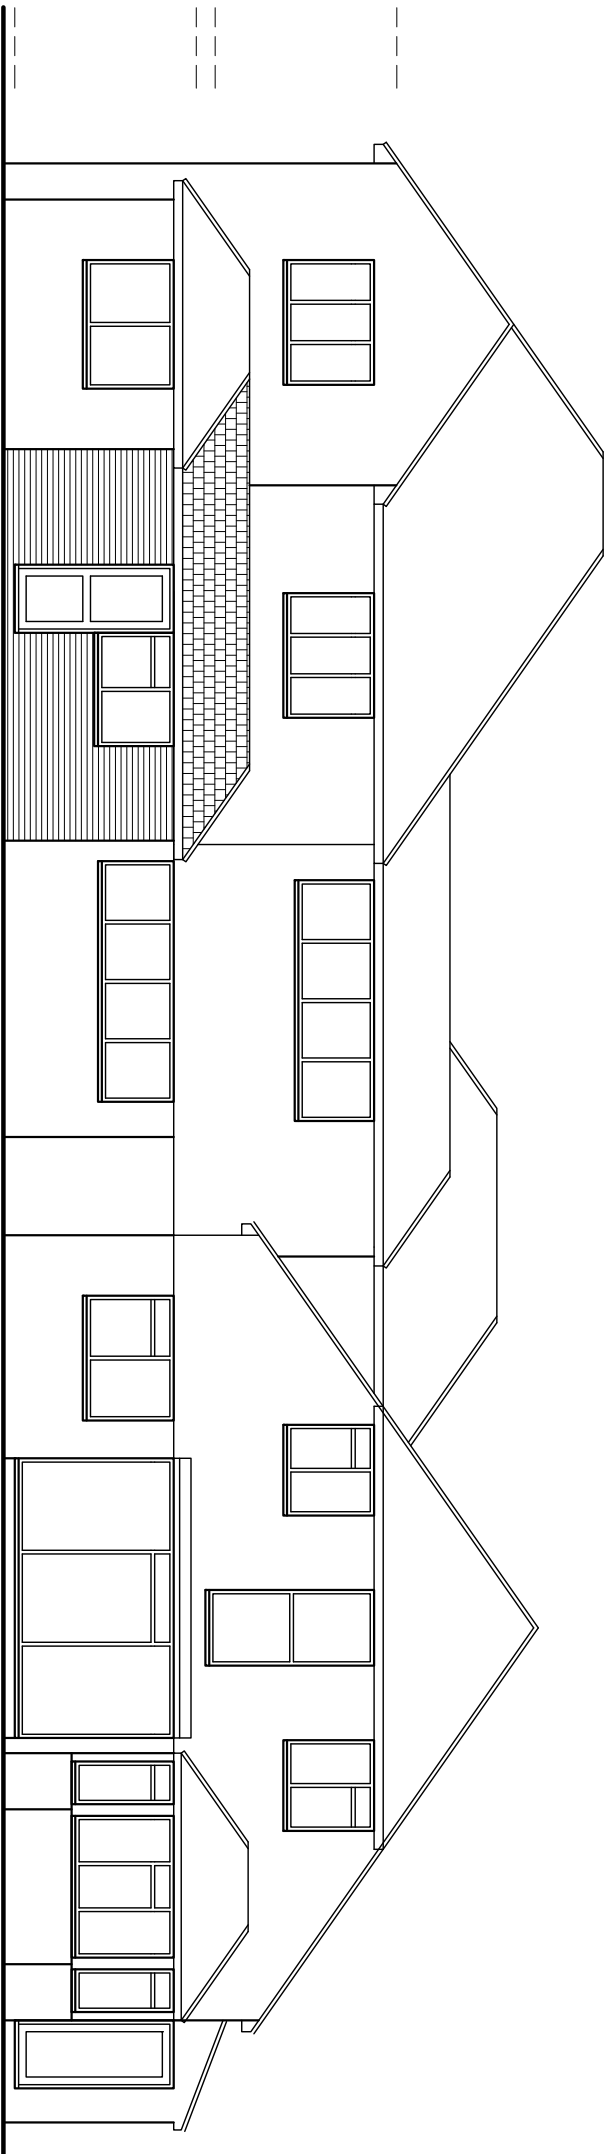

Front - South

Proposed finishes:
 Roof: plain tiles and flat to match existing
 Walls: face brick to match existing
 Fenestration: white uPVC to match existing style
 Fascias, soffits, gutters etc. all to match existing

Rw drainage to existing gutters

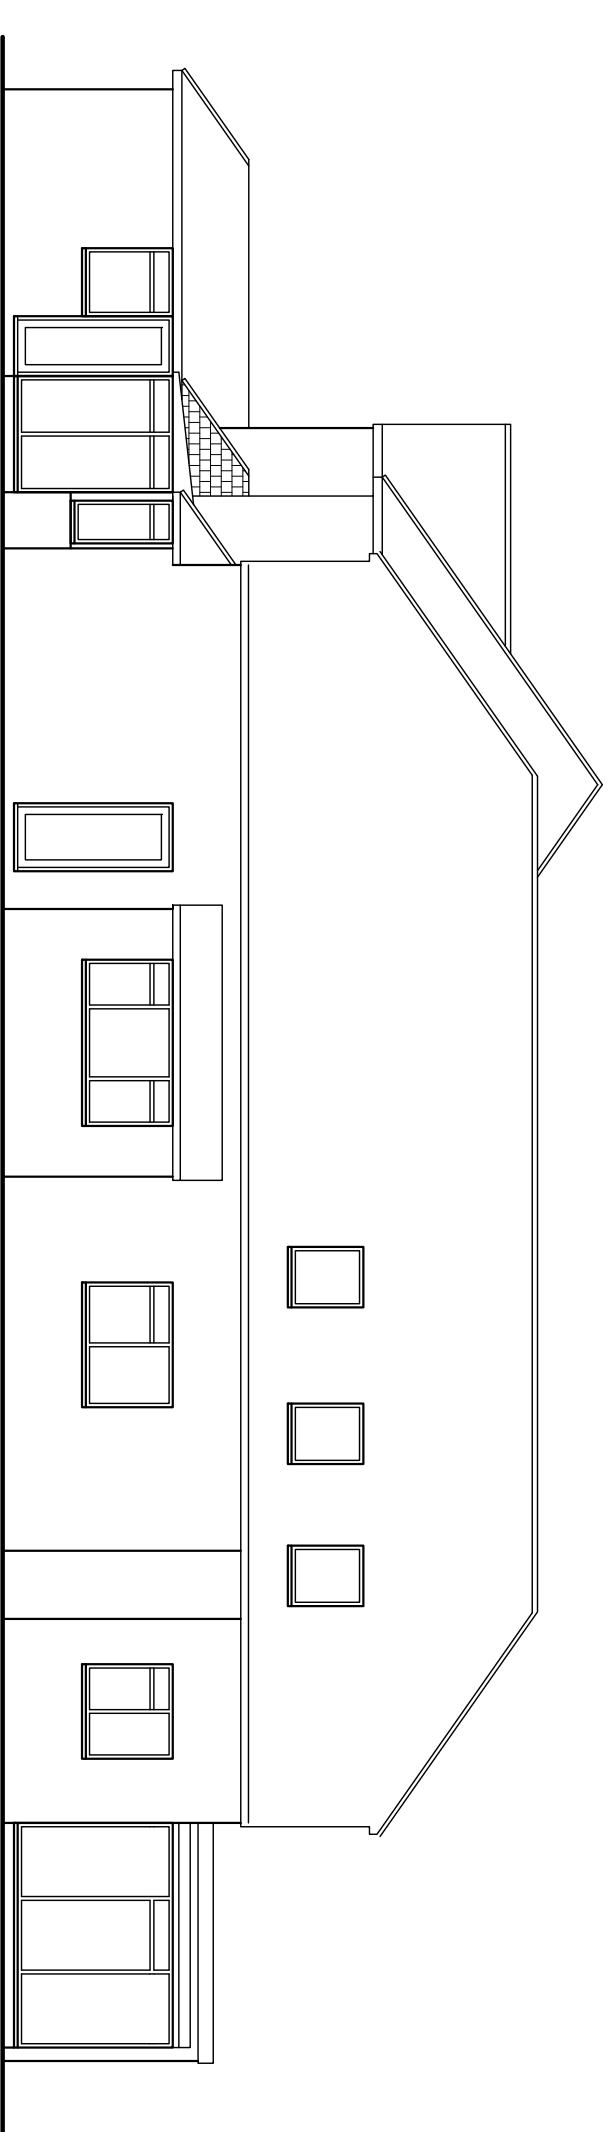


Side - East

Amendments:—

Bryceson Shaw Associates
Surveyors and Designers

2 Wellesley Court, Fitzalan Road, Littlehampton,
West Sussex BN17 5JW
Tel. & Fax 01903 734381 Mobile: 07889 651301
E-mail: brycesonshaw@btinternet.com

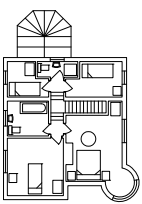

Project:
**Proposed extension; Cornwell House, 23-25 Beehive Lane,
Ferring BN12 5NN**

Drawing:

For:
Cornwell House

Drawn: PKS	Date: September 2013
---------------	--------------------------------

Scales: No: 1:100 1495/01/04

To scale when printed on A3