




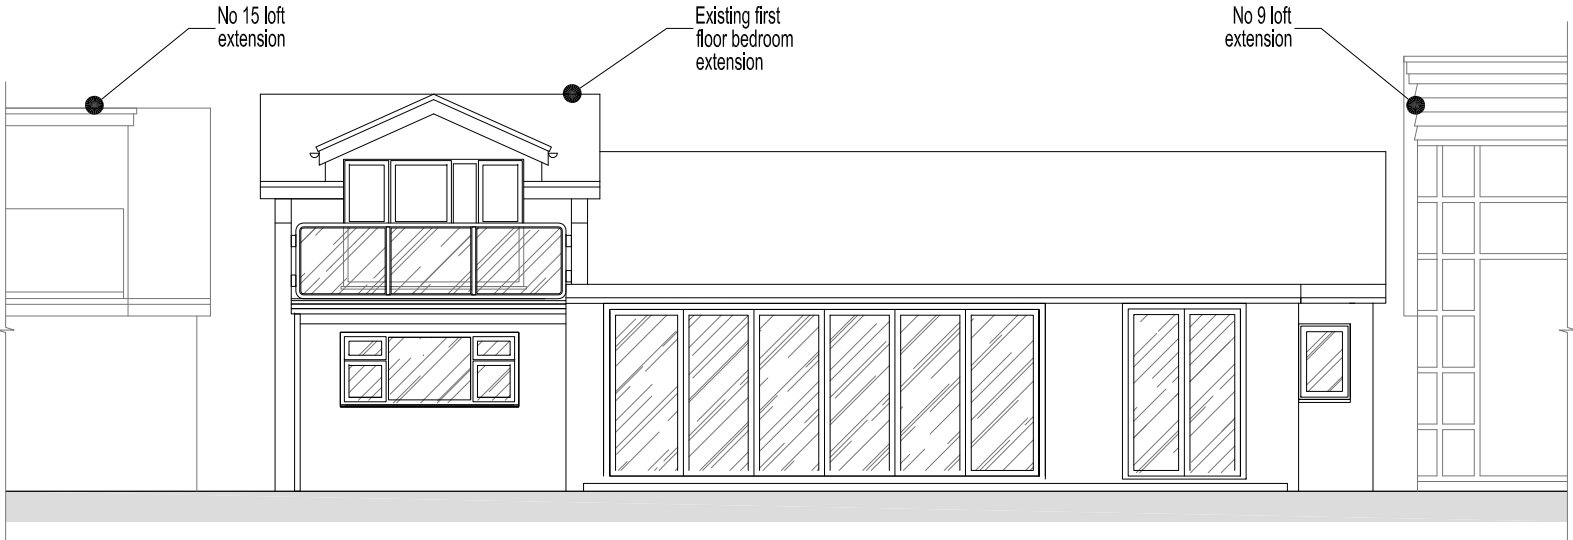


Existing South / garden elevation at 1:100 @ A3

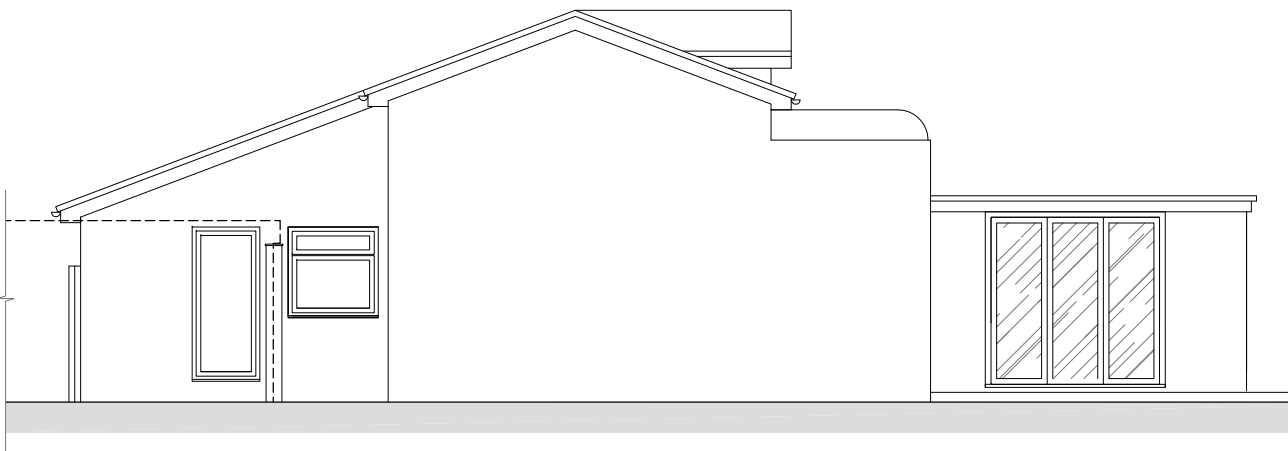

Existing West elevation at 1:100 @ A3

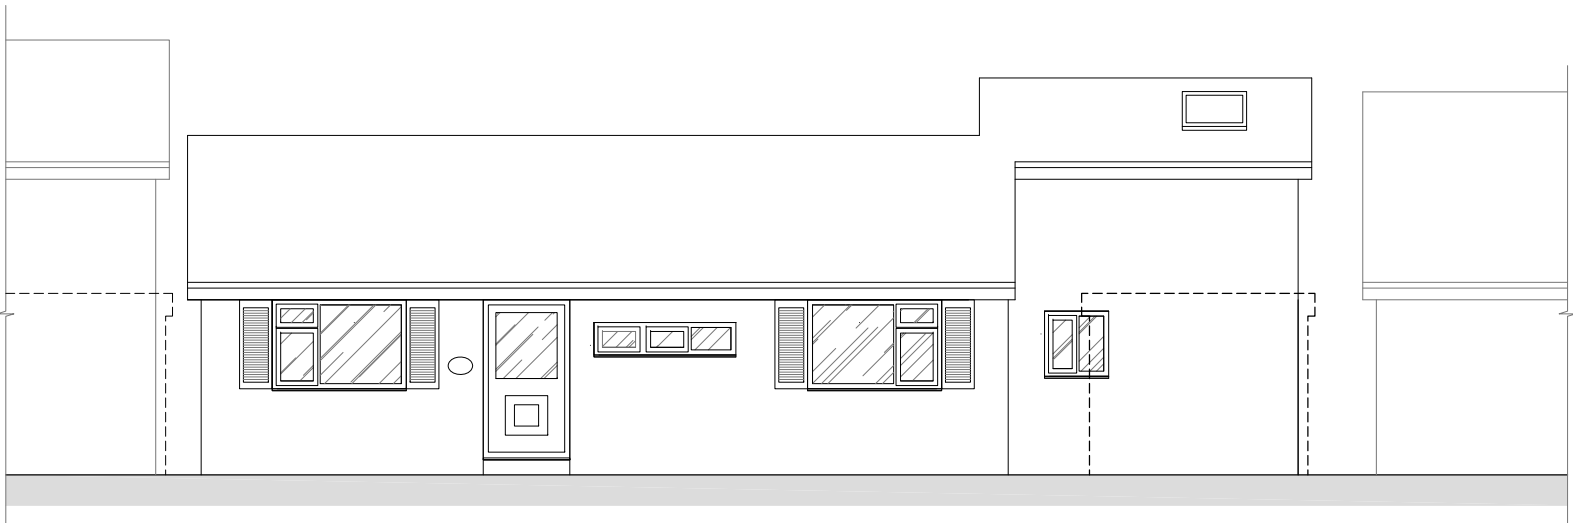

Existing North / street elevation at 1:100 @ A3

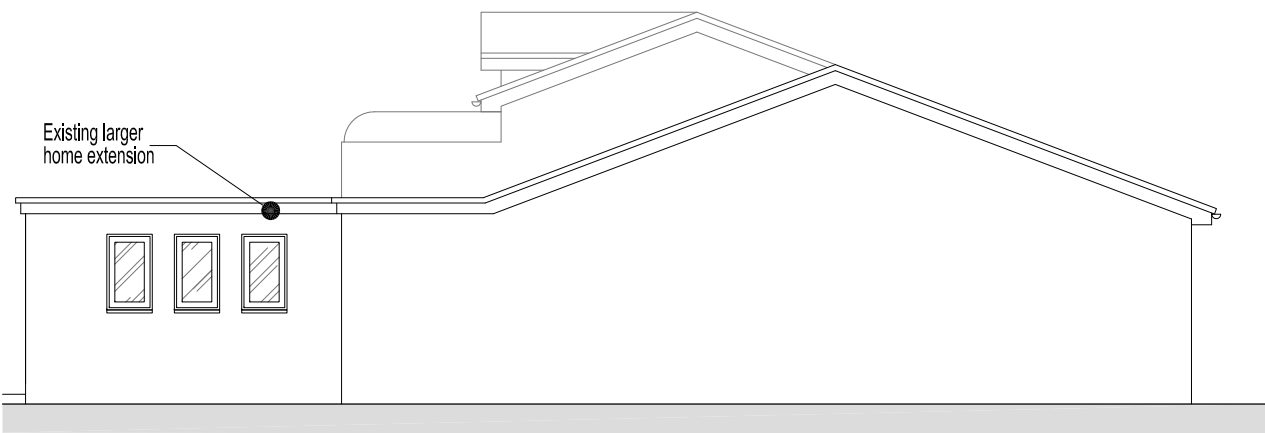


Existing East elevation at 1:100 @ A3

|     |    |                         |          |          |  |
|-----|----|-------------------------|----------|----------|--|
|     |    |                         |          |          |  |
|     |    |                         |          |          |  |
|     |    |                         |          |          |  |
|     |    |                         |          |          |  |
| A   | nk | Drawing further updated |          | 20.10.19 |  |
| no. | by | chk.                    | revision | date     |  |



|   |  |          |  |                     |  |
|---|--|----------|--|---------------------|--|
| client and project title                                                                                               |  |          |  | drawing title       |  |
| 11 FERRING MARINE   |  |          |  | EXISTING ELEVATIONS |  |
| FERRING BN12 5PP   |  |          |  |                     |  |
| NOKU Architecture   |  |          |  |                     |  |
| 33 Rutland Gate, London SW7 1PD                                                                                        |  |          |  |                     |  |
| email: noku@gmx.net   |  |          |  |                     |  |
| All dimensions must be confirmed on site prior to construction.                                                        |  |          |  |                     |  |
| This drawing is copyright and must not be reproduced, copied or passed on without written consent of NOKU Architecture |  |          |  |                     |  |
| by n.k   |  | chk.     |  |                     |  |
| 27.08.19   |  | 100 [A3] |  | P2                  |  |
| date   |  | scale    |  | no. rev.            |  |

 

ARUN DISTRICT COUNCIL FG/127/19/HH