



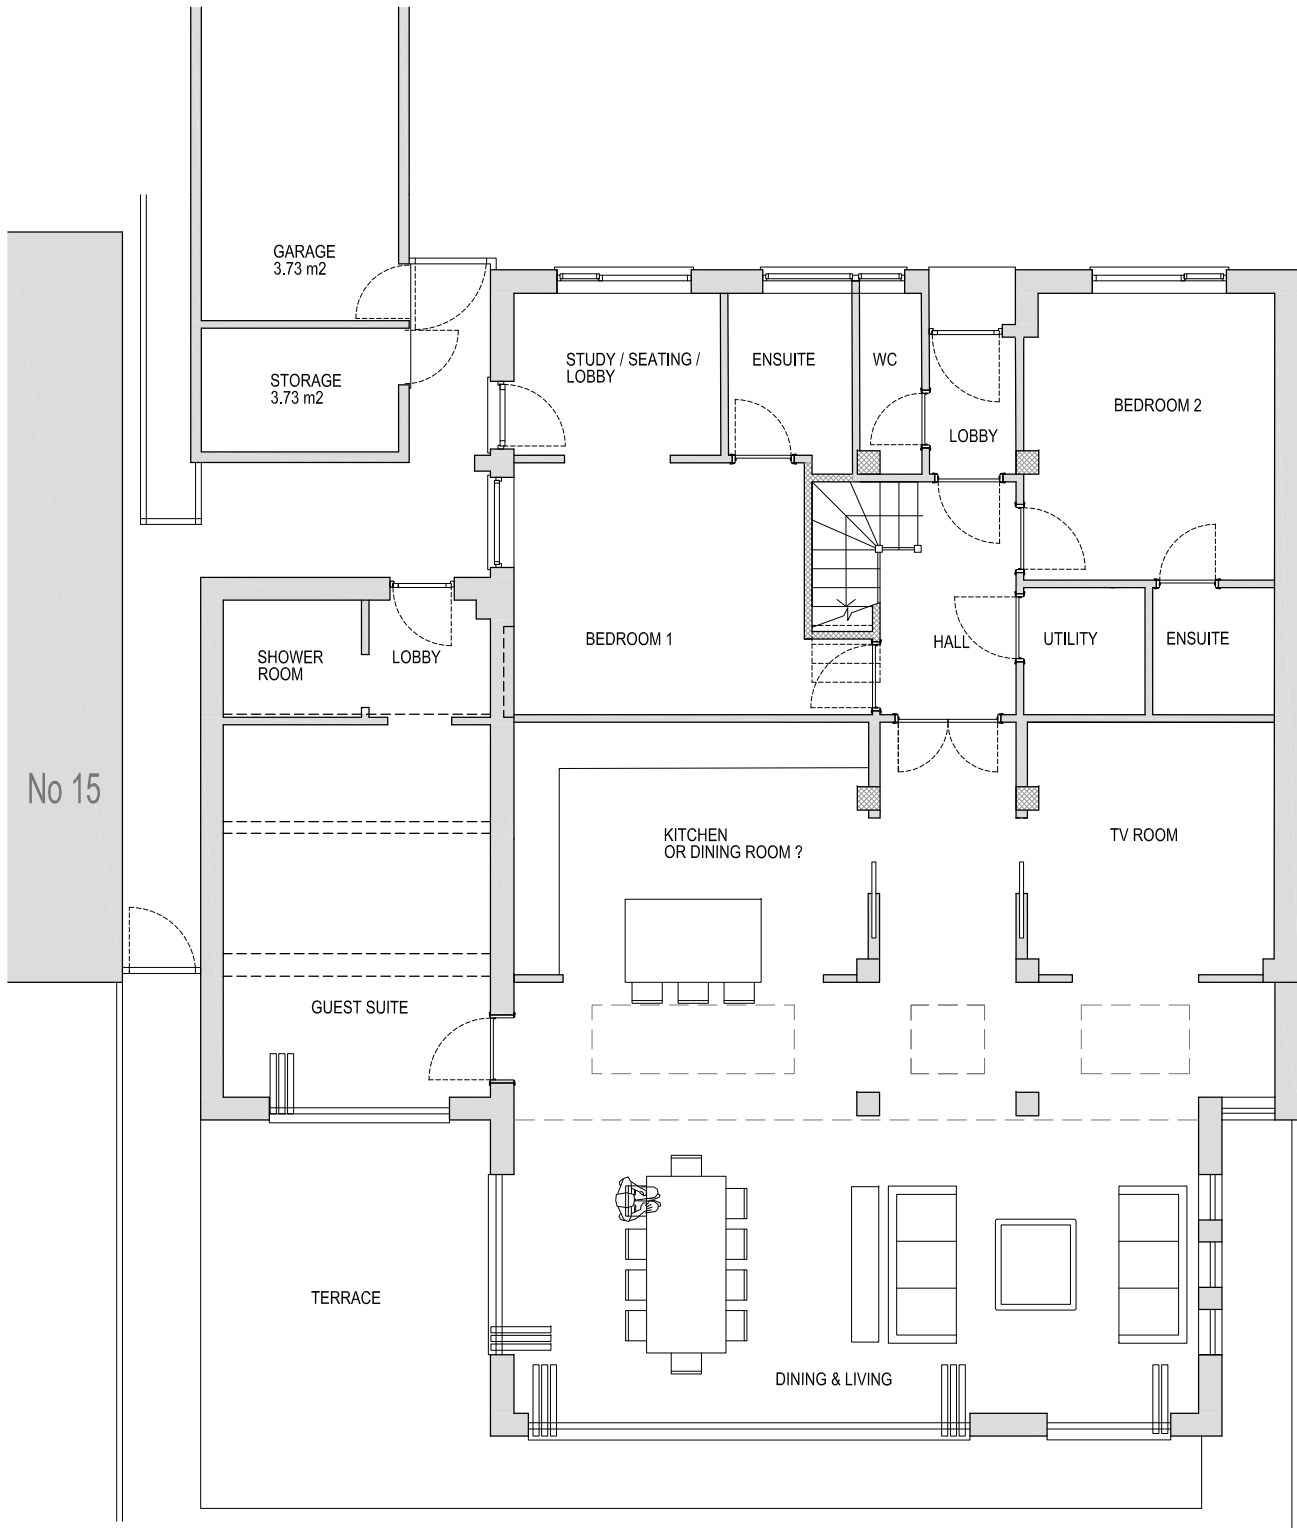


Proposed ground floor at 1:100 @ A3

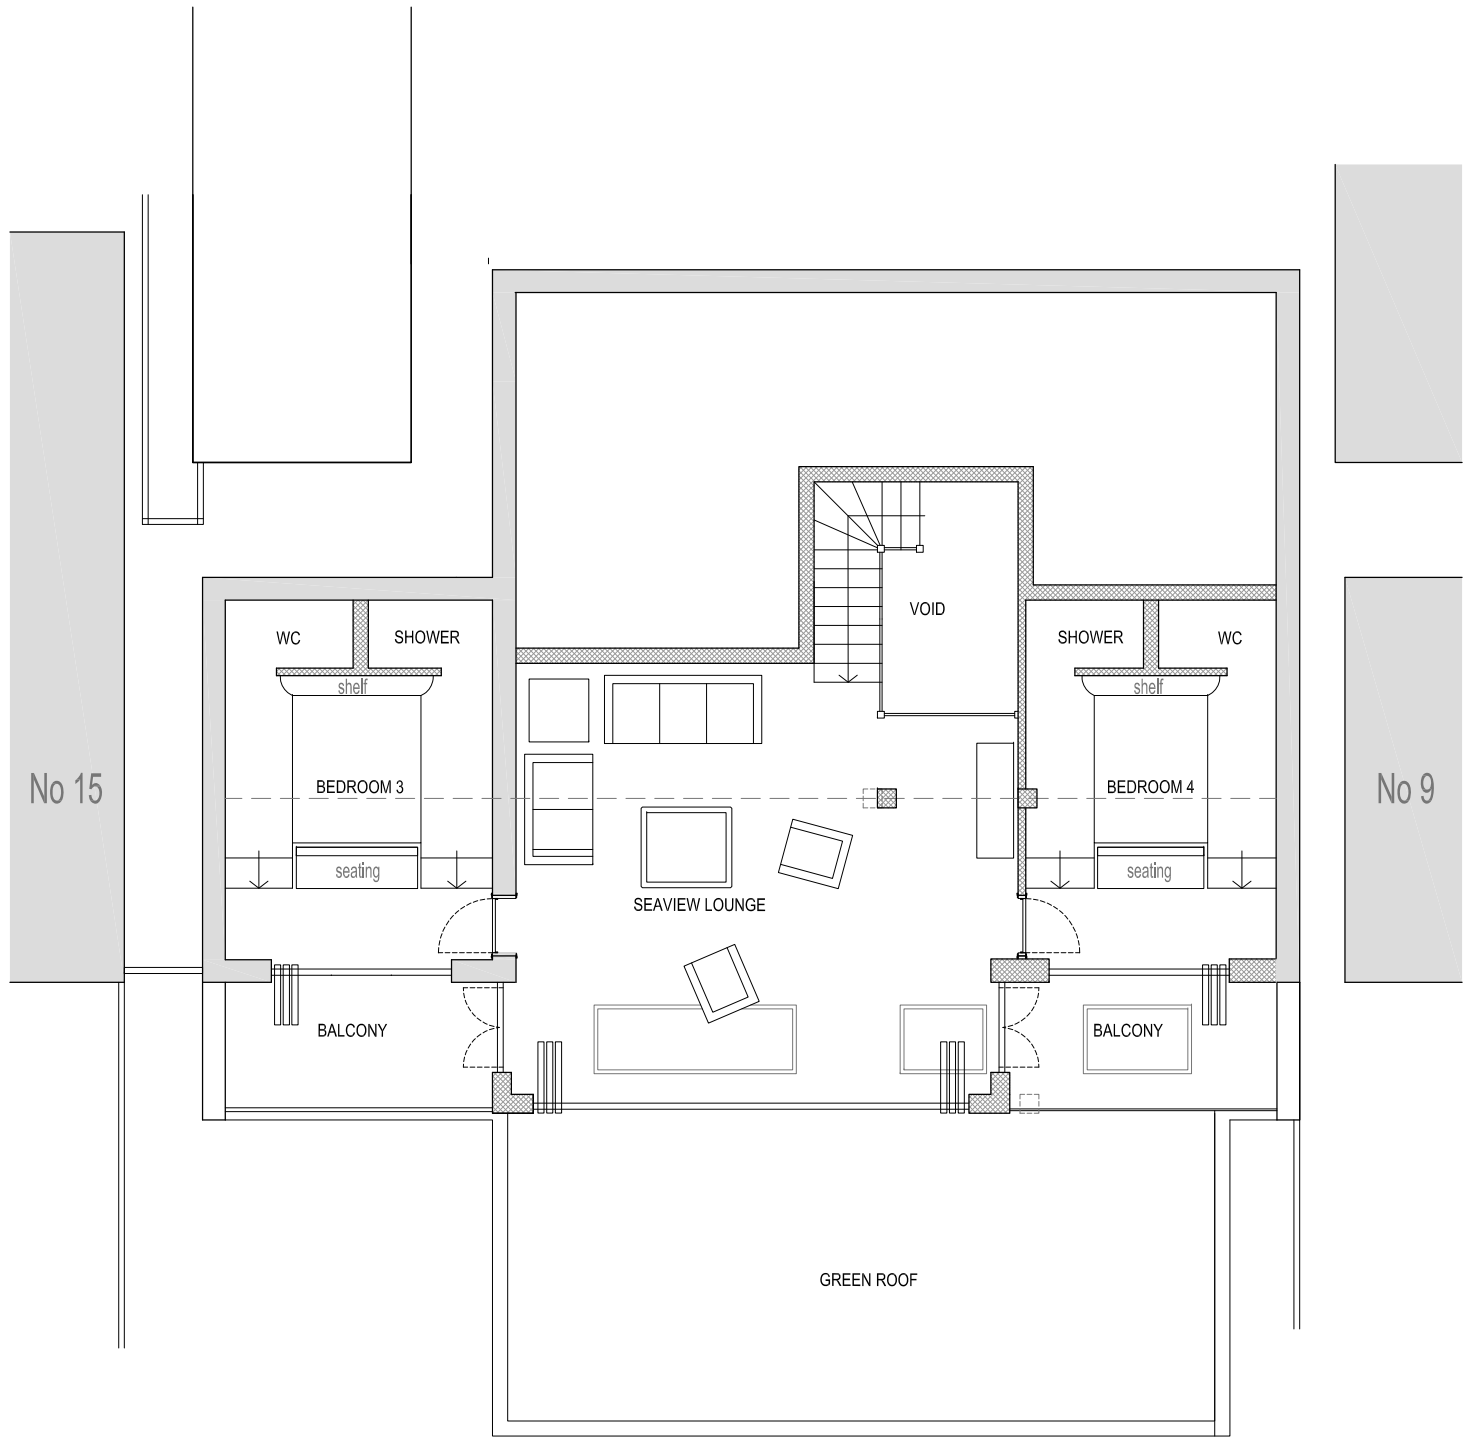

Proposed first floor at 1:100 @ A3

no.	by	chk.	revision	date
C	nk		Design further developed to client's and planner's comments	20.10.19
B	nk		Design further developed to client's comments	26.09.19
A	nk		Design further developed to client's comments	24.09.19

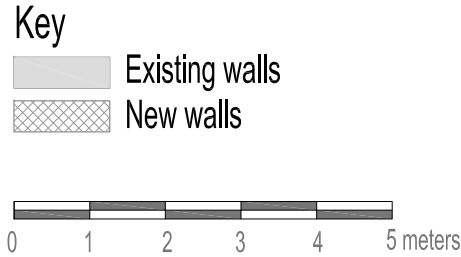

client and project title

11 FERRING MARINE
FERRING BN12 5PP

NOKU Architecture

33 Rutland Gate, London SW7 1PD
email: noku@gmx.net

All dimensions must be confirmed on site prior to construction.
This drawing is copyright and must not be reproduced, copied or passed on without written consent of NOKU Architecture

drawing title

PROPOSED
GROUND AND FIRST FLOOR PLAN

by n.k date 27.08.19

chk. 100 [A3] scale P3

no. C rev.

1cm

1cm

ARUN DISTRICT COUNCIL FG/12/19/HH