




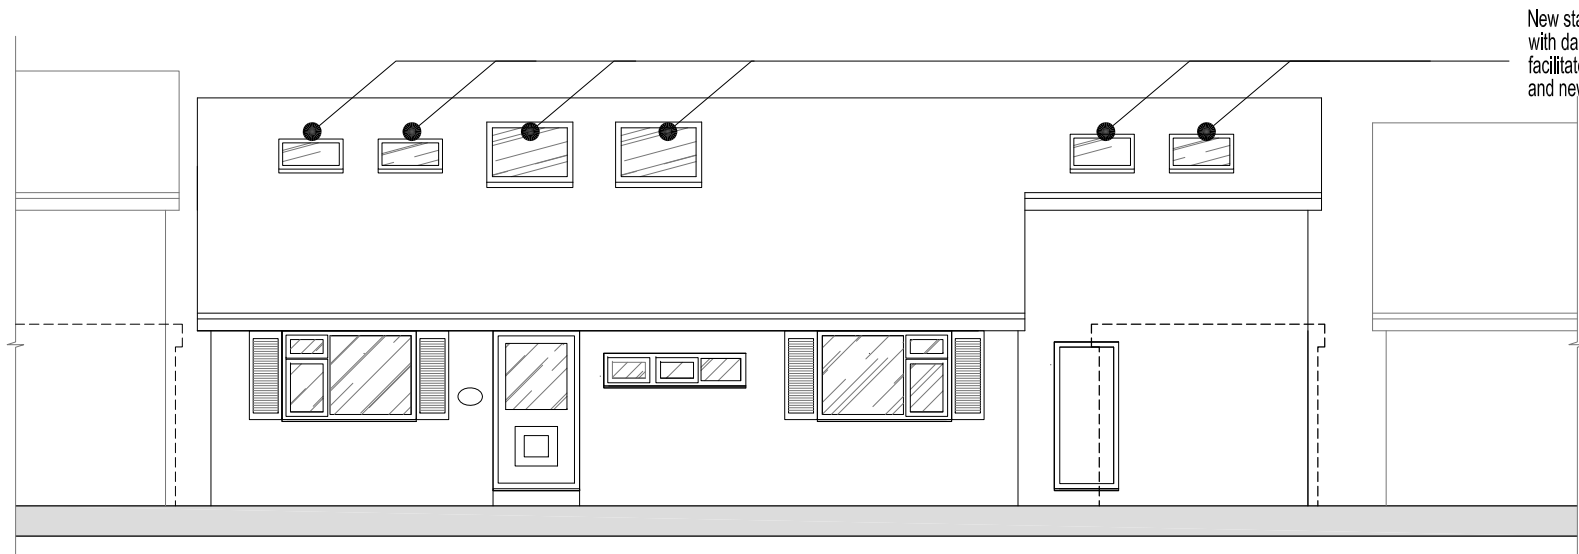


Proposed street elevation at 1:100 @ A3

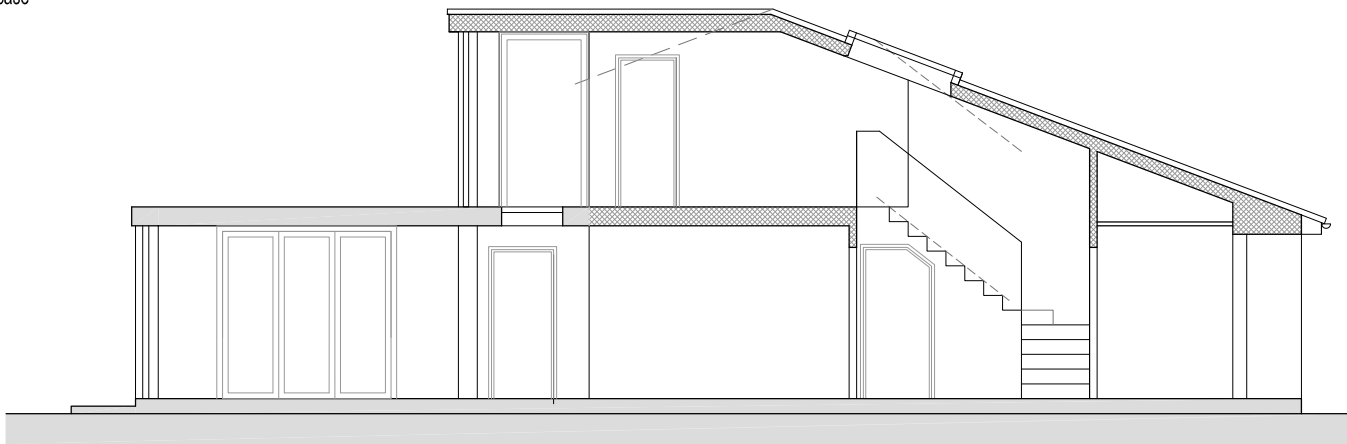


Short section at 1:100 @ A3

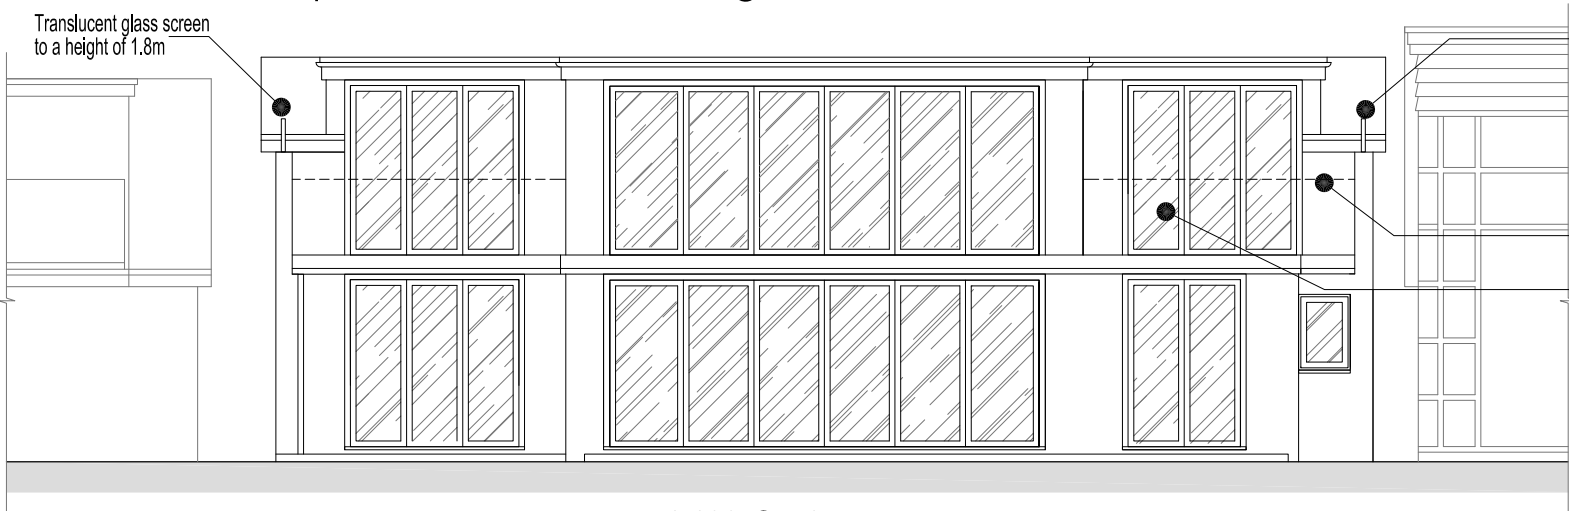

Proposed garden elevation at 1:100 @ A3

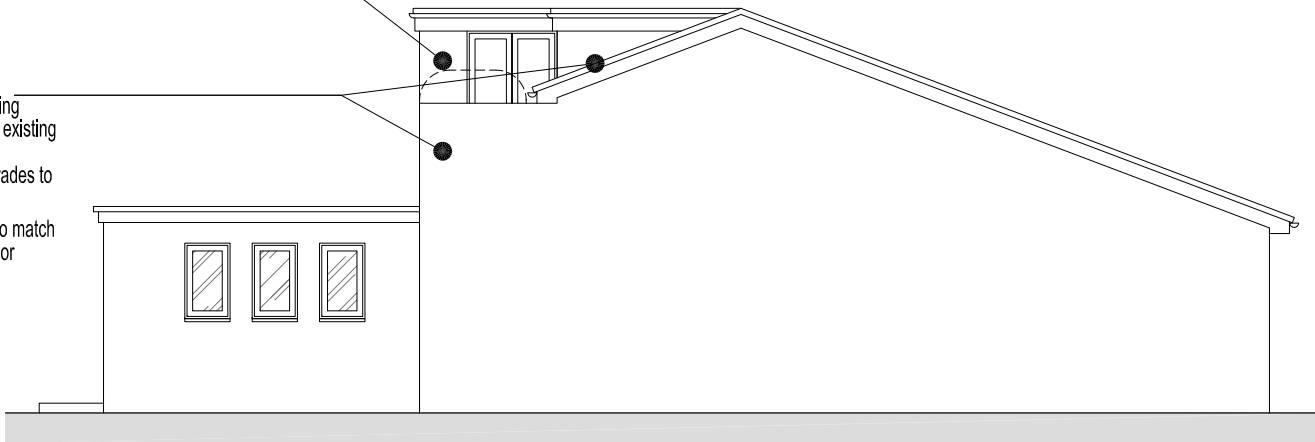

Proposed East elevation at 1:100 @ A3

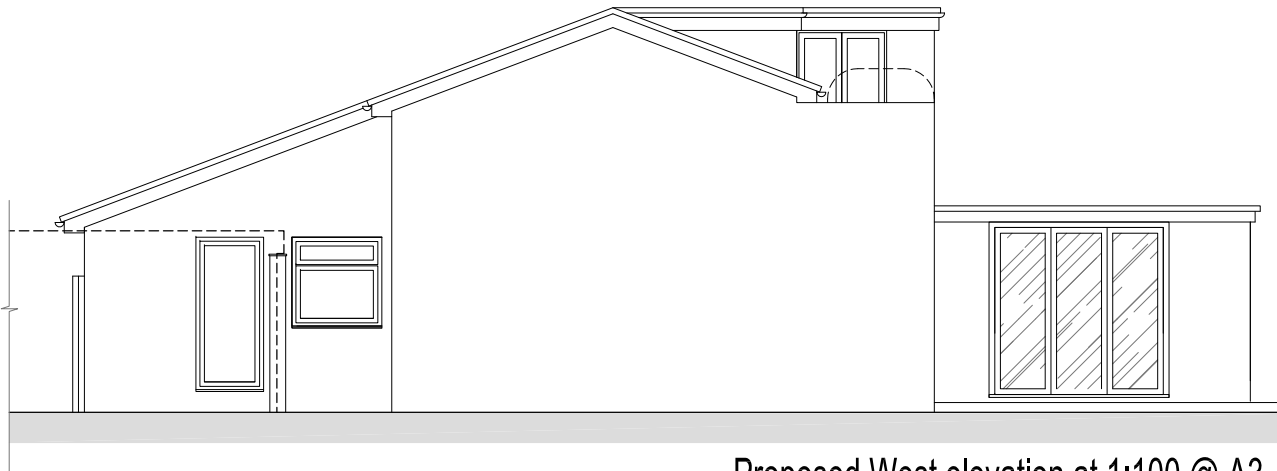

Proposed West elevation at 1:100 @ A3

|     |    |                                                             |          |
|-----|----|-------------------------------------------------------------|----------|
|     |    |                                                             |          |
|     |    |                                                             |          |
|     |    |                                                             |          |
| B   | nk | Design further developed to client's and planner's comments | 21.10.19 |
| A   | nk | Design further developed to client's comments               | 24.09.19 |
| no. | by | chk.                                                        | revision |
|     |    |                                                             | date     |



client and project title

11 FERRING MARINE  
FERRING BN12 5PP

NOKU Architecture

33 Rutland Gate, London SW7 1PD  
email: noku@gmx.net

All dimensions must be confirmed on site prior to construction.  
This drawing is copyright and must not be reproduced, copied or passed on without written consent of NOKU Architecture

drawing title

PROPOSED  
ELEVATIONS AND  
MAIN SECTION

by n.k  
date 27.08.19

chk.  
scale 100 [A3]

P5

B

rev.

1cm

1cm

ARUN DISTRICT COUNCIL FG/12/19/HH