




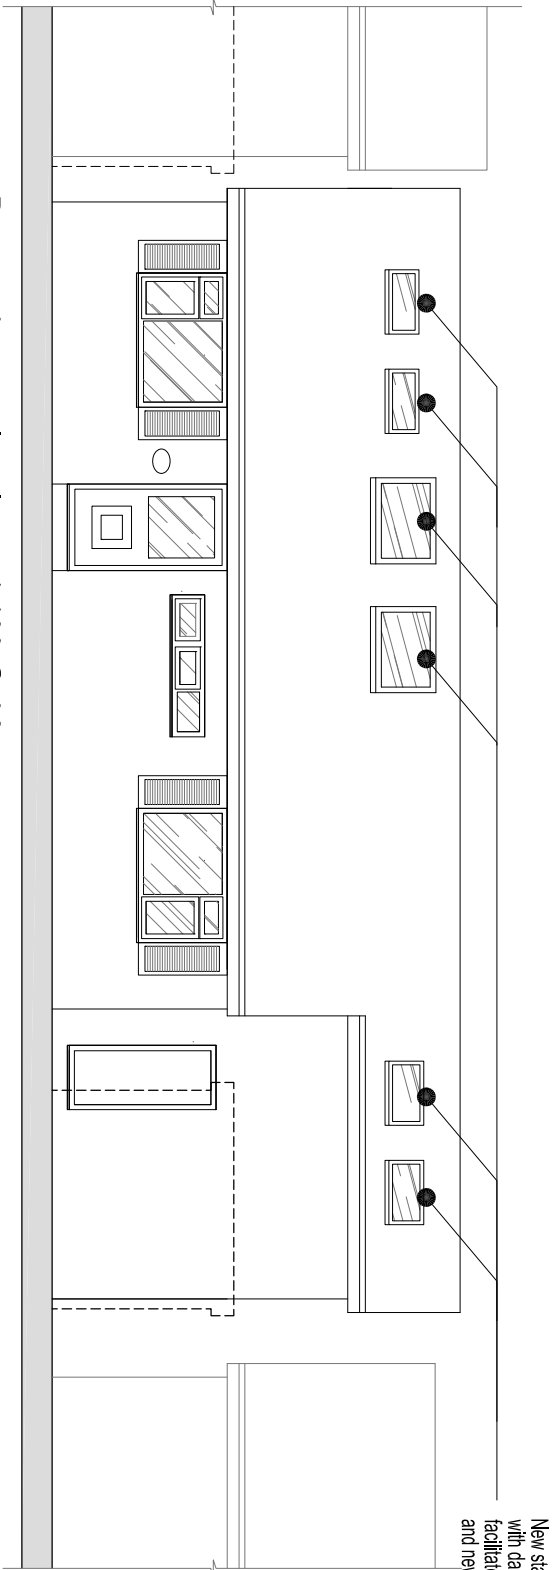


Proposed street elevation at 1:100 @ A3

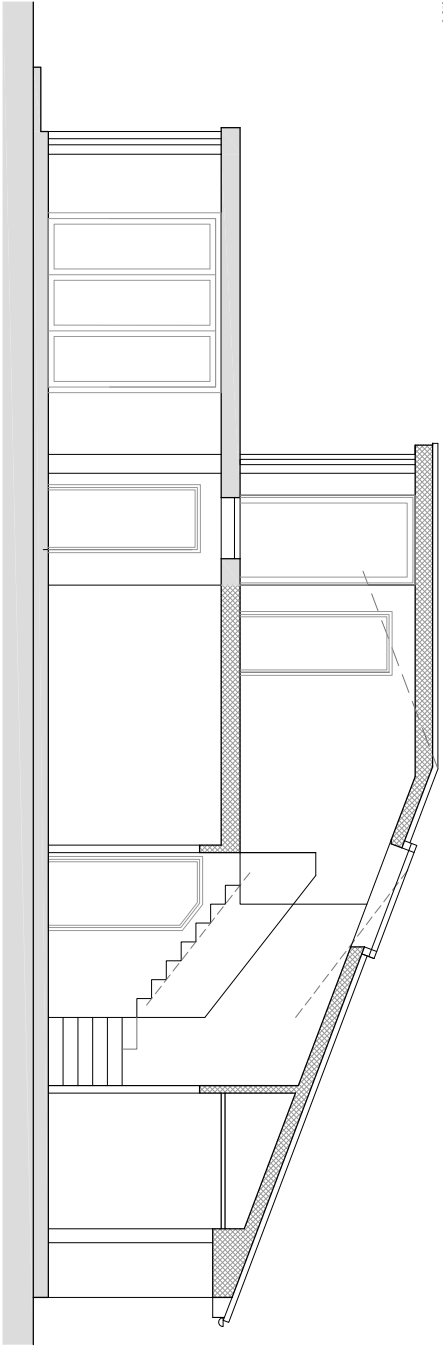


Short section at 1:100 @ A3

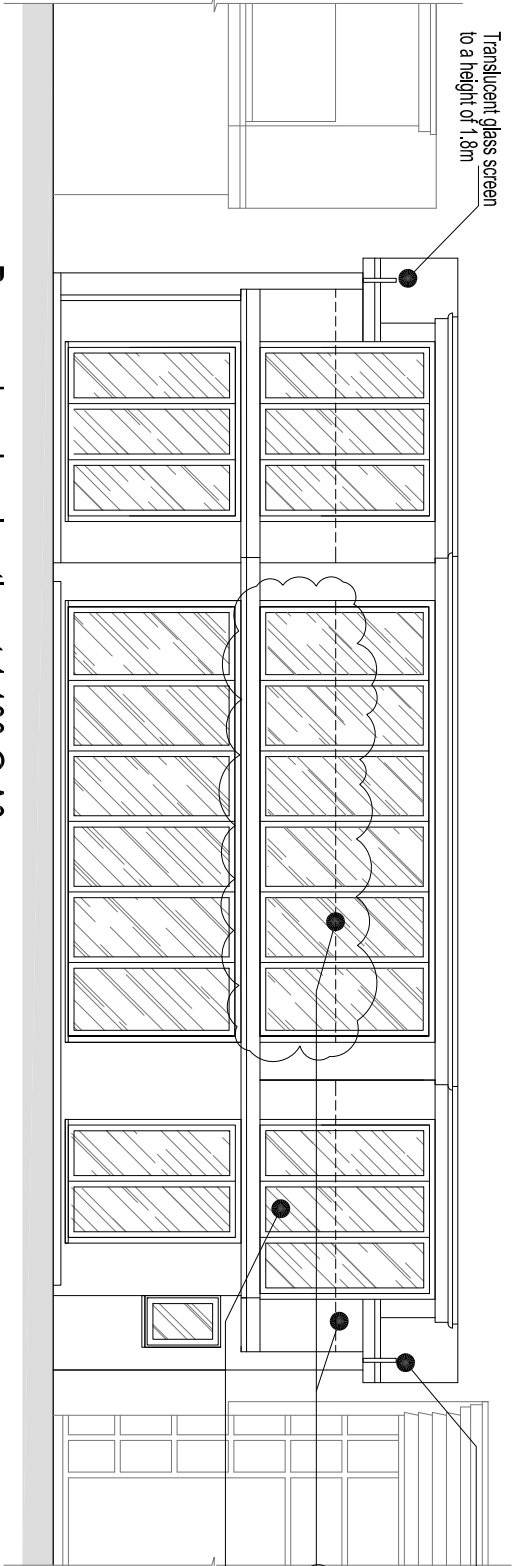

Proposed garden elevation at 1:100 @ A3

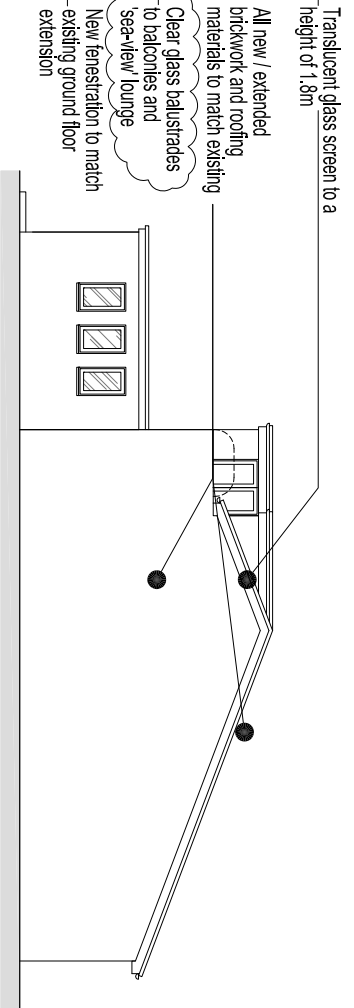

Proposed East elevation at 1:100 @ A3

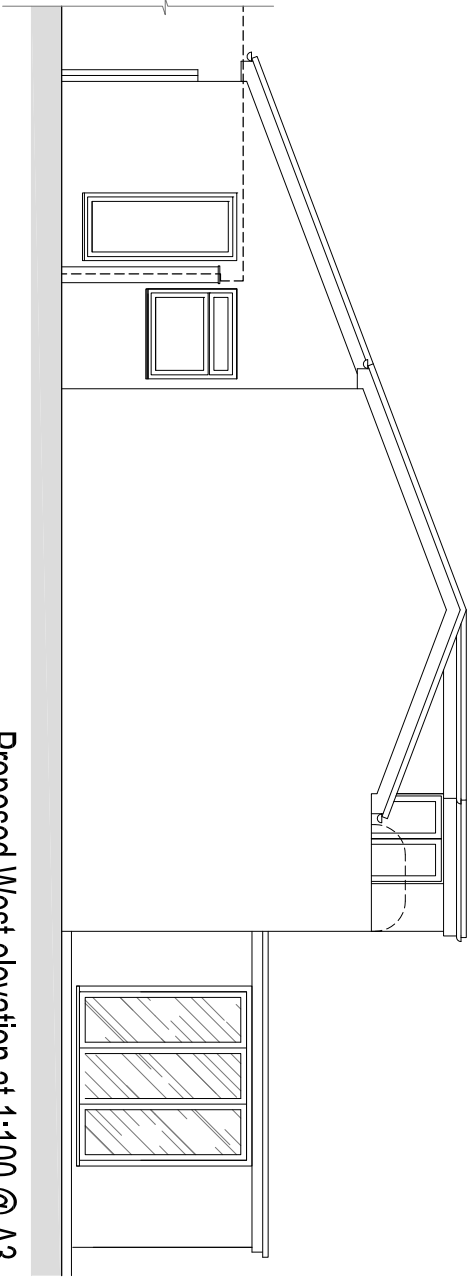

Proposed West elevation at 1:100 @ A3

client and project title			
11 FERRING MARINE			
FERRING BN12 5PP			
NOKU Architecture			
33 Fulland Gate, London SW7 1PD			
email: noku@gm.net			
All dimensions must be confirmed on site prior to construction. This drawing is copyright and must not be reproduced, copied or passed on without written consent of NOKU Architecture			
drawing title			
PROPOSED ELEVATIONS AND MAIN SECTION			
by n.k			
date 27.08.19			
scale 100 [A3]			
no. P5			
rev. C			
drawing title			
PROPOSED ELEVATIONS AND MAIN SECTION			
by n.k			
date 27.08.19			
scale 100 [A3]			
no. P5			
rev. C			
drawing title			
PROPOSED ELEVATIONS AND MAIN SECTION			
by n.k			
date 27.08.19			
scale 100 [A3]			
no. P5			
rev. C			
drawing title			