
 
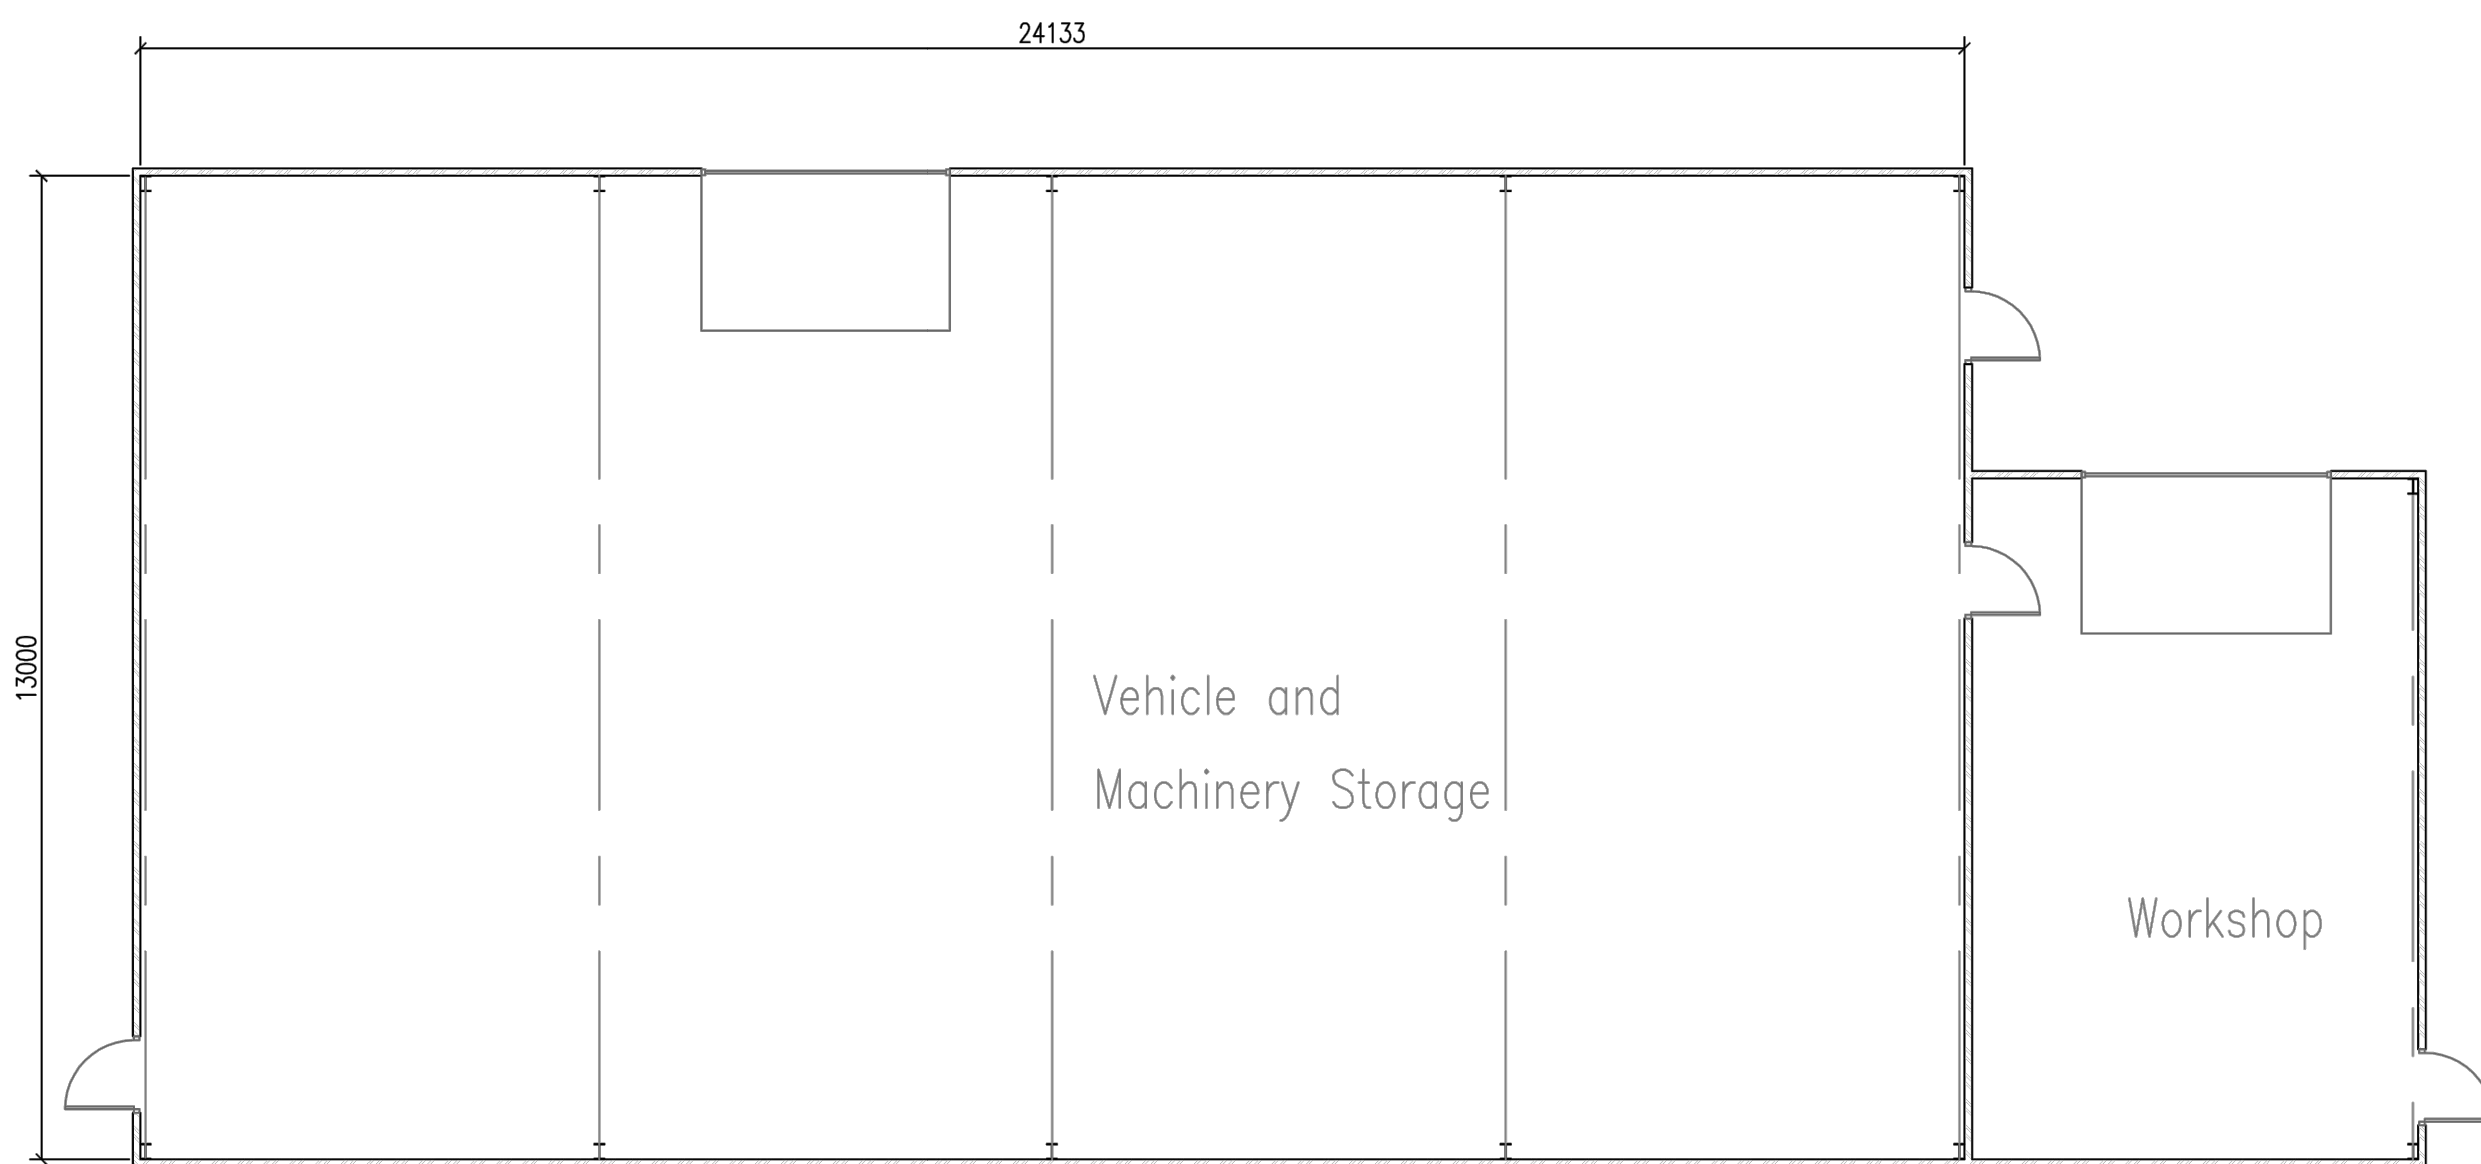
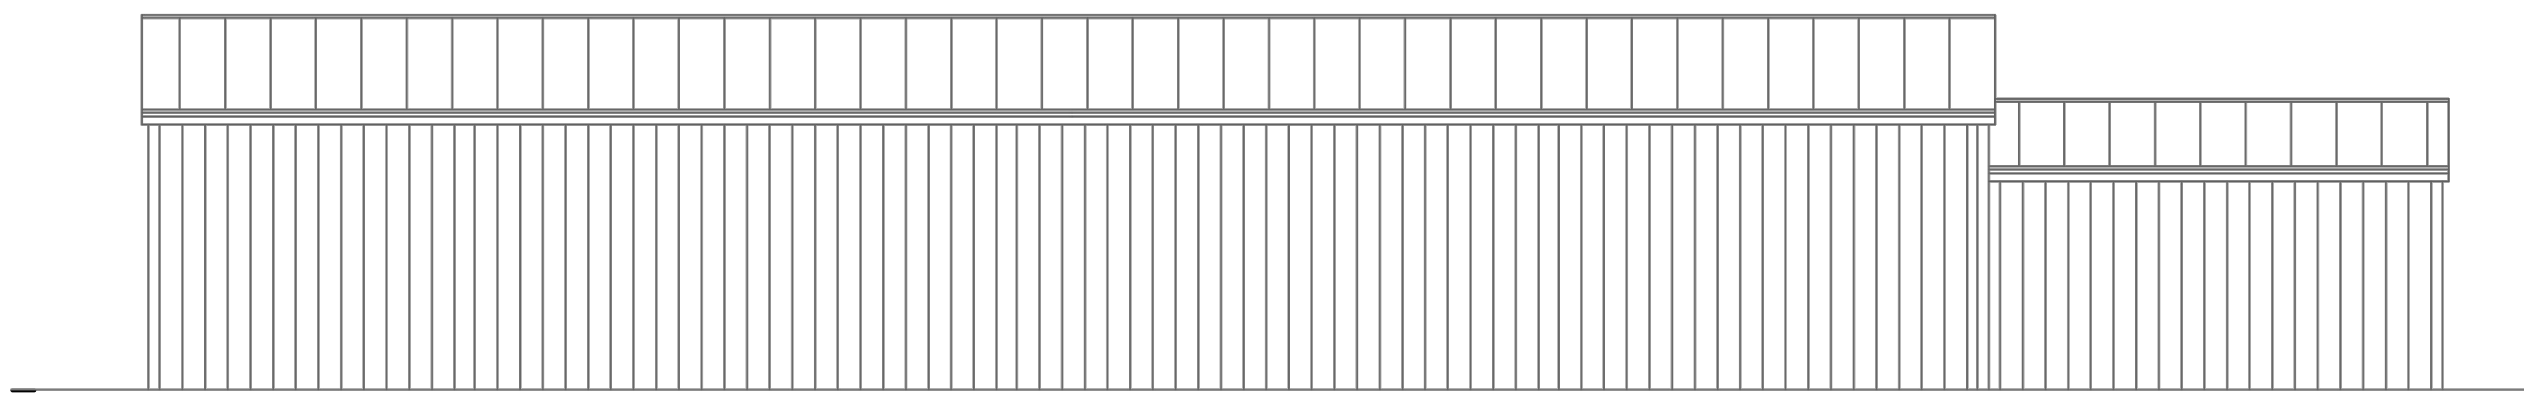
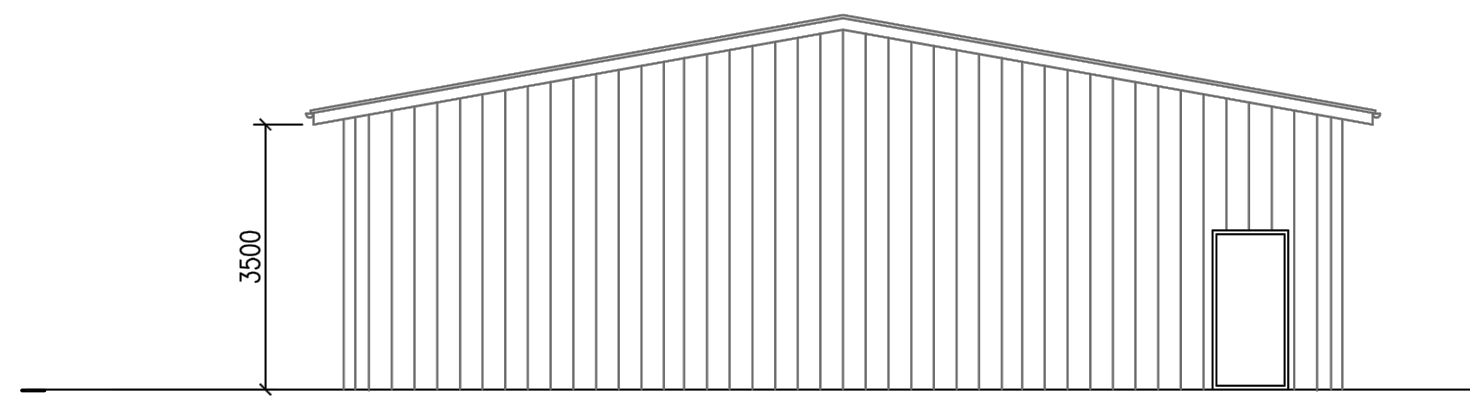
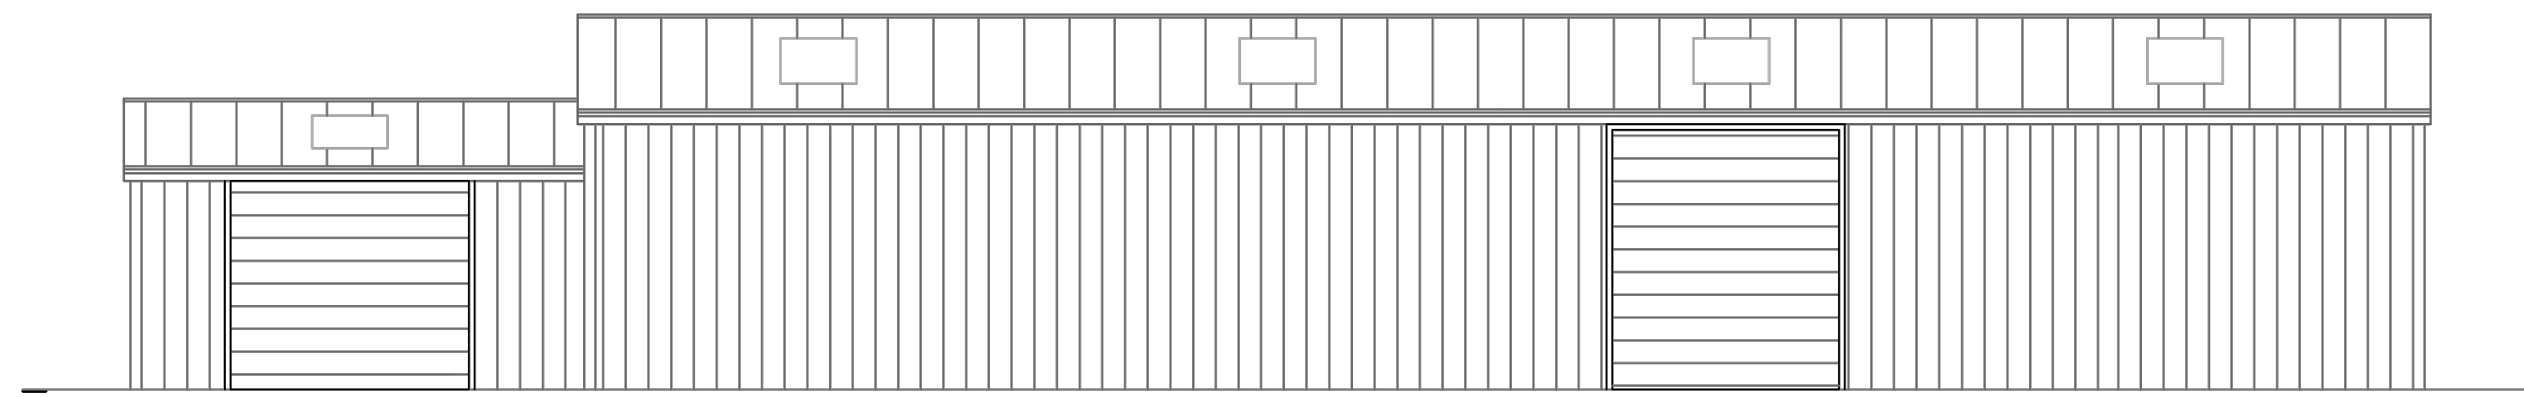


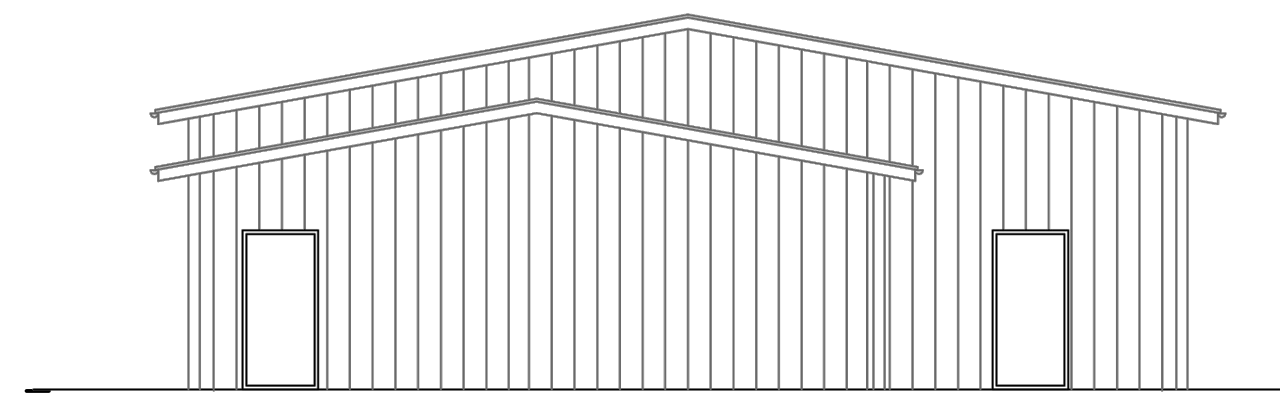

Floor Plan & Elevations Drawings provided by and copyright Stephen Jupp

REV.	AMENDMENT	BY	DATE
		19 Pyrford Close Nyetimber, Bognor Regis West Sussex PO21 3NL Tel: 01243 363320 studio@bayside-architectural.co.uk www.bayside-architectural.co.uk	
ARCHITECTURAL DESIGN LIMITED			
CLIENT'S NAME			
Island Meadows Parks			
JOB TITLE			
Storage Barn Onslow Caravan Site, Ferring			
DRAWING TITLE			
Permitted Plan, Roof Plan and Elevations			
SCALE@A		DATE	
1:100		07/20	
JOB NO		REV	
031		-	
DRAWING NO		07	
STATUS		DRAWN	
PLANNING		SCB	