


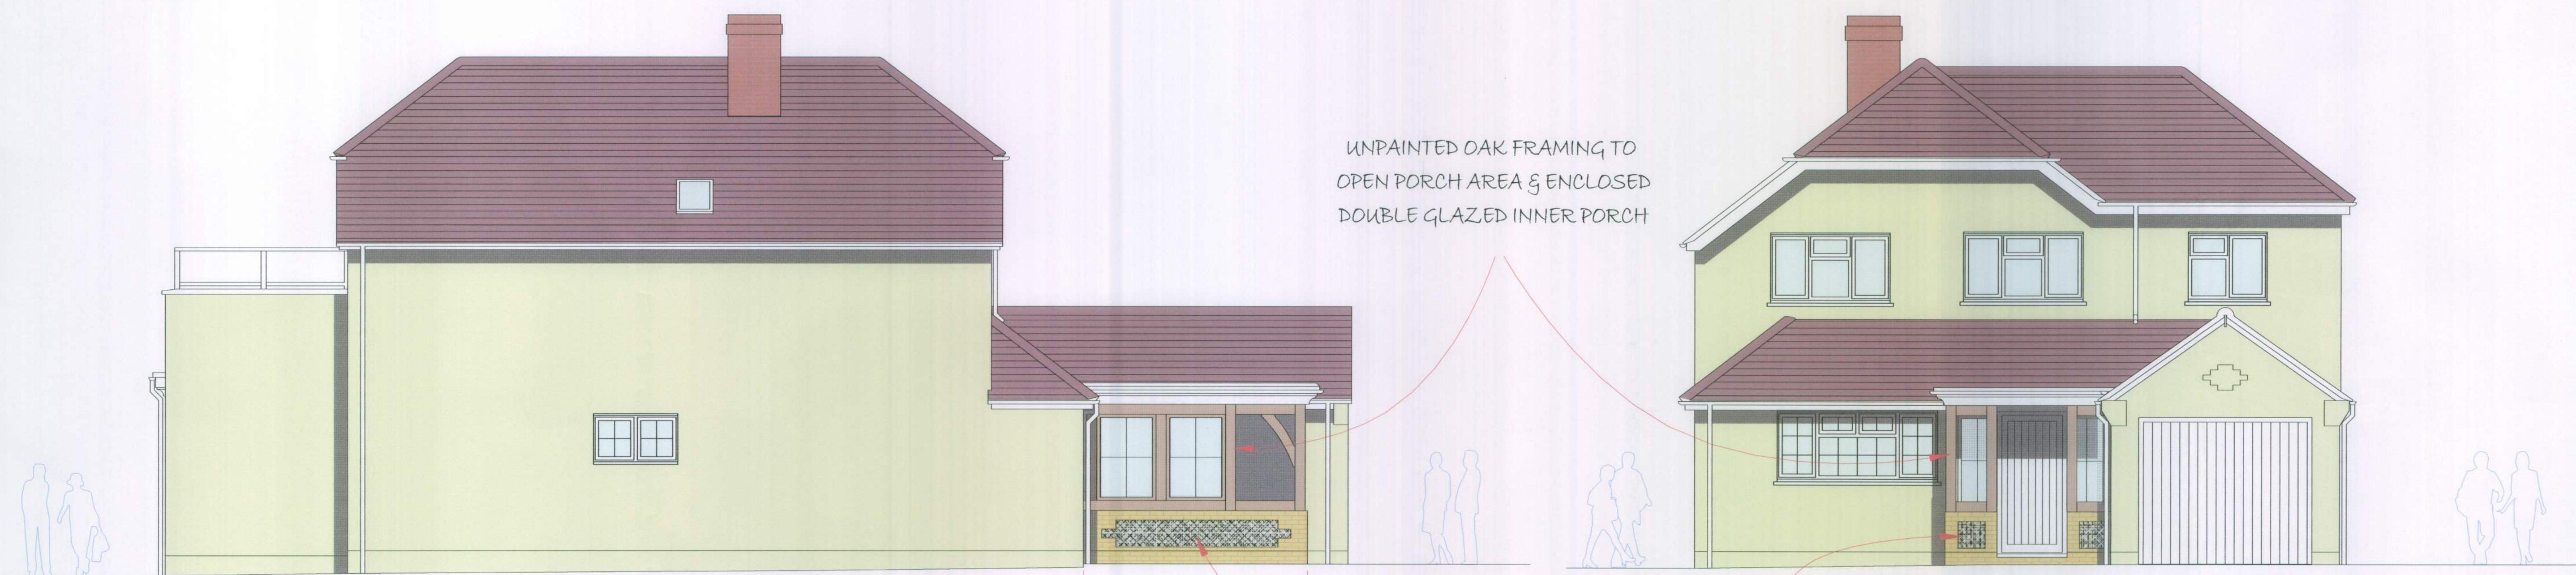


EAST ELEVATION WITH PROPOSED PORCH

UNPAINTED OAK FRAMING TO
OPEN PORCH AREA & ENCLOSED
DOUBLE GLAZED INNER PORCH

3320 MARK


'OLD LONDON' BRICK LEAF
WITH KNAPPED FLINT
INSERTS

NORTH ELEVATION WITH PROPOSED PORCH

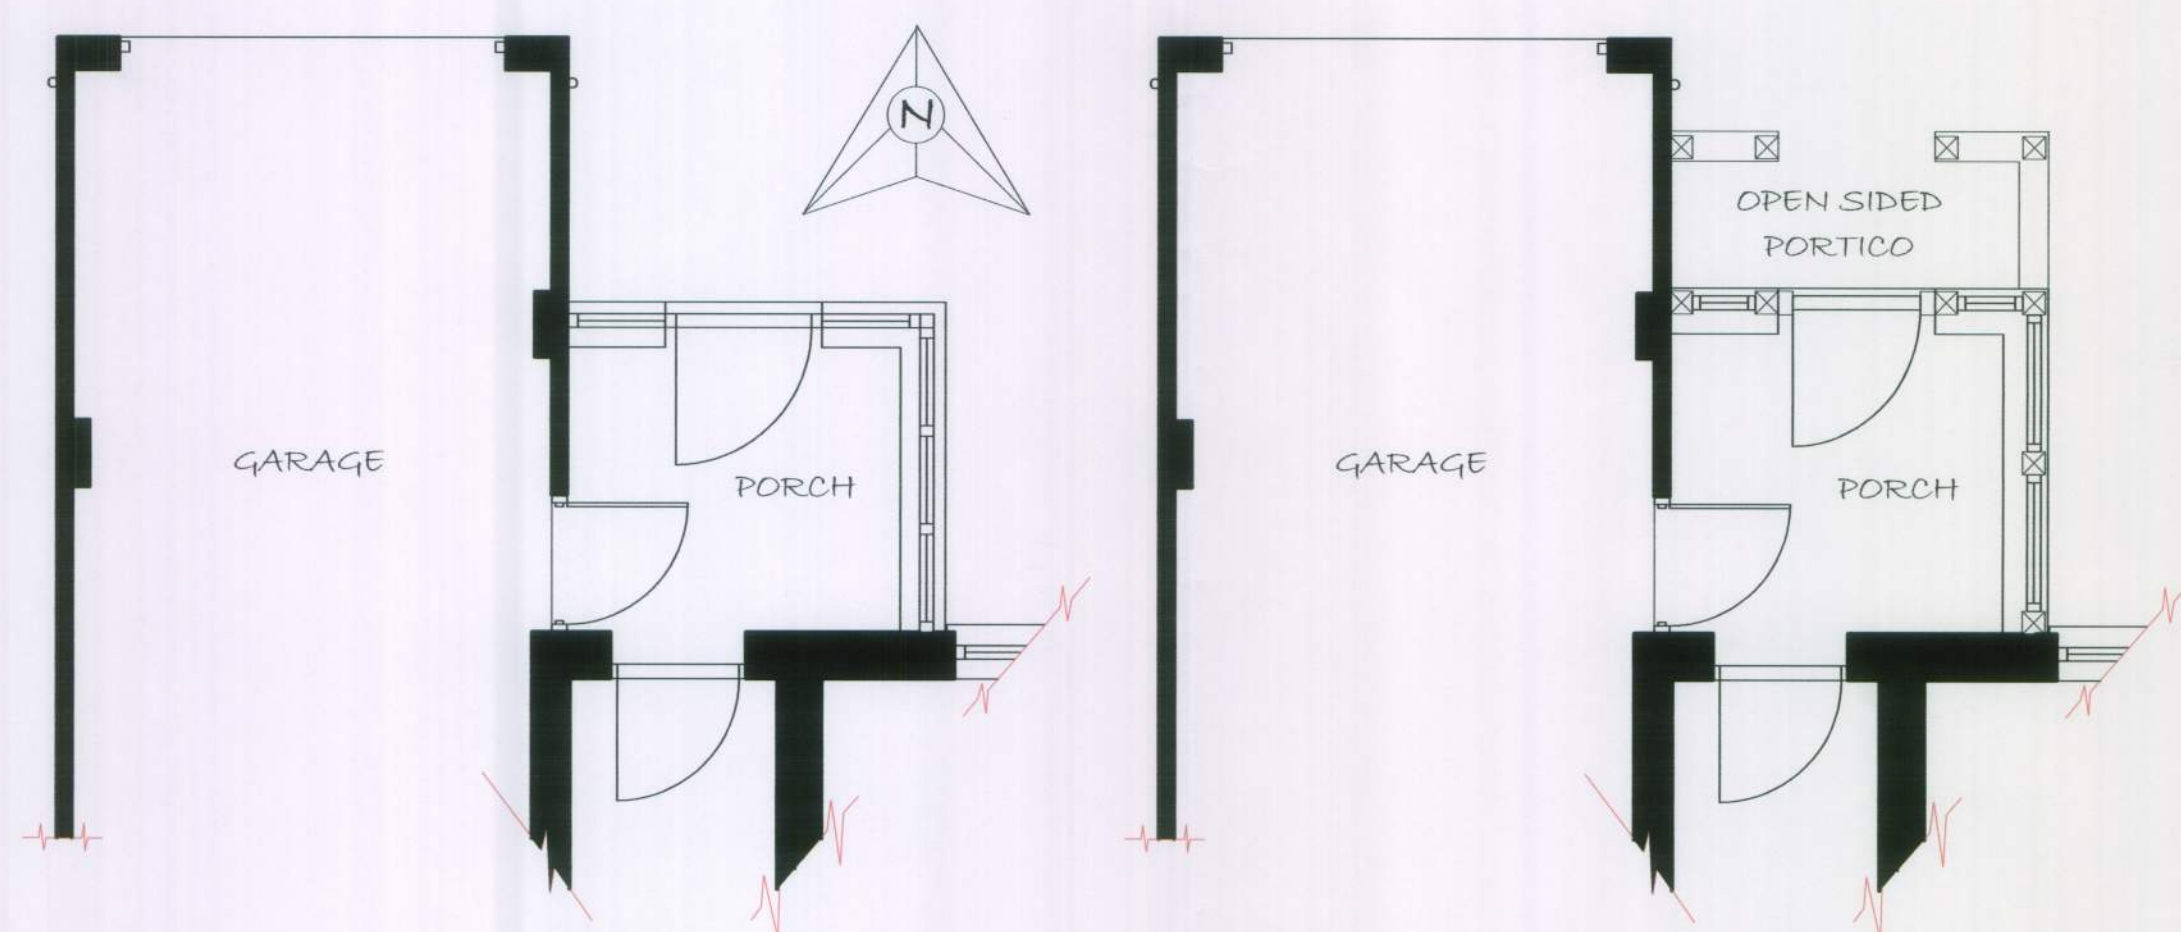

PORCH ARRANGEMENT APPROVED
UNDER FG/3/09 - PLAN VIEW

SUBSTITUTE PROPOSED PORCH
ARRANGEMENT - PLAN VIEW

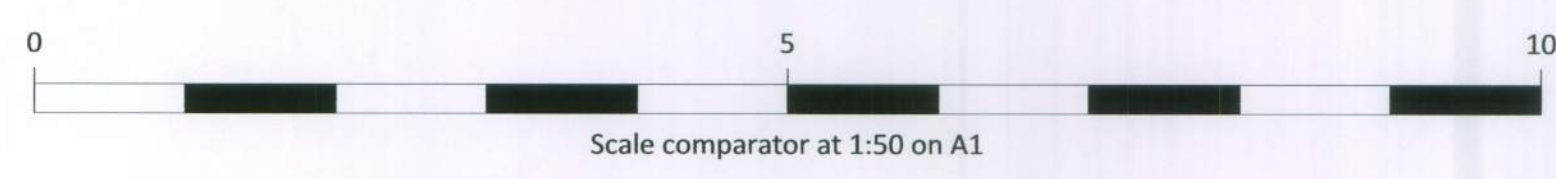

COPYRIGHT NOTICE
This document and the drawings upon it are copyright and may not be copied, photographed, altered or traced without the express written permission of the copyright owner, HOME PLAN-IT, 6 Market Close, Barnham, West Sussex PO22 0LH.

SCALE FROM THESE DRAWINGS FOR PLANNING PURPOSES ONLY; ALL MEASUREMENTS TO BE CHECKED ON SITE FOR CONSTRUCTION PURPOSES

PROJECT
OAK FRAMED PORCH OVER DWARF WALLS TO PROVIDE SHELTER AT MAIN ENTRANCE

SHEET TITLE
SUBSTITUTION DRAWINGS (MINOR AMENDMENT) FOR PORCH DESIGN APPROVED UNDER FG/3/09

HOME PLAN-IT Ltd
6, Market Close, Barnham, West Sussex PO22 0LH
Tel: 01243 552782 Fax: 01243 554674
e-mail: mail@homeplanit.co.uk Web: http://www.homeplanit.co.uk

CLIENT
Mrs B McCANN
33, South Drive
Ferring
BN12 5QU

SITE ADDRESS
As Client

SIZE	EDITION	SHEET	REV
A1	(MA)1	1	