


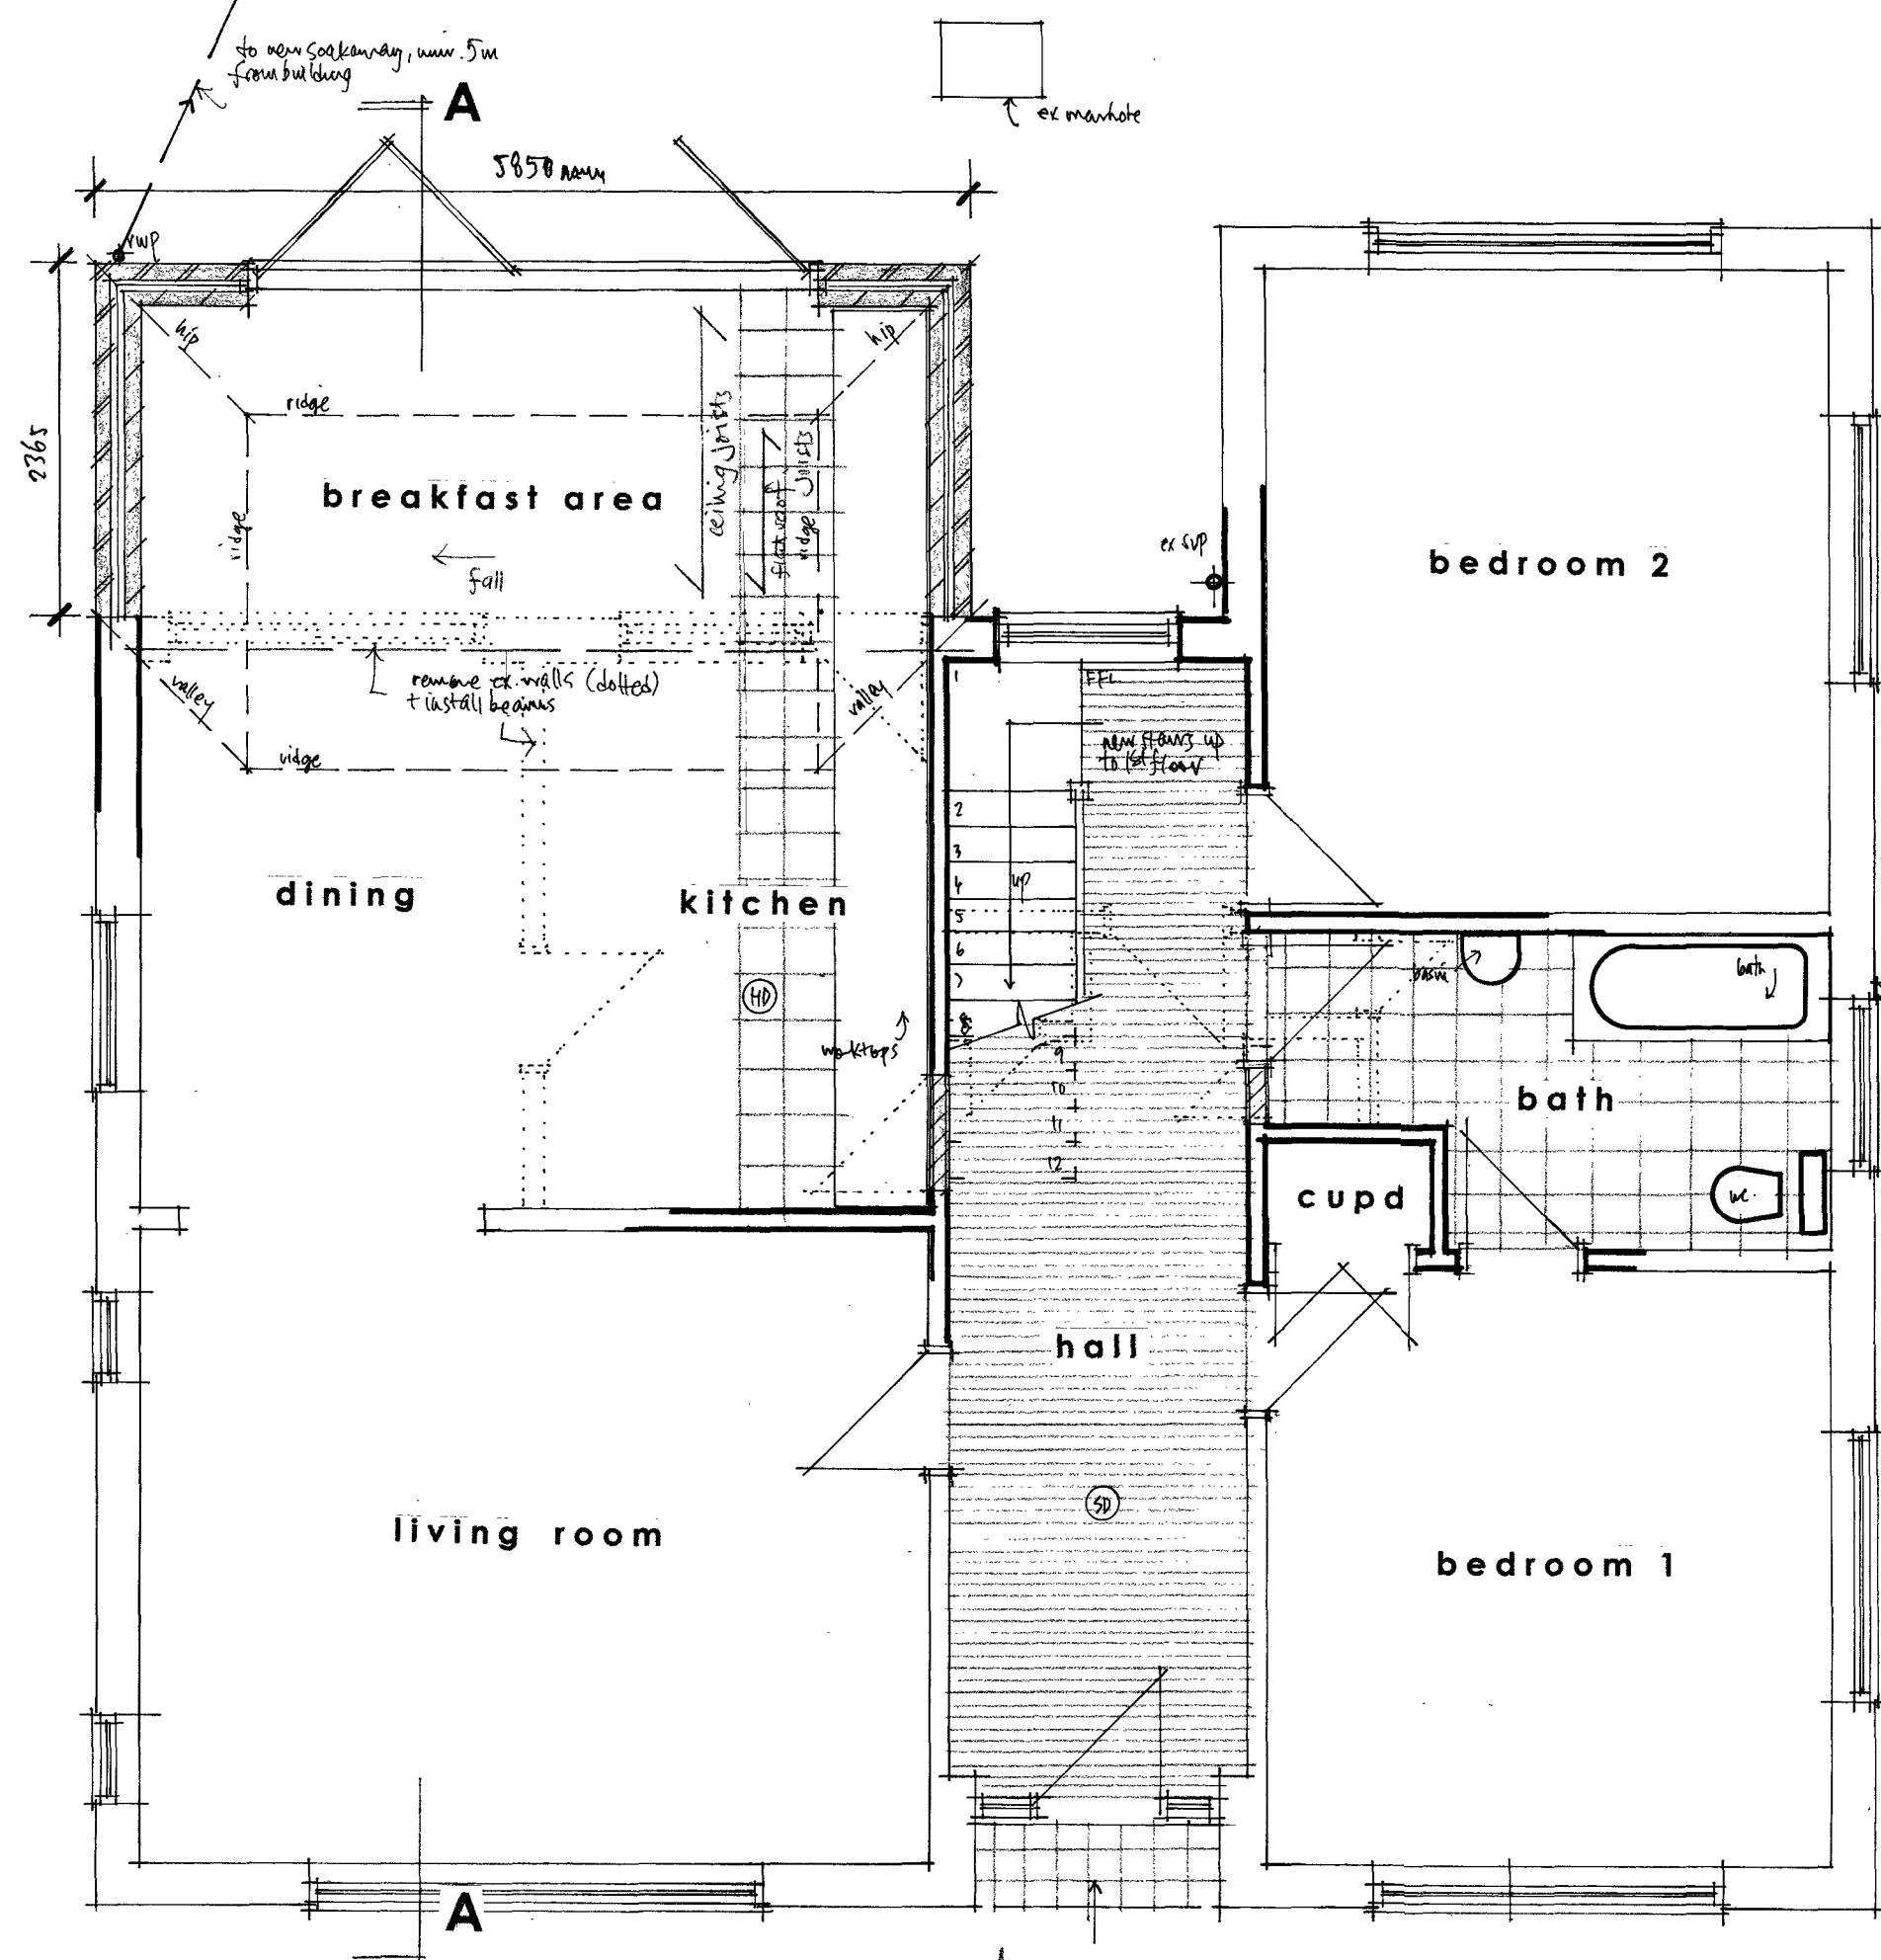


GROUND FLOOR PLAN 1:50 @ A2

PROPOSED ELEVATIONS 1:100


SCHEDULE OF FINISHES

ELEVATIONS	-	face brickwork
WINDOWS	-	plain vertical tile hanging to dormer
ROOF	-	white PVCu plastic & double glazed or grey powder coated aluminium & velux
EAVES	-	interlocking roof tile to mansard with composite GRP flat roof & dormer
R/W GOODS	-	white PVCu and double glazed
	-	black PVCu half round guttering with 63mm diameter downpipes


THE CONTRACTOR IS TO PROVIDE SAMPLES FOR APPROVAL BY THE CLIENT AND THE LOCAL PLANNING AUTHORITY WHERE REQUIRED.

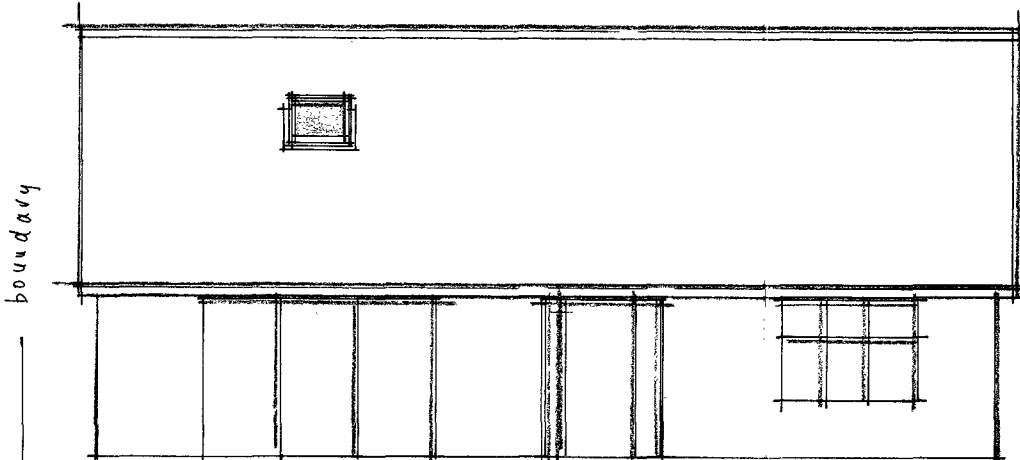


FRONT (s)

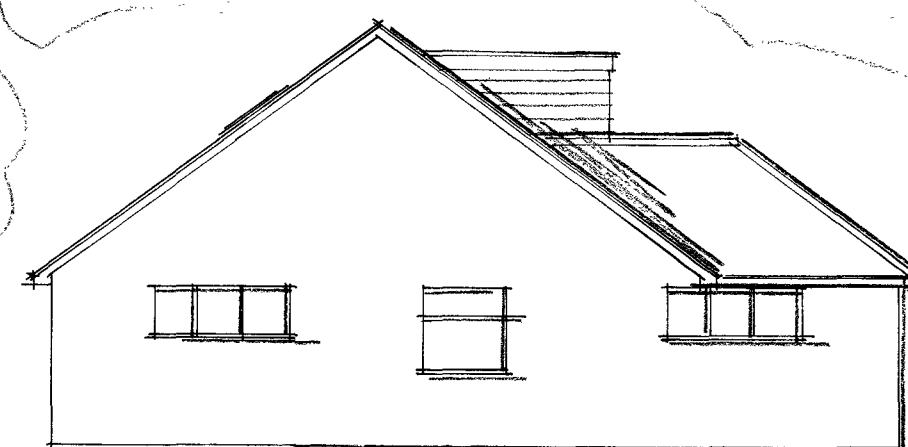

SIDE (e)

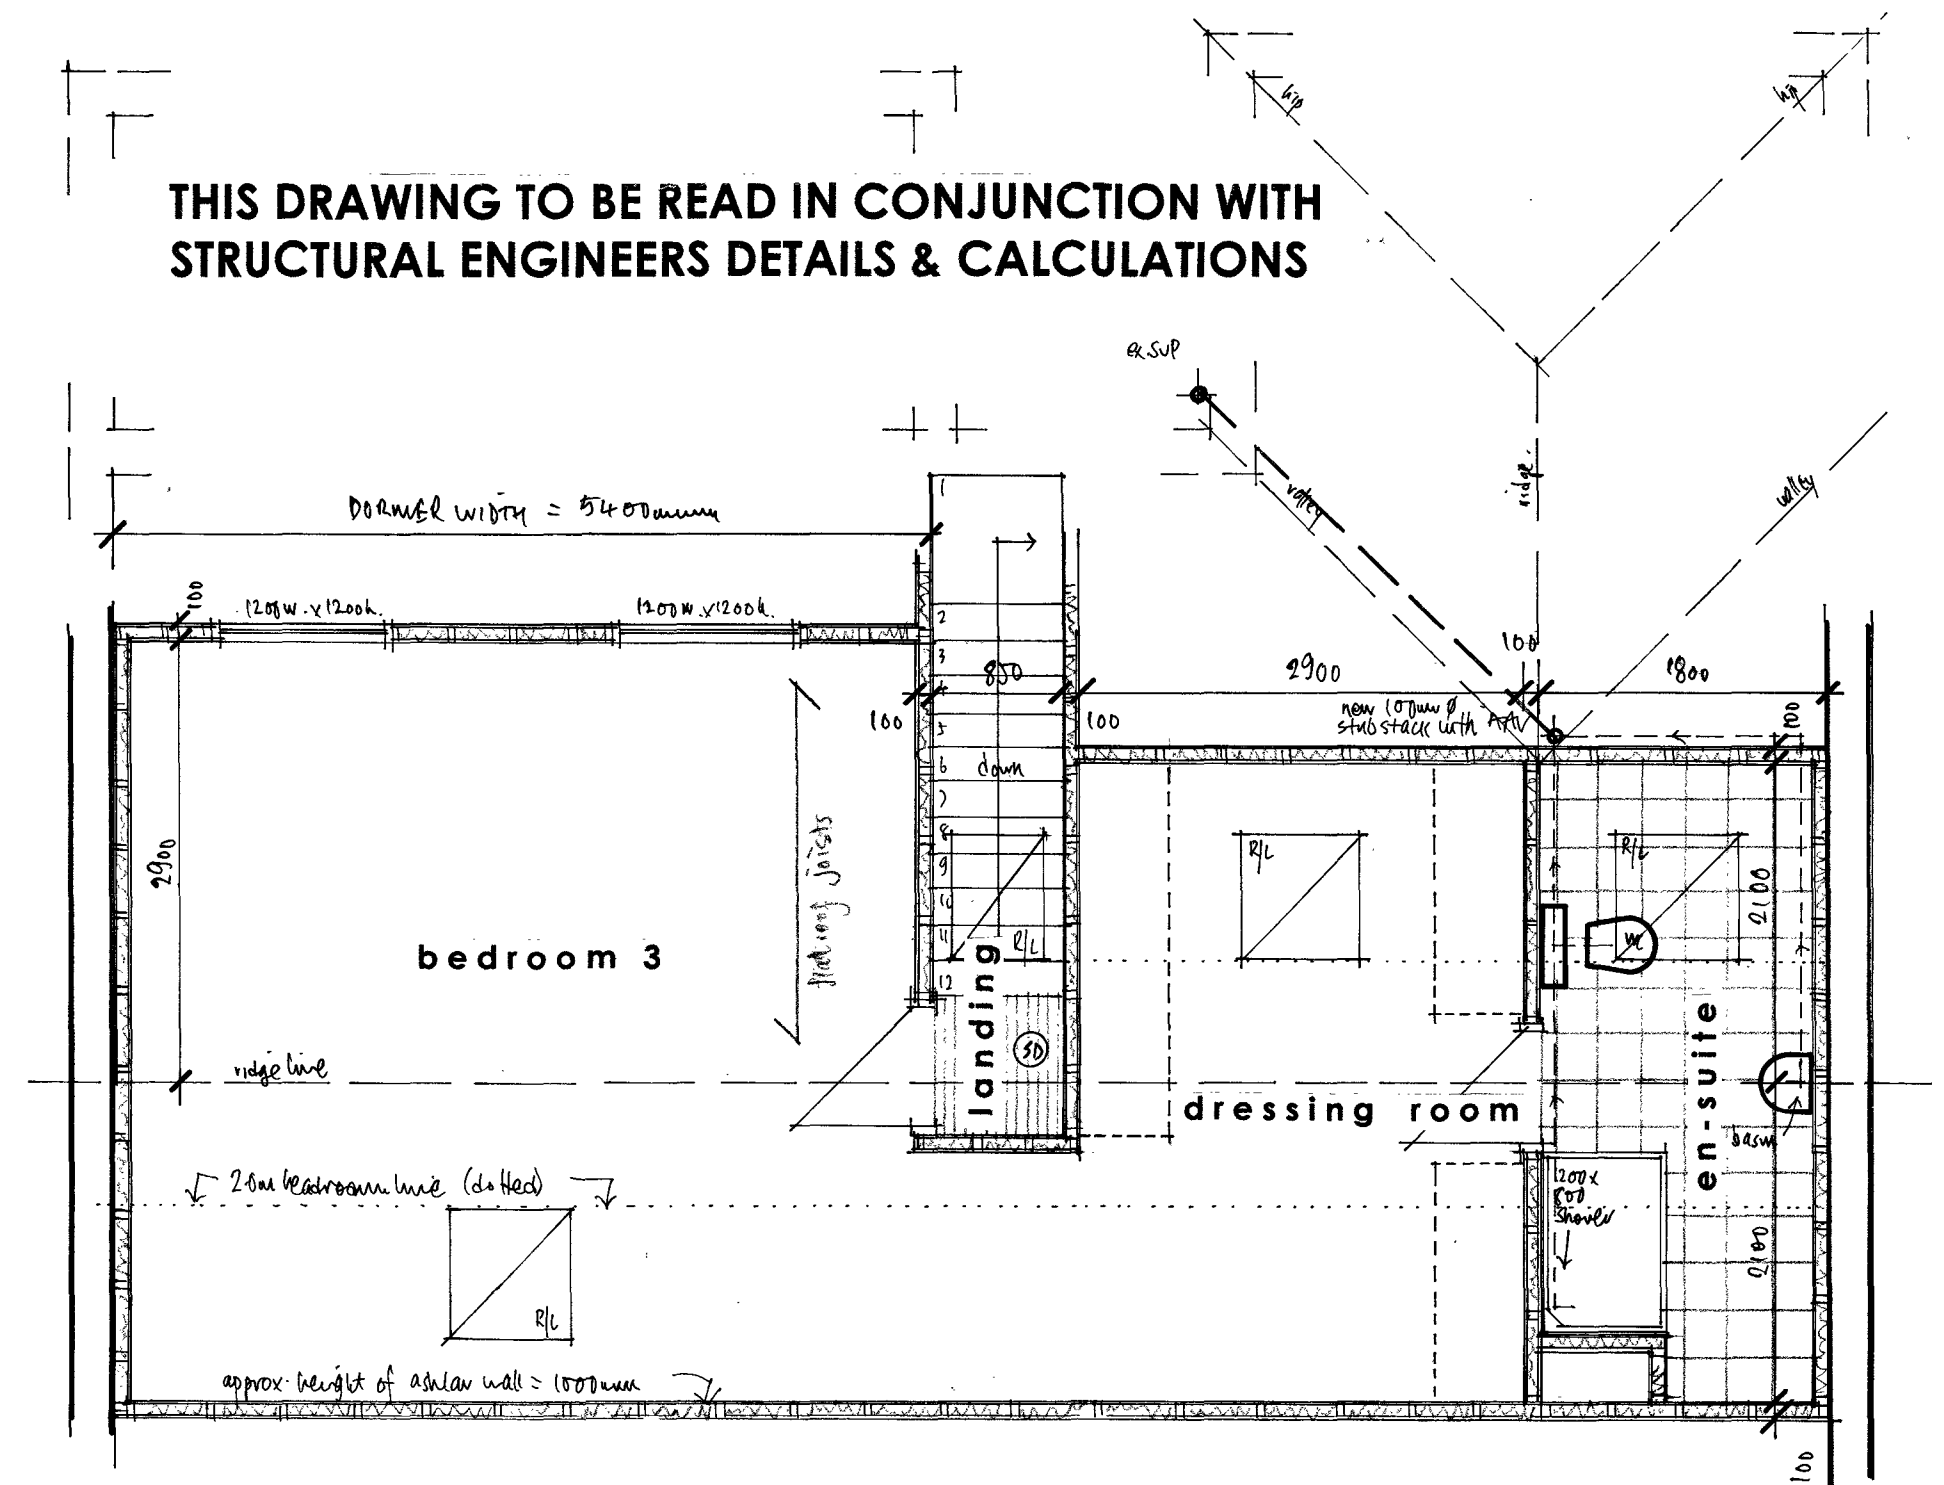

1st FLOOR PLAN 1:50 @ A1

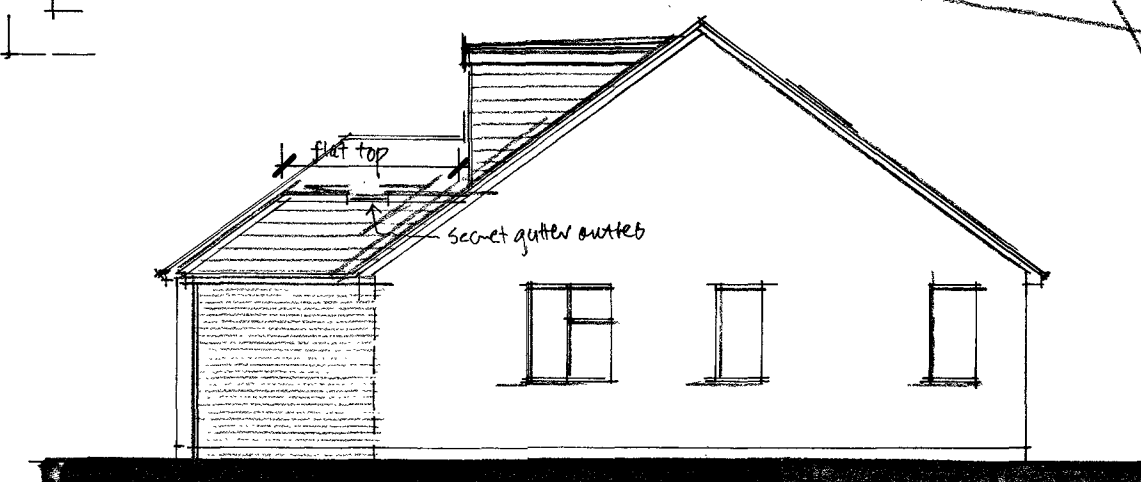

SIDE (w)



REAR (n)

Figured dimensions to take precedence over scaled dimensions. The contractor is to verify all dimensions on site before commencing any works.

Any discrepancies whatsoever to be brought to the attention of the client immediately.

The copyright of this drawing is reserved and the drawing must not be disclosed without authority.

Project
7 GREENWAYS CRESCENT, FERRING

Proposed single storey rear extension & loft conversion

Client
Mr & Mrs Lynch

Drawing no. **FG/GWC/03**

Scale **AS SHOWN** Date **Oct 2019**

Drawn By **WG**

WAYNE GANDER MCIAT
Chartered Architectural Technologist
98 Durrington Lane
WORTHING
West Sussex
BN13 2RQ
Tel/Fax 01903 694817
Email - waynegander08@gmail.com