



THIS DRAWING IS THE PROPERTY OF STEPHEN BROMLEY ASSOCIATES
AND MUST NOT BE REPRODUCED IN PART OR IN WHOLE OR USED FOR
THE EXECUTION OF WORKS WITHOUT THEIR PERMISSION.
DO NOT SCALE. CHECK FOR PLANNING PURPOSES.
ALL DIMENSIONS TO BE CHECKED IN RELATION TO CONFORMANCE
OF ANY CONDITIONS WHICH ARE FORMED BY THE ASSOCIATES
OF ANY DIMENSIONS.
WE CAN TAKE NO RESPONSIBILITY FOR ANY WORKS DONE, THEY ARE
ORDERED AND CONTROLLED BY THE RELEVANT BUILDING CONTROL.

EXISTING

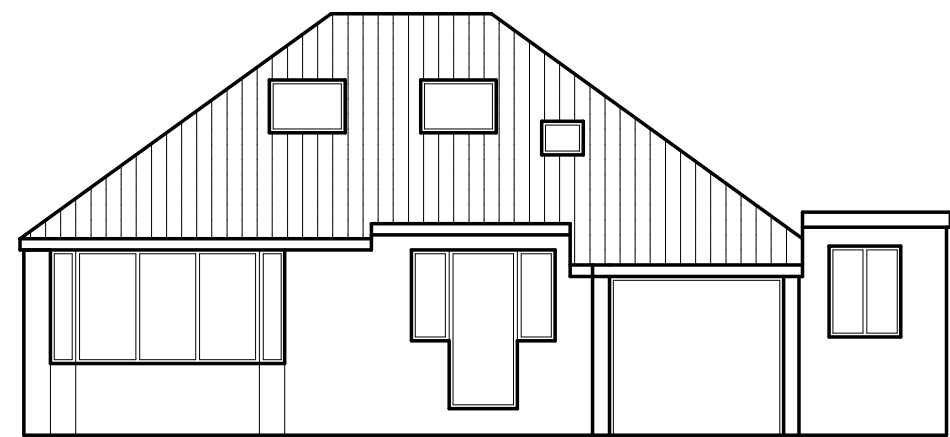

FRONT ELEVATION
SOUTH ELEVATION


SIDE ELEVATION
WEST ELEVATION

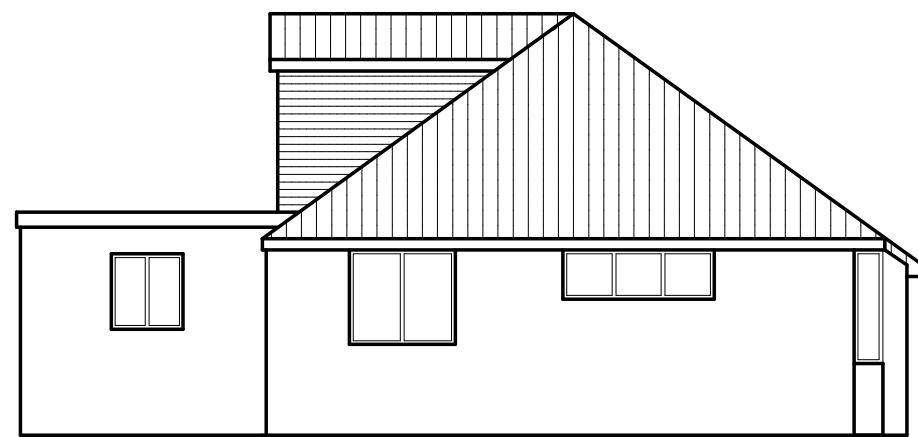




REAR ELEVATION
NORTH ELEVATION





SIDE ELEVATION
EAST ELEVATION

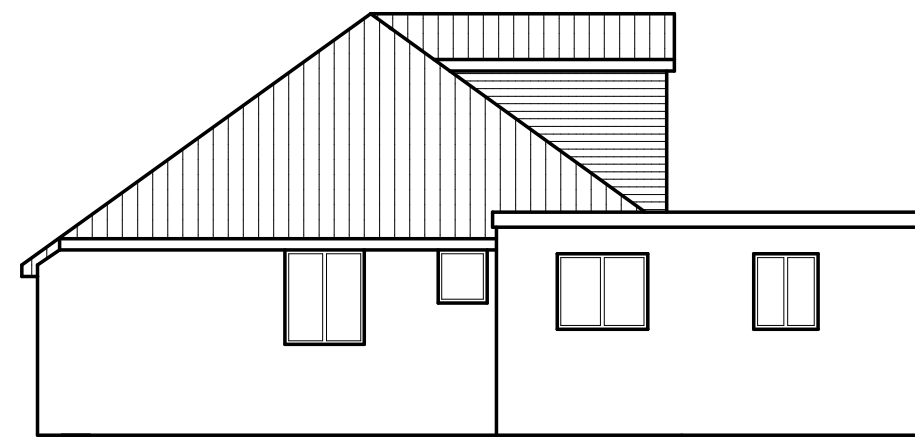

PROPOSED

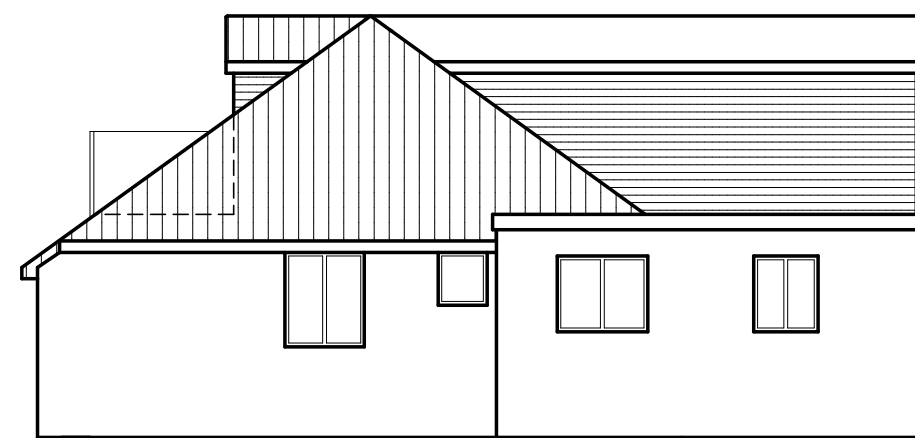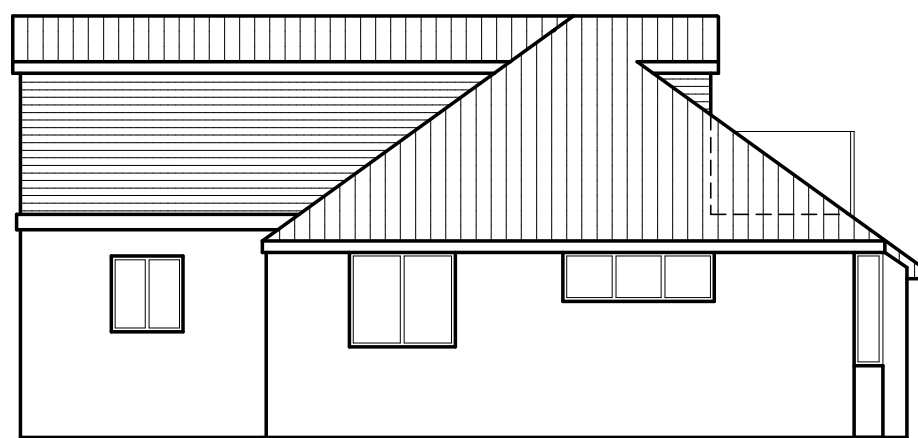
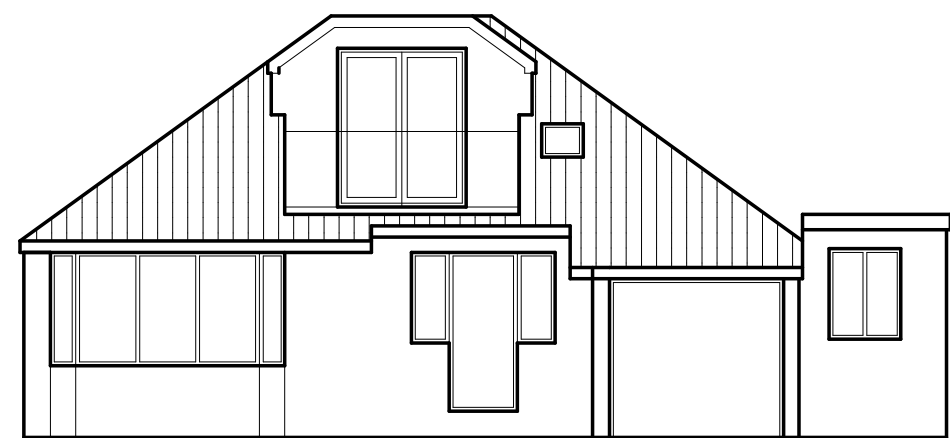


GROUND FLOOR PLAN

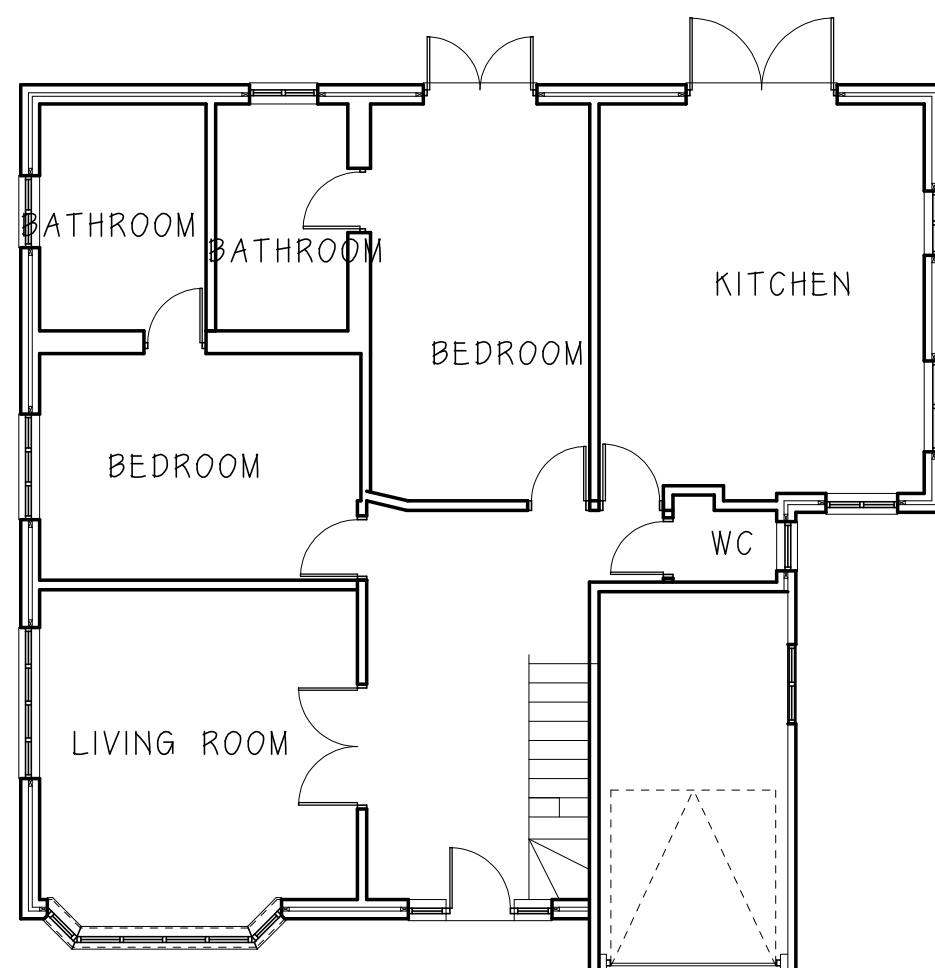
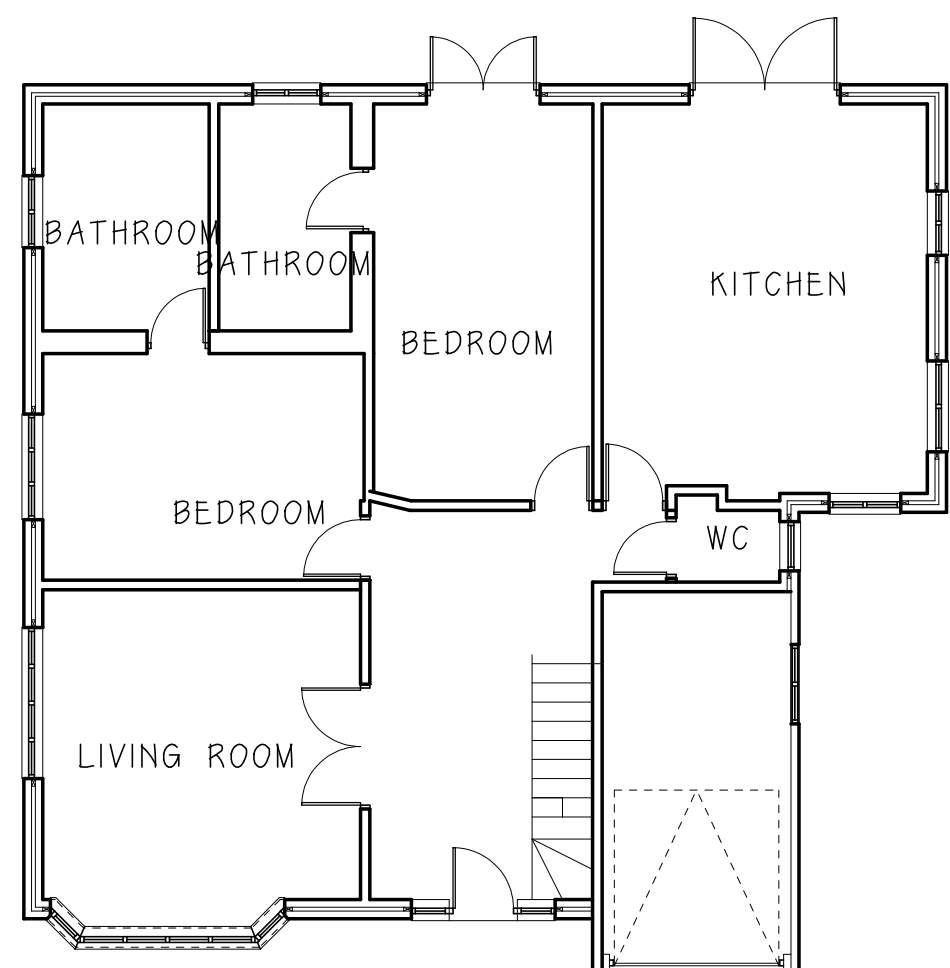


PROPOSED

EXISTING

 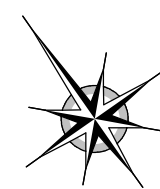

FIRST FLOOR PLAN

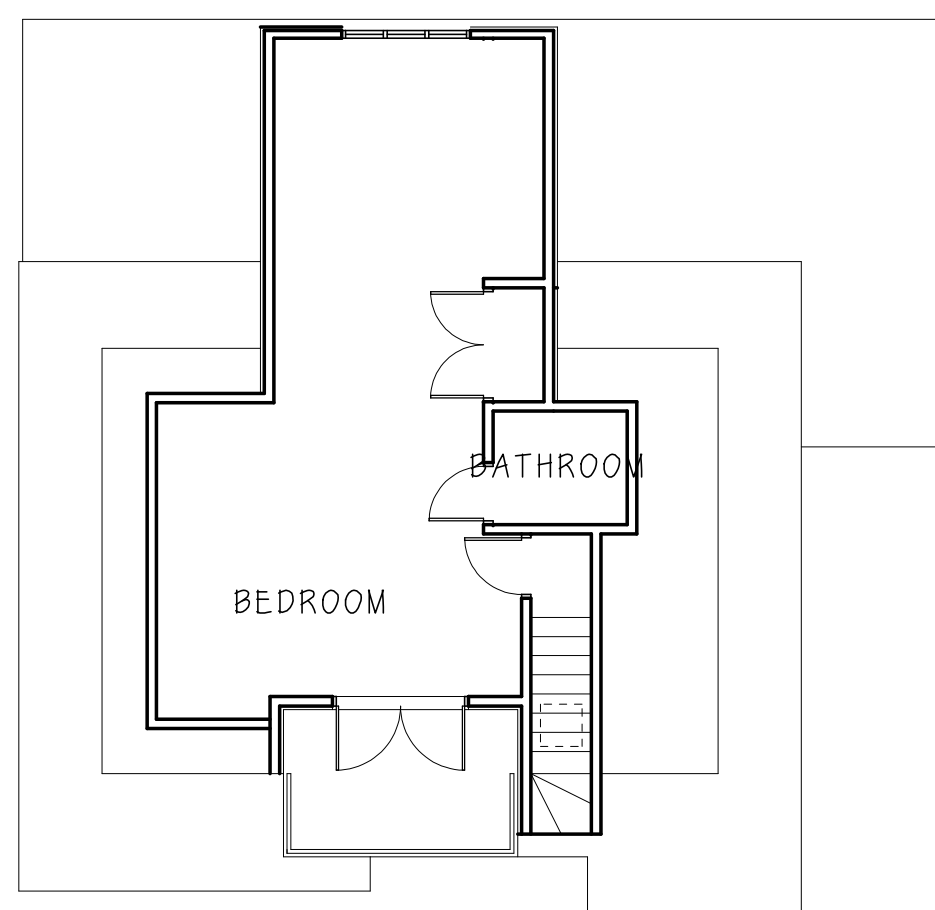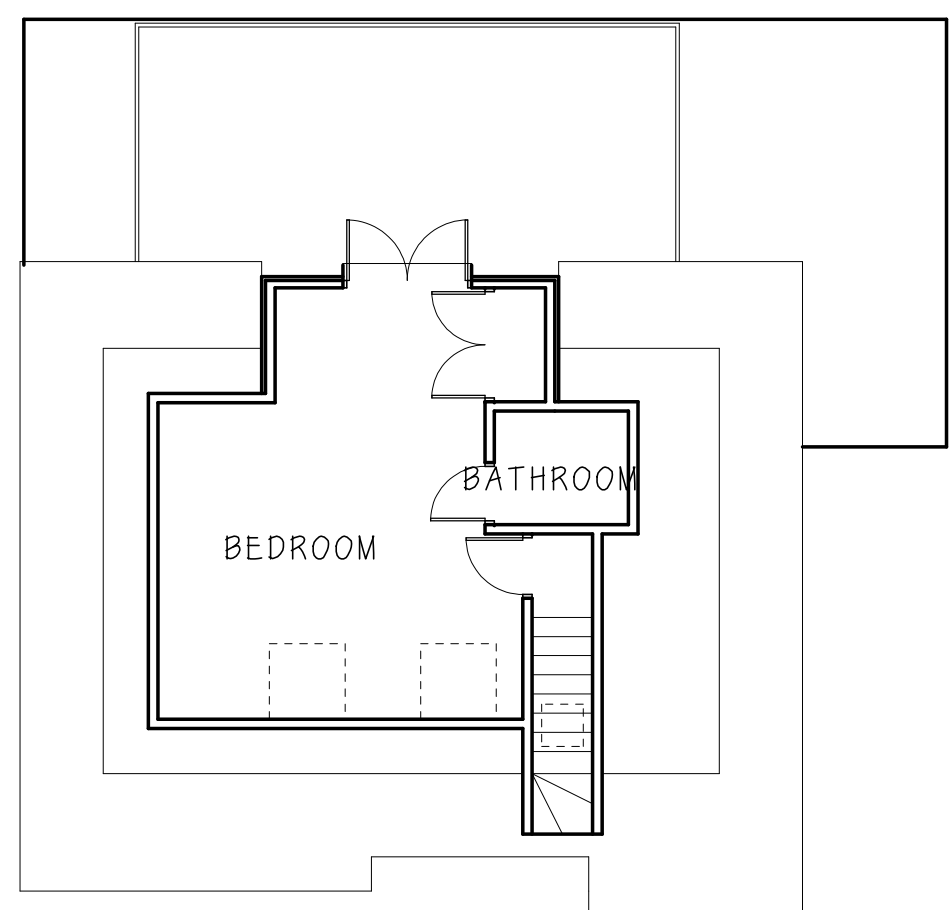

STEPHEN BROMLEY ASSOCIATES
5 WEST ST SHOREHAM BY SEA
WEST SUSSEX

PROPOSED ALTERATIONS

AT SCALE 1:100 @ A1

23 LITTLE PADDOCKS

Drawing no 11917-1b