
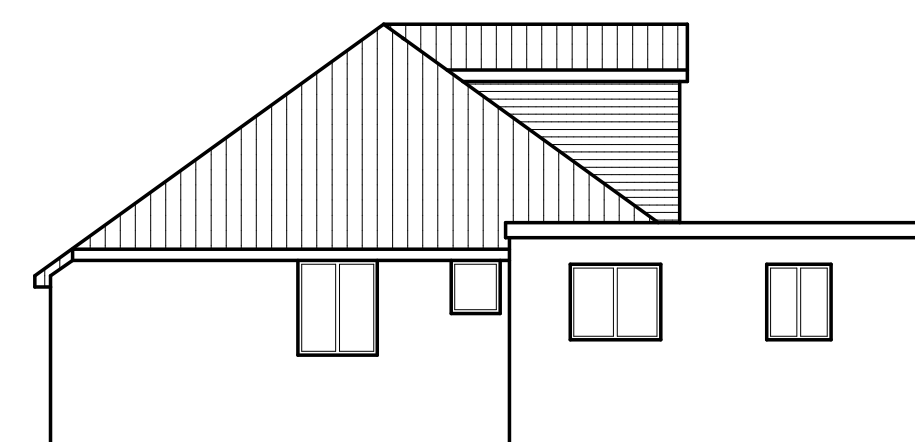
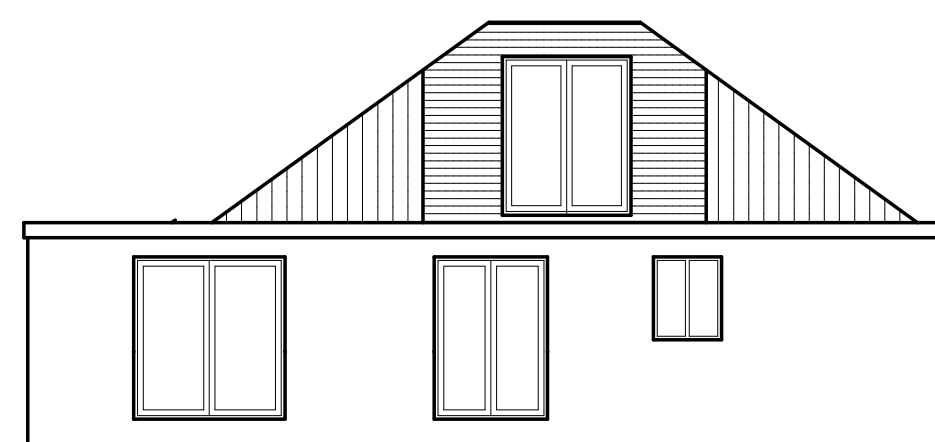
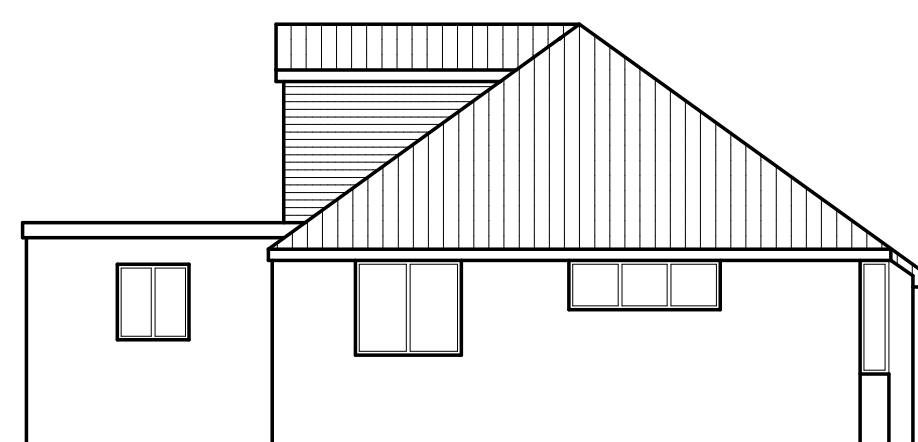


THIS DRAWING IS THE PROPERTY OF STEPHEN BROMLEY ASSOCIATES
AND MUST NOT BE REPRODUCED IN PART OR IN WHOLE OR USED FOR
THE EXECUTION OF WORK WITHOUT THEIR PERMISSION.
DO NOT SCALE. CHECK FOR PLANNING PURPOSES.
ALL DIMENSIONS TO BE CHECKED ON SITE PRIOR TO COMMENCEMENT
OF ANY CONSTRUCTION WORK AND STEPHEN BROMLEY ASSOCIATES
NOTES OF ANY DISCREPANCIES.
WE CAN TAKE NO RESPONSIBILITY FOR ANY WORKS LATE, THEY ARE
ORDERED AND CONTROLLED TO COMPLY BY THE RELEVANT BUILDING CONTROL.

0 1 2 3 4 5 6 7 8 9 10m

EXISTING

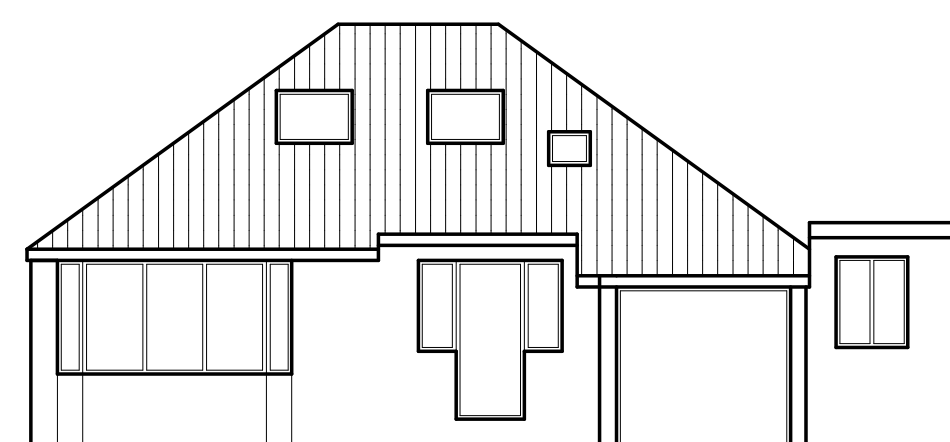


FRONT ELEVATION
SOUTH ELEVATION

SIDE ELEVATION
WEST ELEVATION


REAR ELEVATION
NORTH ELEVATION

SIDE ELEVATION
EAST ELEVATION

PROPOSED

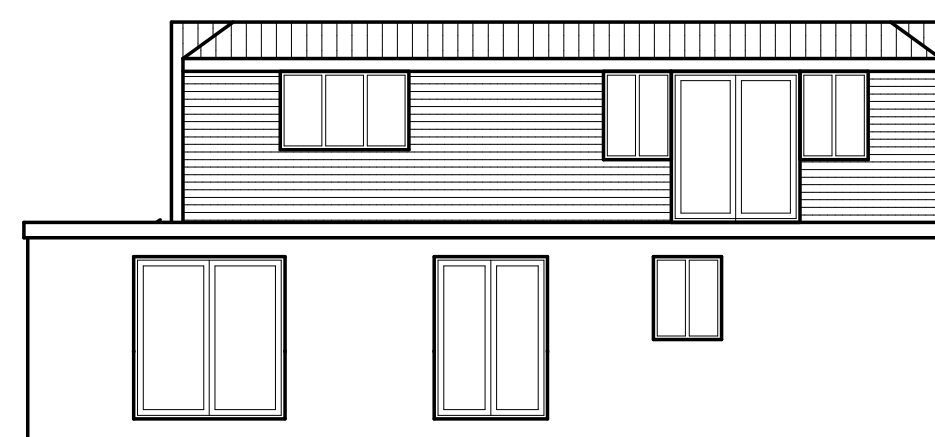


0 1 2 3 4 5 6 7 8 9 10m

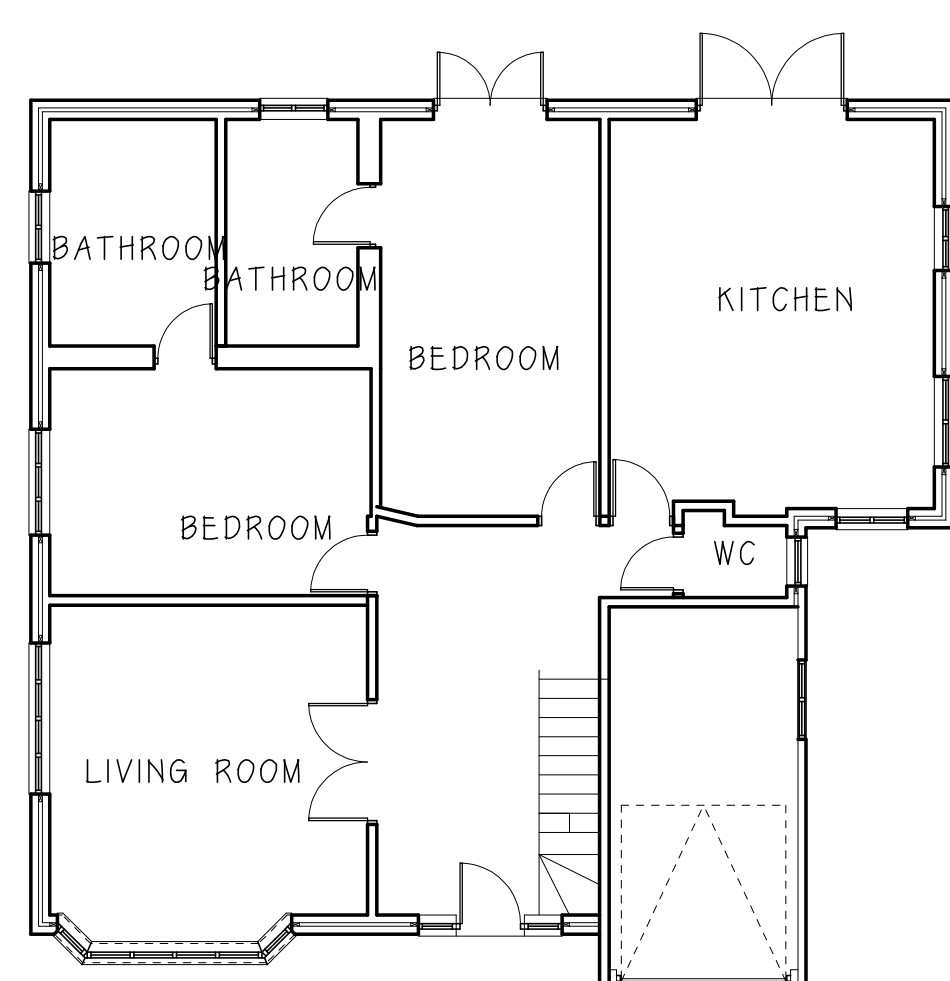


GROUND FLOOR PLAN

EXISTING

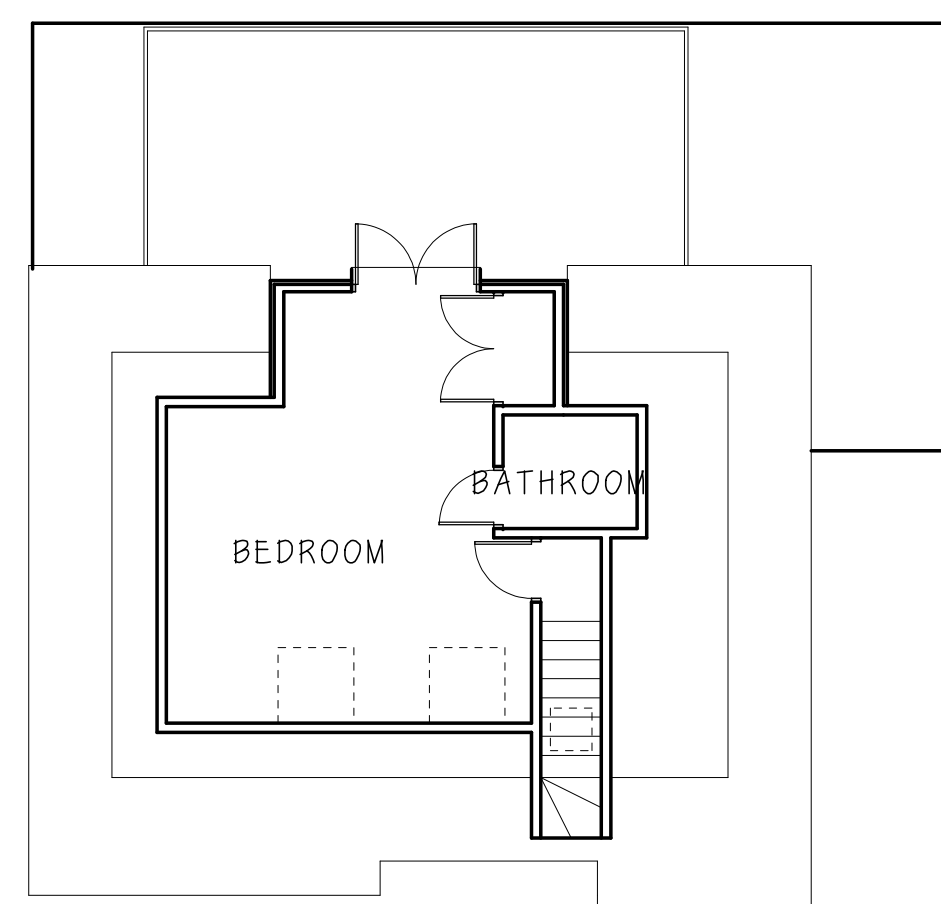

FIRST FLOOR PLAN

EXISTING

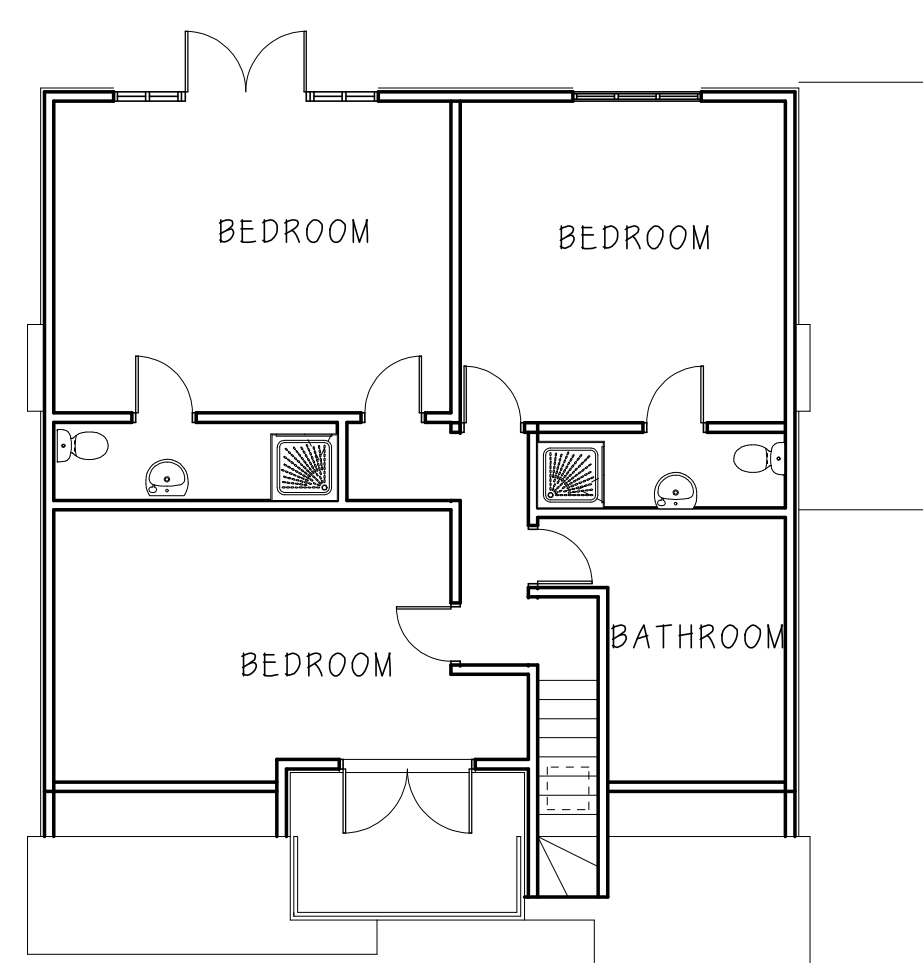

PROPOSED

STEPHEN BROMLEY ASSOCIATES
5 WEST ST SHOREHAM BY SEA
WEST SUSSEX

PROPOSED ALTERATIONS

AT SCALE 1:100 @ A1

23 LITTLE PADDOCKS

Drawing no 11917-1z