




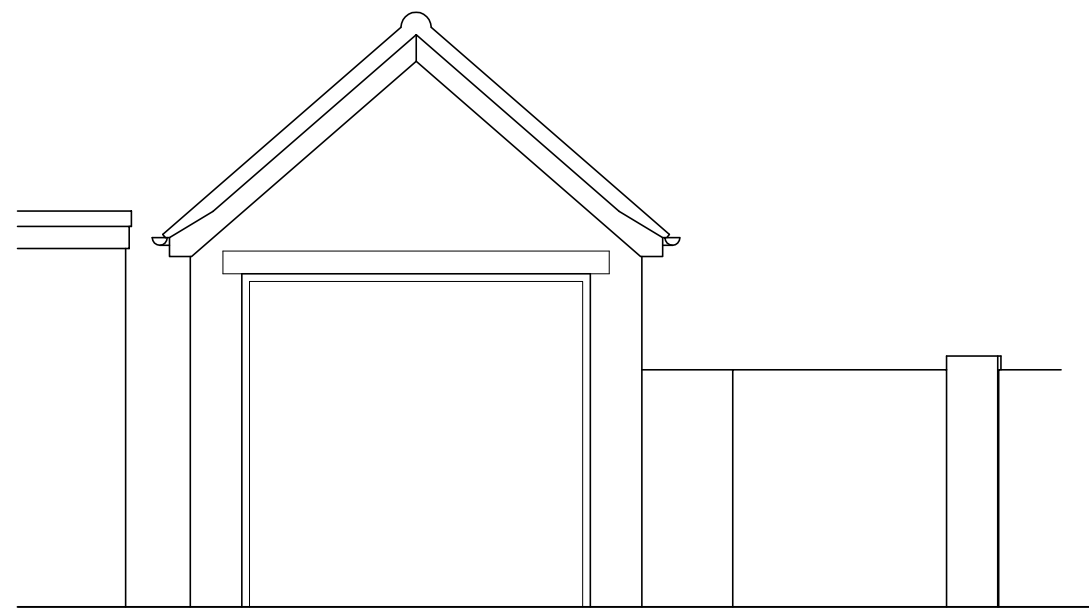


north elevation

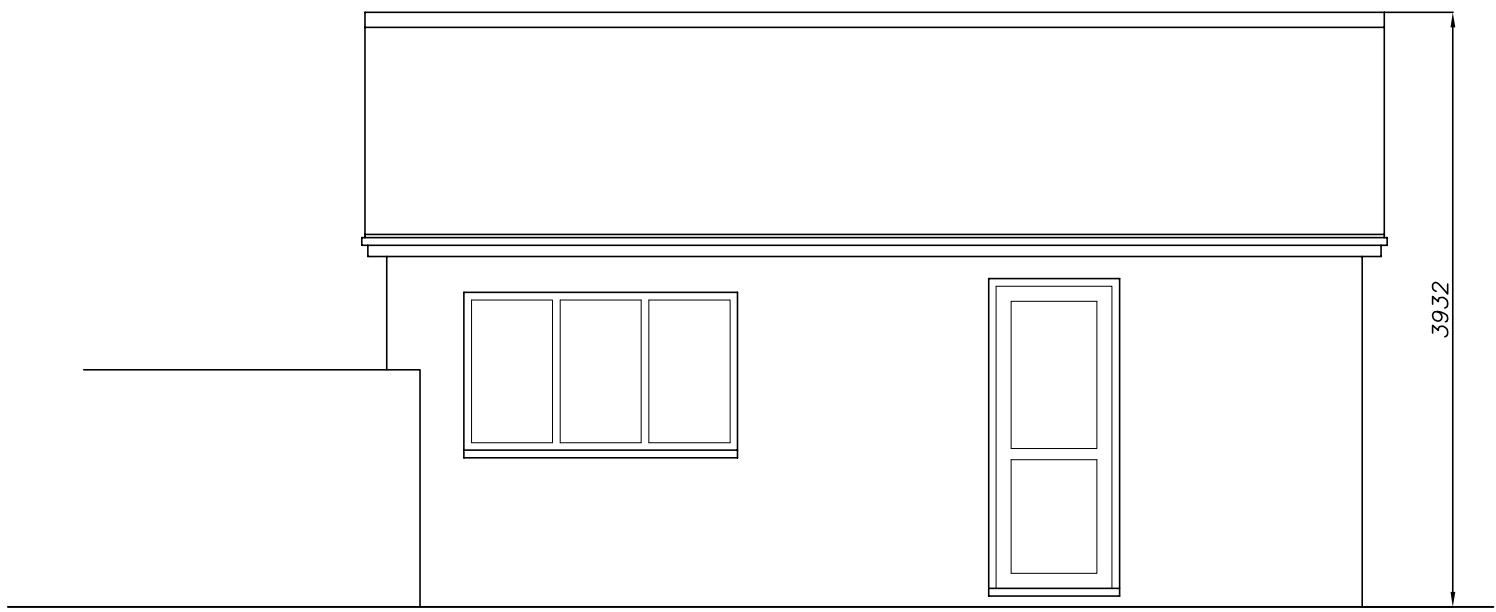


west elevation

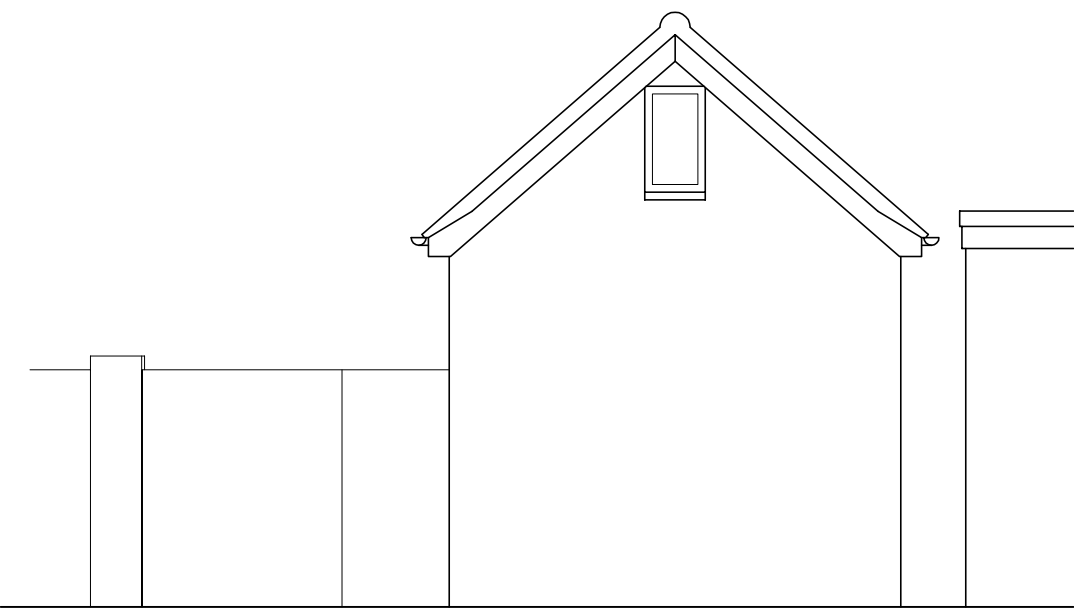


south elevation

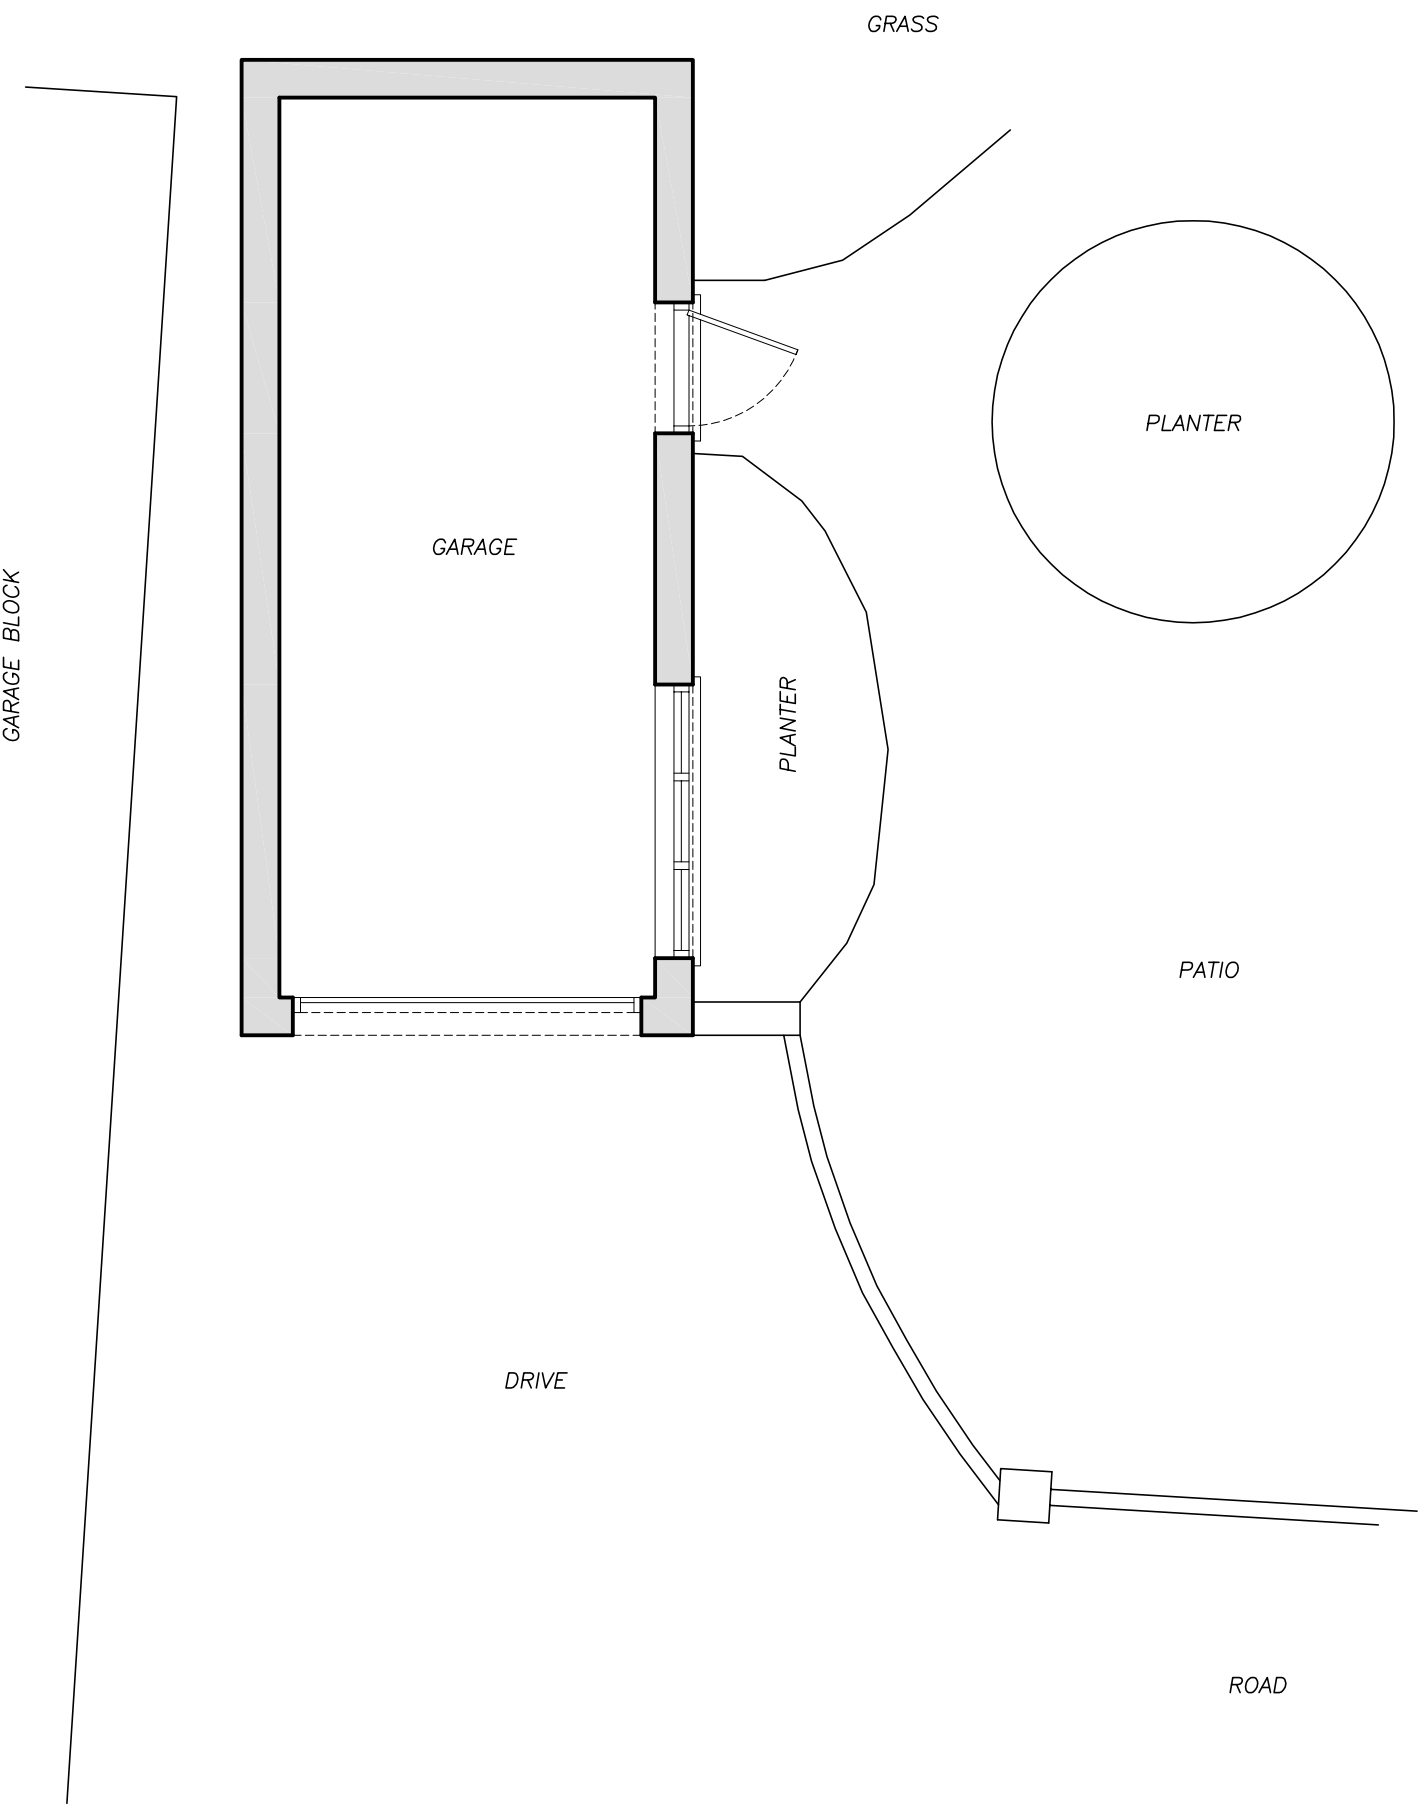

location plan

 


roof plan

 

east elevation

The Contractor is to verify all dimensions, alignment, levels and datums prior to commencement of work.
Any discrepancies are to be reported immediately to the Surveyor.
Variations and modifications to the work shown on these drawings are not to be carried out without the written permission of the Surveyor.
This drawing is the property of djb Ltd. and must not be copied or reproduced except with their express permission nor may the design or any information thereon be disclosed to any third party.

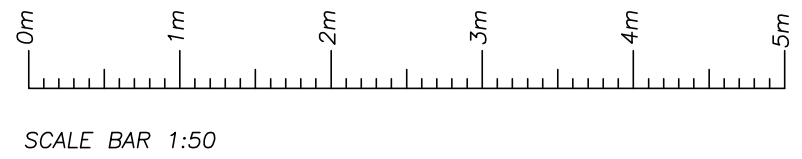

SCALE BAR 1:50

REVISION	BY	DATE	DETAILS
-	-	-	-

djbltd

18 Liverpool Gardens,
Worthing,
West Sussex.
BN11 1RY

Telephone 01903 200123
Mobile 07940 559110
office@djb ltd.co.uk
www.djb ltd.co.uk

PROJECT ADDRESS
**1 St. Aubins Road
Ferring
West Sussex
BN12 5HA**

DRAWING TITLE
**Existing Ground Floor Plan
and Elevations**

DRAWN BY DJB	Scales (original on A1 to crop marks): Floor Plans 1:50 Elevations 1:50
DATE October 2020	
DRAWING No. 20-076-2	REV -
© Protected By the Copyright, Designs & Patents ACT 1988	