


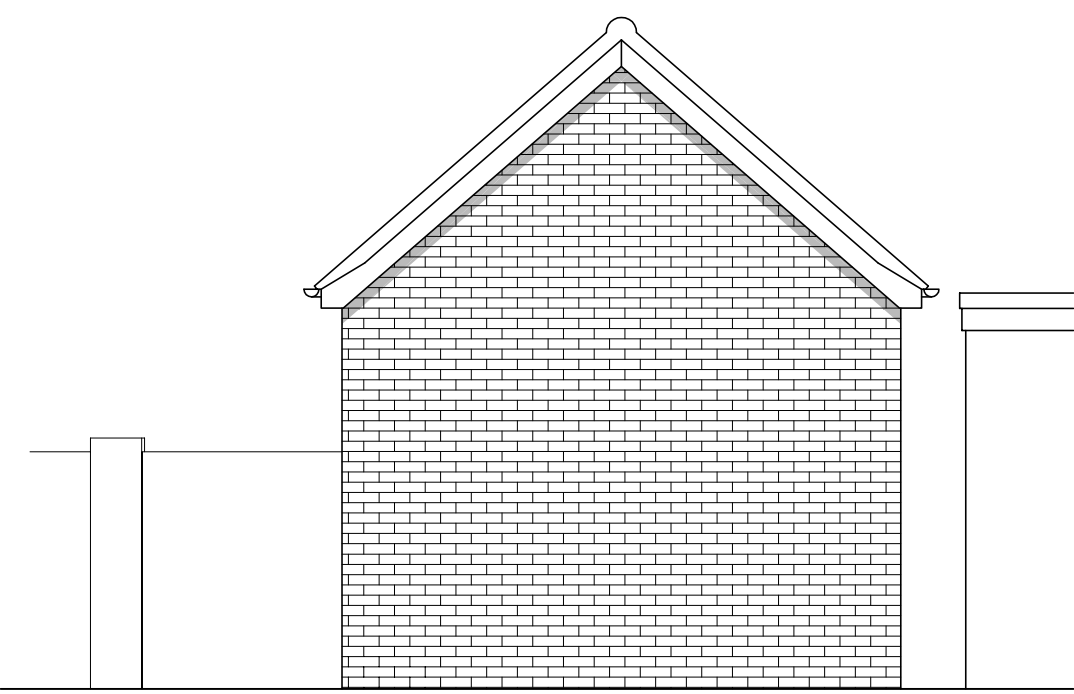


north elevation




west elevation





south elevation

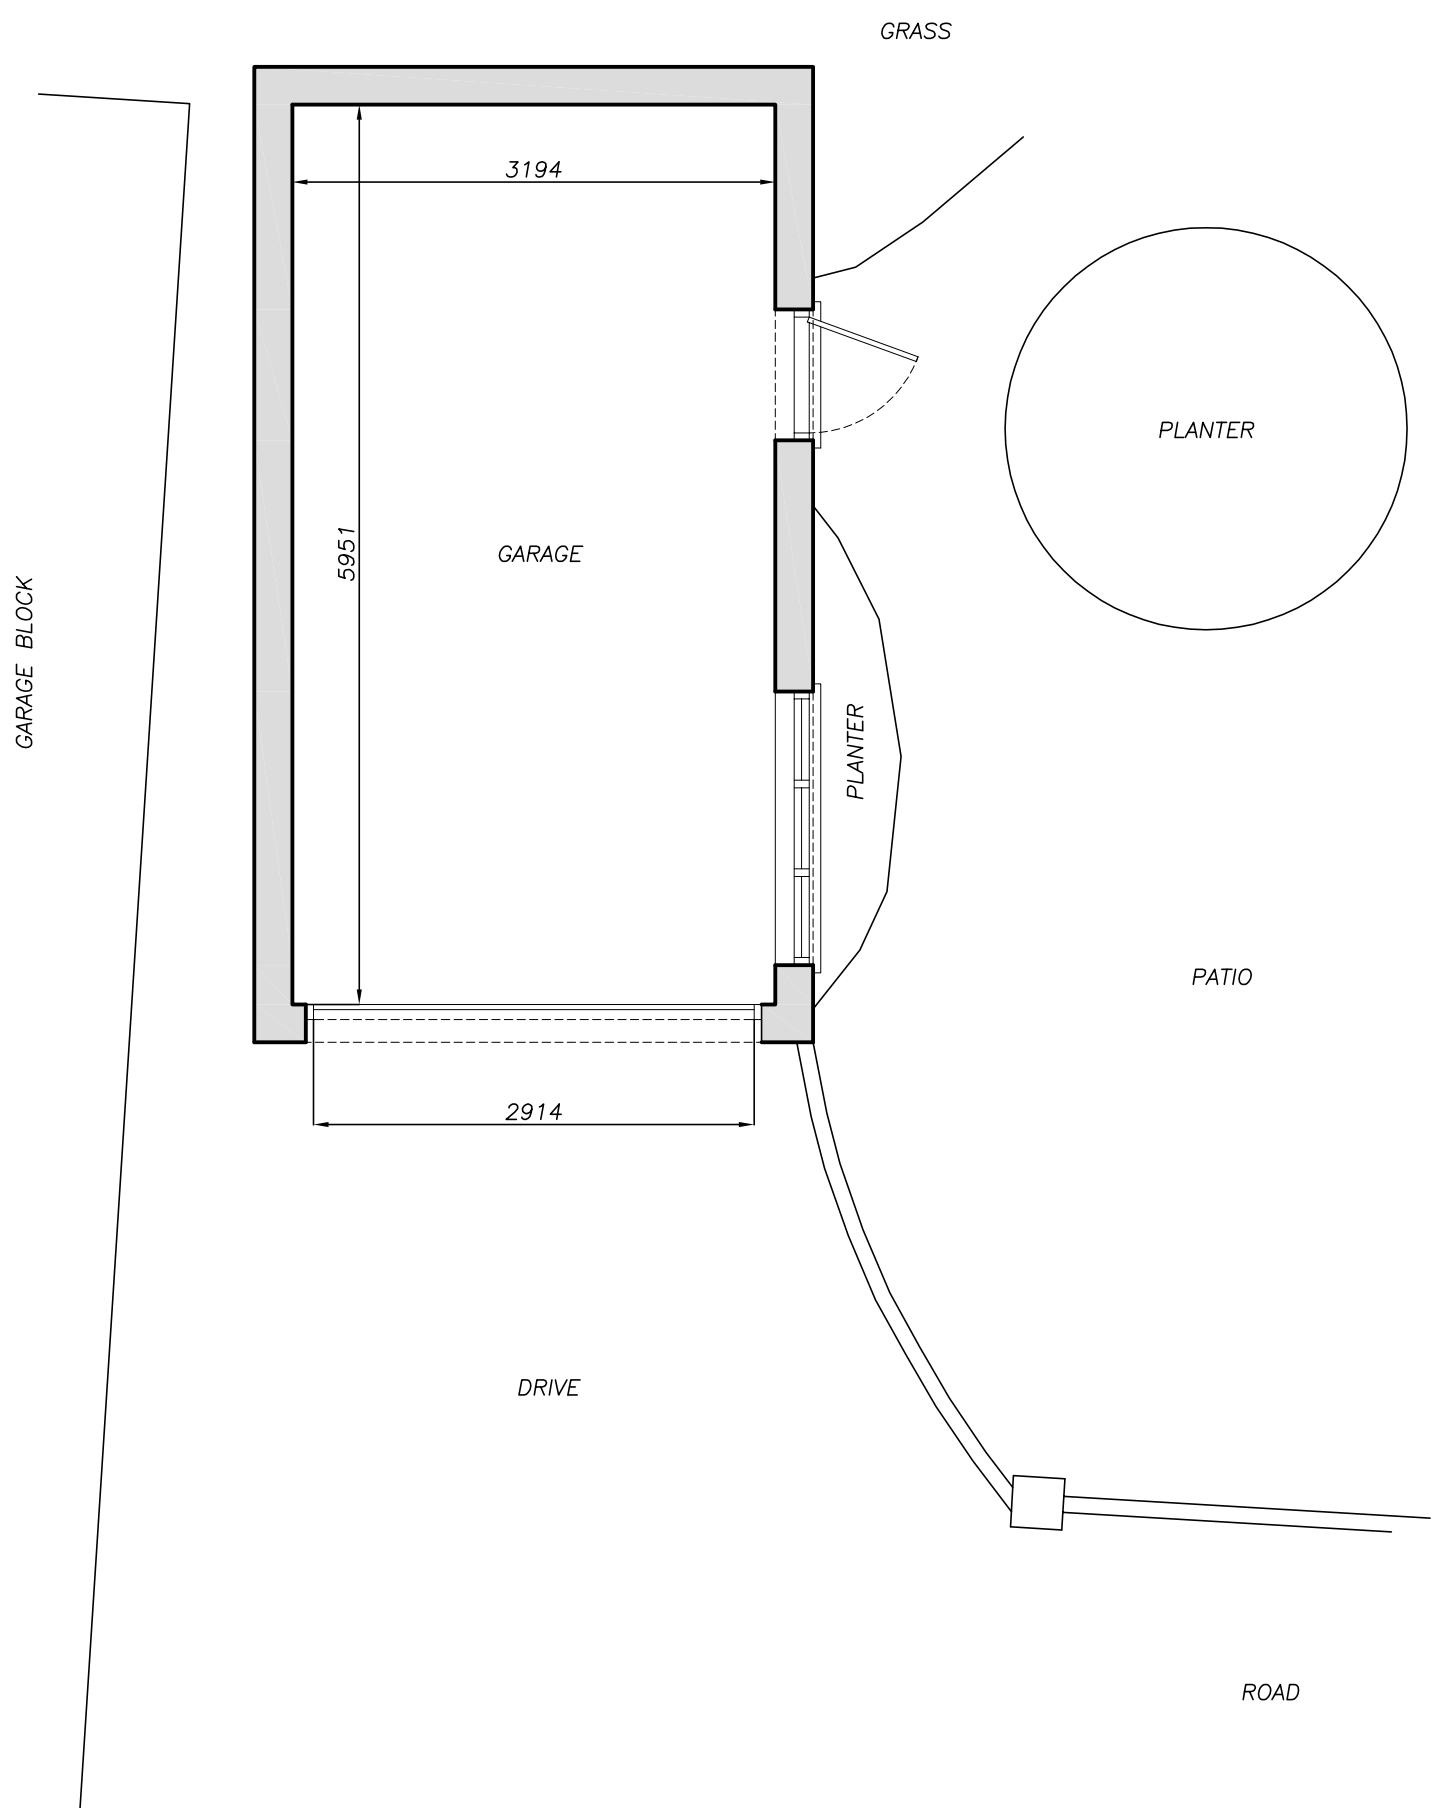


location plan

 

roof plan

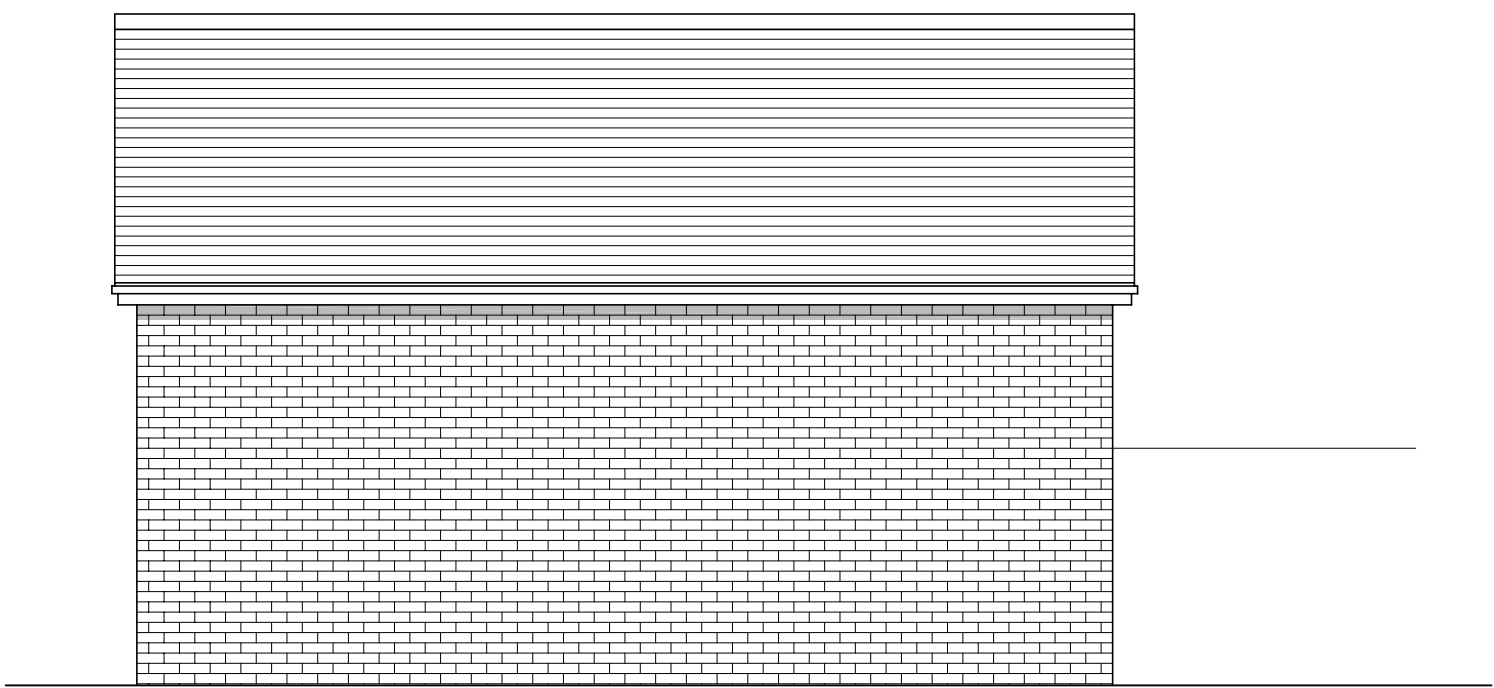 


east elevation

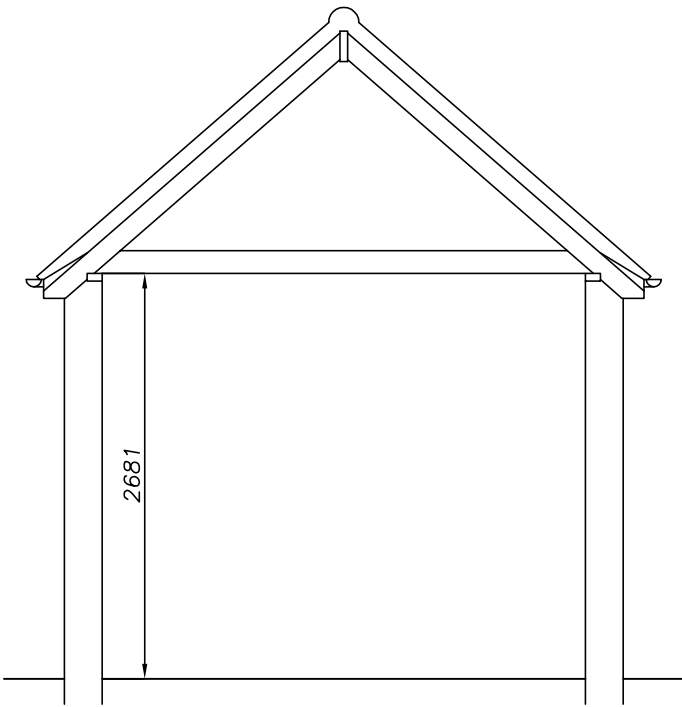

section

The Contractor is to verify all dimensions, alignment, levels and datums prior to commencement of work.
Any discrepancies are to be reported immediately to the Surveyor.
Variations and modifications to the work shown on these drawings are not to be carried out without the written permission of the Surveyor.
This drawing is the property of djb Ltd. and must not be copied or reproduced except with their express permission nor may the design or any information thereon be disclosed to any third party.

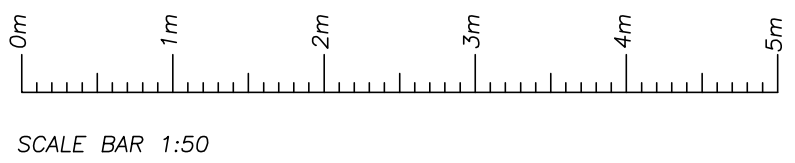

SCALE BAR 1:50

REVISION	BY	DATE	DETAILS
A	DJB	16-10-2020	DETAIL ADDED

djbltd

18 Liverpool Gardens,
Worthing,
West Sussex.
BN11 1RY



Telephone 01903 200123
Mobile 07940 559110
office@djb ltd.co.uk
www.djb ltd.co.uk

PROJECT ADDRESS

**1 St. Aubins Road
Ferring
West Sussex
BN12 5HA**

DRAWING TITLE

**Proposed Ground Floor Plan,
Elevations and Section**

DRAWN BY
DJB

DATE
October 2020

DRAWING No.
20-076-6

REV

a

Scales (original on A1 to crop marks):

Floor Plans 1:50
Elevations 1:50
Sections 1:50



Protected By the
Copyright, Designs &
Patents ACT 1988