



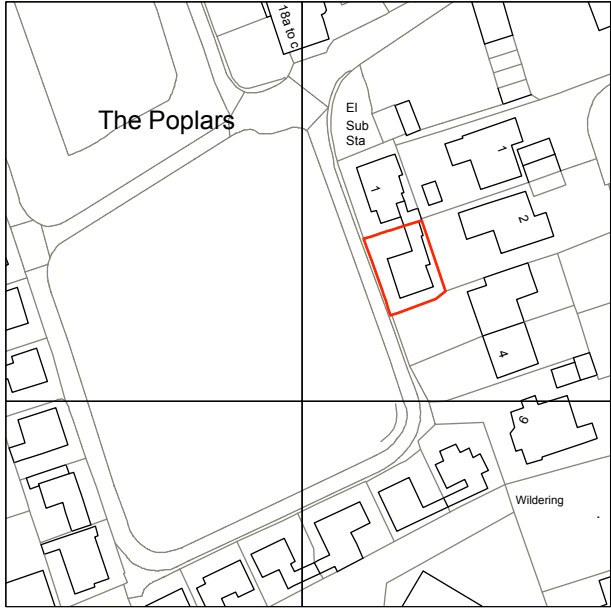

|      |                    |
|------|--------------------|
| 1    | Site Location Plan |
| S.00 | 1:1250 @ A3        |

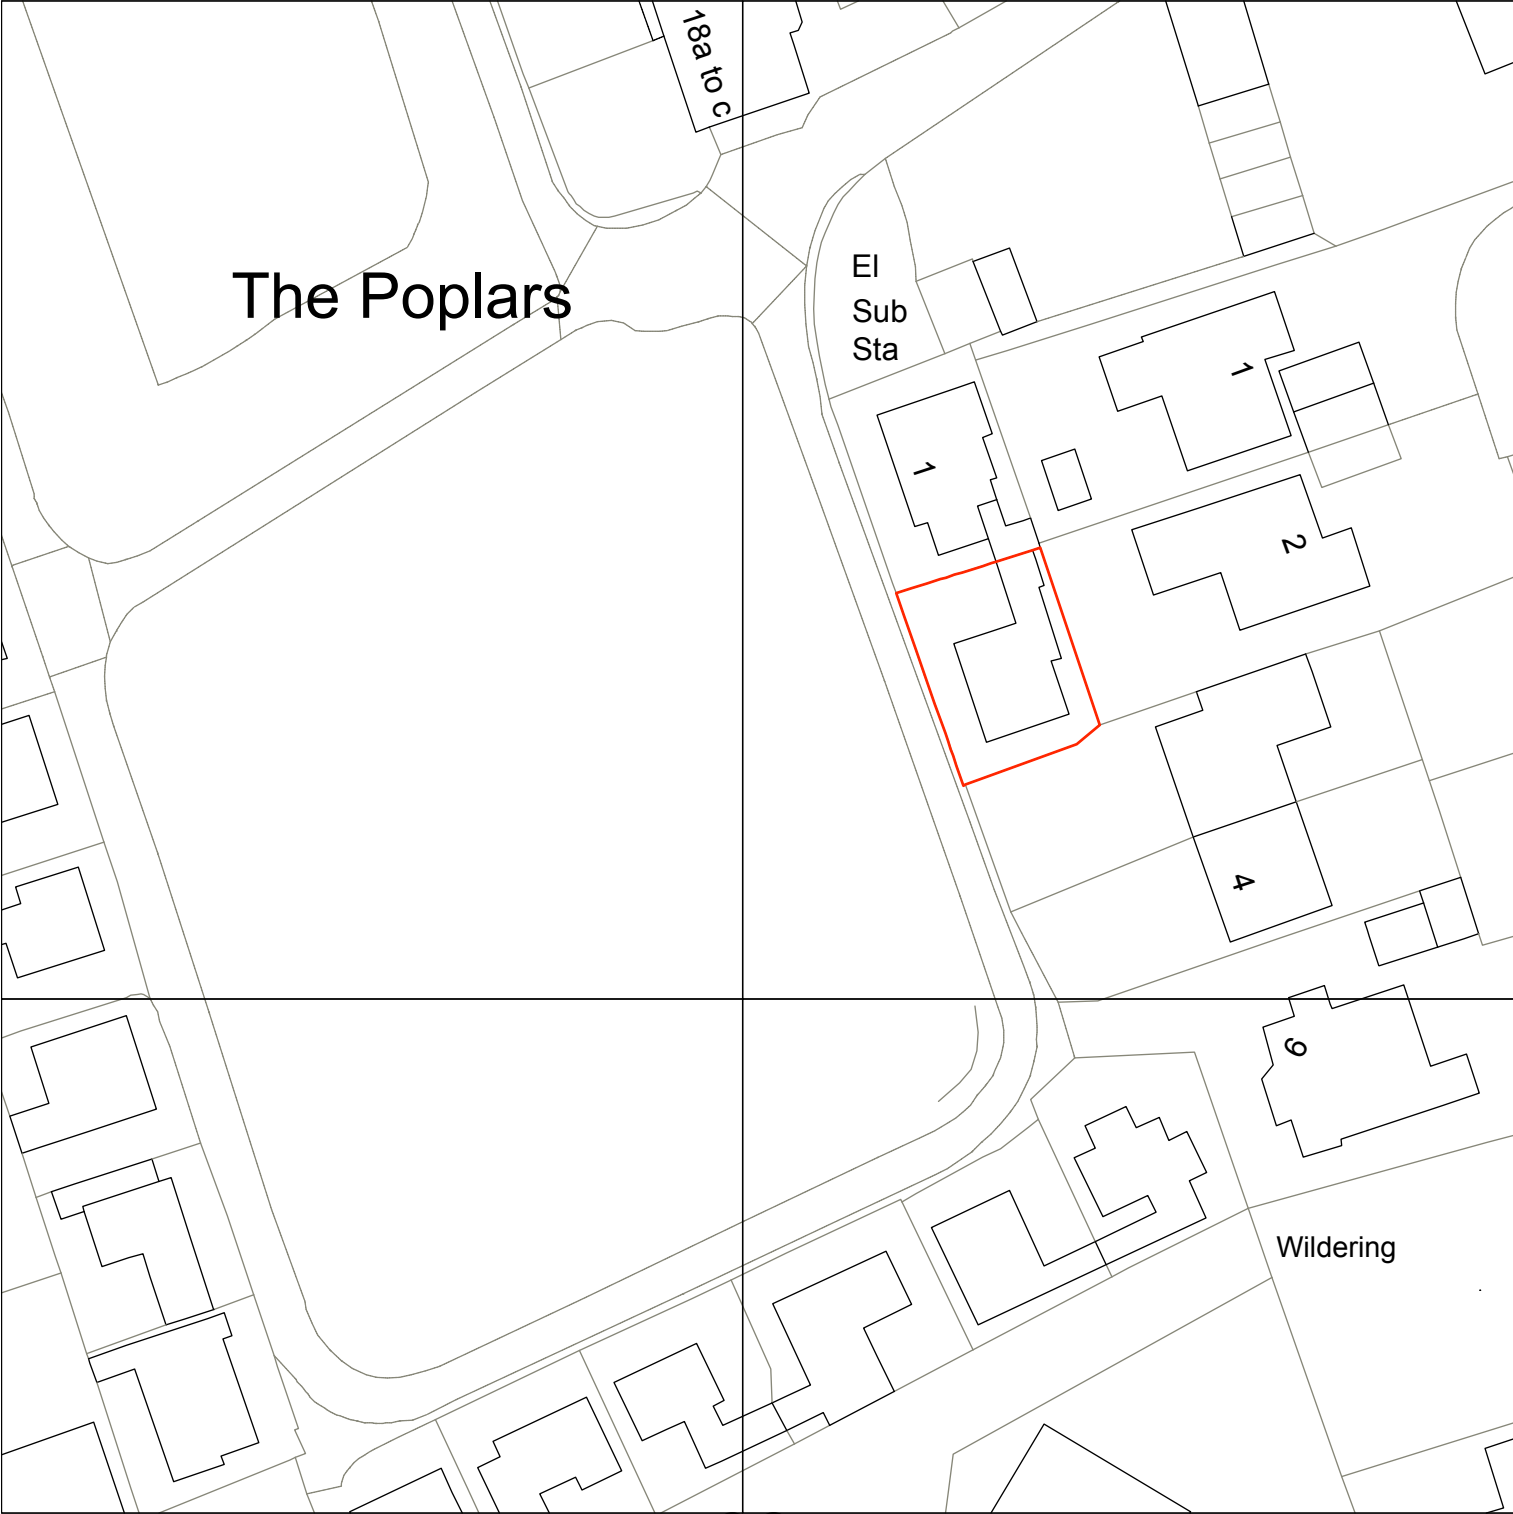

|      |                 |
|------|-----------------|
| 2    | Site Block Plan |
| S.00 | 1:500 @ A3      |

Denotes Site Boundary



SCALE / PAPER SIZE  
1:1250 / 1:500 @ A3

This drawing is the property of Studio Webb Architects Ltd. Copyright is reserved & this drawing is issued on the condition that it is not copied, reproduced, retained or disclosed to any unauthorised person, either wholly or in part, without our consent. Do not scale from this drawing, check all dimensions on site. If in any doubt, contact the author.



|     |      |                |
|-----|------|----------------|
| -   | -    | -              |
| -   | -    | -              |
| -   | -    | -              |
| -   | -    | -              |
| -   | -    | -              |
| REV | DATE | REVISION NOTES |

DRAWING TITLE  
Site Plan / Site Location Plan

STATUS  
PLANNING

PROJECT NO.  
21001

DATE  
07.21

DRAWING NO.  
S.00

REVISION  
-