


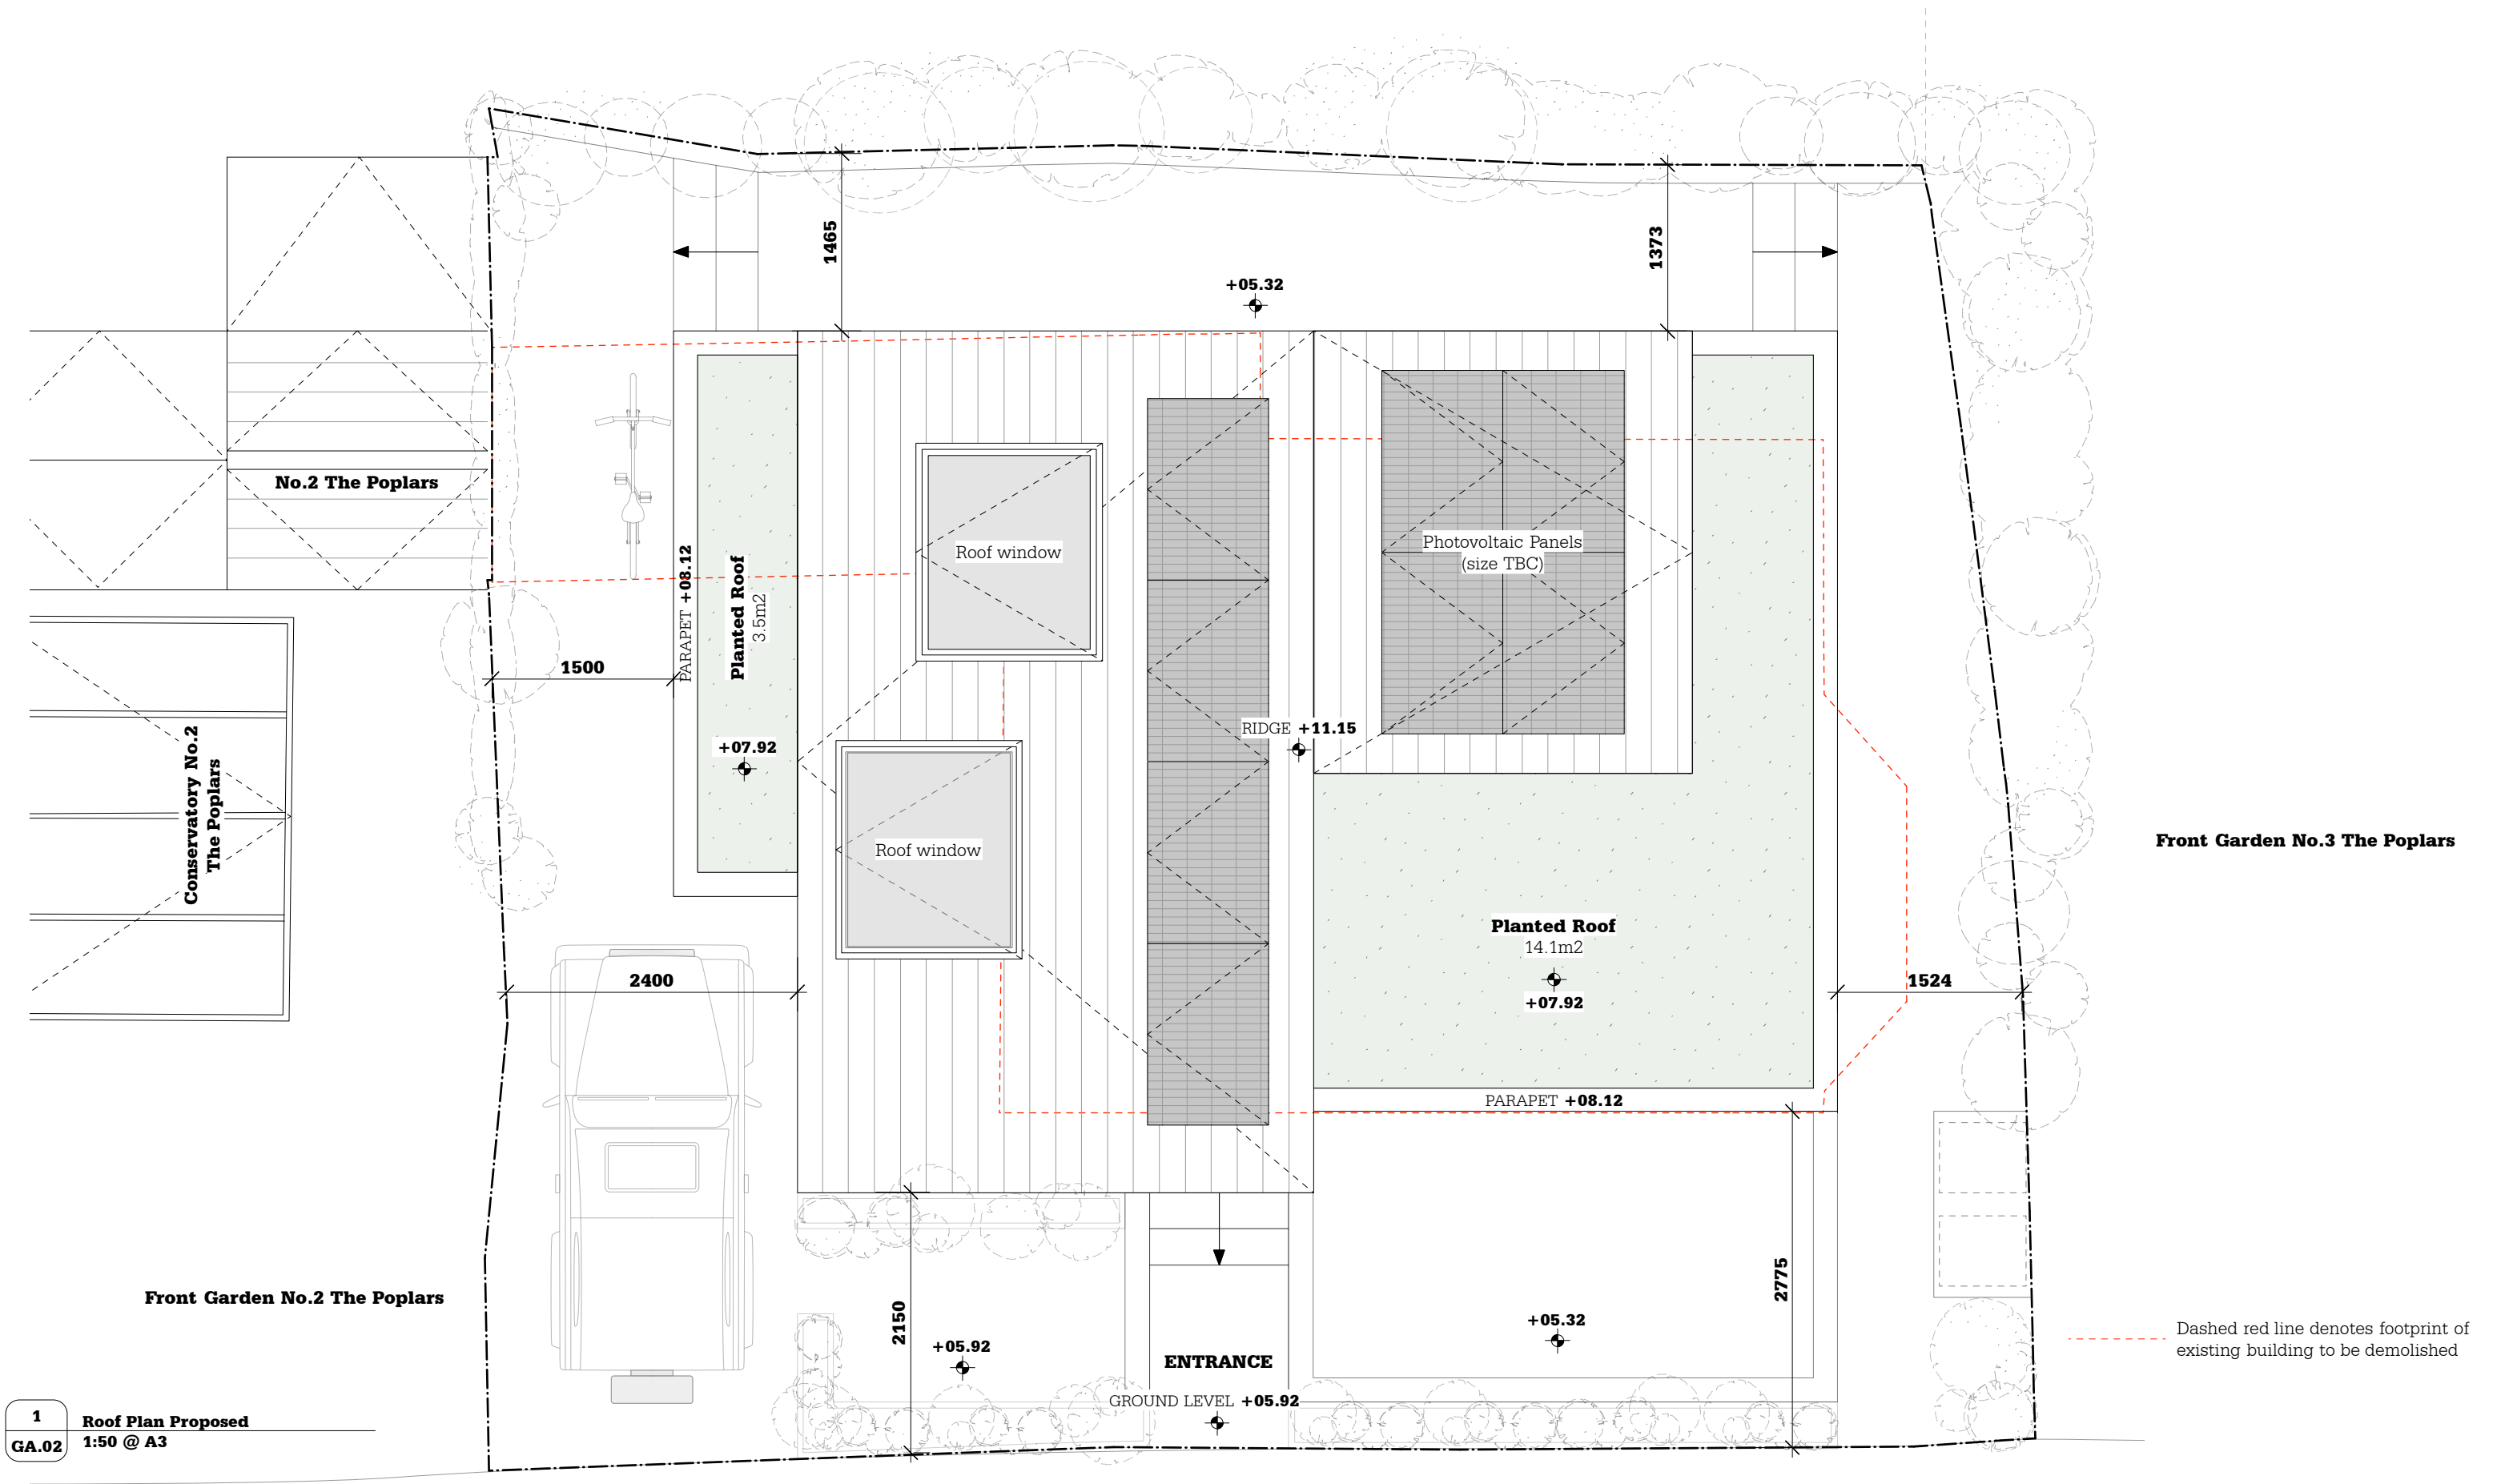

Studio Webb
ARCHITECTS LIMITED

Ednaston Park, Painters Lane, Ashbourne, DE6 3FA

FOR
G. Cooper

PROJECT NAME
No. 2 The Poplars

E : info@studio-webb.co.uk
A : 01930 810000
R : 01930 810001
129/21/PL



This drawing is the property of Studio Webb Architects Ltd. Copyright is reserved & this drawing is issued on the condition that it is not copied, reproduced, retained or disclosed to any unauthorised person, either wholly or in part, without our consent. Do not scale from this drawing, check all dimensions on site. If in any doubt, contact the author.



REV	DATE	REVISION NOTES
-	-	-
-	-	-
-	-	-
-	-	-
-	-	-

DRAWING TITLE	PROJECT NO.	DRAWING NO.
Roof Plan Proposed	21001	GA.02
STATUS	DATE	REVISION
PLANNING	07.21	-

Dashed red line denotes footprint of existing building to be demolished