



 

Floor Plan

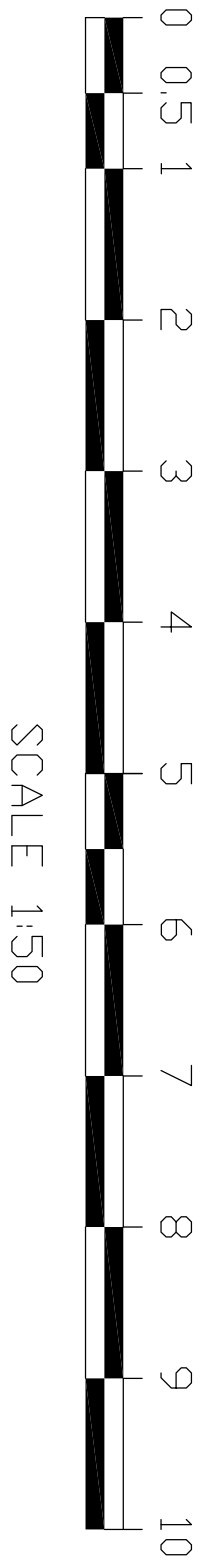

Tony Rogers
Building Consultants

Address: 40 Dawn Crescent, Upper Beeding
West Sussex, BN44 3WH
Telephone: 01903 815225 Fax: 01903 815225

Rev.	Date	Revision Description
1	August 2025	North point and scale bar added

Client: Mr D Ashcroft

Address: Highview Business Park
Ferring
West Sussex
BN12 6PL

Project: Proposed change of use
from class E to class B2

Scale: 1:50
Paper Size A1

Date: August 2025

Drawing No: 25/1611/01

Drawn By: AMR Revision: A