



Note:
All dimensions must be checked on site
and not scaled from this drawing.


● sd = smoke
detector

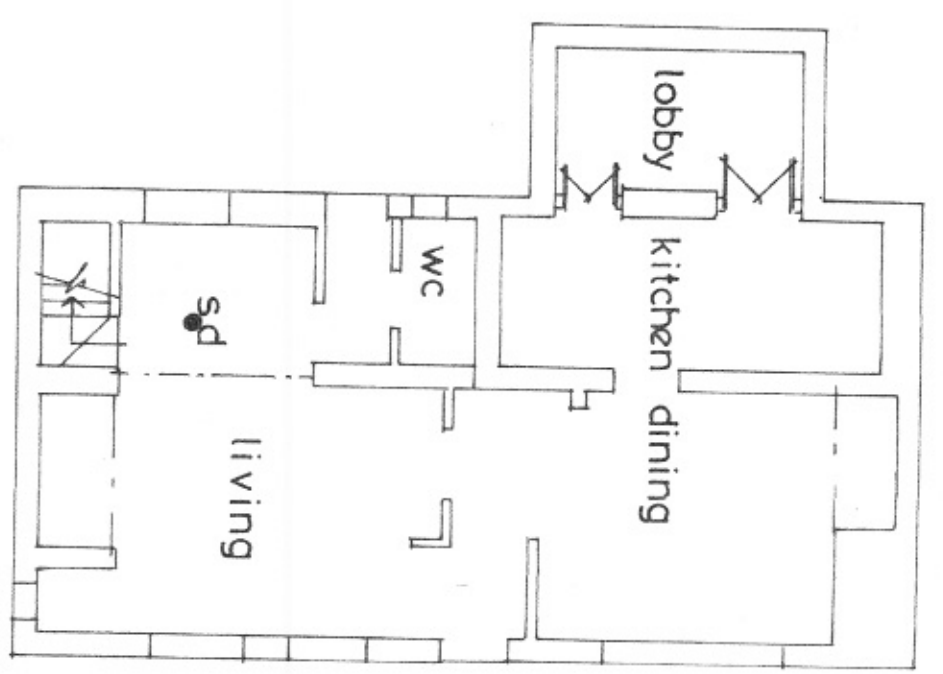

ground floor

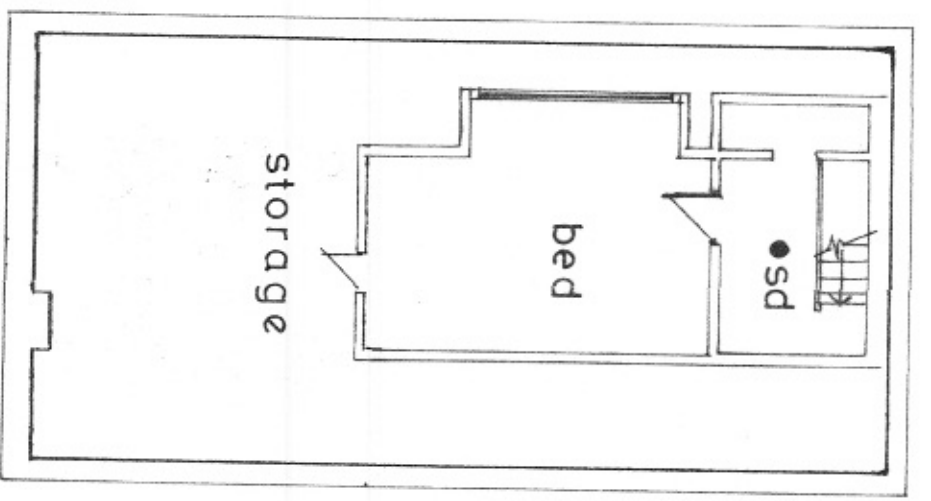


second floor

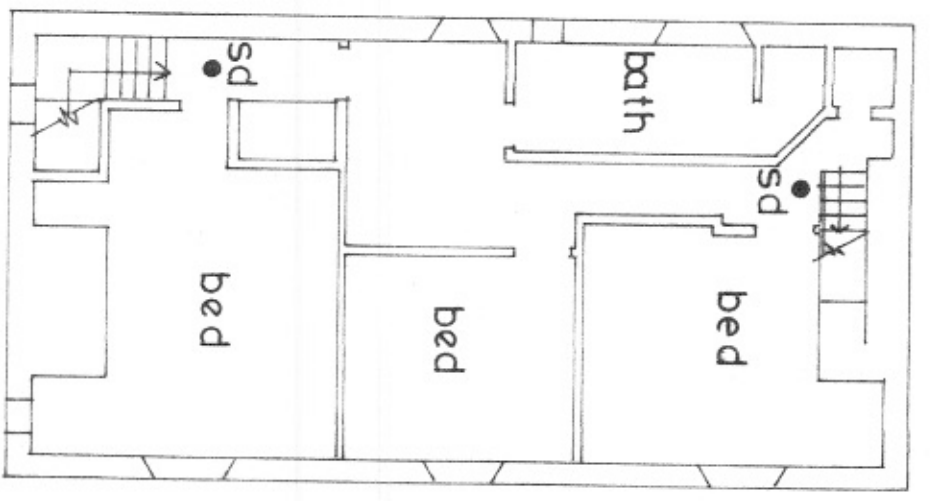

first floor 1:100

south elevation

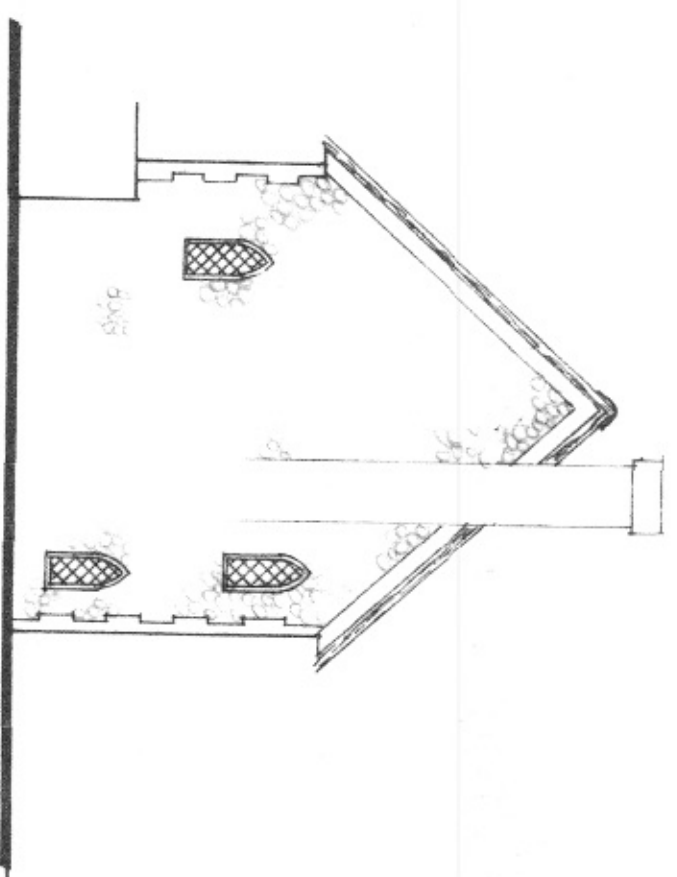

A		Revision
1	Date	
© copyright		

Client

Job Title

bramble cottage
50 sea lane
ferring

Drawing Title

plans and south
elevation
AS EXISTING


Scale 1:100

Date aug 15 Drawn by jbm


Dwg No cj/15/01 Rev.

Note:
All dimensions must be checked on site
and not scaled from this drawing


● sd = smoke
detector

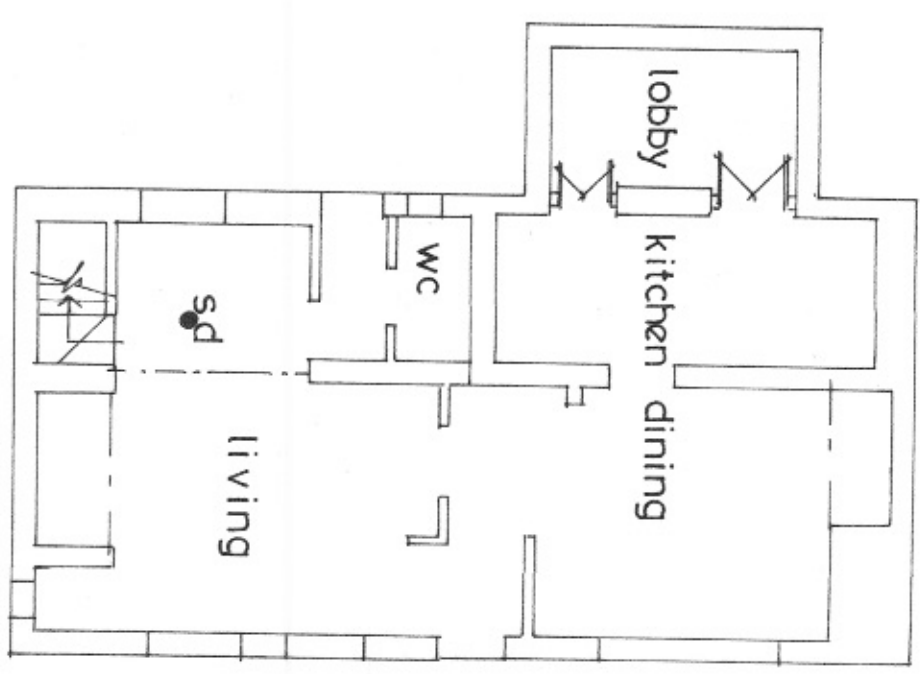


ground floor

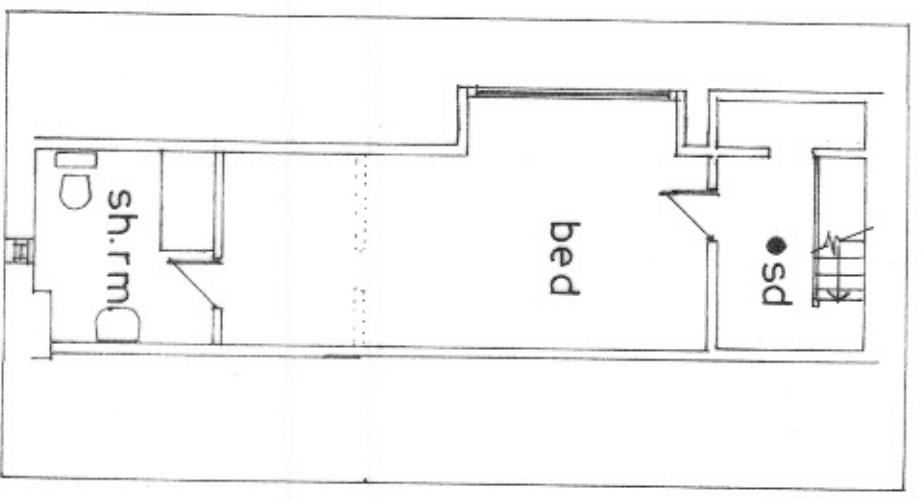


second floor

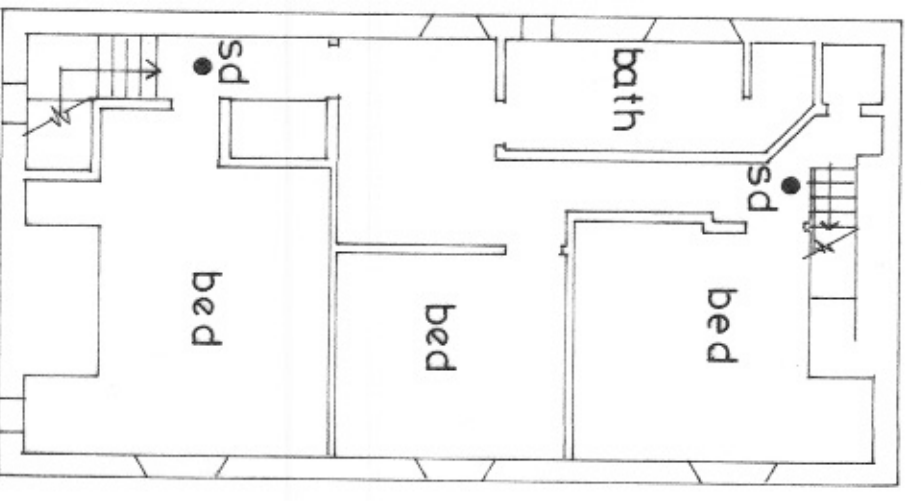


first floor 1:100

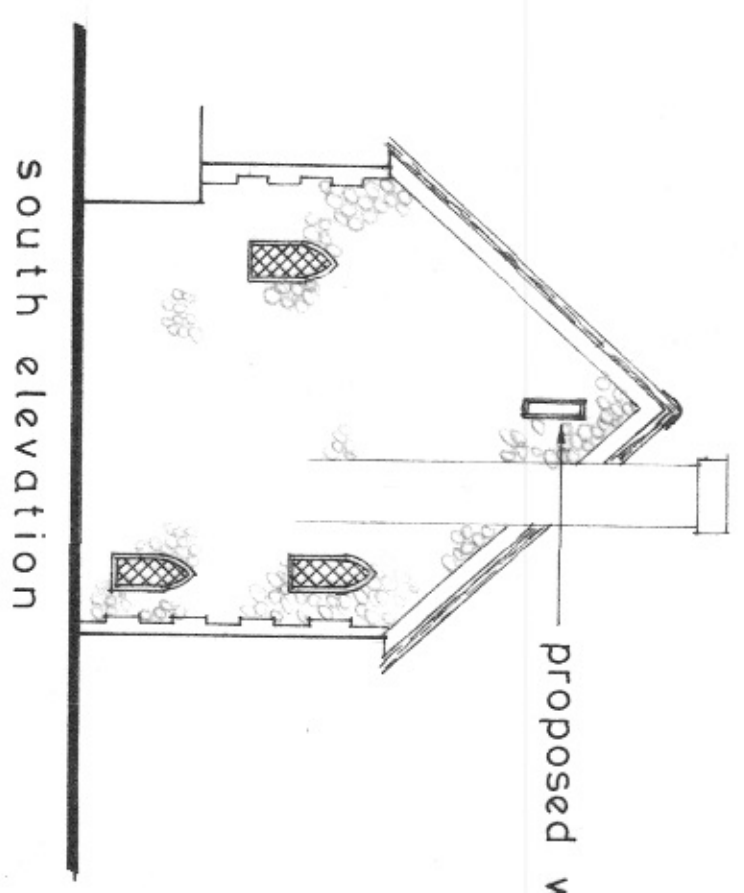

south elevation

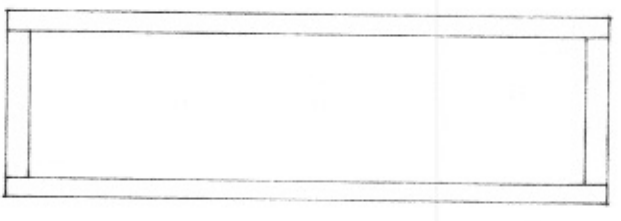

proposed arrow slit window 1:10

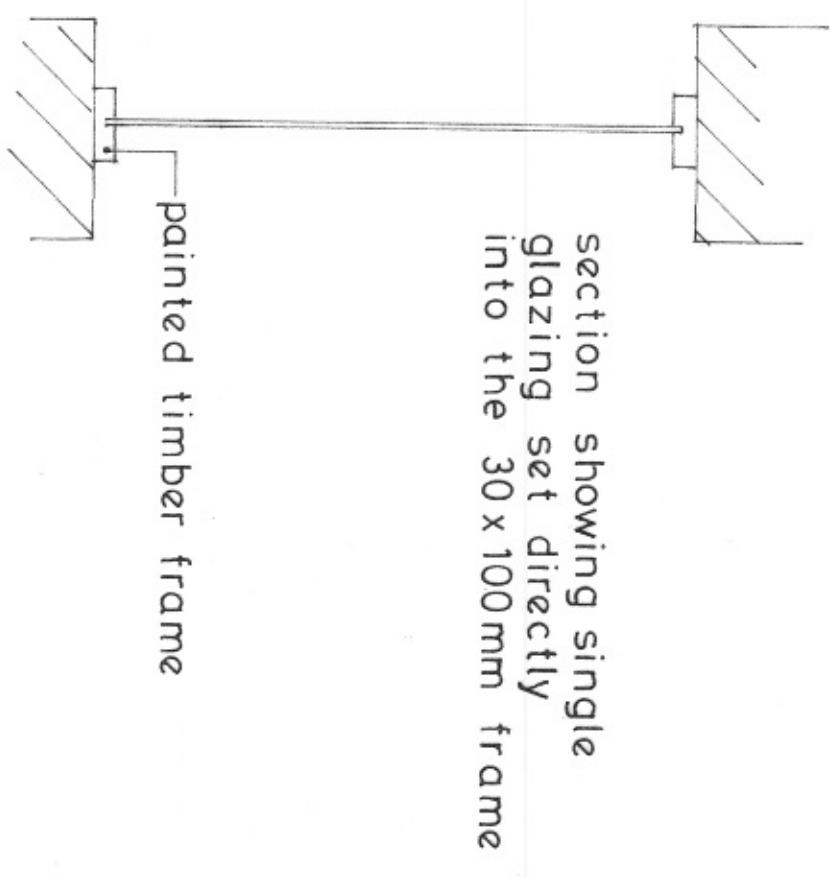

section showing single
glazing set directly
into the 30x100mm frame

painted timber frame

A	Date	Revision

Client

Job Title

bramble cottage
50 sea lane
ferring

Drawing Title

plans and south
elevation
AS PROPOSED

Scale 1:100

Date aug 15 Drawn by jbm

Dwg No. cj/15/01 Rev.