



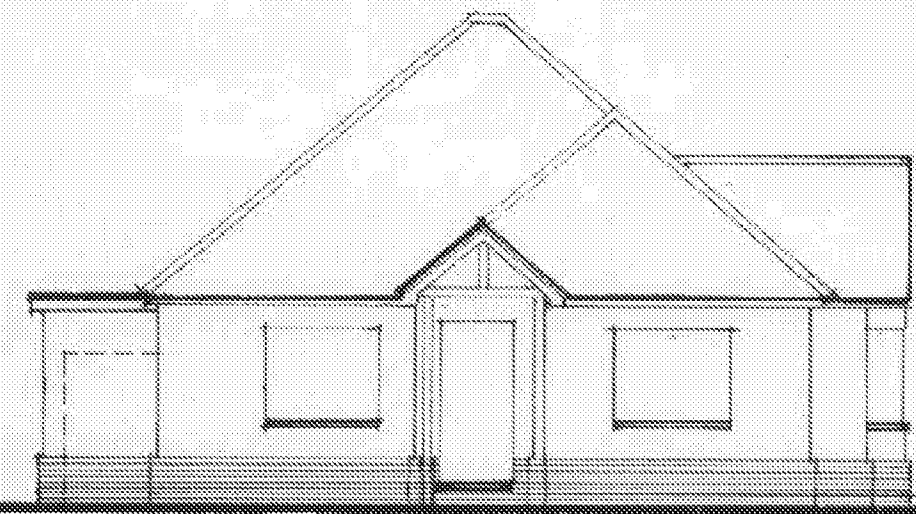


EXISTING FRONT ELEVATION . (EAST)

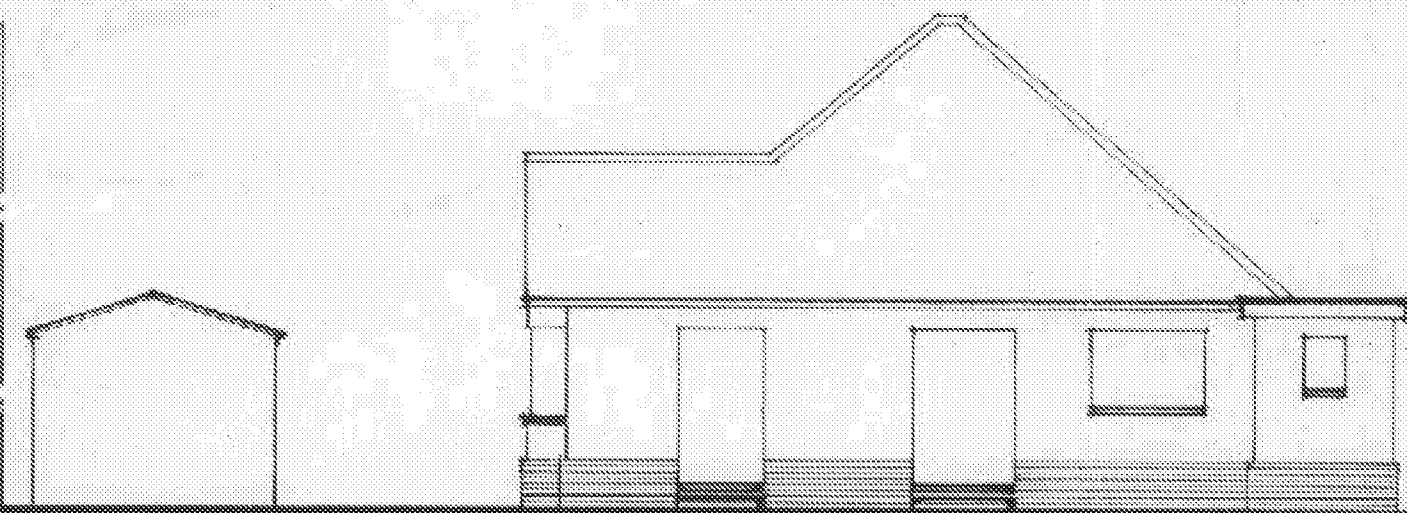


EXISTING SIDE ELEVATION . (NORTH)



EXISTING REAR ELEVATION (WEST)

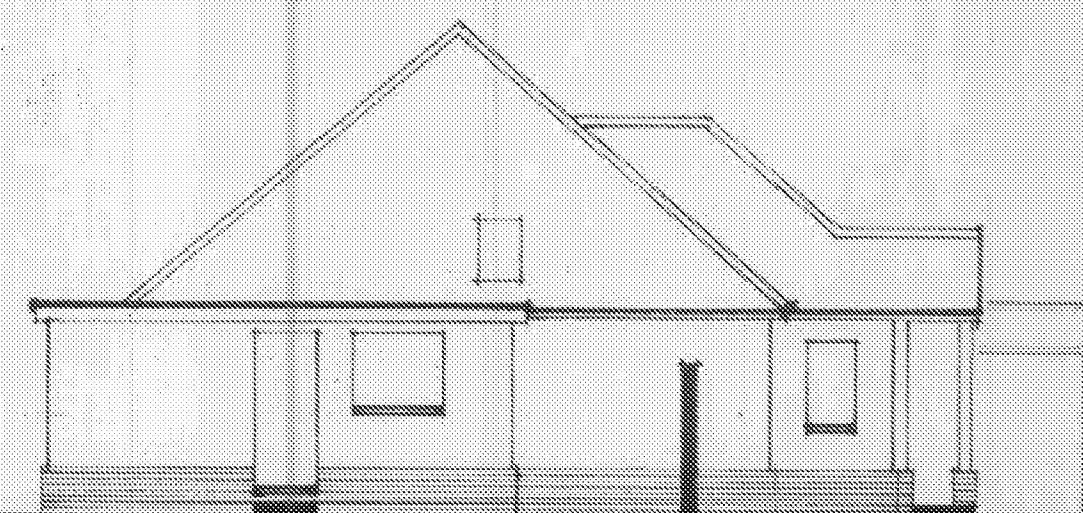

EXISTING SIDE ELEVATION . (SOUTH)

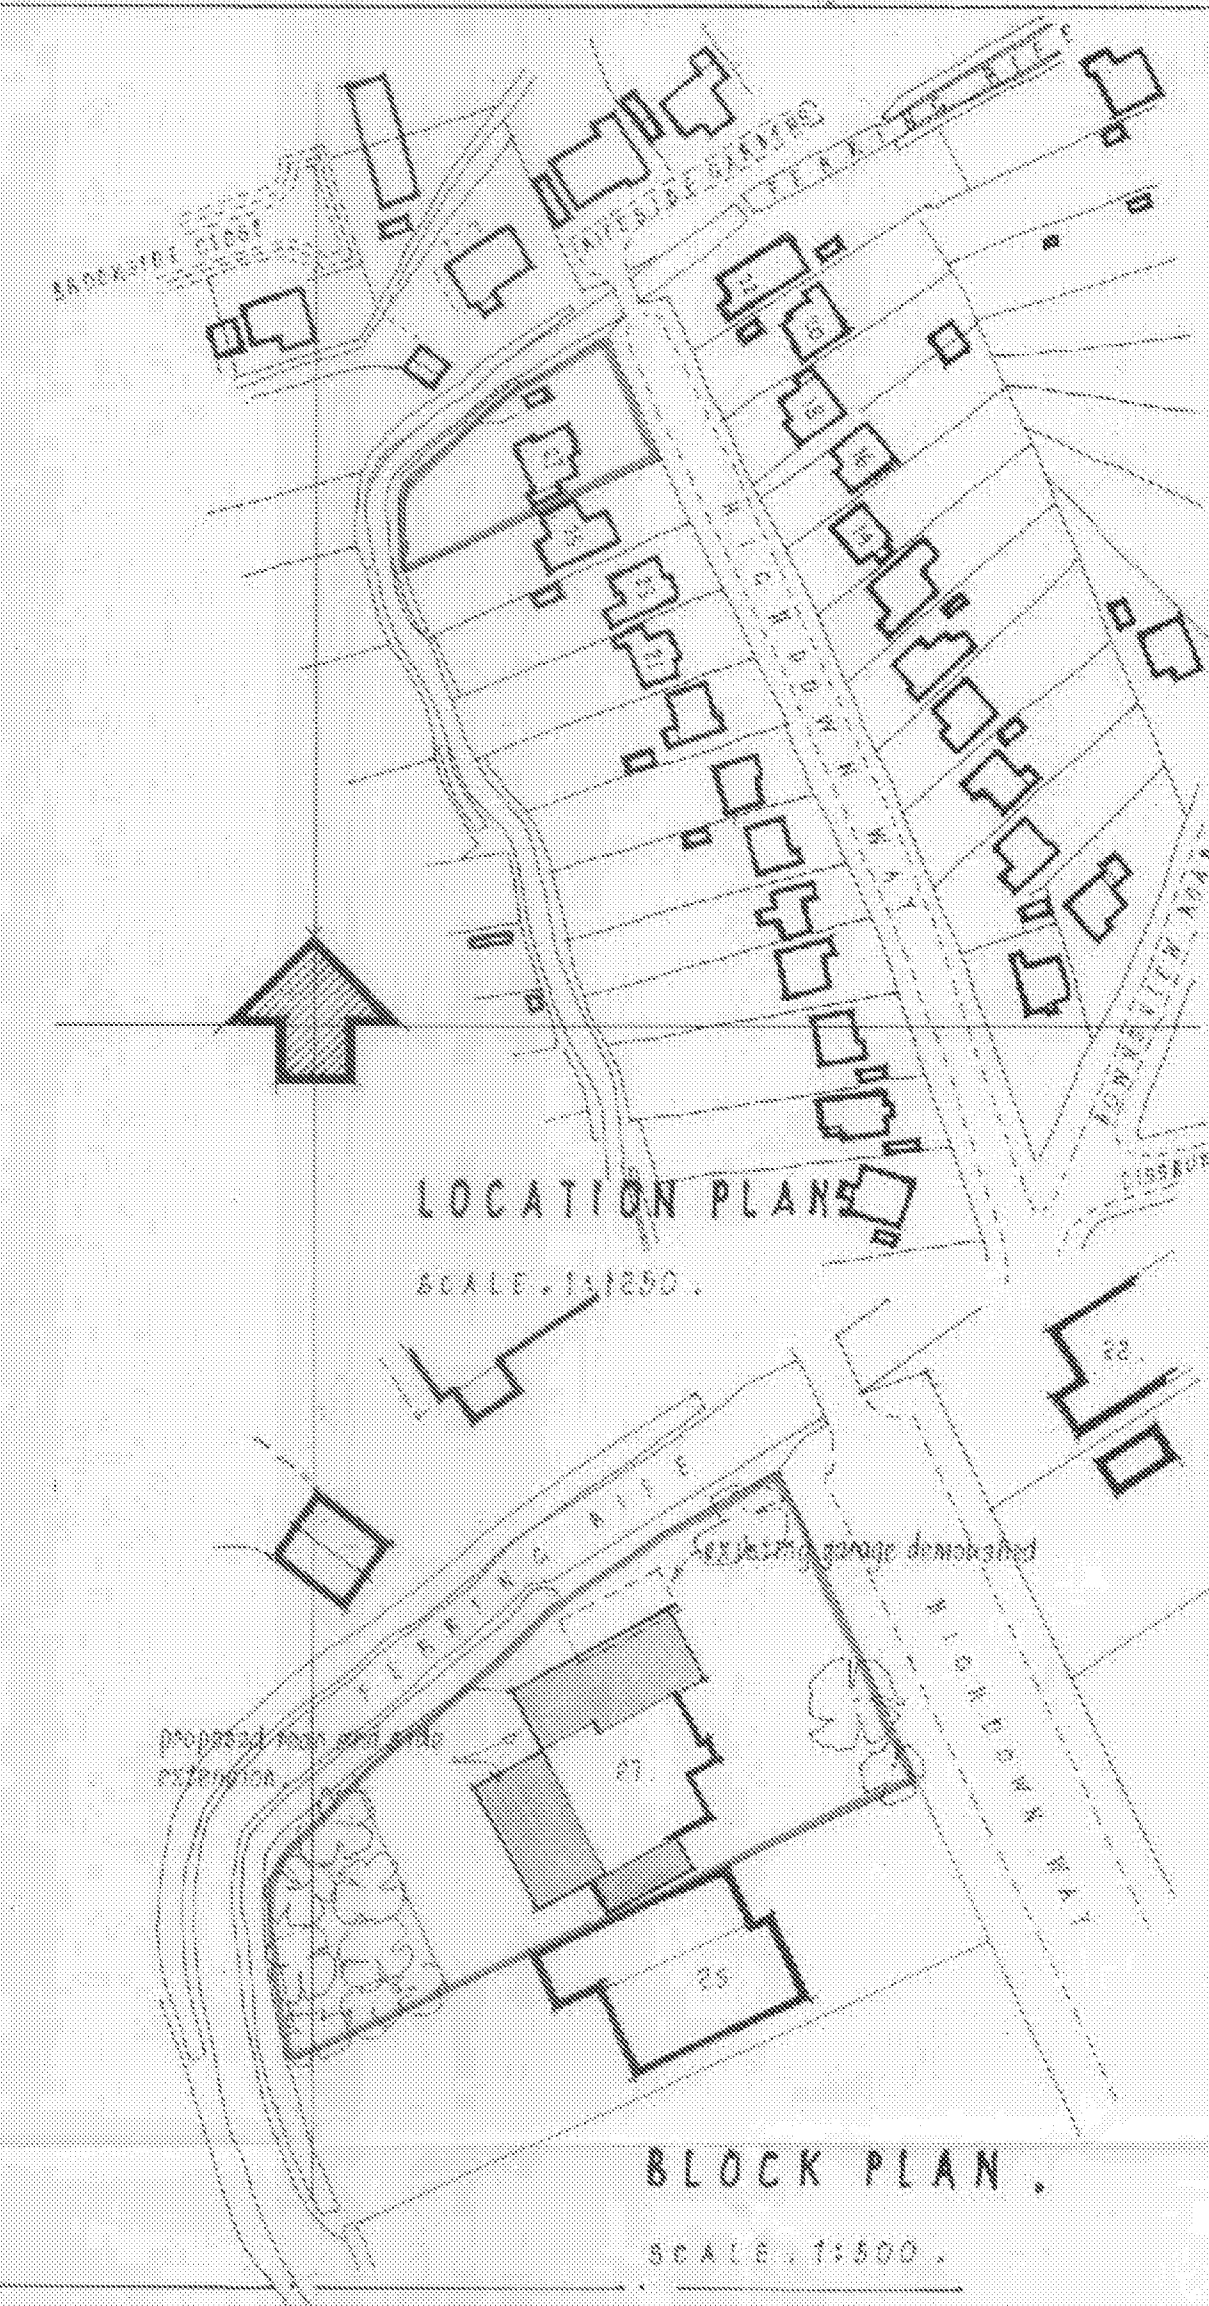


BRIEF SPECIFICATION . FOR PLANNING PURPOSES .

PITCHED ROOF . (mini roof around perimeter) 40° pitch
268x165mm plain concrete tiles, colour and texture to exactly
match existing
half round ridge and hips to exactly match .


FLAT ROOF .
3 layer bituminous felt with white mineral shippings finish .

WALLS .
cement sand rendering painted to match existing and
face brickwork plinth .


WINDOWS AND DOORS .
white u.p.v.c. frames to match existing , double glazed .

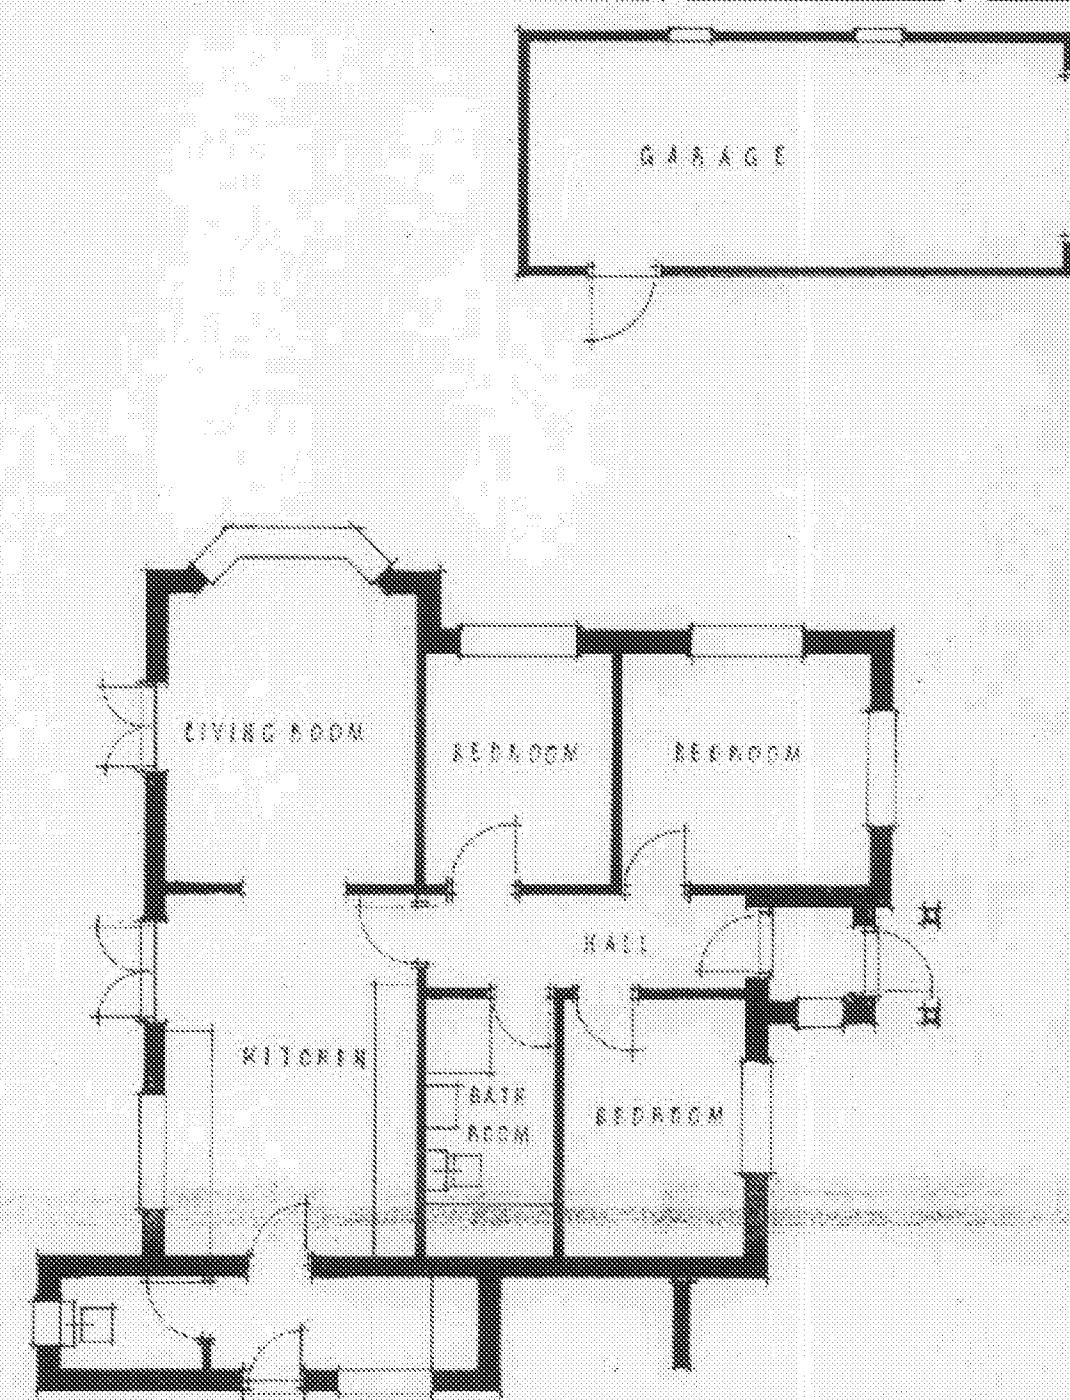

EXISTING GROUND FLOOR PLAN .

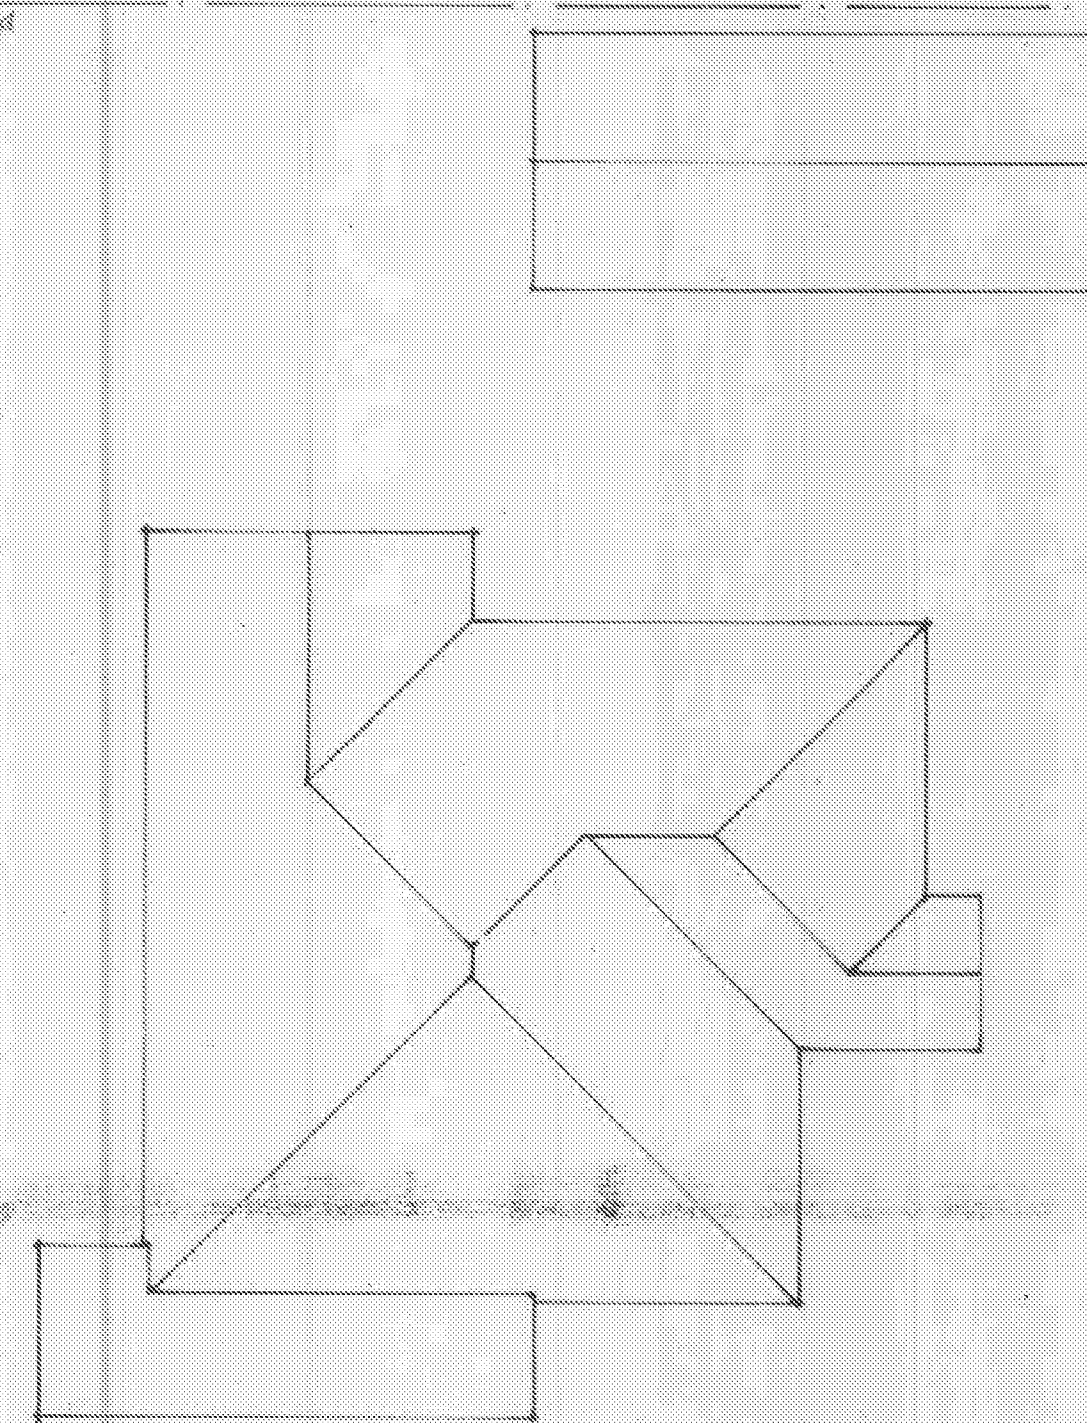

EXISTING ROOF PLAN .

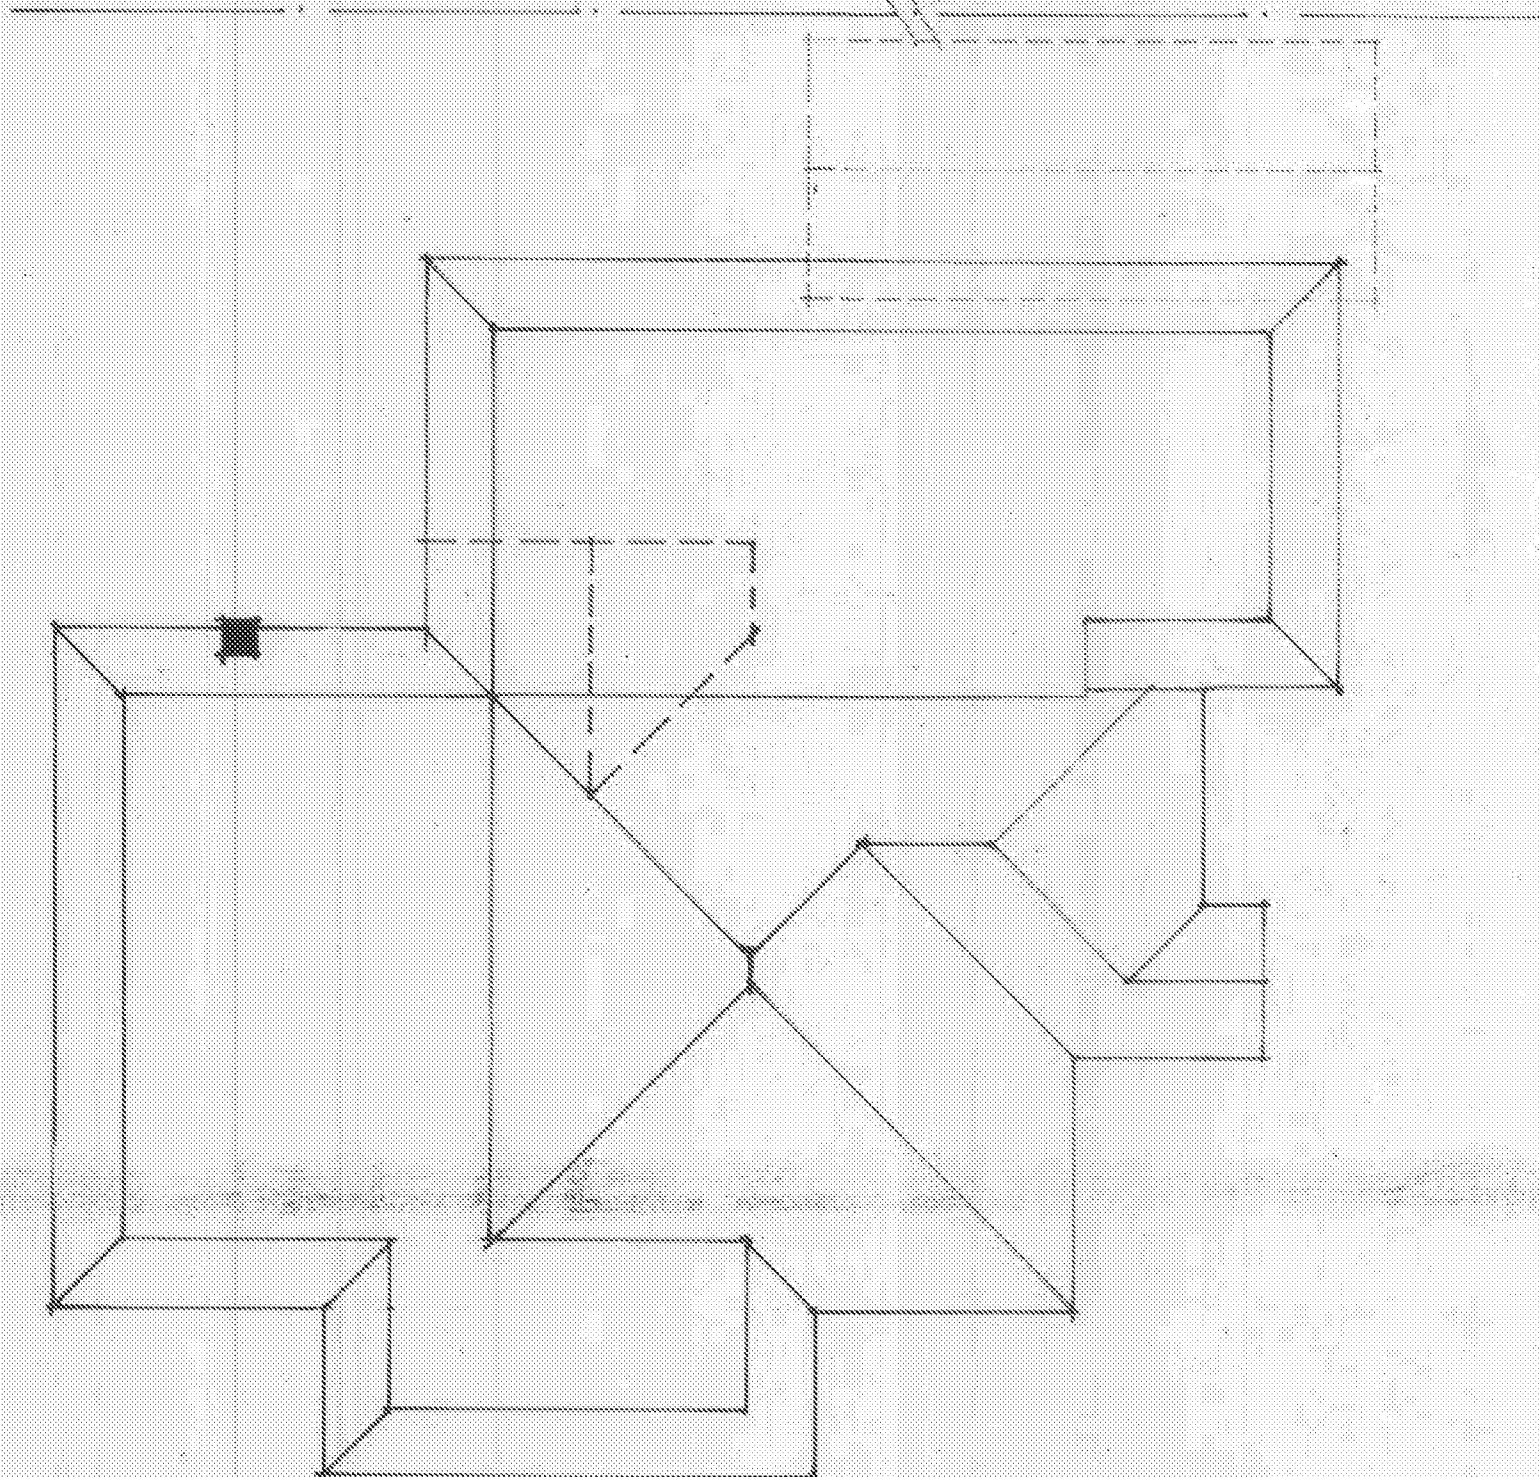

PROPOSED ROOF PLAN .

PROPOSED REAR AND SIDE
EXTENSIONS TO MODERNIZE
AND ENLARGE BUNGALOW

EXISTING GARAGE DEMOLISHED .
AT 27, HIGHDOWN WAY, PEABING .

CLIENT .
D. DEL-SMITH ESQ .
27, HIGHDOWN WAY .
PEABING, W. SUSSEX BN12 6DQ

DATE . August 2015 .
SCALE . 1:100 .

DRAWING NUMBER . 78151 OF 2 .