




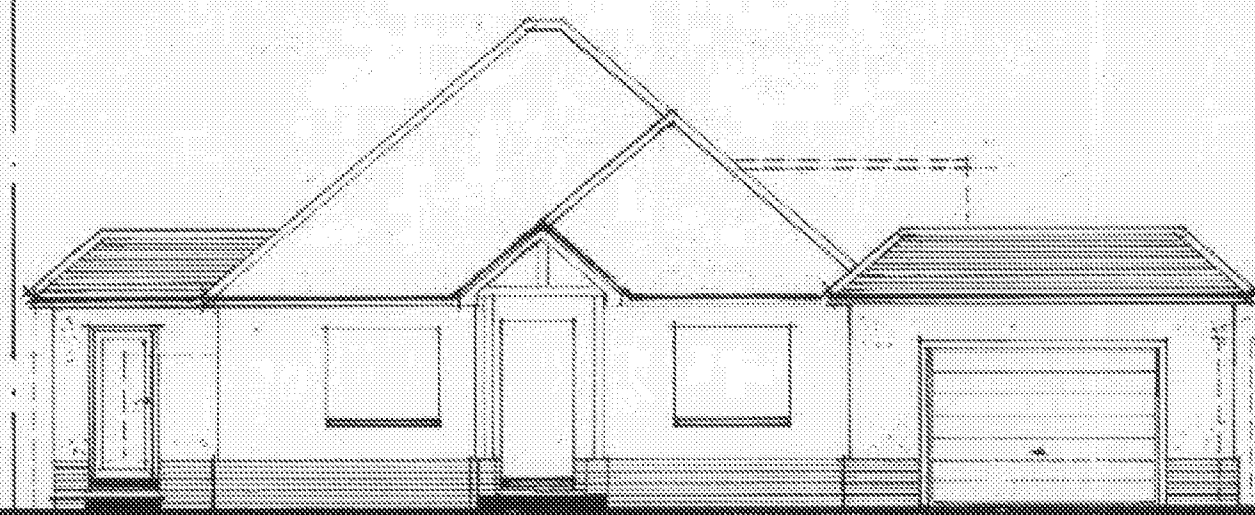


PROPOSED FRONT ELEVATION . (EAST)

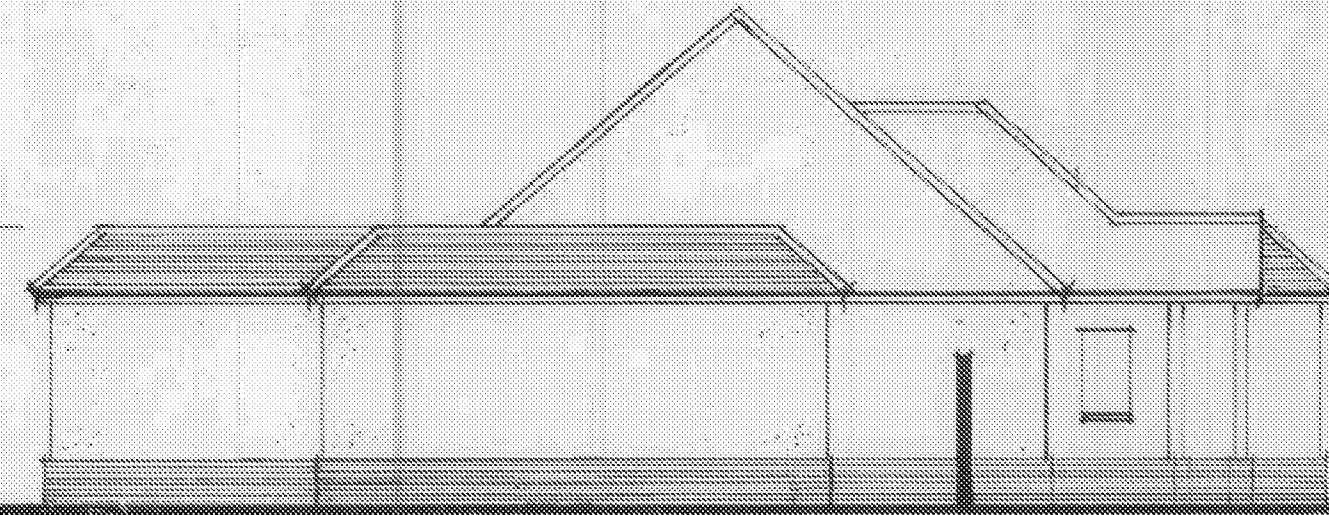


PROPOSED SIDE ELEVATION . (SOUTH)

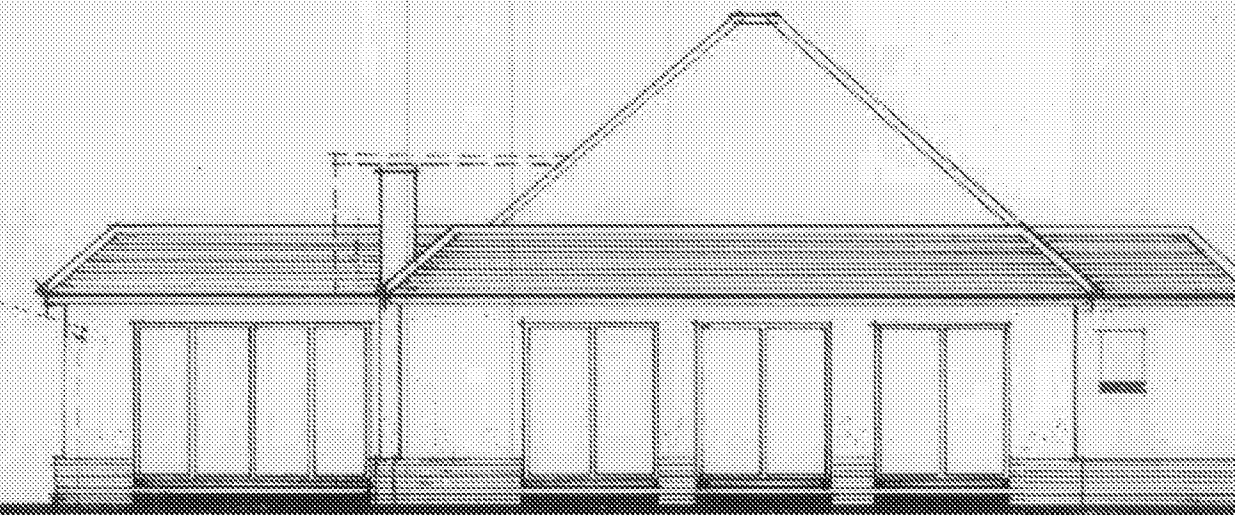

PROPOSED REAR ELEVATION . (WEST)

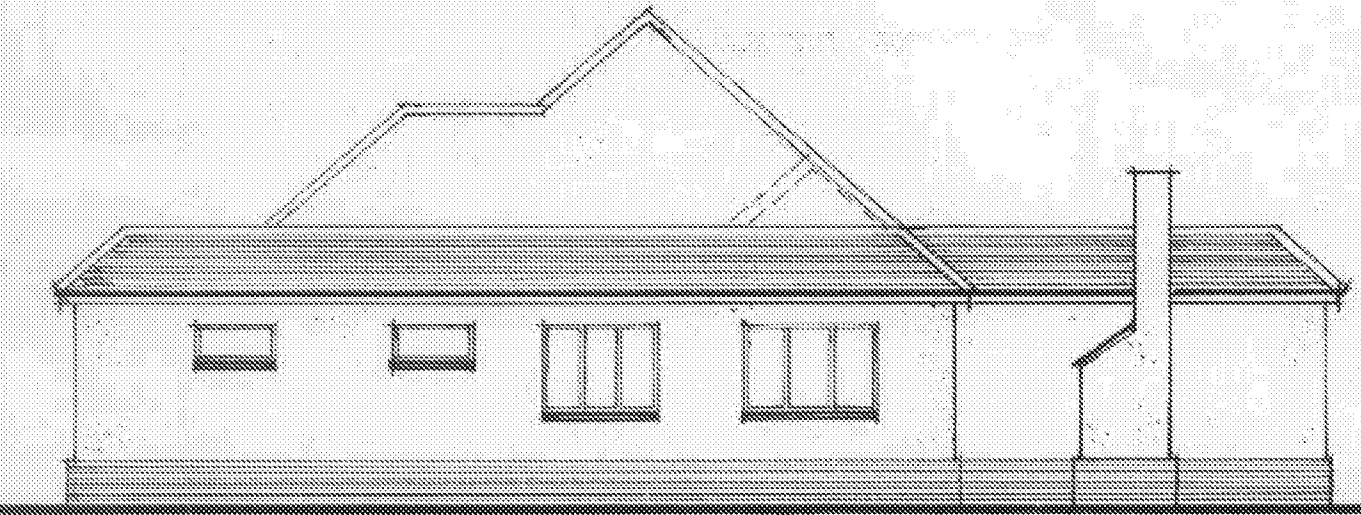

PROPOSED SIDE ELEVATION . (NORTH)

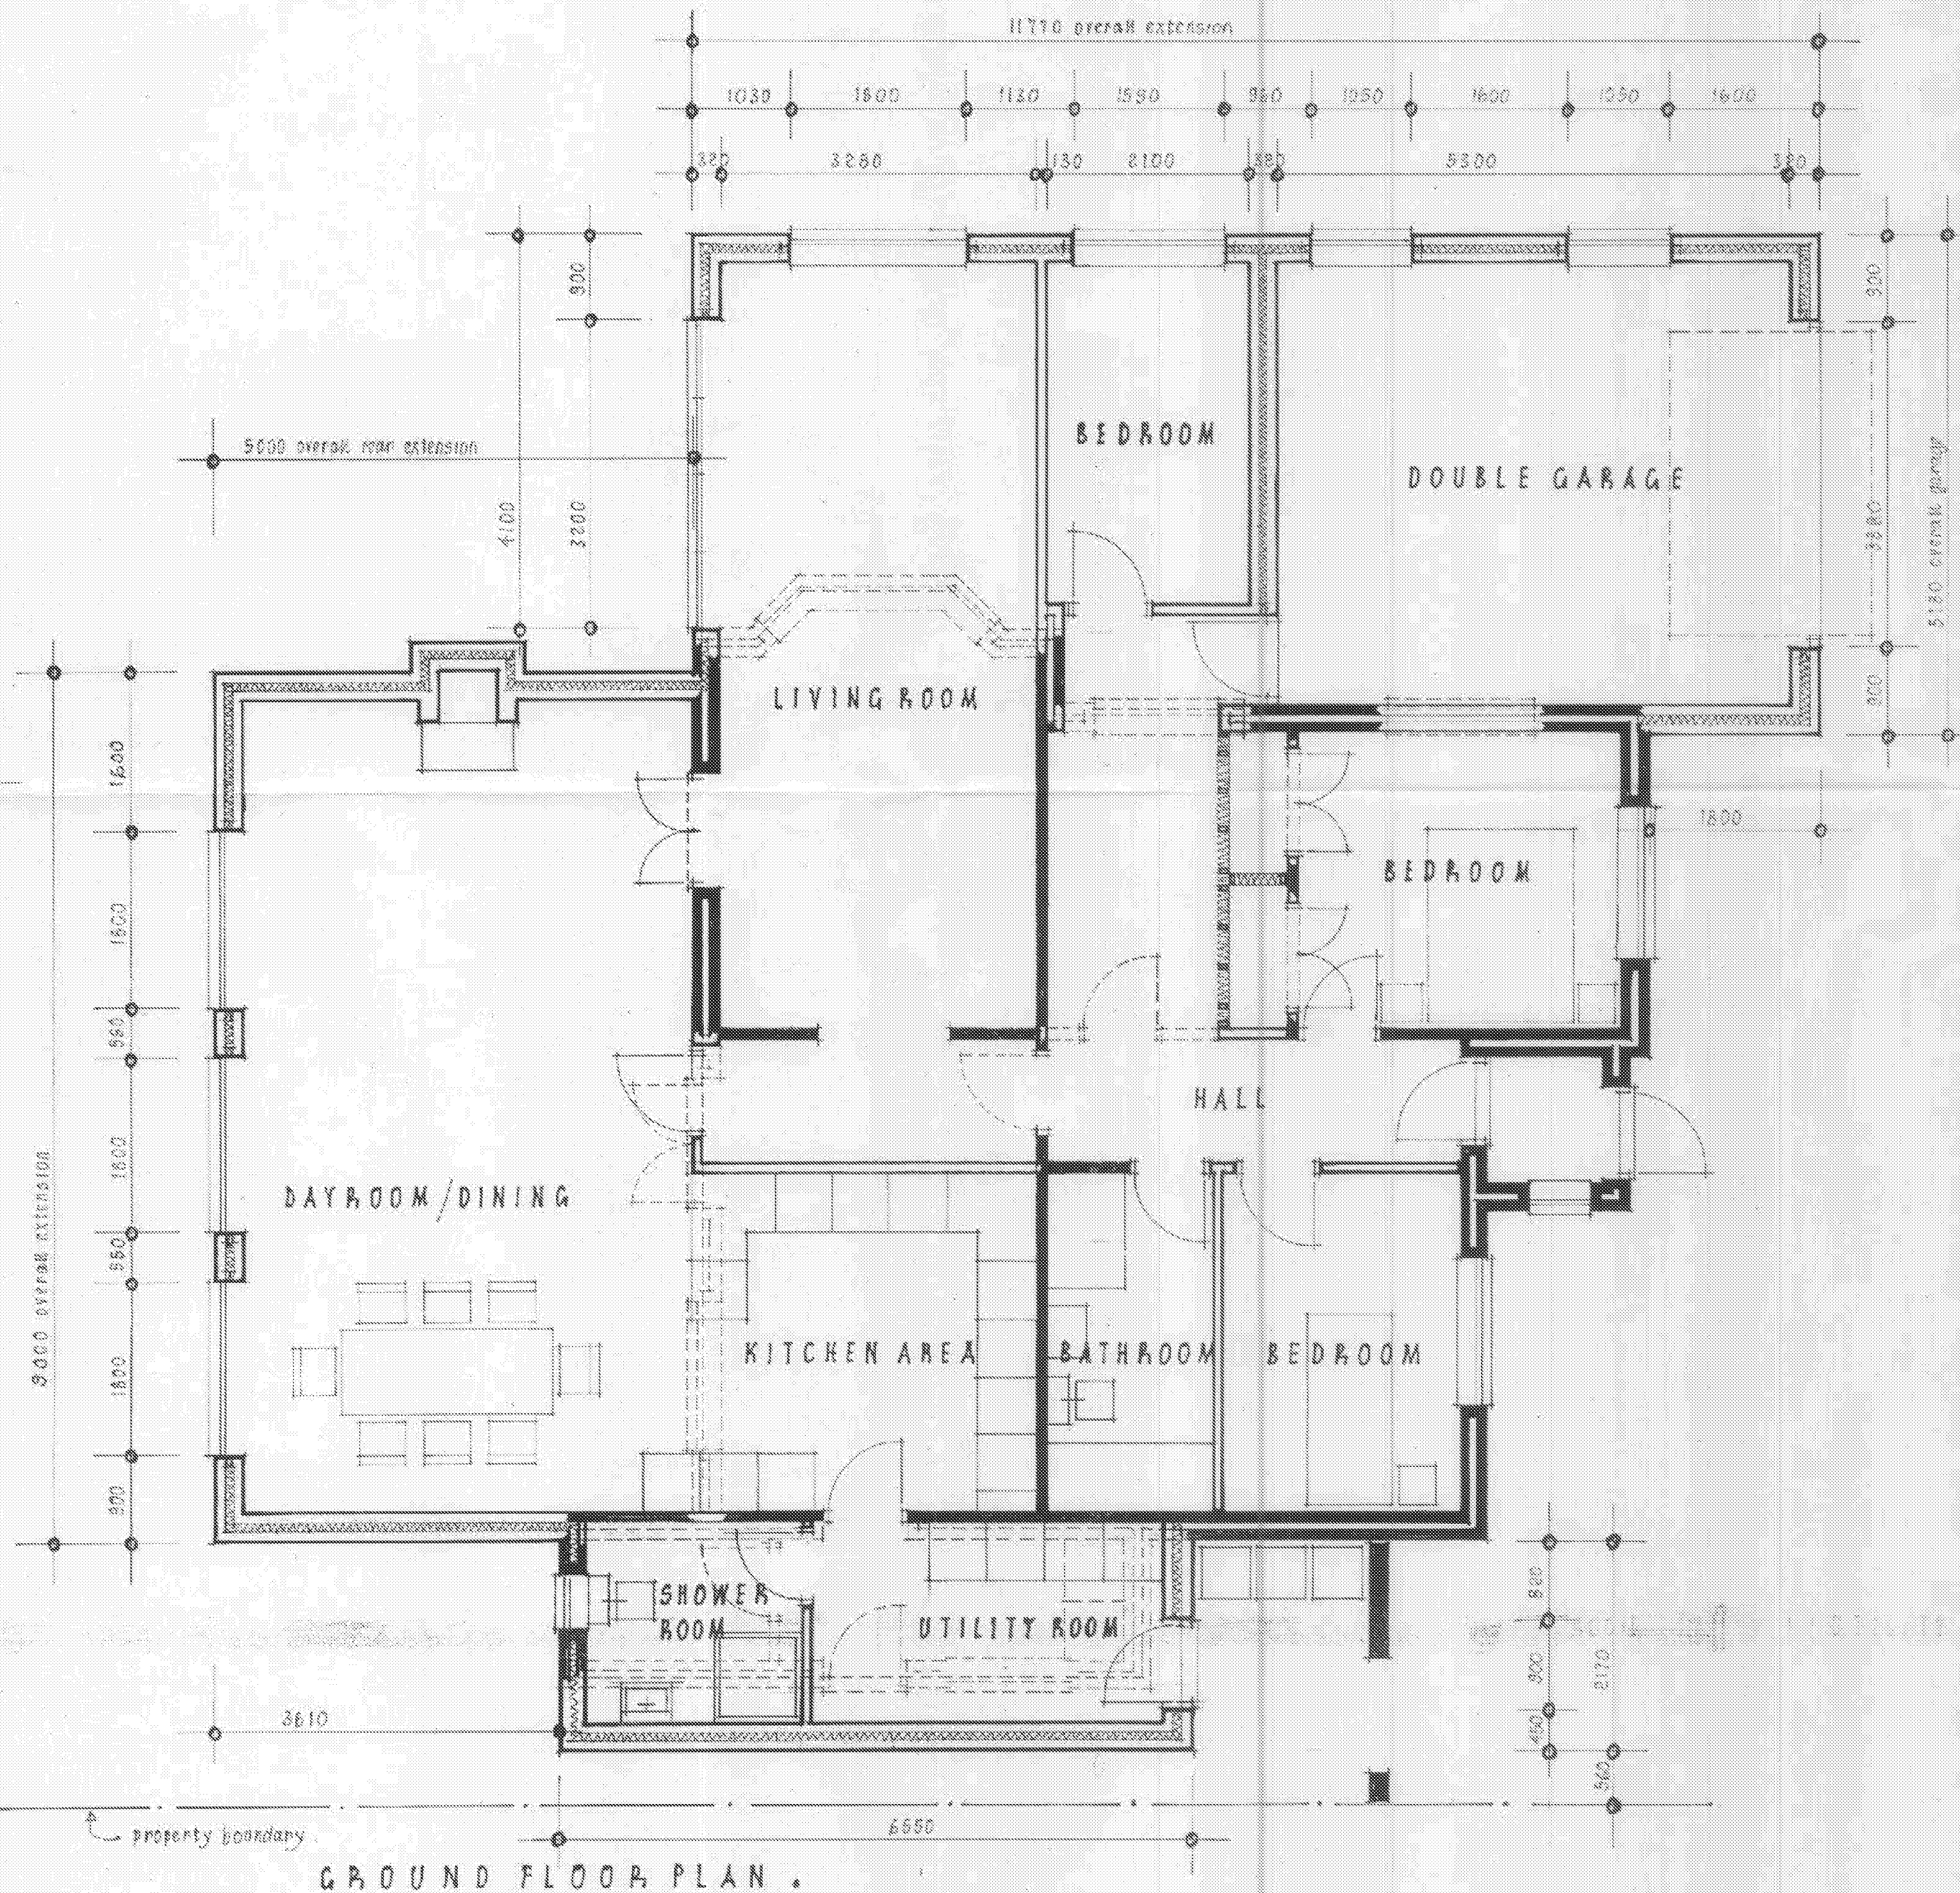

PROPOSED REAR AND SIDE
EXTENSIONS TO MODERNIZE
AND ENLARGE BUNGALOW

EXISTING GARAGE DEMOLISHED

AT 27, HIGHDOWN WAY, FERRING

CLIENT: D. DEL-SMITH ESQ. 27, HIGHDOWN WAY, FERRING, W. SUSSEX BN16 6QG	DATE: August 2015 . SCALE: 1:50 and 1:100 .
--	--

DRAWING NUMBER. 7815 . 2 of 2 .