


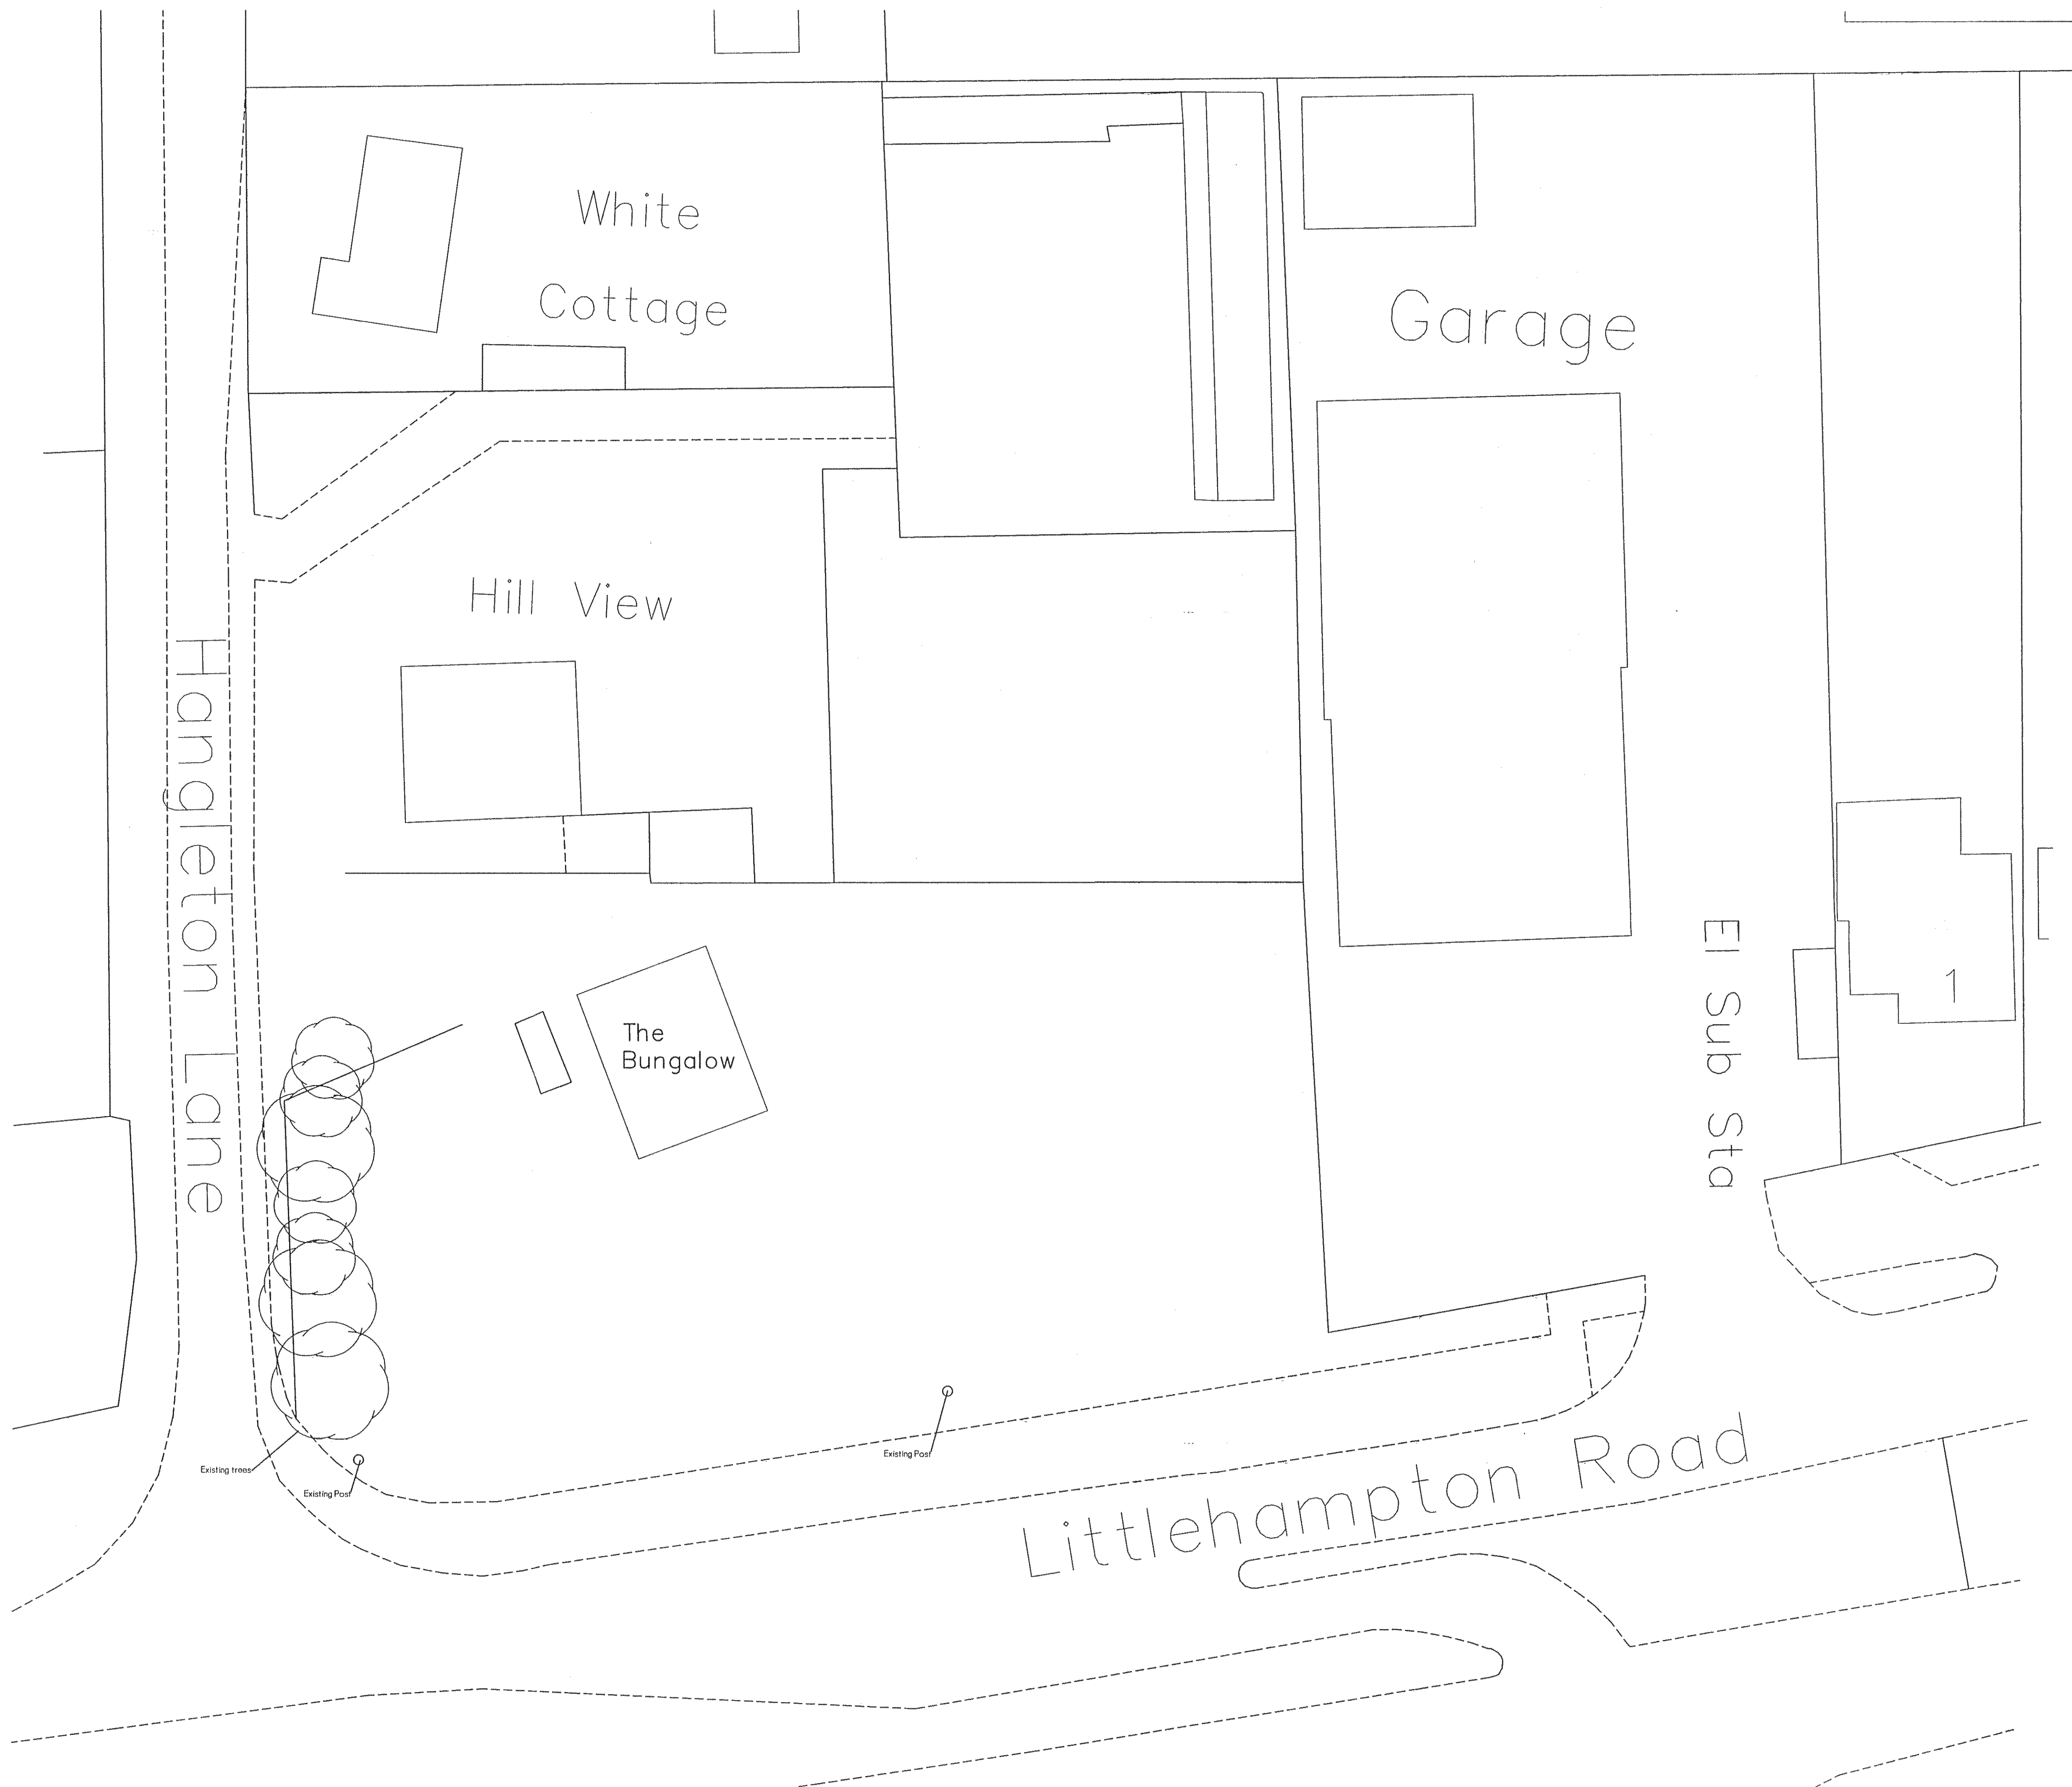

GR.S. ARCHITECTS LIMITED
 Equity Chambers, 249 High Street North,
 Poole, Dorset BH15 1DX.
 Tel : 01202 677313, Fax : 01202 677313,
 E - mail : guystorey@grsarchitects.co.uk

Client
 PEUGEOT MOTOR COMPANY plc
 Project
 Yeomans
 Littlehampton Road
 Ferring
 Worthing
 BN12 6PB

Drawing
 EXISTING SITE PLAN

Drawn by Date Scale
 GR.S. SEP 2013 1:200
 Drawing No Revision
 1541/1