




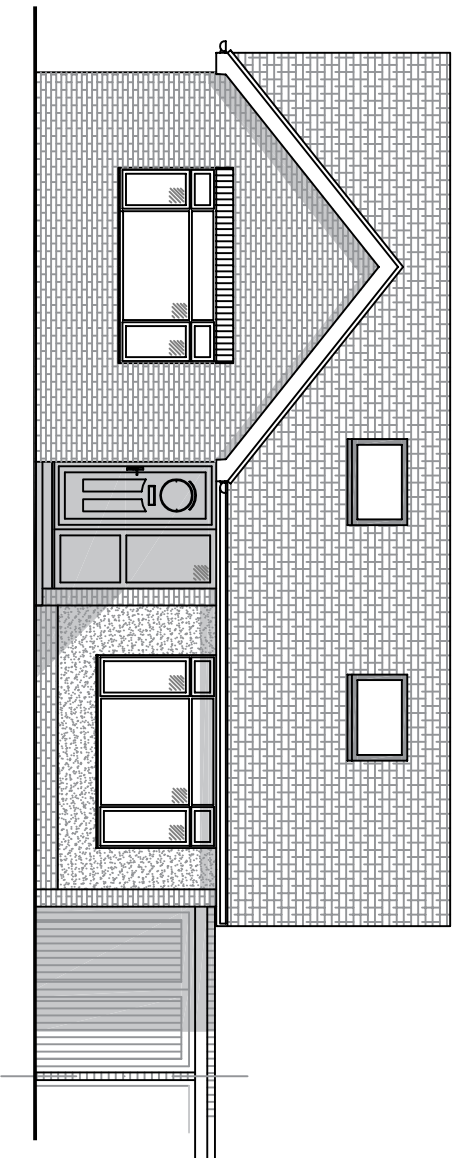


Proposed Front (North) Elevation (Scale 1:100)

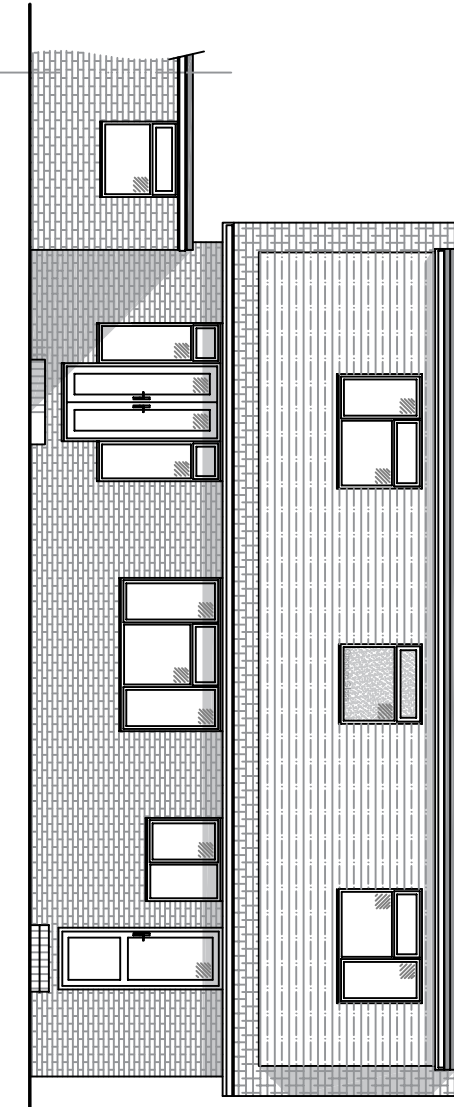


Proposed Rear (South) Elevation (Scale 1:100)

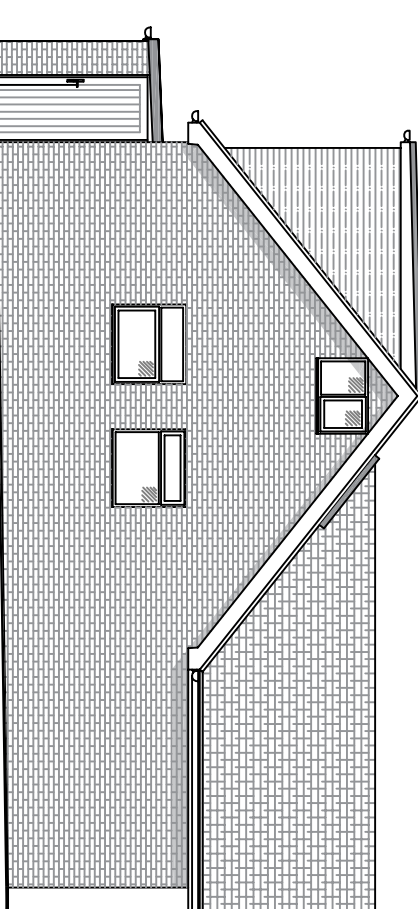


Proposed Side (East) Elevation (Scale 1:100)

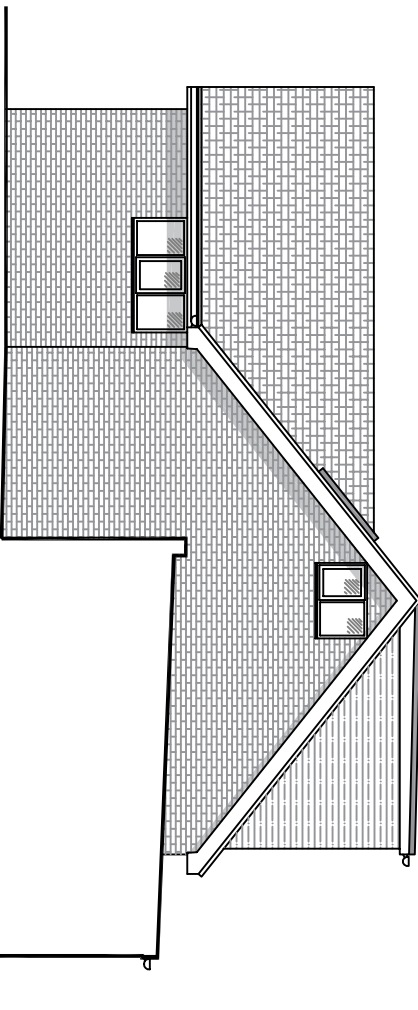


Proposed Side (West) Elevation (Scale 1:100)

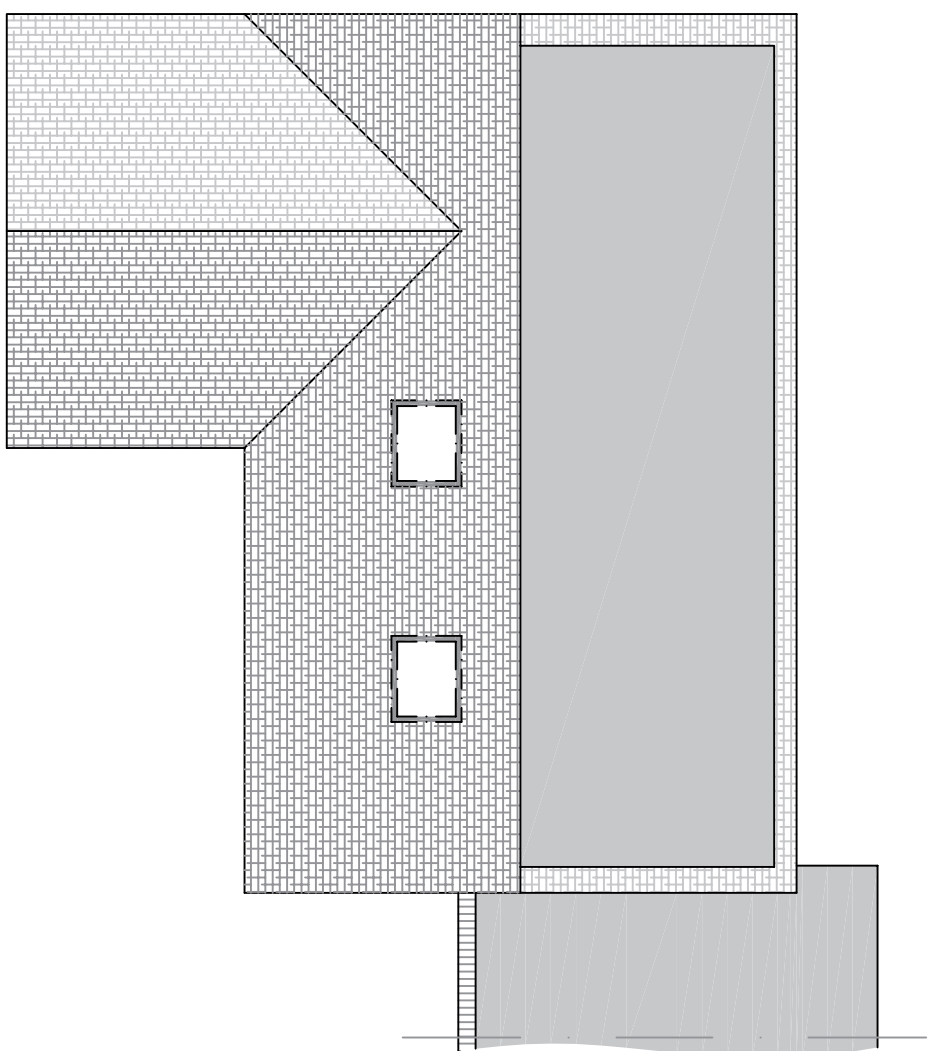

Proposed Roof Plan (Scale 1:100)

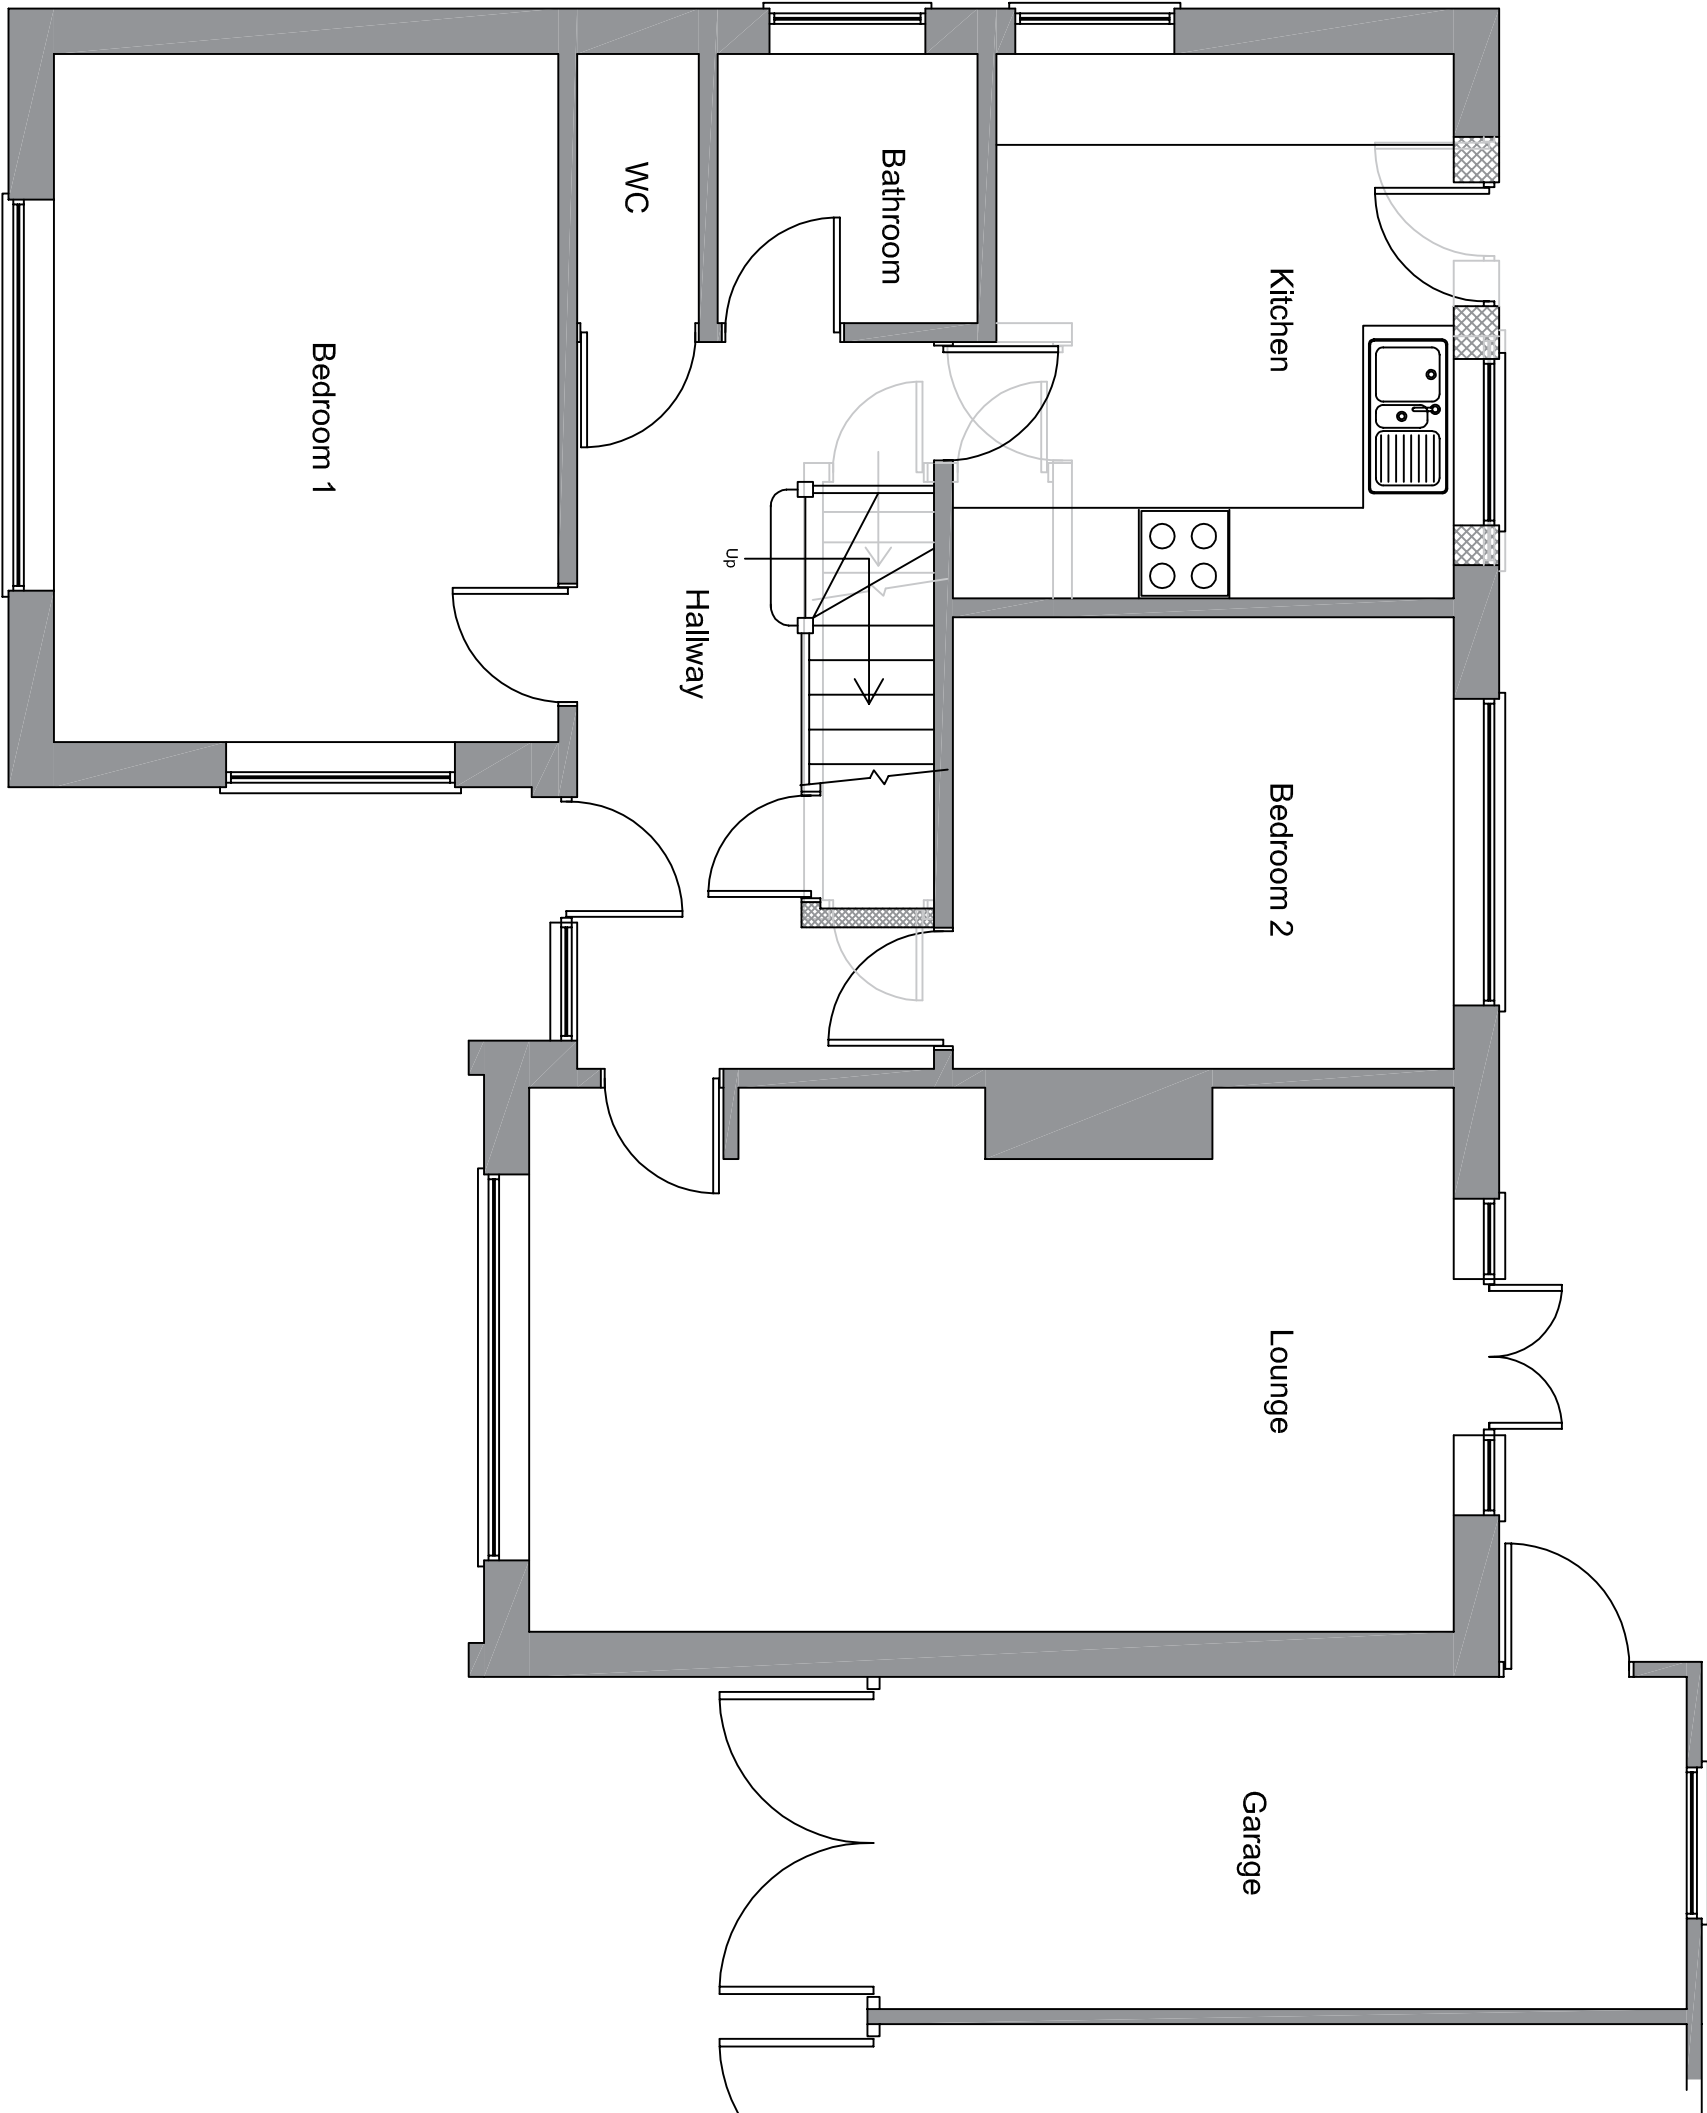

Proposed Ground Floor Plan (Scale 1:50)

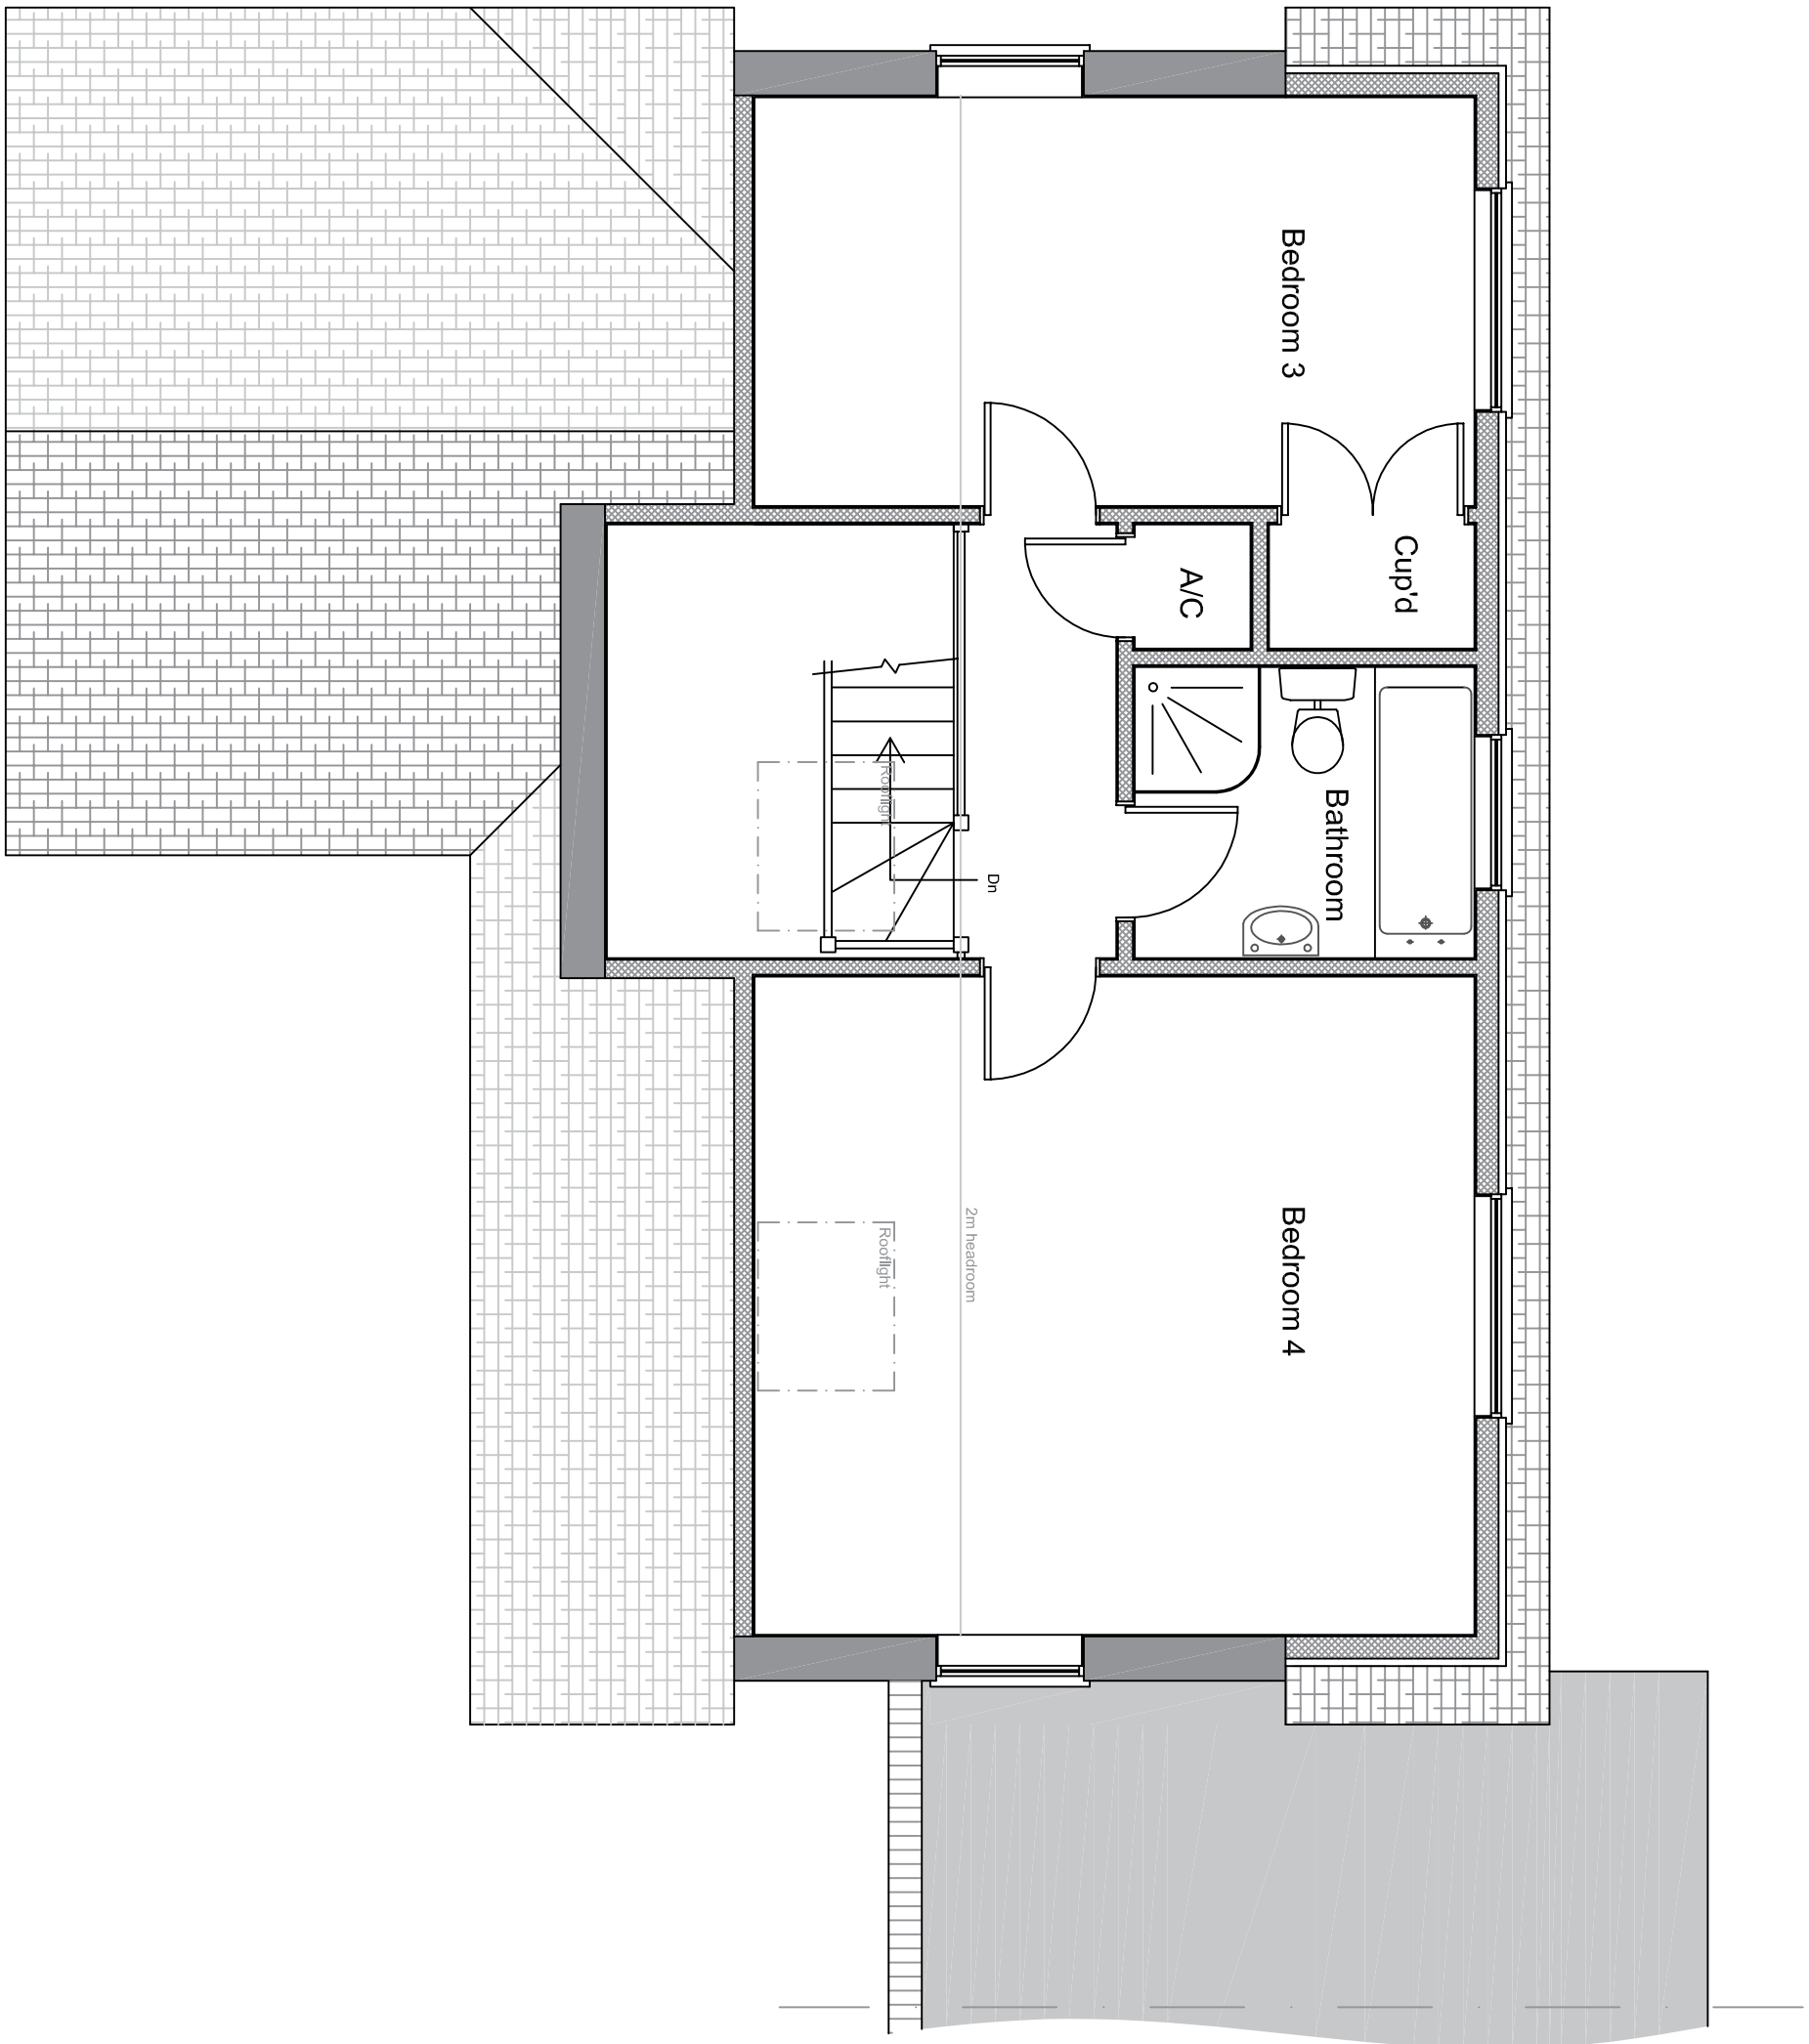

Proposed First Floor Layout (Scale 1:50)

