

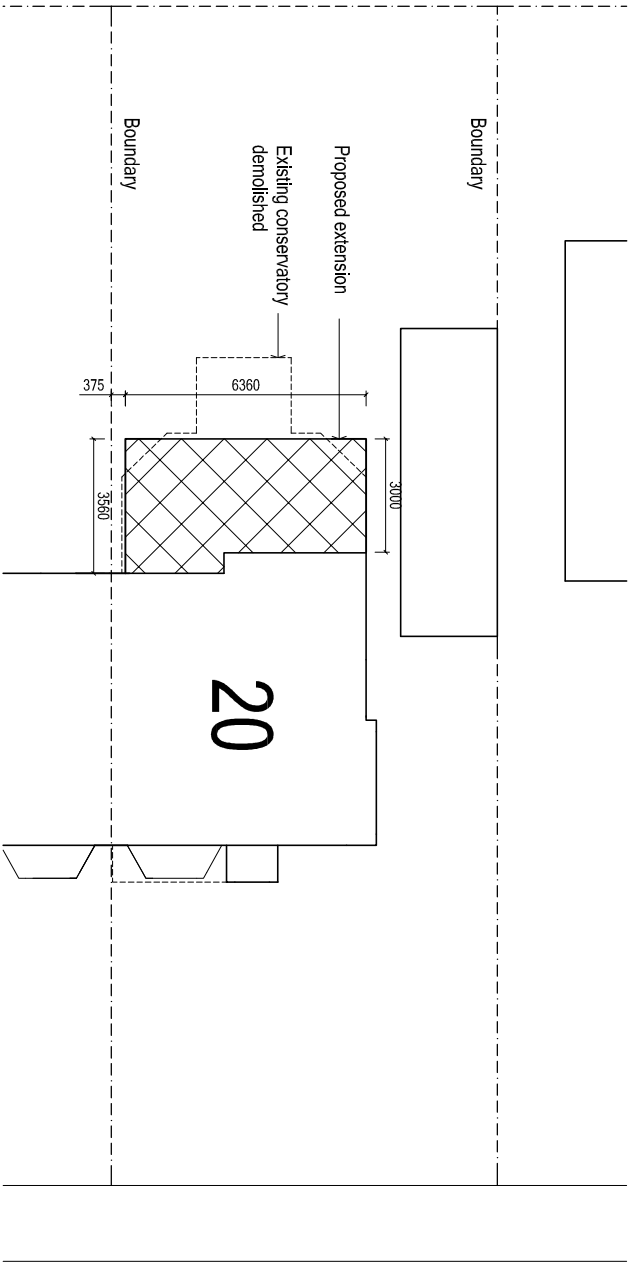


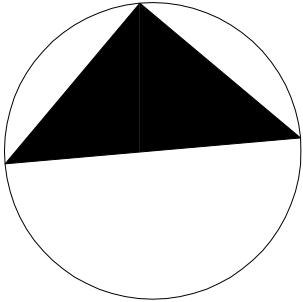

Onslow Drive

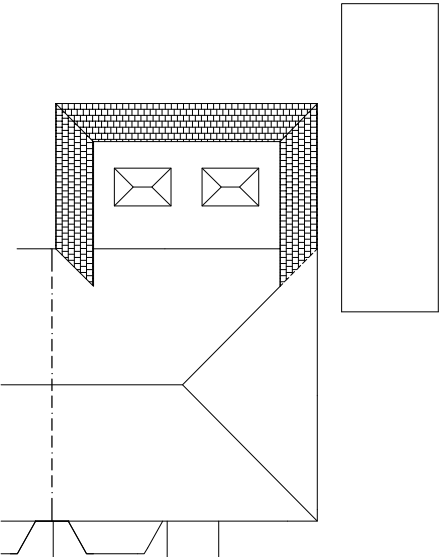

BLOCK PLAN 1:200

ROOF PLAN 1:200

ARW Design	DRAWING TITLE: BLOCK PLAN & ROOF PLAN PROJECT: SINGLE STOREY REAR EXTENSION		LOCATION: 20, ONSLOW DRIVE, FERRING CLIENT: R & T. COLLINS		SCALE: AS NOTED @ paper size A3 DATE: JULY 2021		DRAWING NO: 6025/6
					DRAWN: ARW REVISION:		