
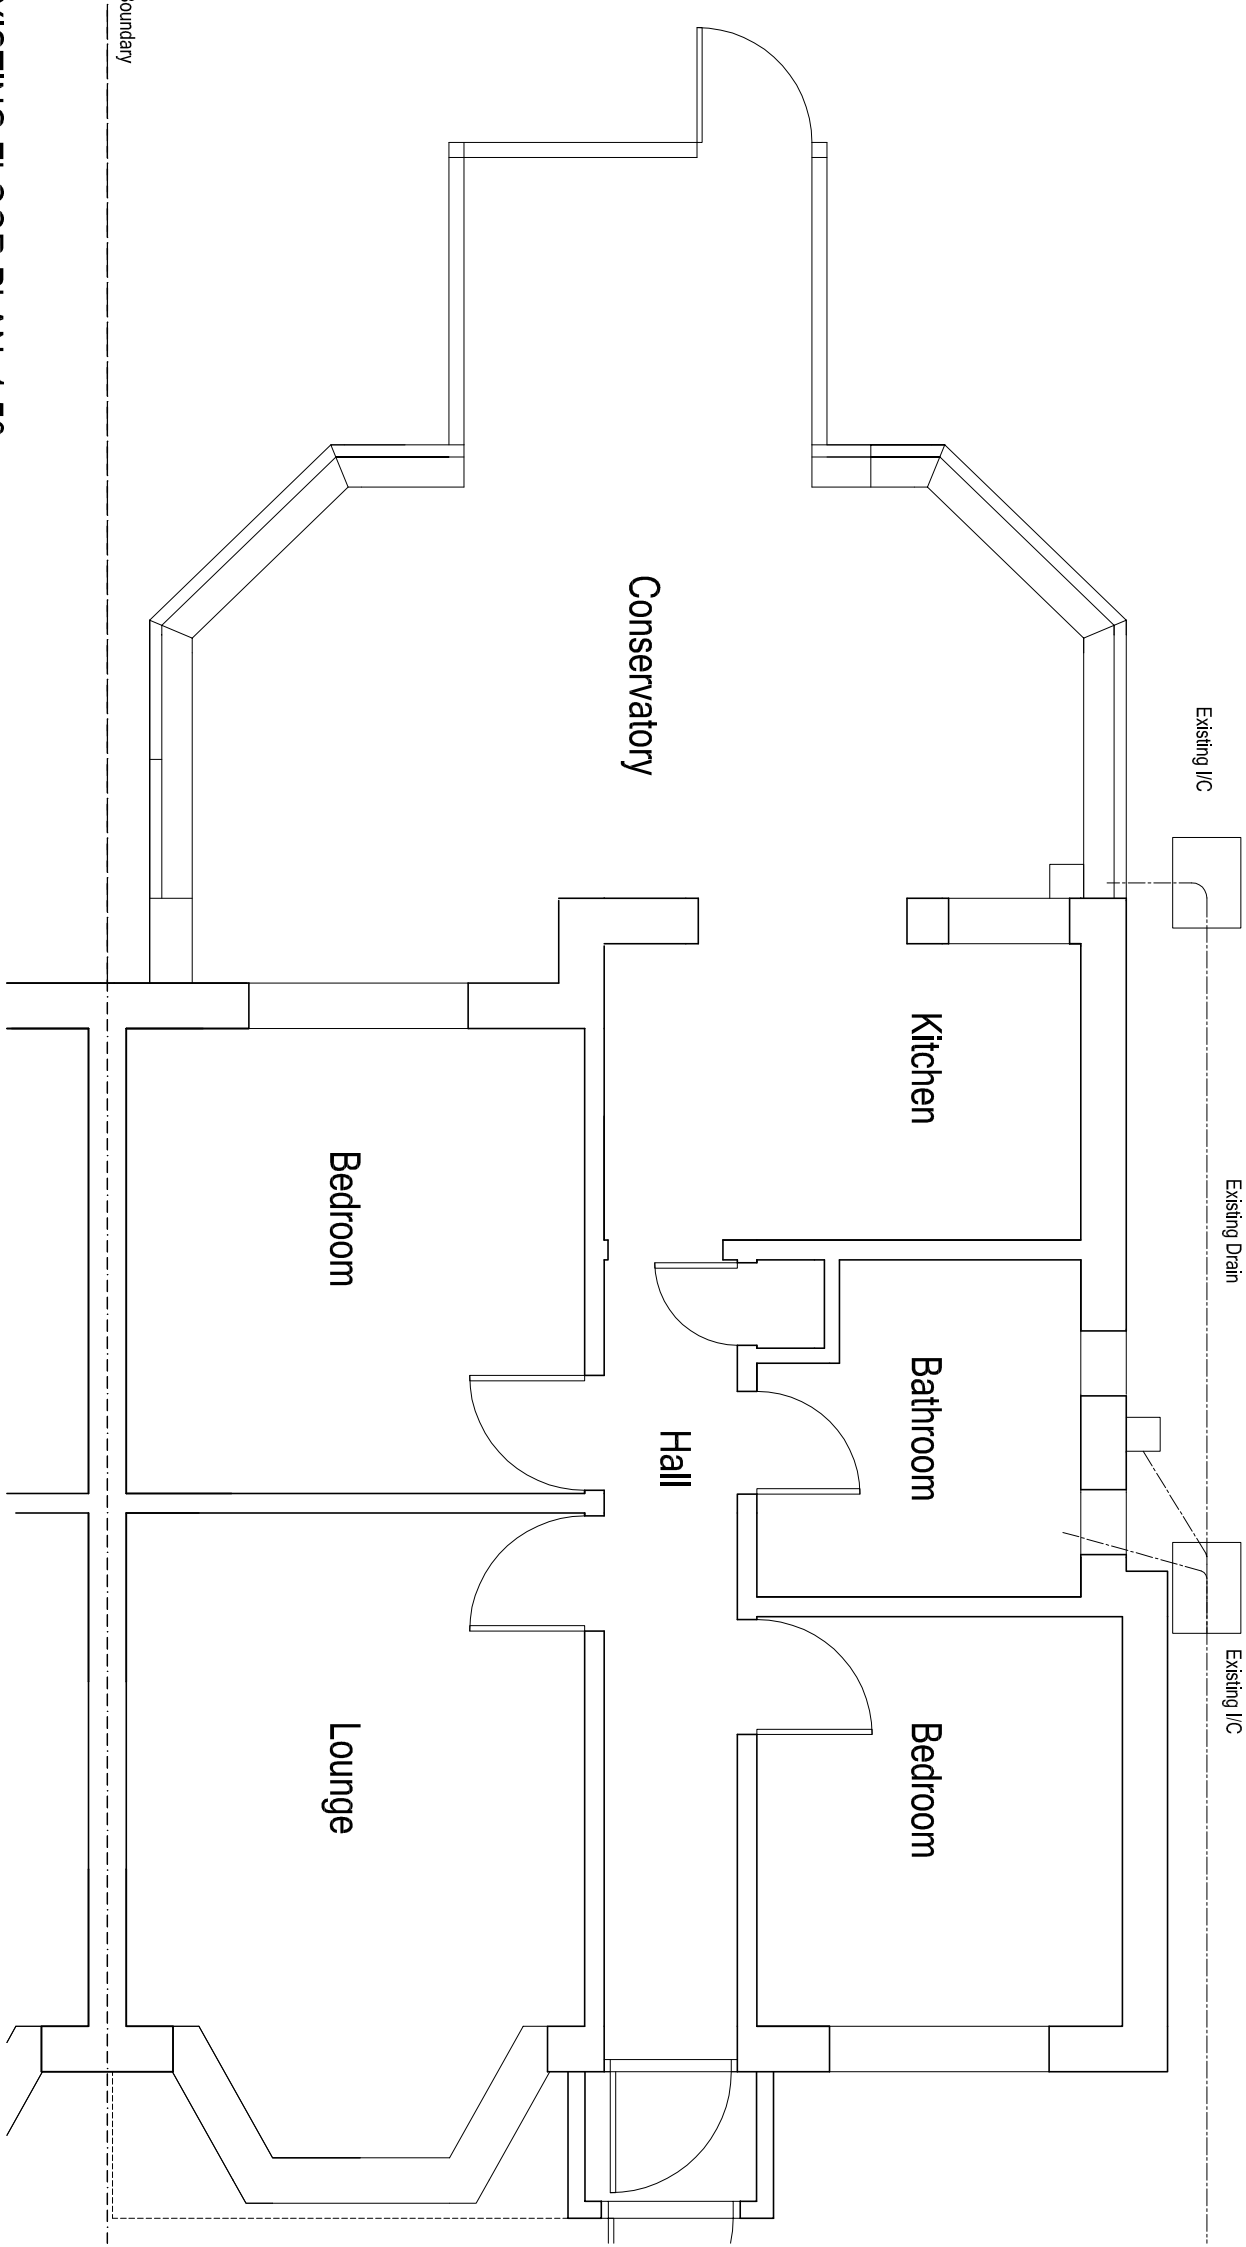


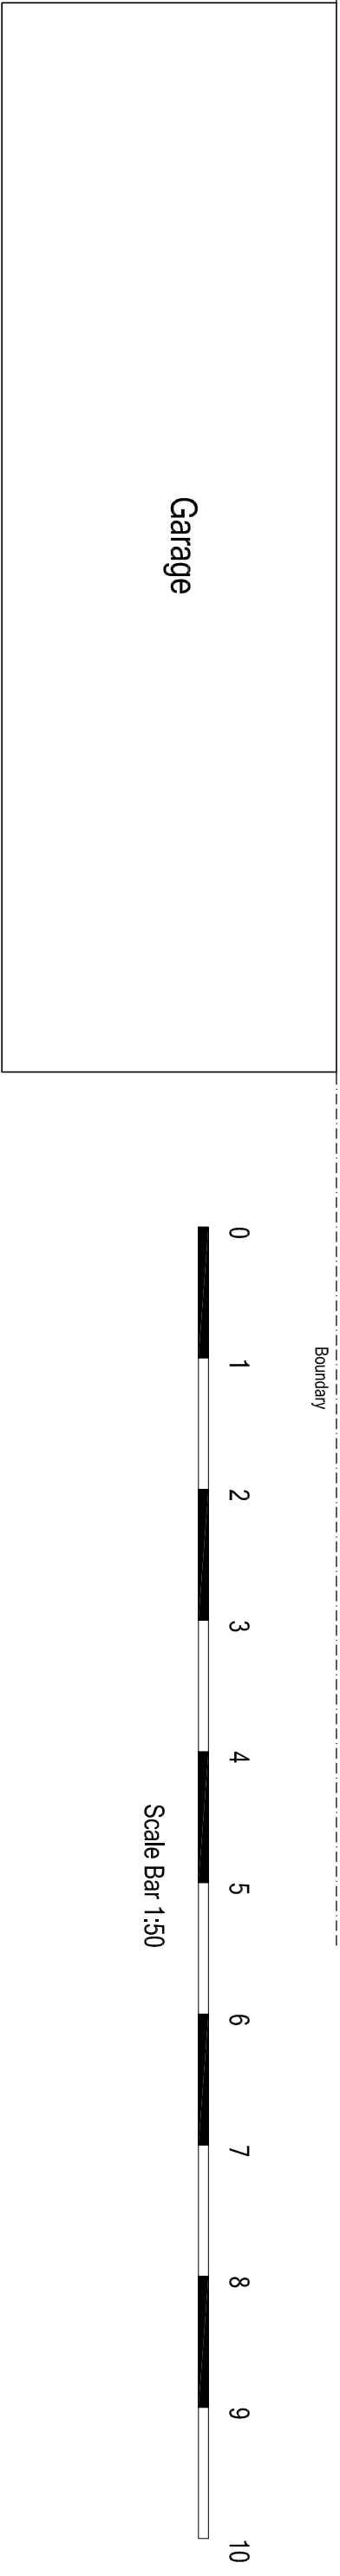

EXISTING FLOOR PLAN 1:50

|            |                                                                                   |                                                                     |                                                          |               |                                           |
|------------|-----------------------------------------------------------------------------------|---------------------------------------------------------------------|----------------------------------------------------------|---------------|-------------------------------------------|
| ARW Design | DRAWING TITLE:<br>EXISTING FLOOR PLAN<br>PROJECT:<br>SINGLE STOREY REAR EXTENSION | LOCATION:<br>20, ONSLOW DRIVE, FERRING<br>CLIENT:<br>R & T. COLLINS | SCALE:<br>AS NOTED @ paper size A3<br>DATE:<br>JULY 2021 | DRAWN:<br>ARW | DRAWING NO:<br><b>6025/4</b><br>REVISION: |
|            |                                                                                   |                                                                     |                                                          |               |                                           |