
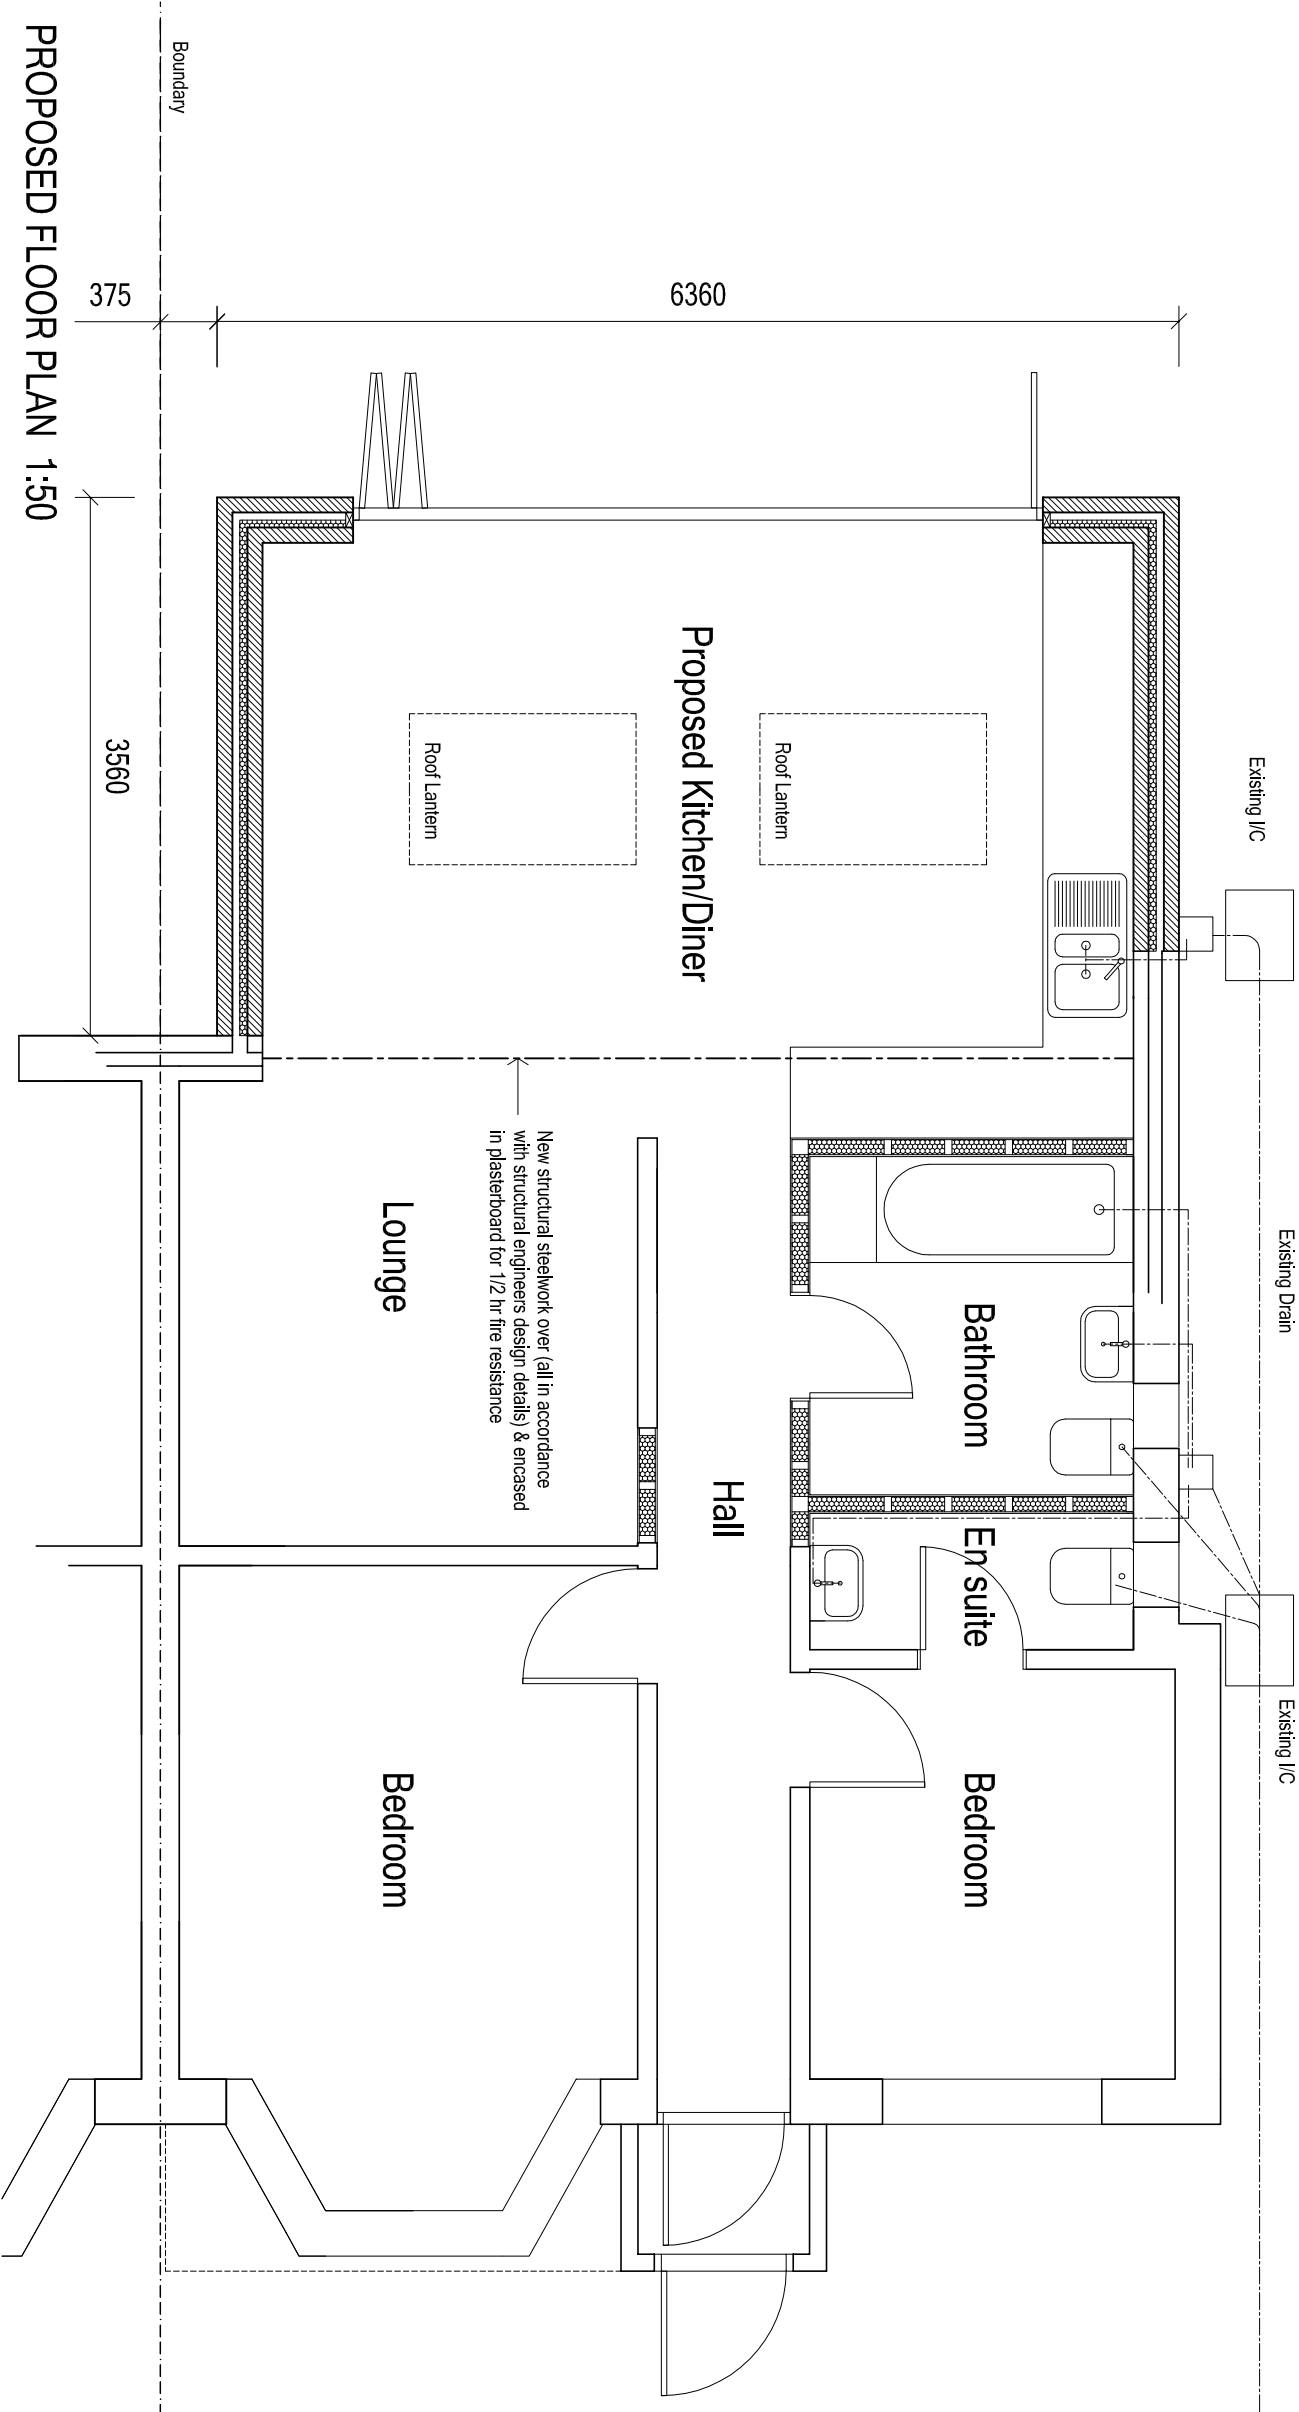


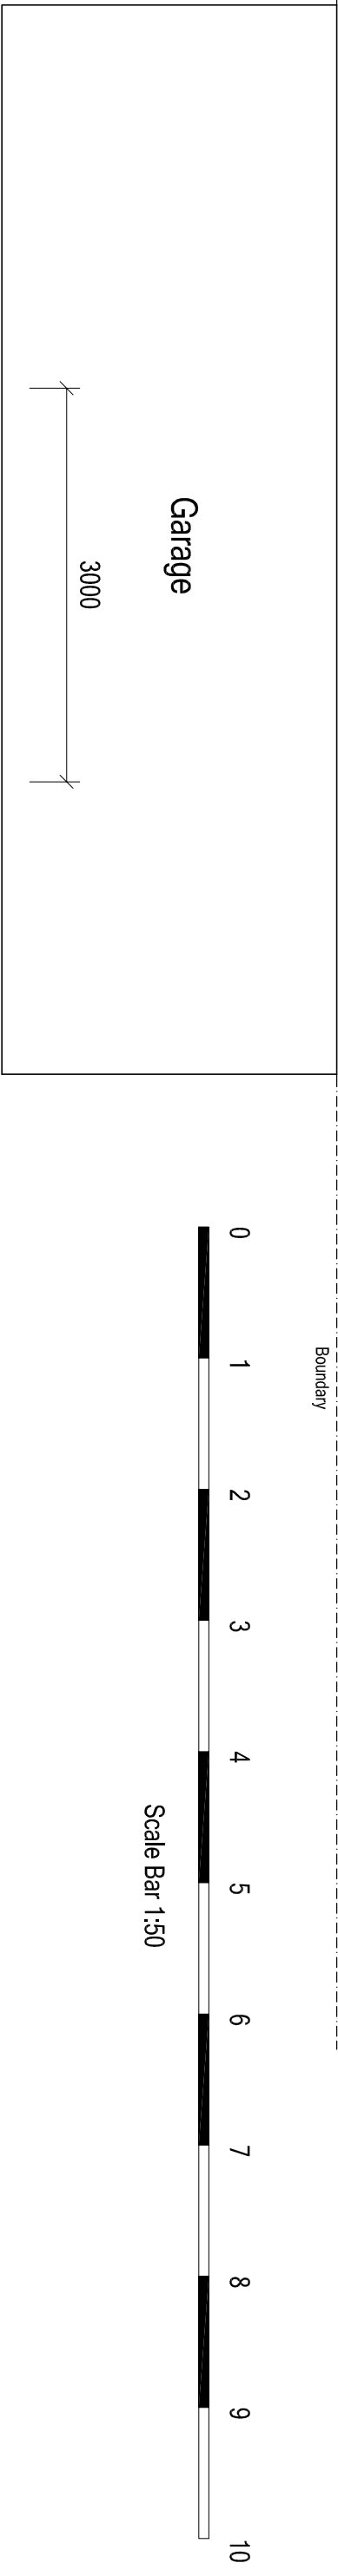

ARW Design	DRAWING TITLE: PROPOSED FLOOR PLAN PROJECT: SINGLE STOREY REAR EXTENSION	LOCATION: 20, ONSLOW DRIVE, FERRING CLIENT: R & T. COLLINS	SCALE: AS NOTED @ paper size A3 DATE: JULY 2021	DRAWING NO: 6025/3
		DRAWN: ARW	REVISION:	