






EXISTING FLOORPLANS 1:50

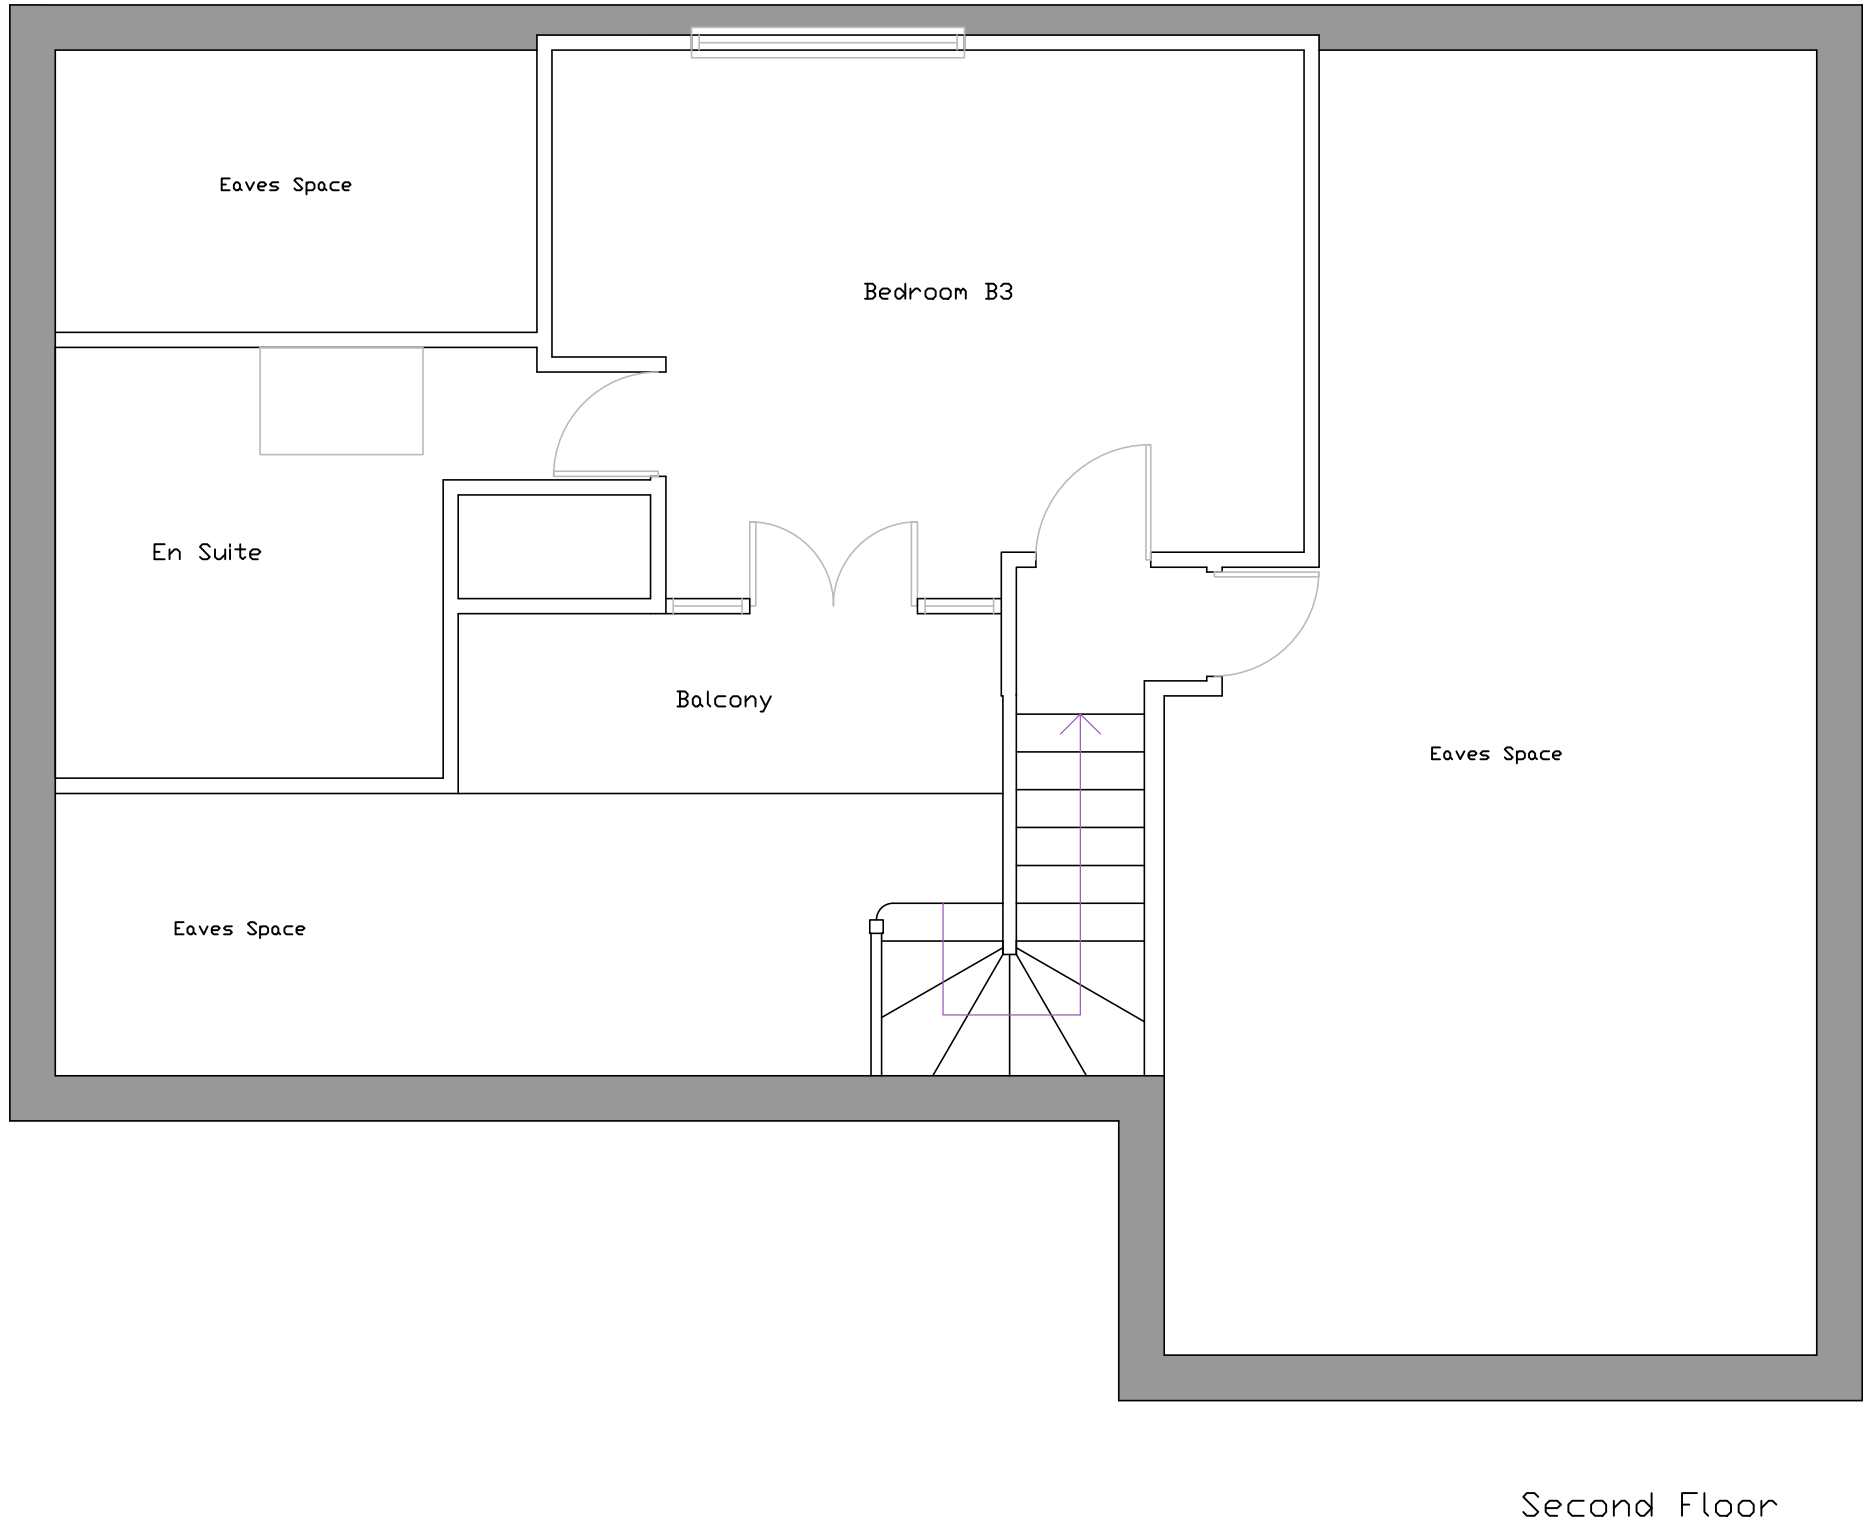


Second Floor

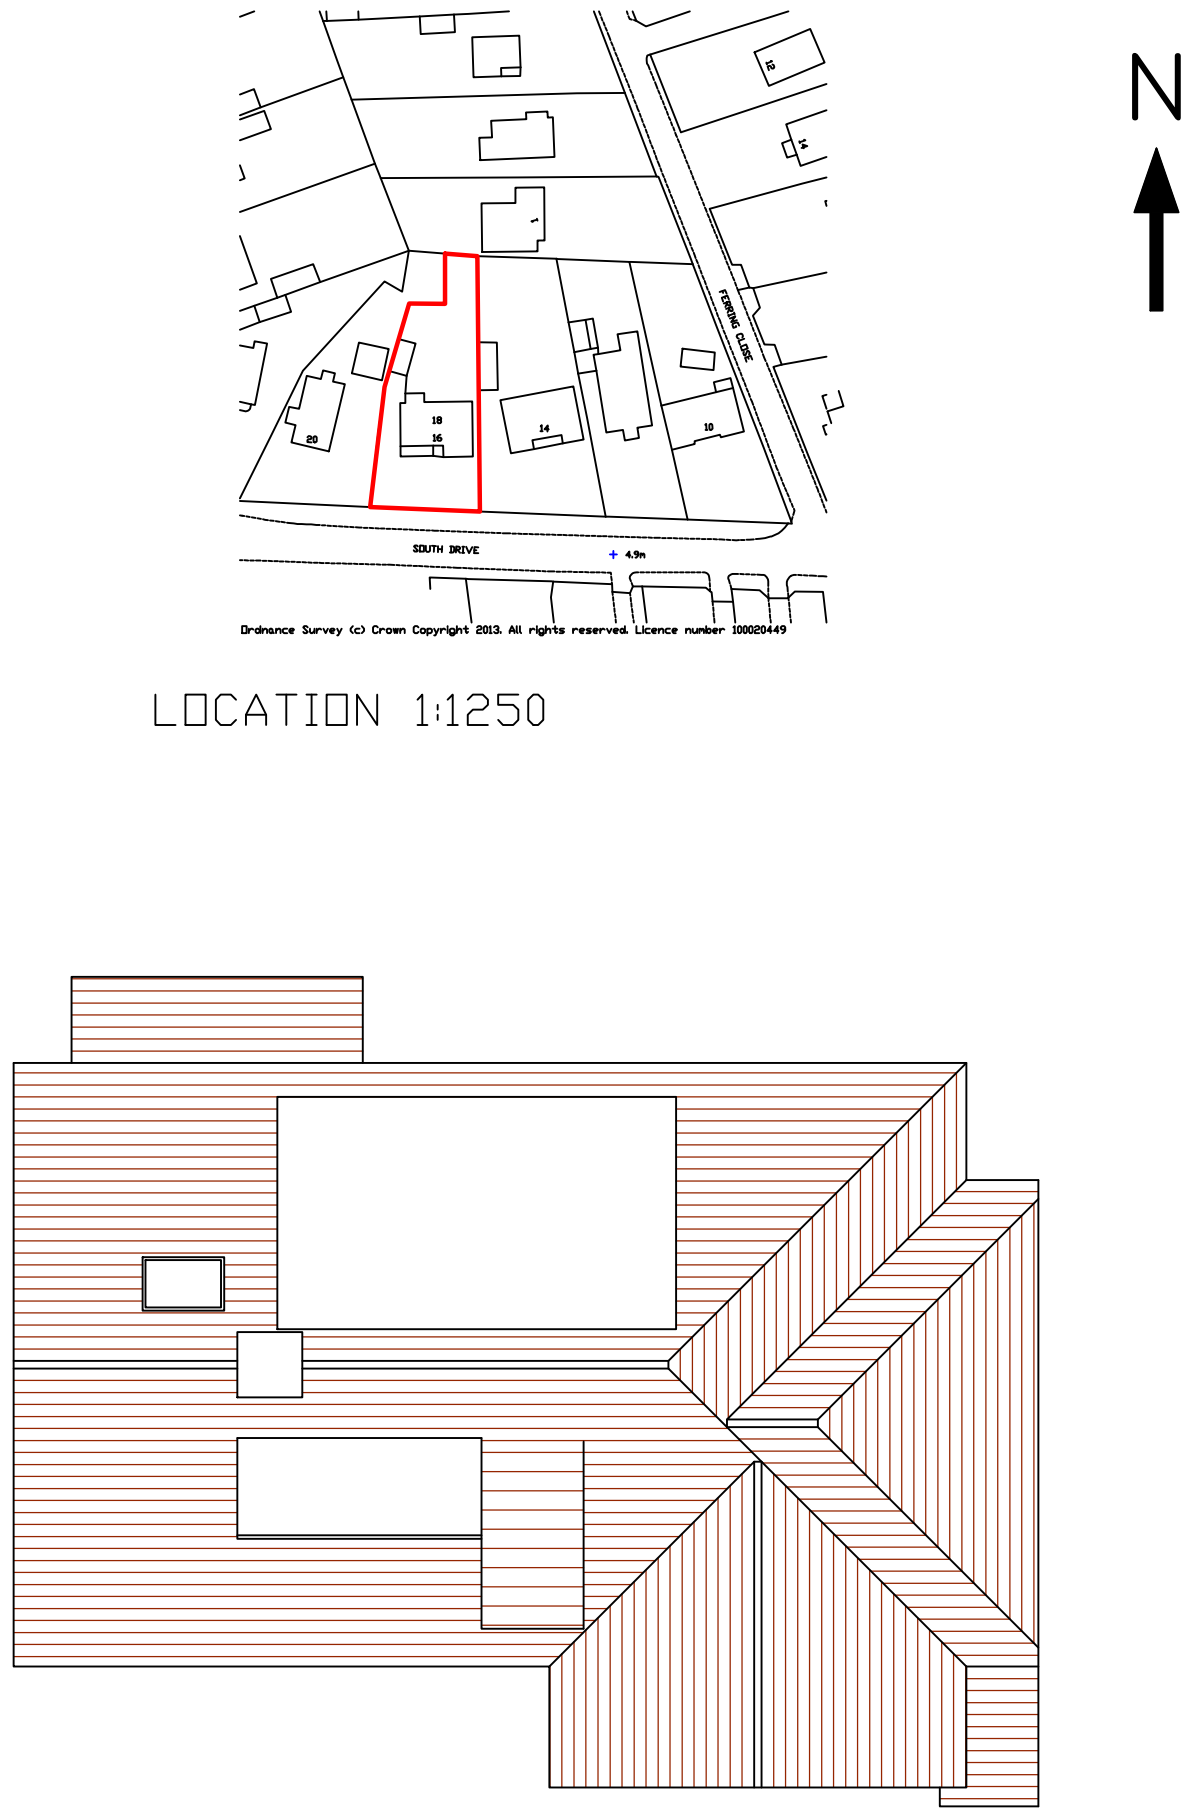


LOCATION 1:1250

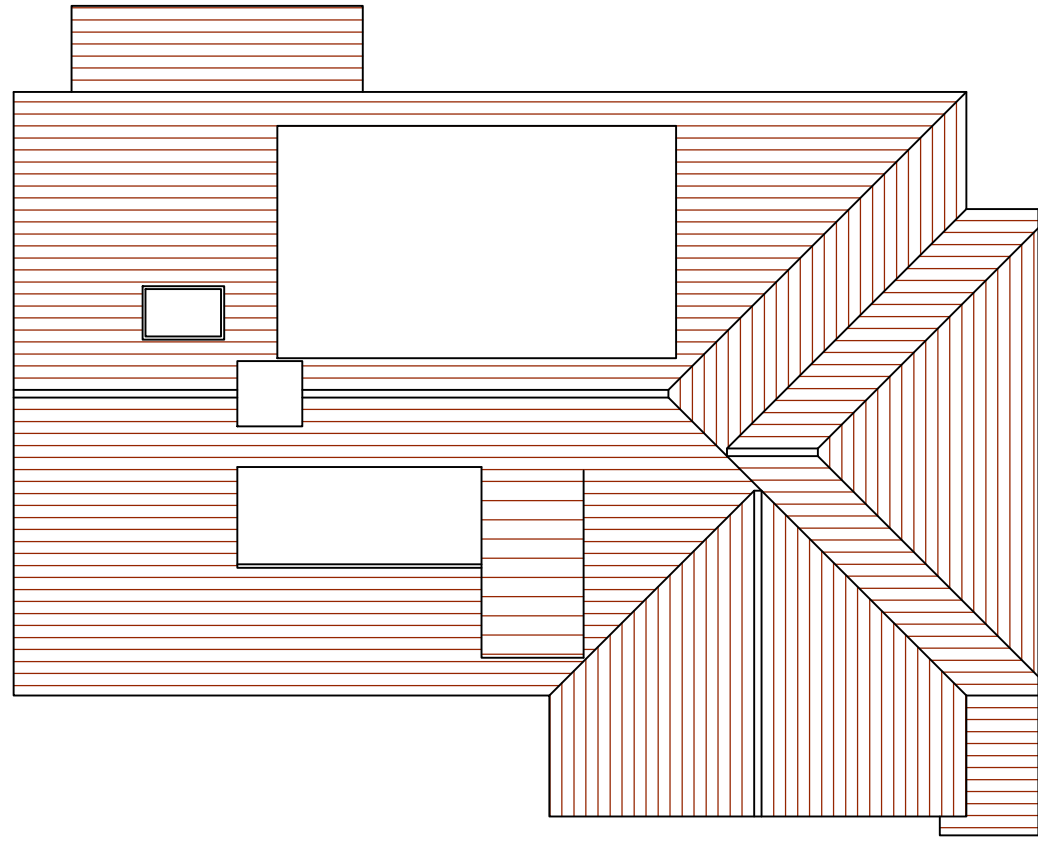


EXISTING ROOF PLAN 1:100

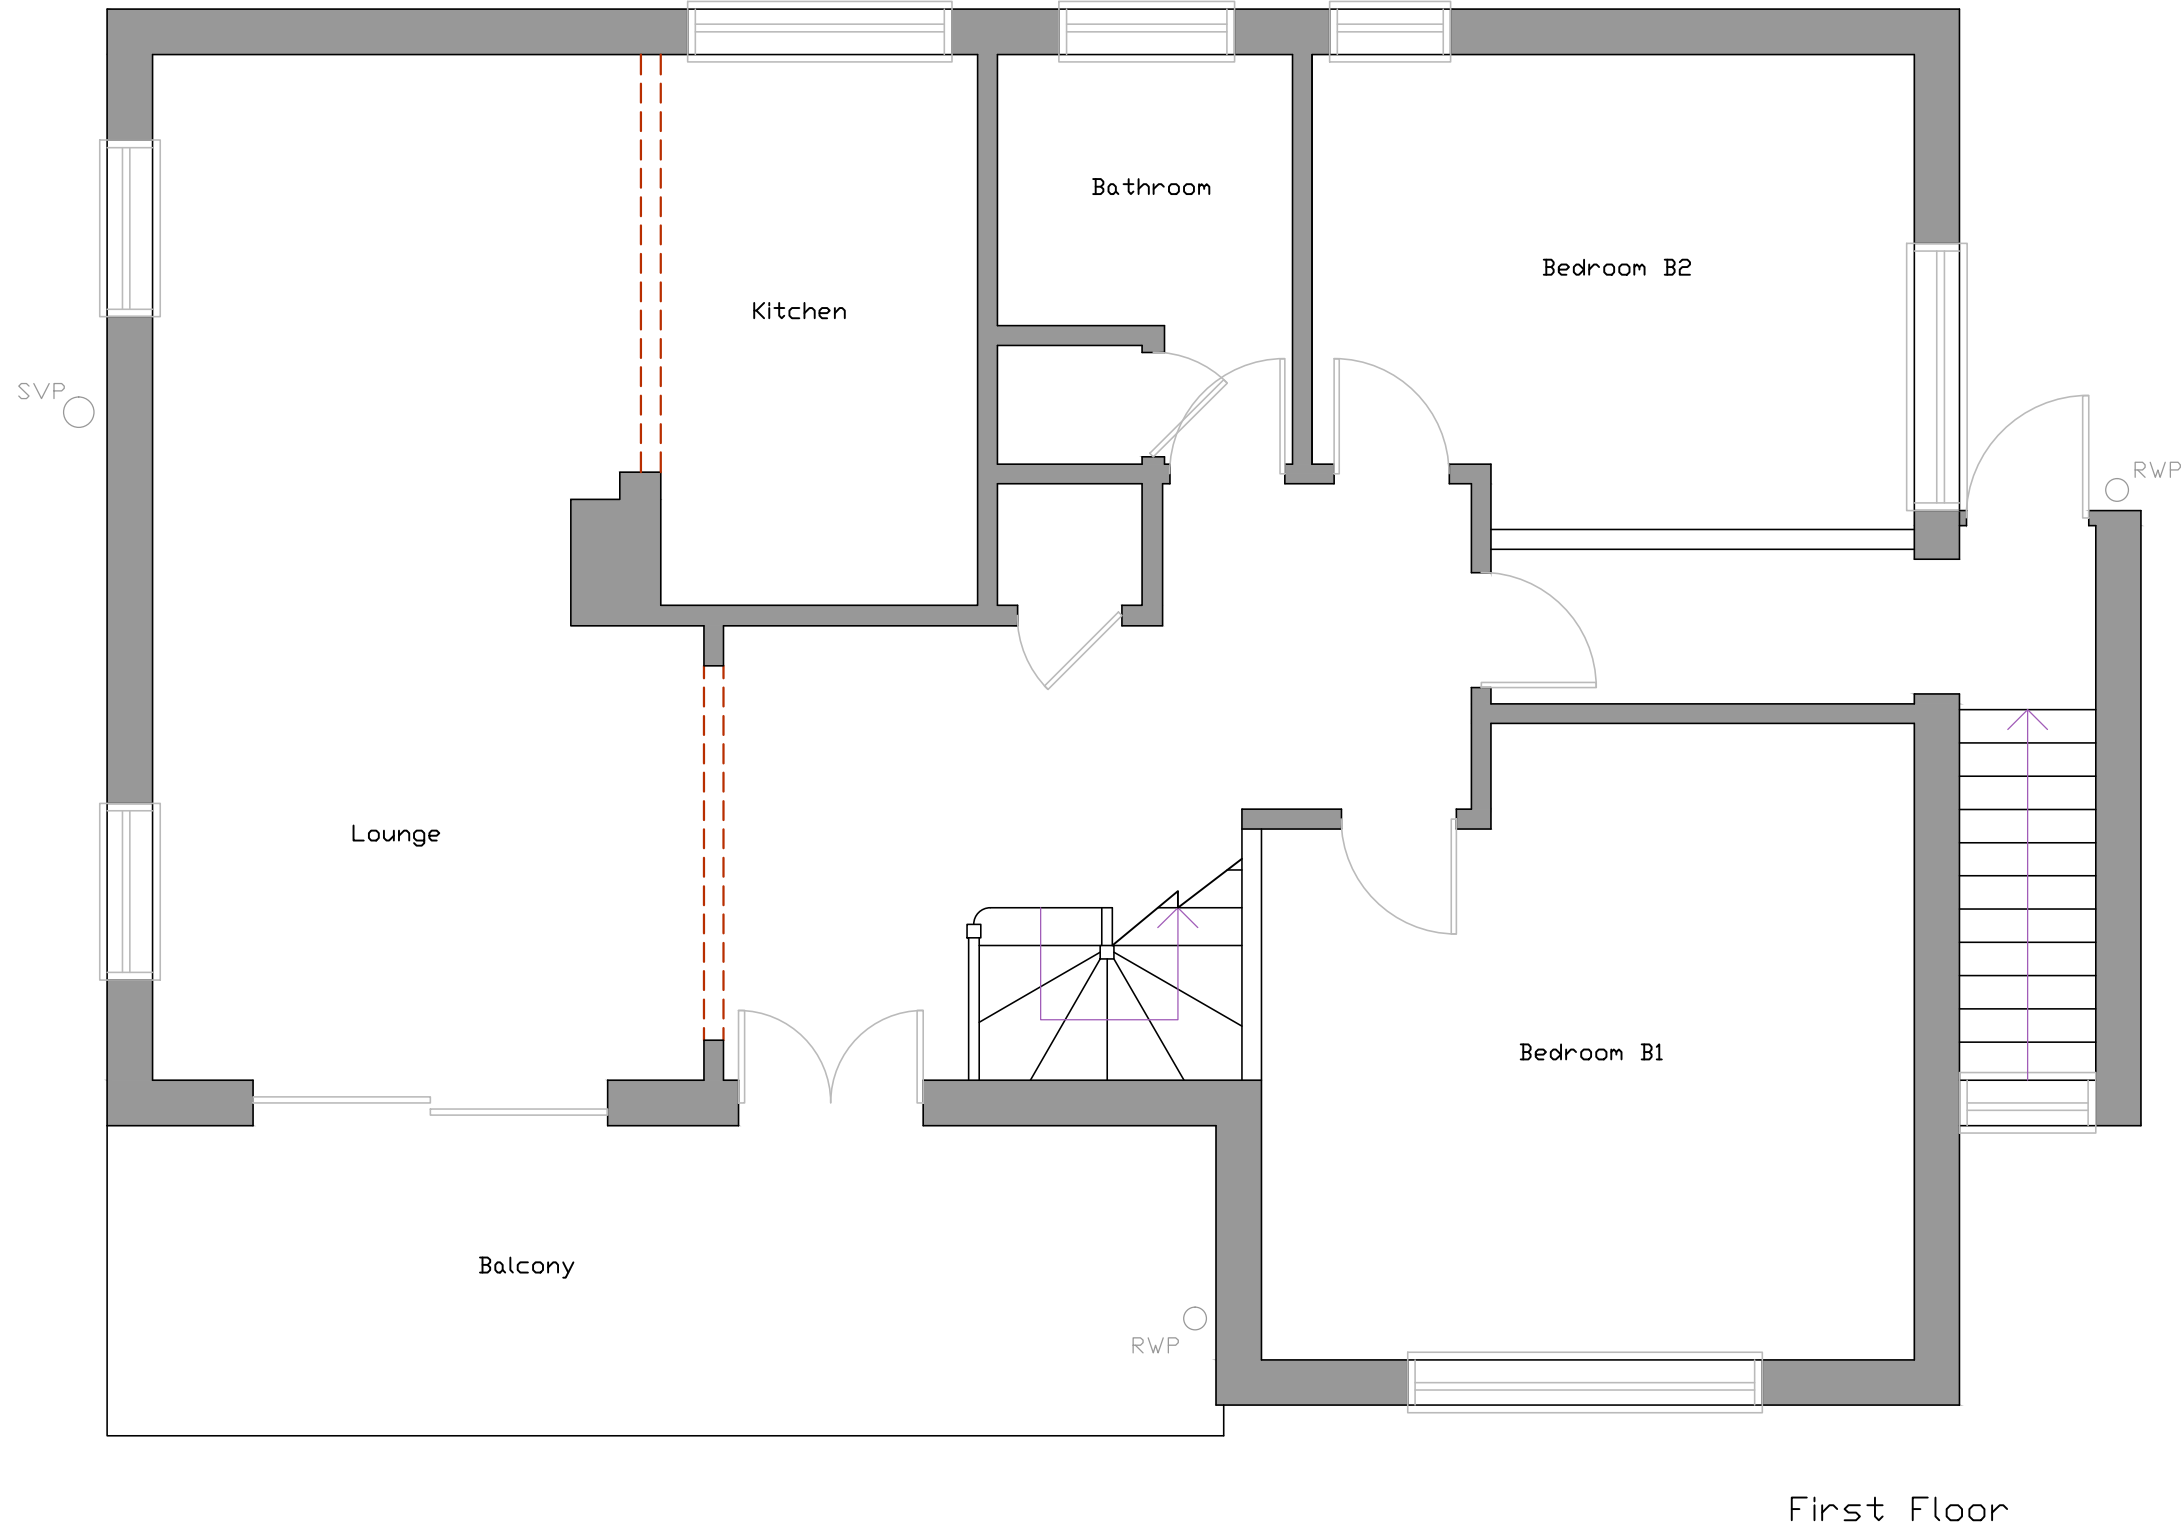

First Floor

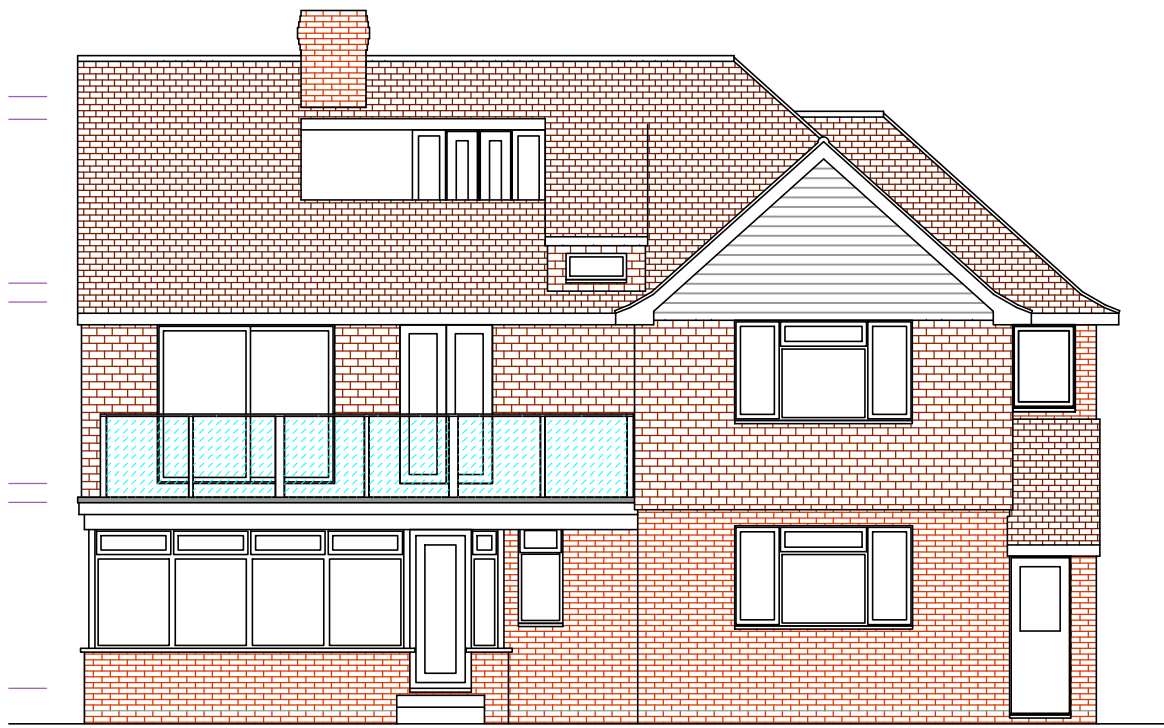

FRONT ELEVATION  
South

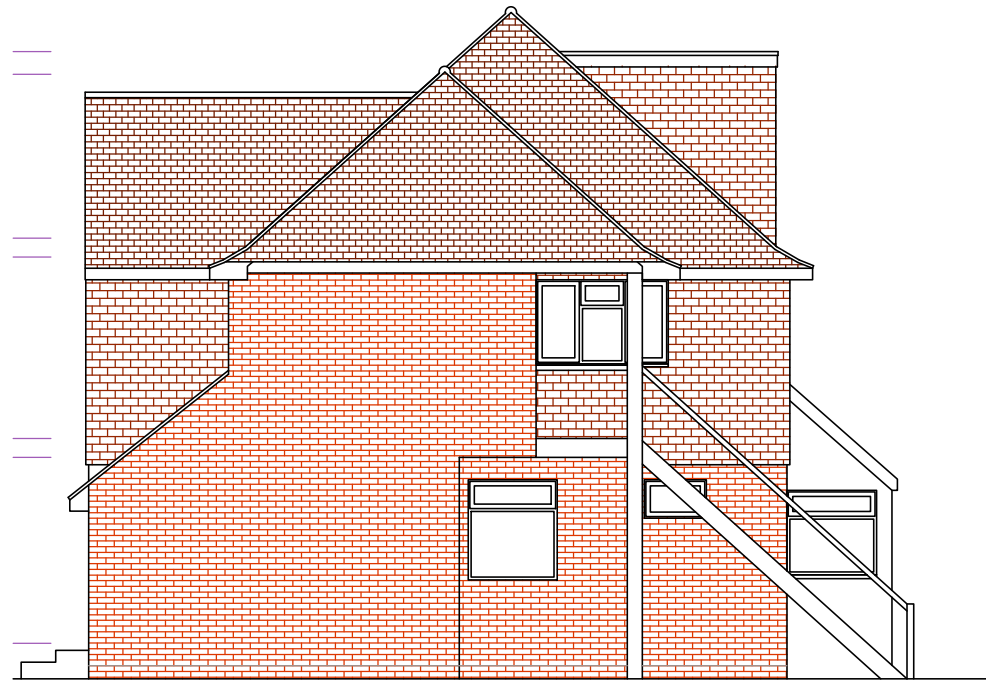

SIDE ELEVATION  
East



REAR ELEVATION  
North



SIDE ELEVATION  
West

EXISTING ELEVATIONS 1:100

All dimensions to be checked on site prior to commencement of work, except for planning purposes.

This drawing is the copyright of  
**CALDOTECH LTD**  
and may not be copied, altered or reproduced  
in any way without written authority.

**CALDOTECH LTD**  
41 WILLOWHAYNE AVE  
EAST PRESTON  
WEST SUSSEX  
BN16 1PL Telephone  
01903 859176

EXISTING FLOORPLANS, ELEVATIONS,  
ROOF PLAN & LOCATION  
16 South Drive  
Ferring  
West Sussex  
BN12 5QU

|                |                     |                |          |
|----------------|---------------------|----------------|----------|
| CLIENT         |                     | Mr & Mrs Smith |          |
| R1             | Planning amendments | RM             | 28/10/13 |
| Issue          |                     | By             | Date     |
| SCALE          |                     | AS SHOWN on A1 |          |
| DATE           |                     | 29/10/13       |          |
| DRAWING NUMBER |                     | 13014/01R1     |          |