




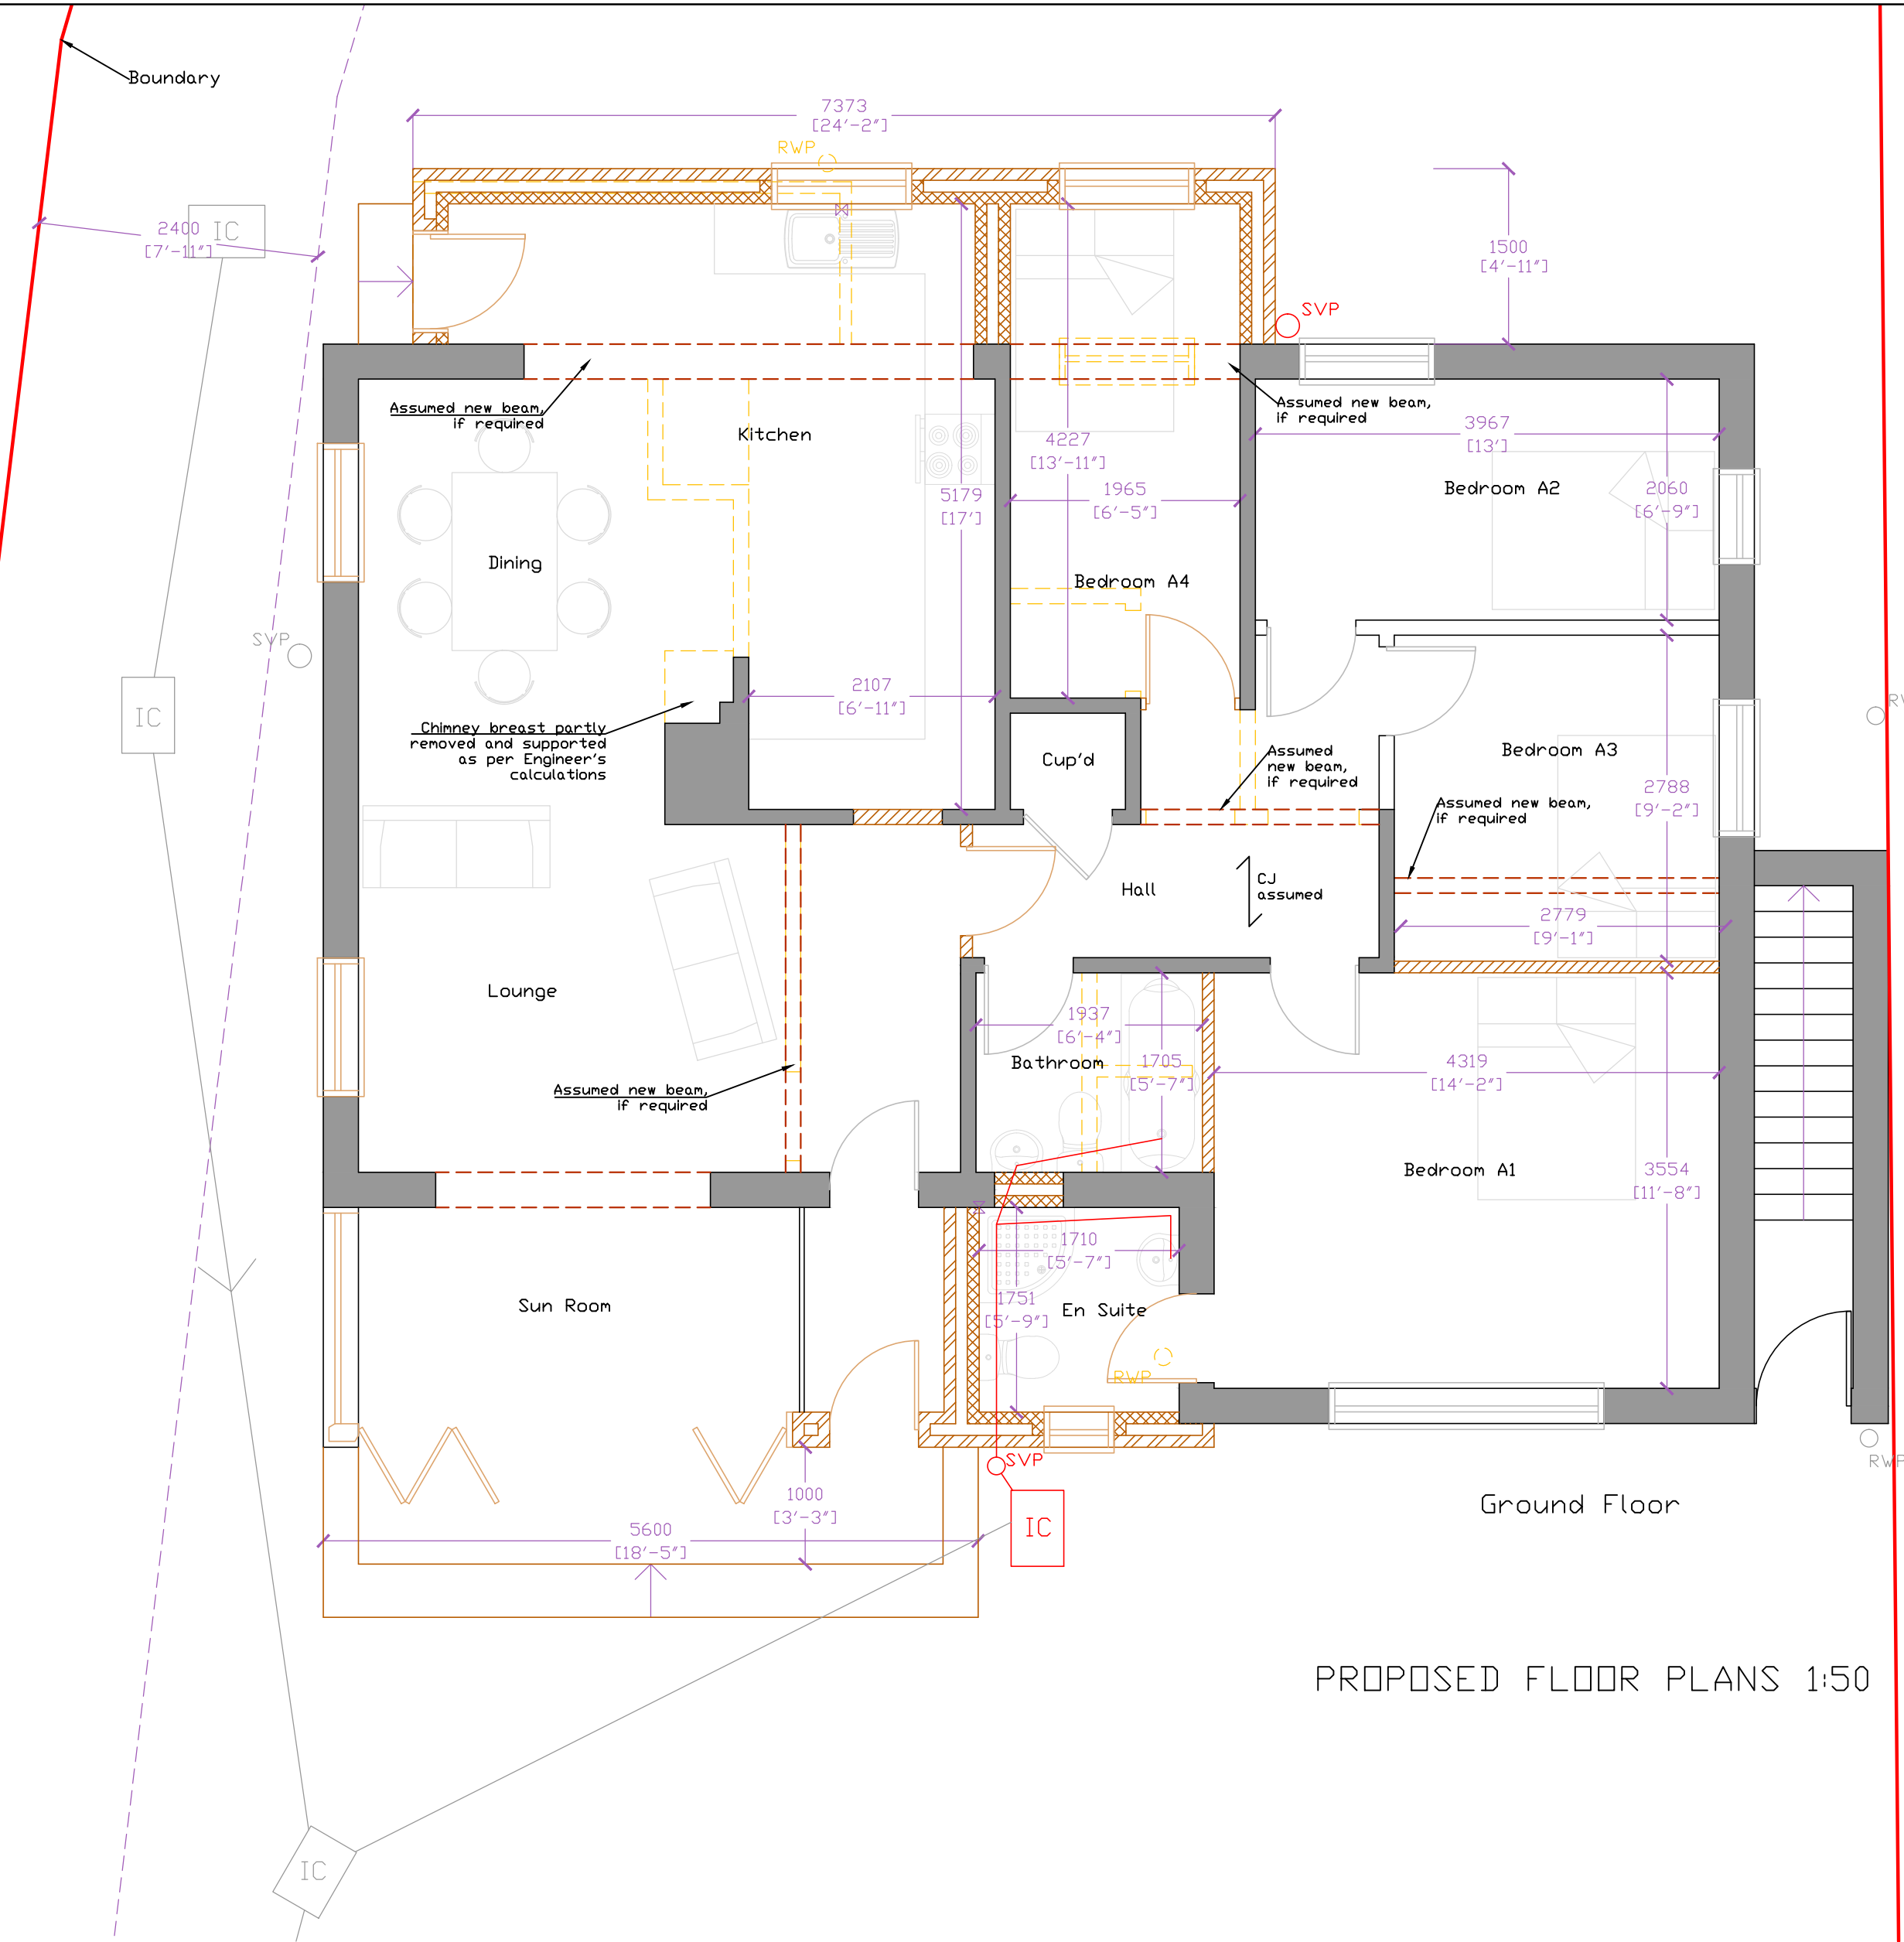


PROPOSED FLOOR PLANS 1:50

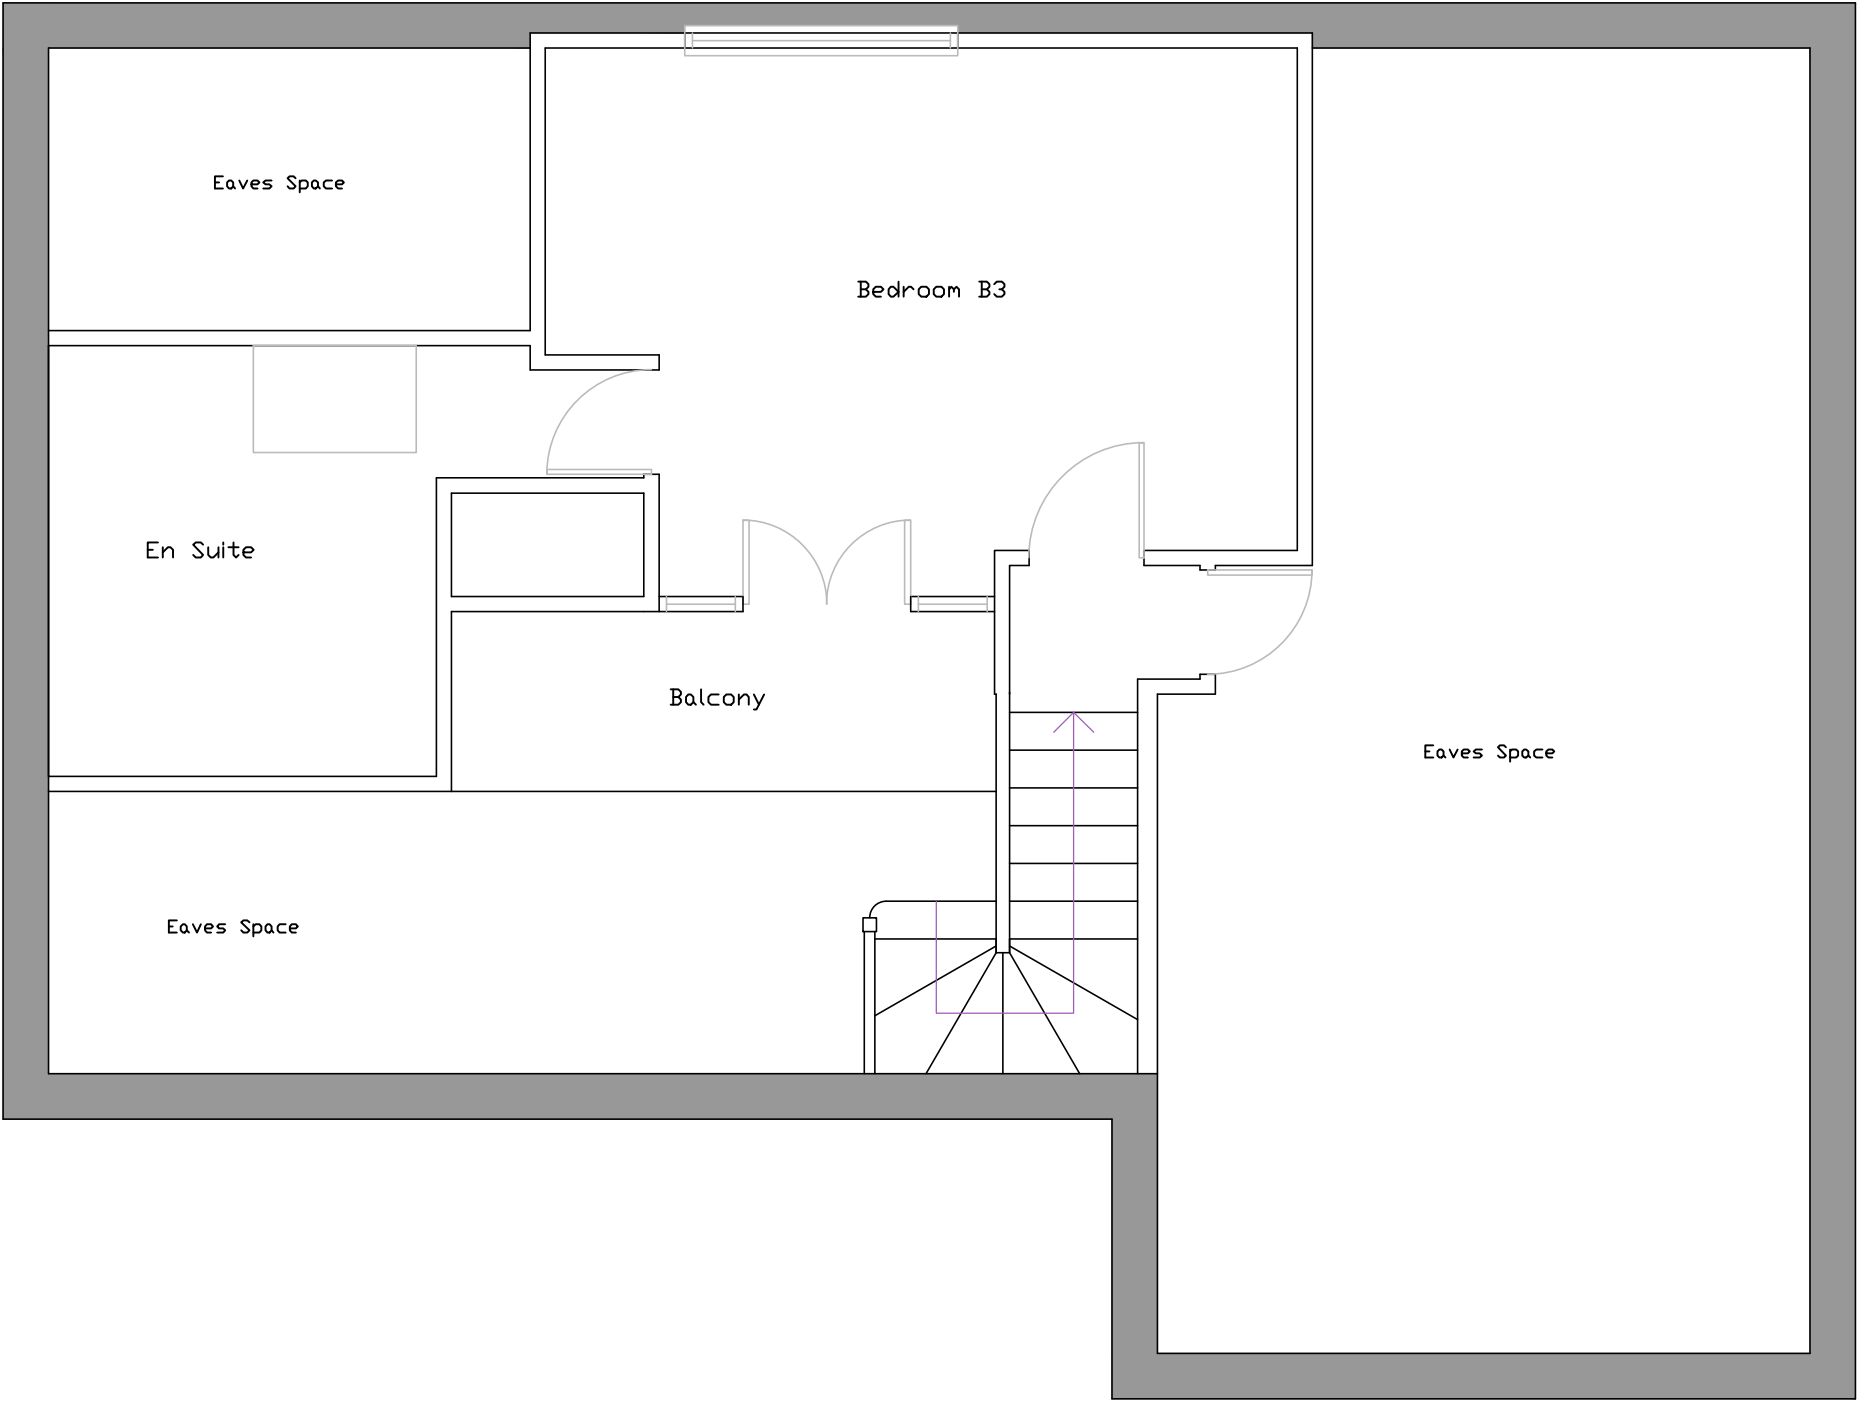


Second Floor Unchanged

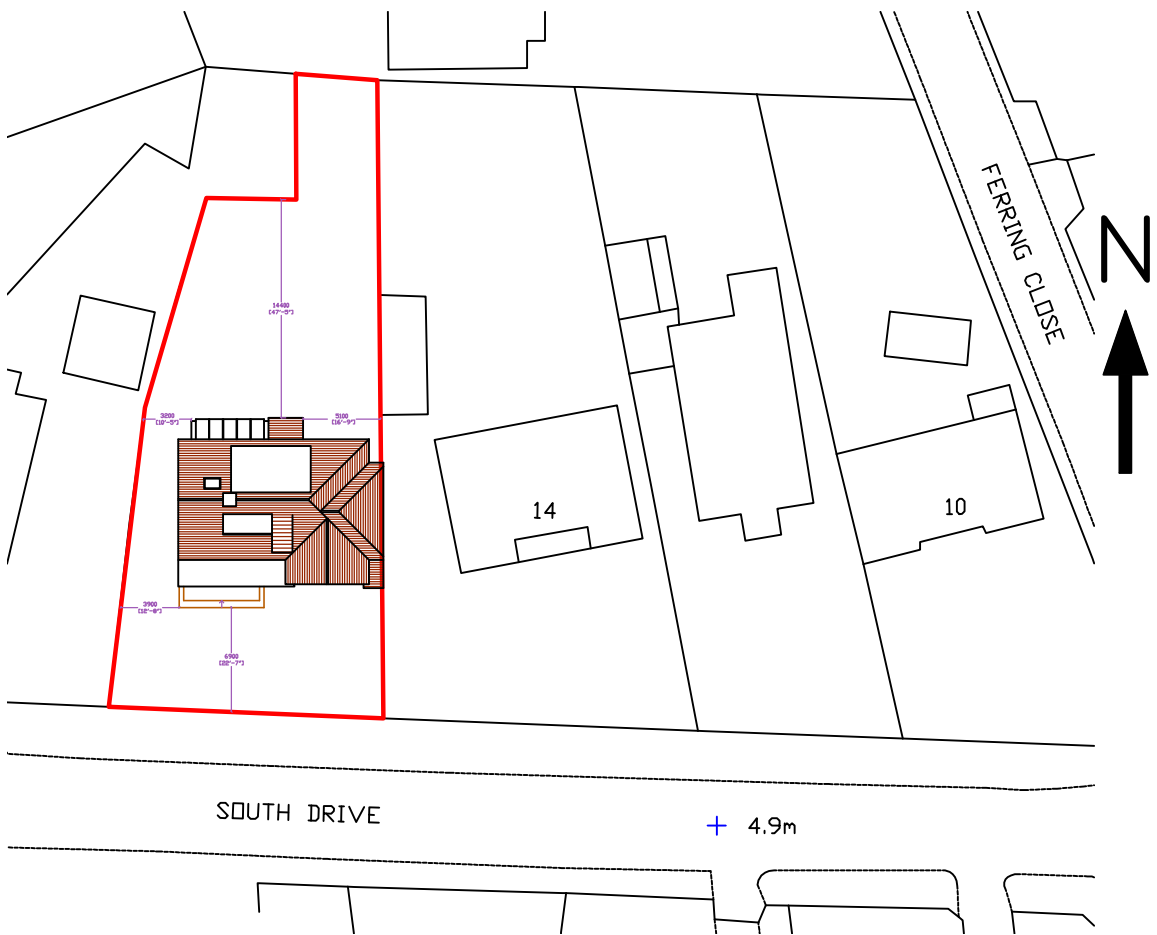


BLOCK 1:500

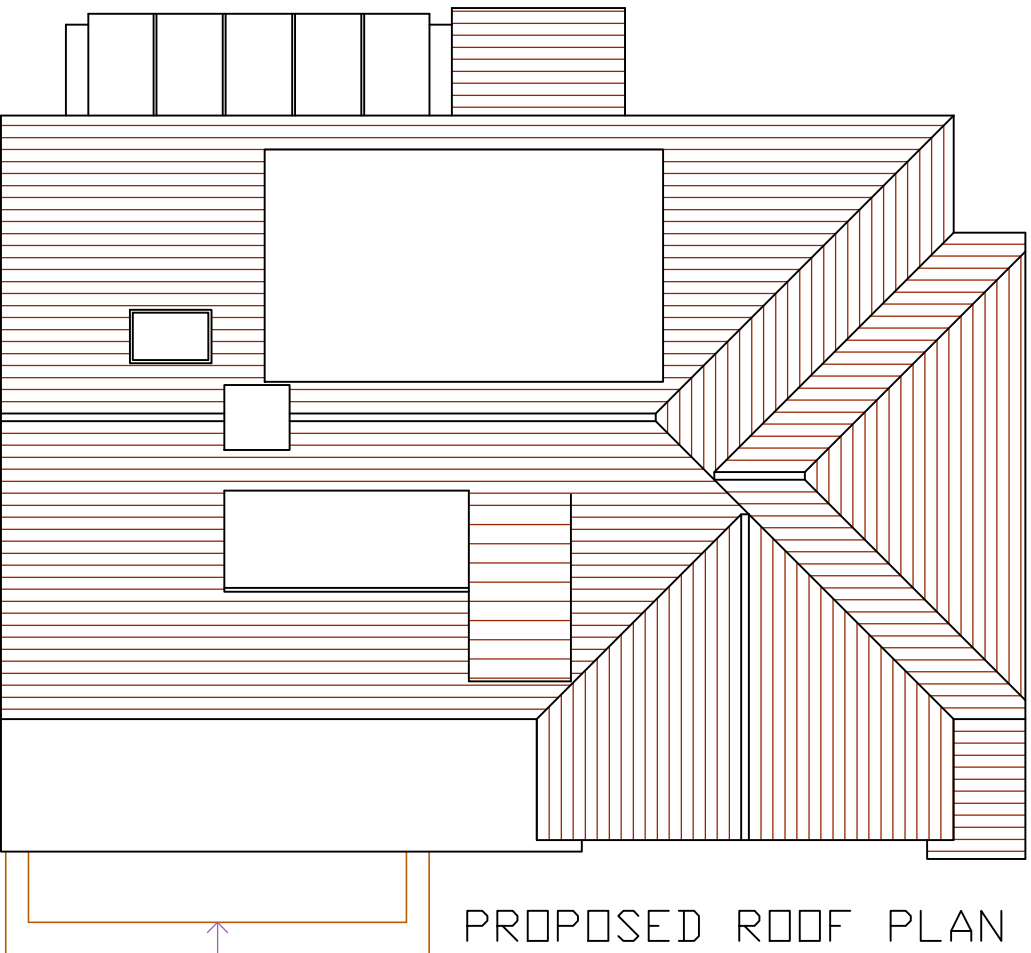

PROPOSED ROOF PLAN 1:100

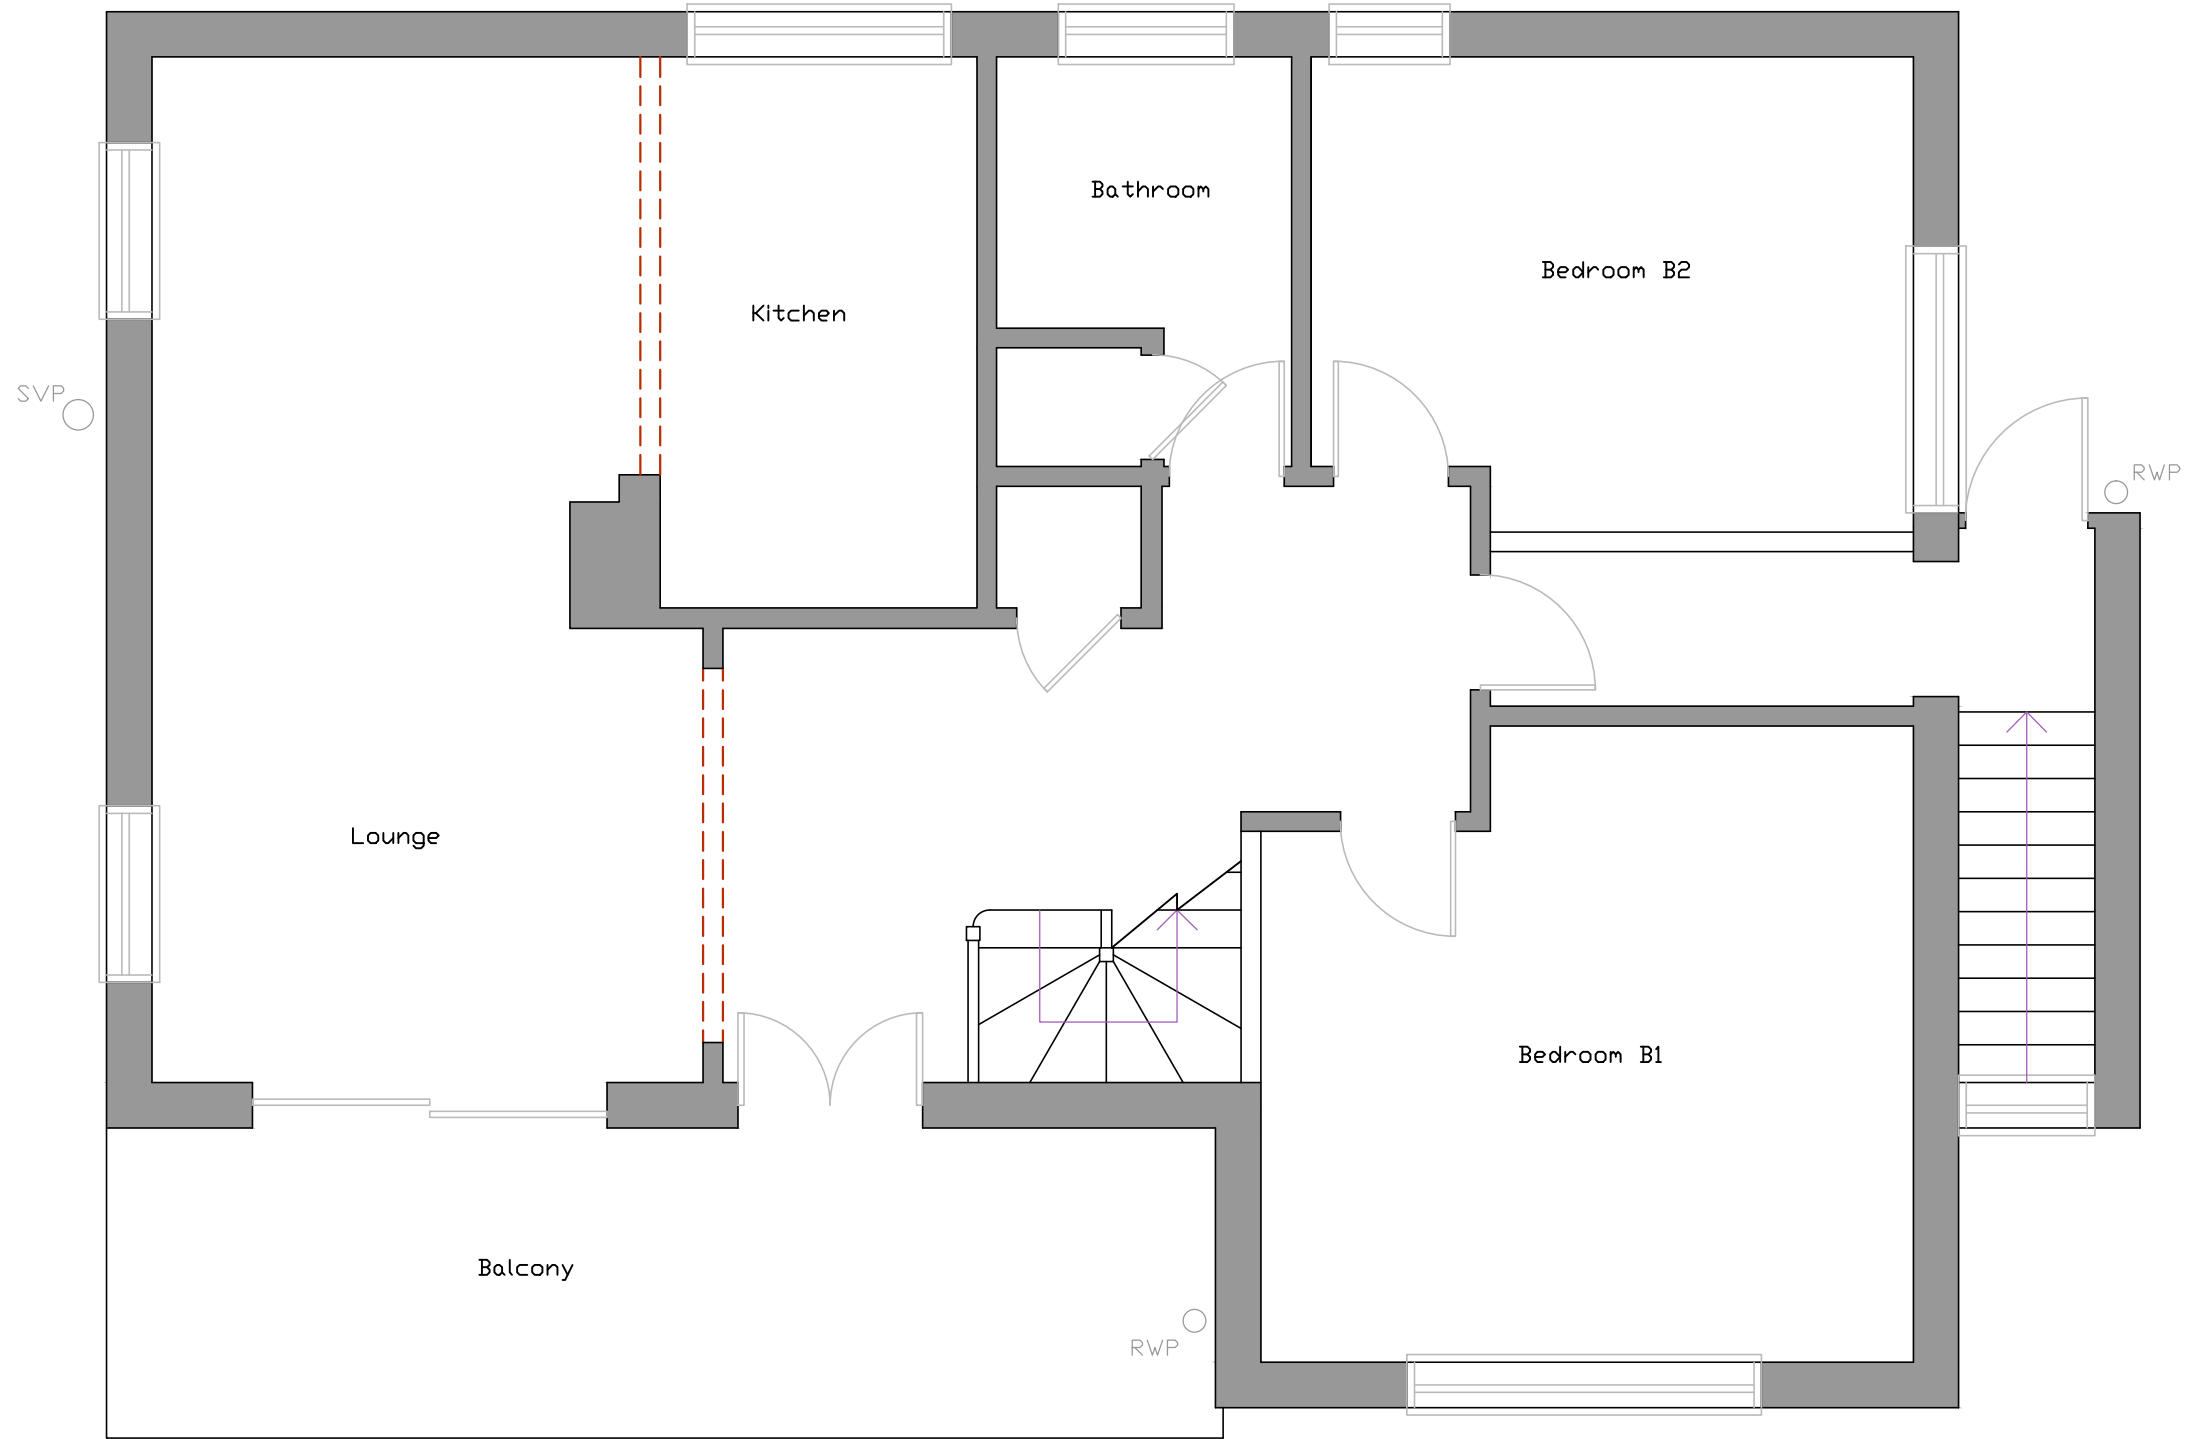

First Floor Unchanged

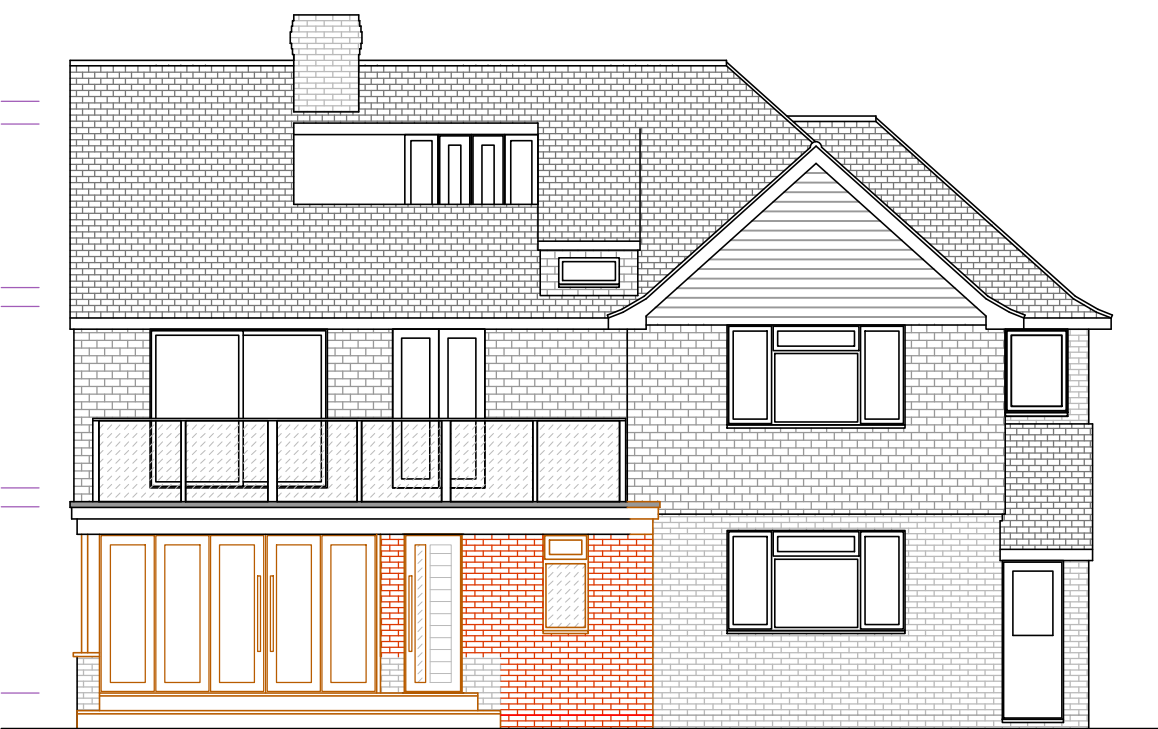

FRONT ELEVATION South



SIDE ELEVATION East



REAR ELEVATION North



SIDE ELEVATION West

PROPOSED ELEVATIONS 1:100

|   |                          |      |          |
|---|--------------------------|------|----------|
| All dimensions to be checked on site prior to commencement of work, except for planning purposes.                                 |                          |      |          |
| This drawing is the copyright of CALDOTECH LTD and may not be copied, altered or reproduced in any way without written authority. |                          |      |          |
| CALDOTECH LTD<br>41 WILLOWHAYNE AVE<br>EAST PRESTON<br>WEST SUSSEX<br>BN16 1PL<br>Telephone 01903 859176                          |                          |      |          |
| PROPOSED FLOOR PLANS, ELEVATIONS, ROOF PLAN & BLOCK<br>16 South Drive<br>Ferring<br>West Sussex<br>BN12 5QU                       |                          |      |          |
| CLIENT   | Mr & Mrs Smith           |      |          |
| R4   | Planning amendments      | RW   | 29/10/13 |
| R3   | Drainage                 | RW   | 22/10/13 |
| R2   | Client amendments        | RW   | 16/09/13 |
| R1   | Client amendment options | RW   | 12/09/13 |
| Issue   | By                       | Date |          |
| SCALE   | AS SHOWN on A1           |      |          |
| DATE   | 29/10/13                 |      |          |
| DRAWING NUMBER   | 13014/02R4               |      |          |