




NOTES
DO NOT SCALE OFF THIS DRAWING
CHECK ALL DIMENSIONS ON SITE BEFORE ANY WORK IS COMMENCED
ALL GOODS MATERIALS AND WORKMANSHIP MUST CONFORM WITH CURRENT BUILDING REGULATIONS, BRITISH STANDARDS AND CODES OF PRACTICE
COPYRIGHT OF THIS DRAWING IS RETAINED BY THE ARCHITECT AND IT MUST NOT BE REPRODUCED WITHOUT WRITTEN CONSENT

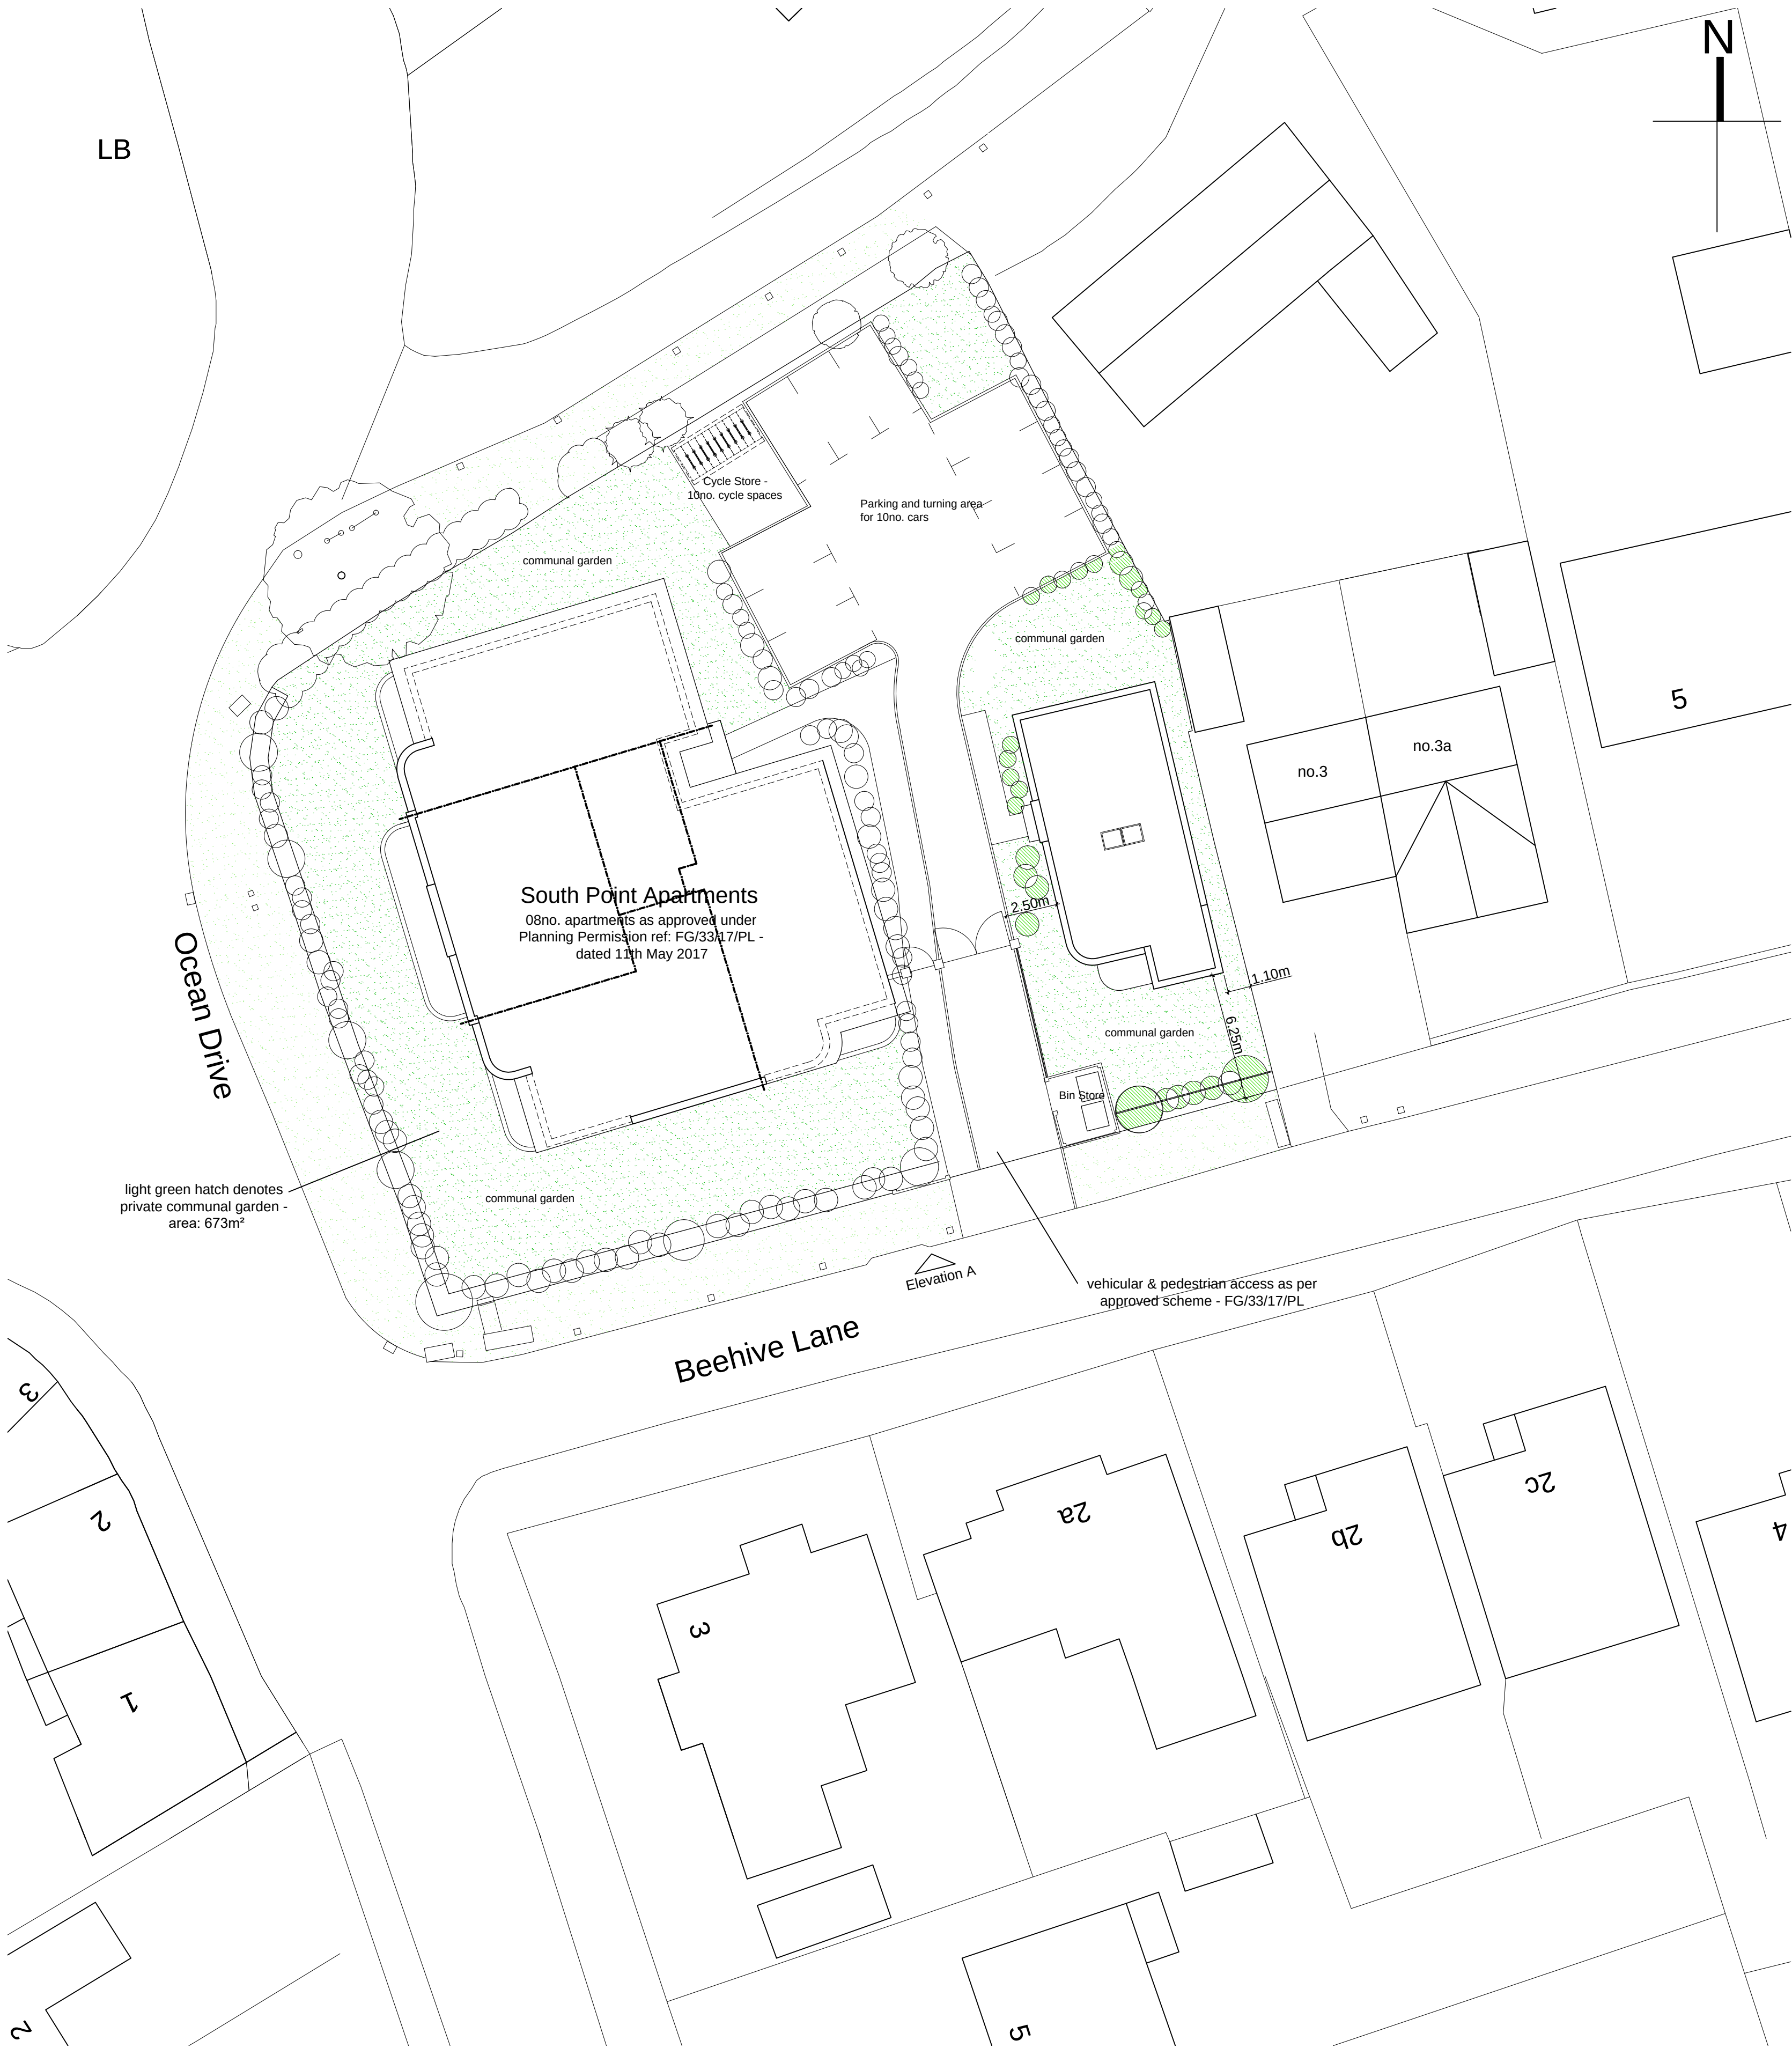


Proposed Block Site Plan - 1:200 @ A1

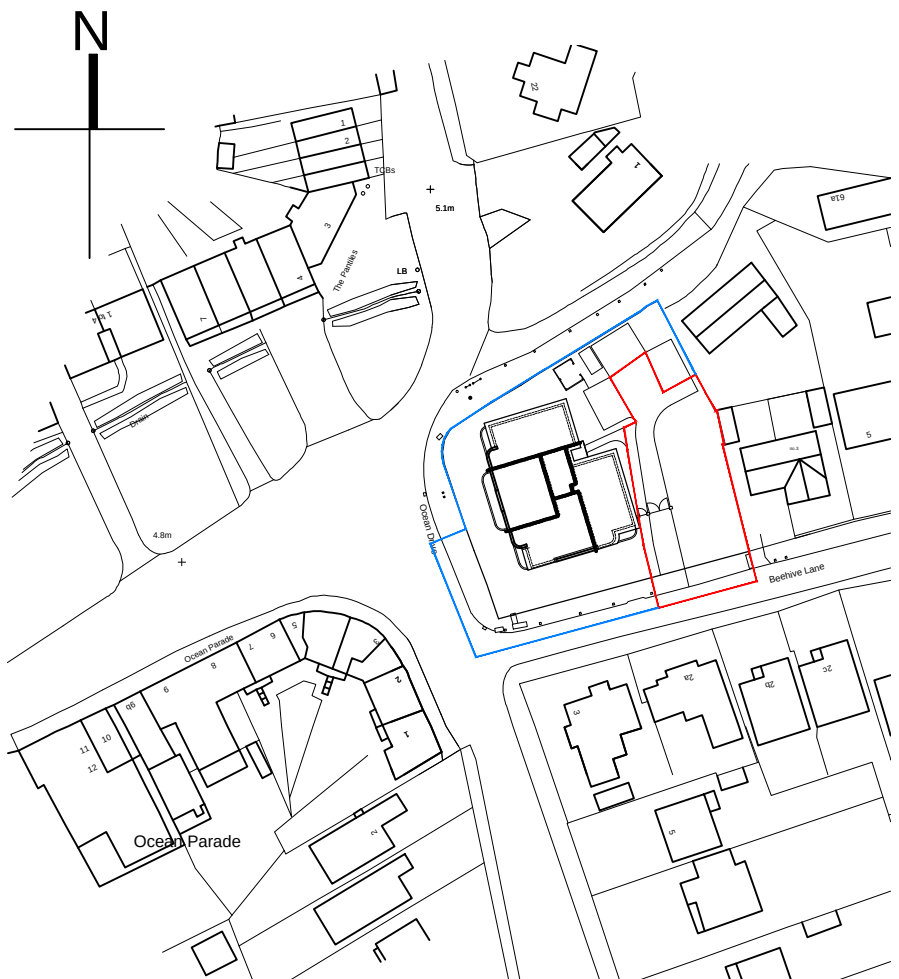

Location Plan - 1:1250 @ A1

 

scale bar - 1:1250 @ A1

 

scale bar - 1:200 @ A1

REV	DATE	BY	AMENDMENT
A	21.06.17	ec	gen. updates following client comments



1:01903 888629
1:01903 816496
info@folkesarchitects.co.uk

THE DESIGN STUDIO
94 High Street
Hayting
West Sussex
BN44 3SD

CLIENT
Globe Estates (Southern) Ltd

JOB TITLE
Apartment 9
South Point
Beehive Lane
Ferring

DRAWING TITLE
Apartment 9
Block and Location Plan

DATE	SCALE	DRAWN BY ec
June '17	as indicated	CHECKED BY mf

JOB NO.	DRAWING NO.	REVISION
17025	SK14	A