



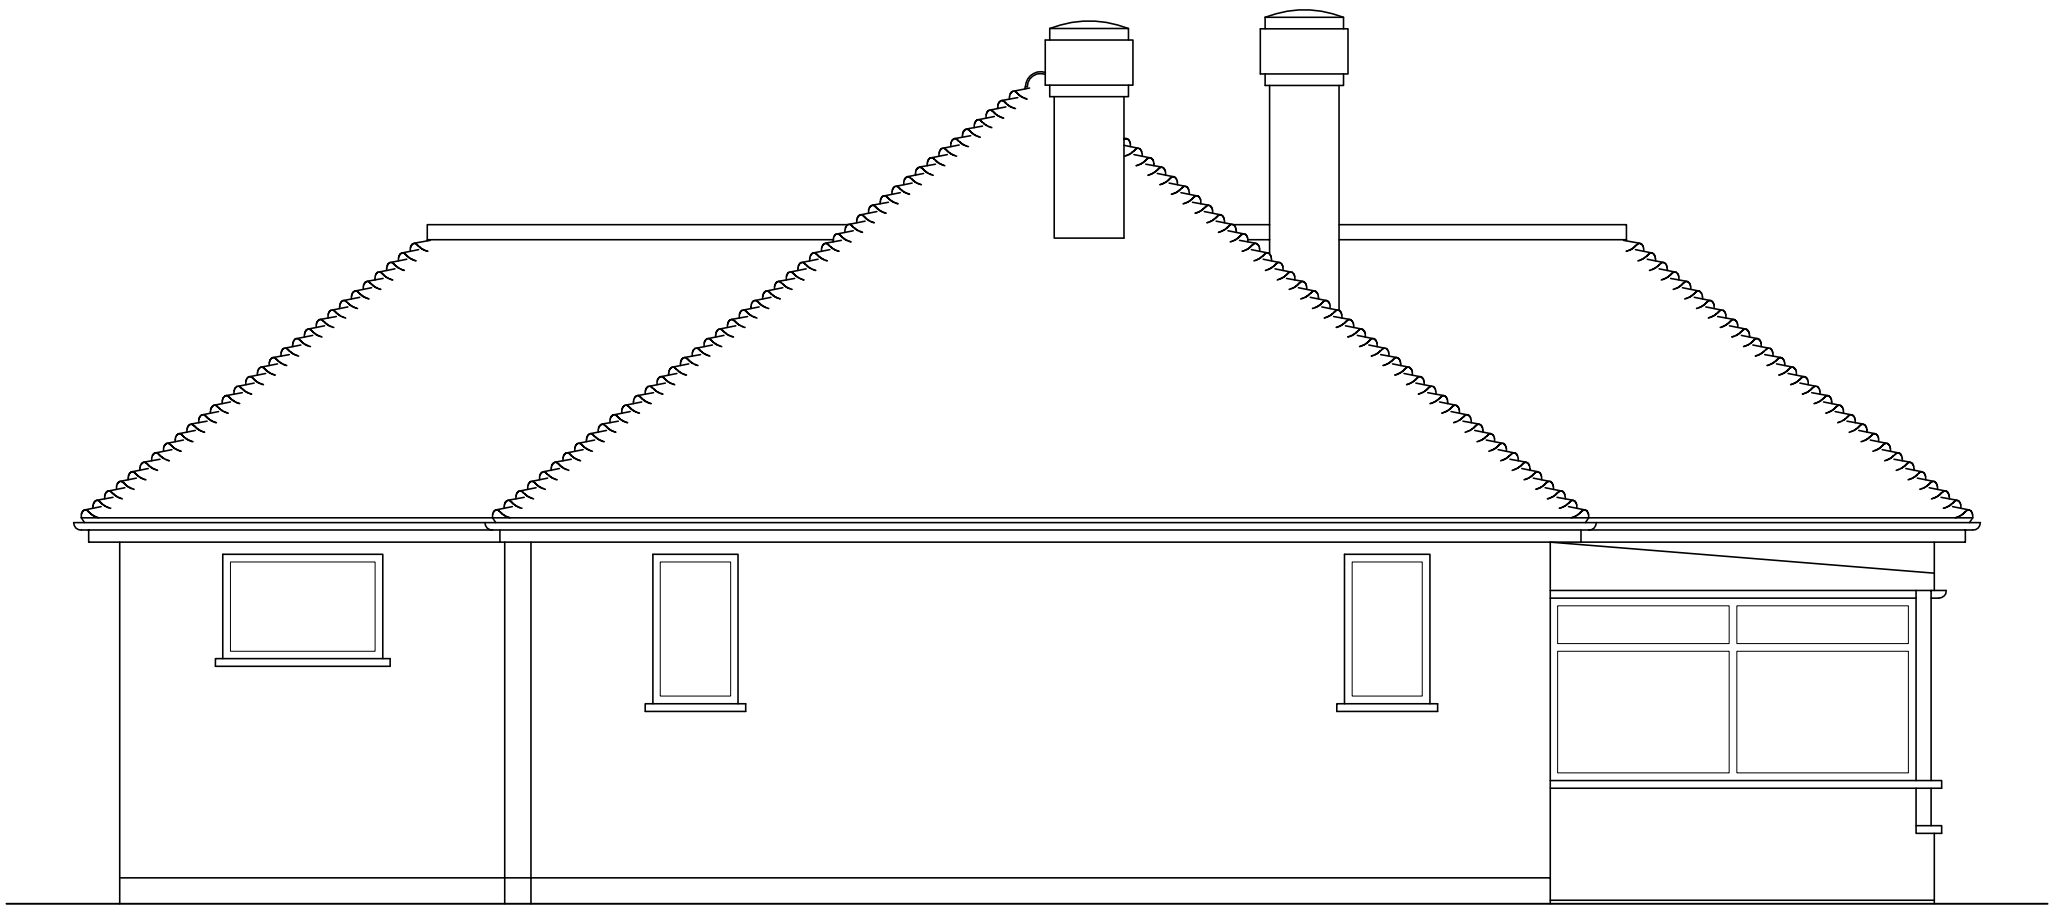

south elevation

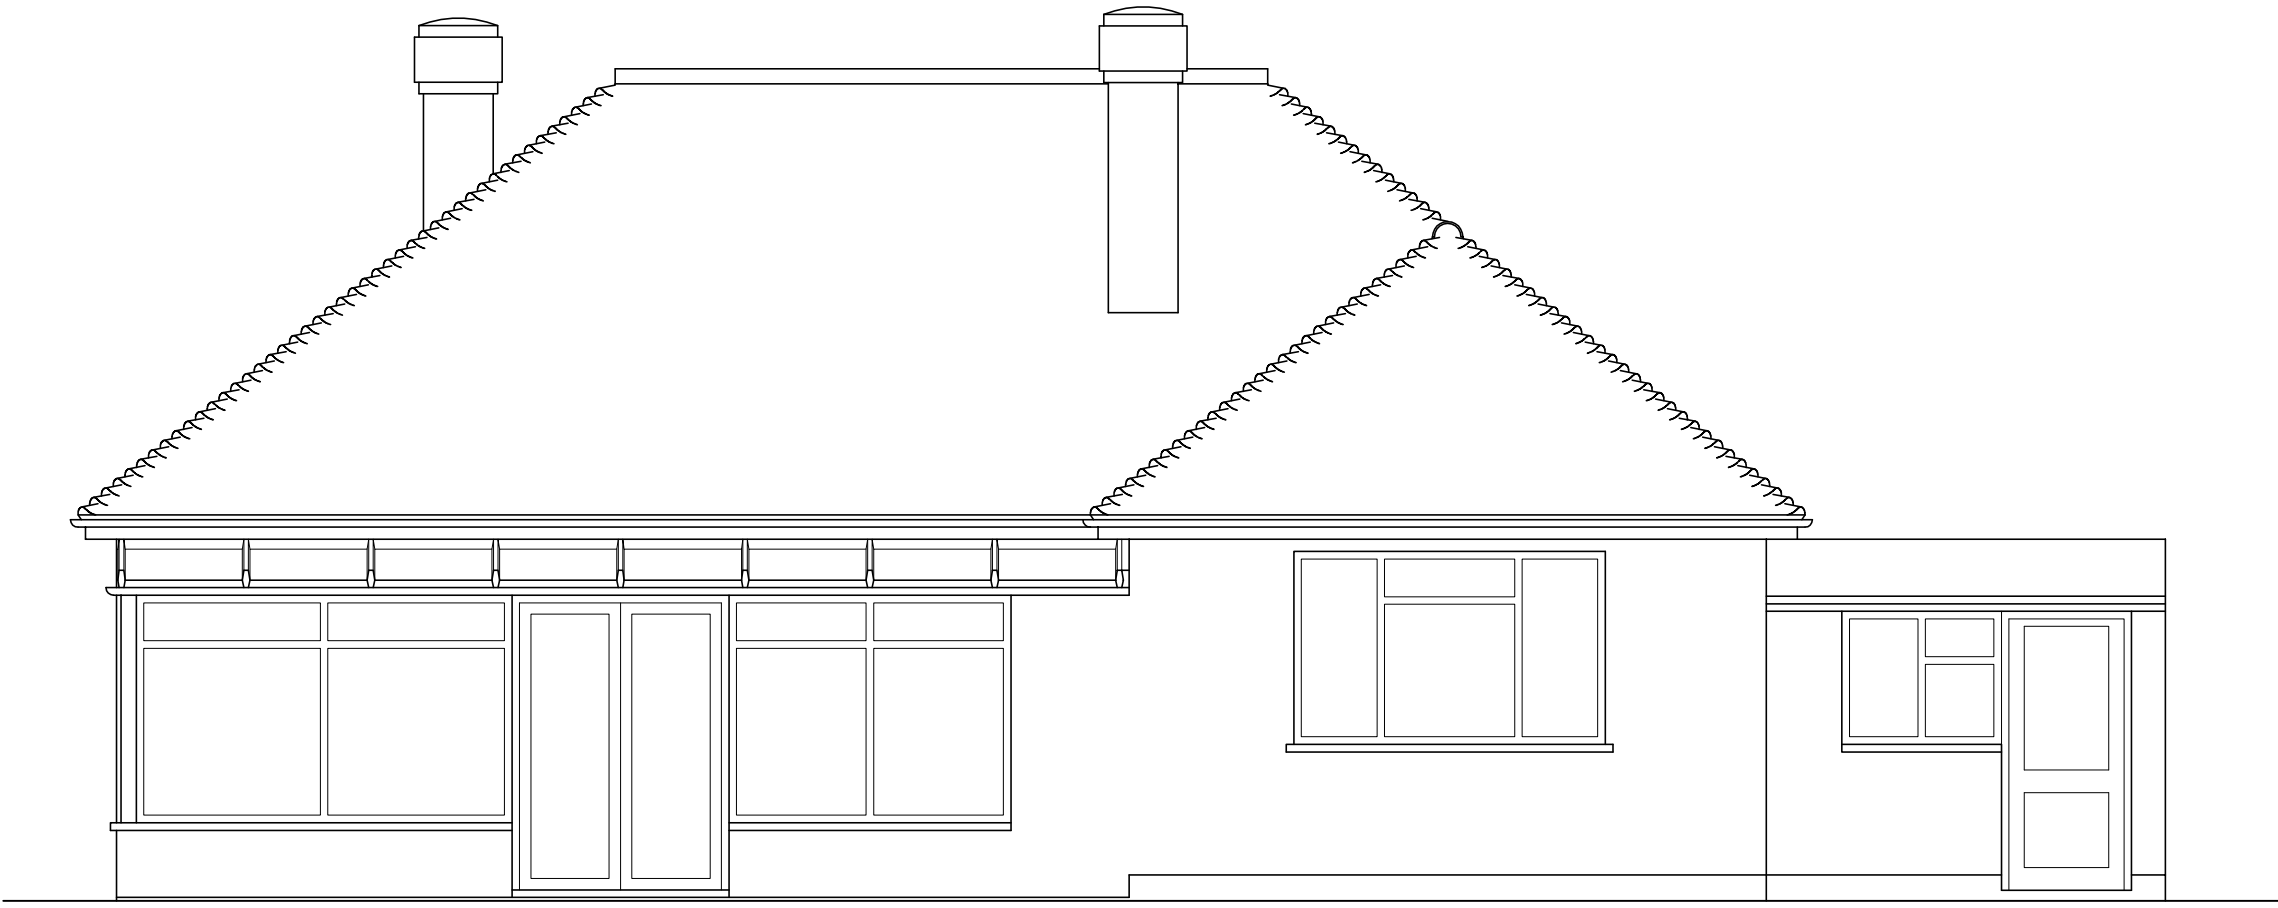


east elevation



north elevation




west elevation

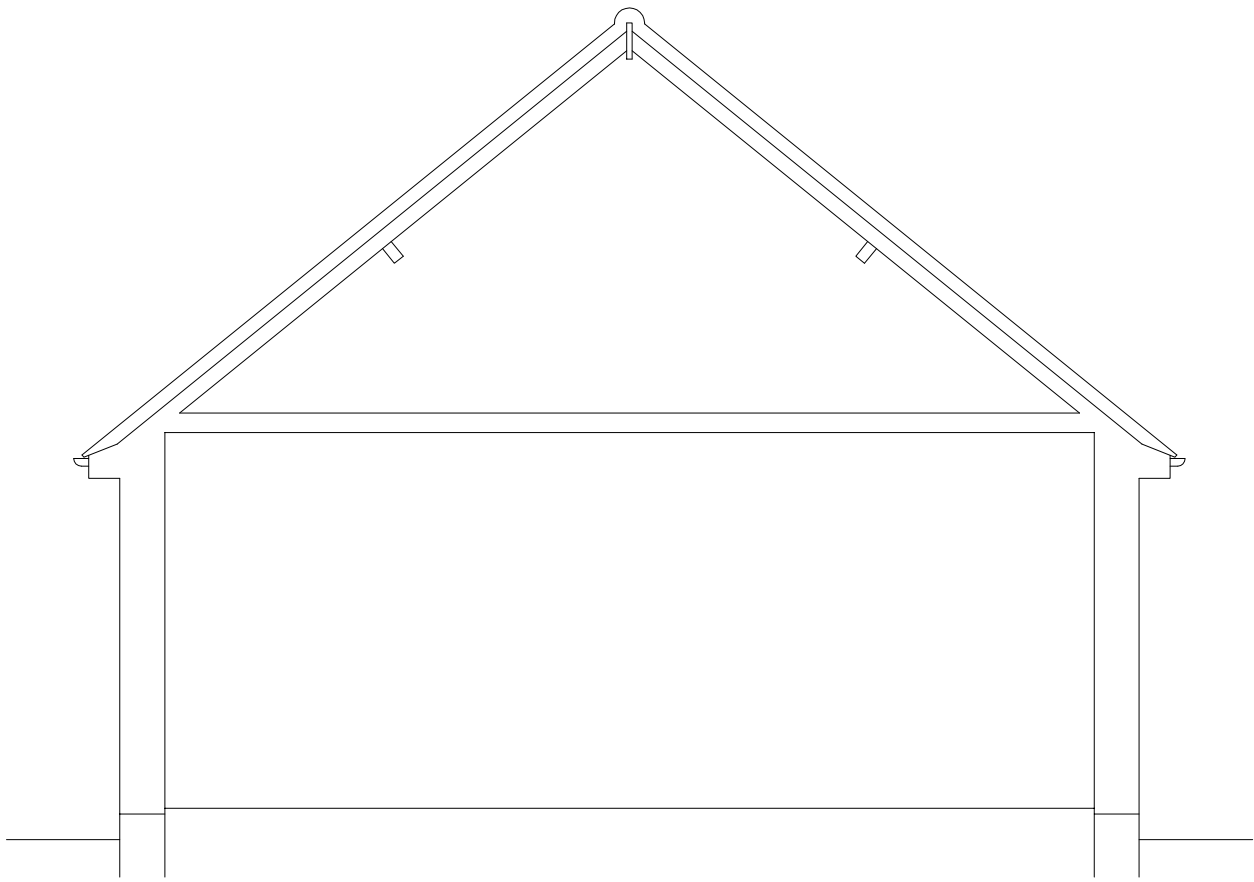

typical section

The Contractor is to verify all dimensions, alignment, levels and datums prior to commencement of work.
Any discrepancies are to be reported immediately to the Surveyor.
Variations and modifications to the work shown on these drawings are not to be carried out without the written permission of the Surveyor.
This drawing is the property of djb Ltd. and must not be copied or reproduced except with their express permission nor may the design or any information thereon be disclosed to any third party.

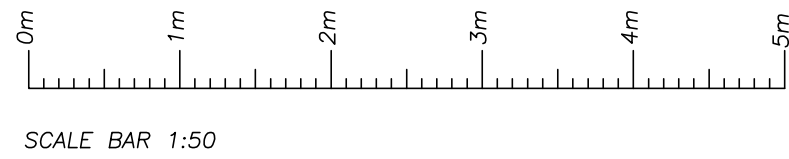

SCALE BAR 1:50

REVISION	BY	DATE	DETAILS
-	-	-	-

djbltd

18 Liverpool Gardens,
Worthing,
West Sussex.
BN11 1RY

Telephone 01903 200123
Mobile 07940 559110
office@djb ltd.co.uk
www.djb ltd.co.uk

PROJECT ADDRESS

14 Sark Gardens
Ferring
West Sussex
BN12 5QB

DRAWING TITLE

Existing Elevations and Section

DRAWN BY	DATE	DRAWING No.	REV	Protected By the Copyright, Designs & Patents ACT 1988
DJB	February 2018	17-126-2	-	