



No. 14a

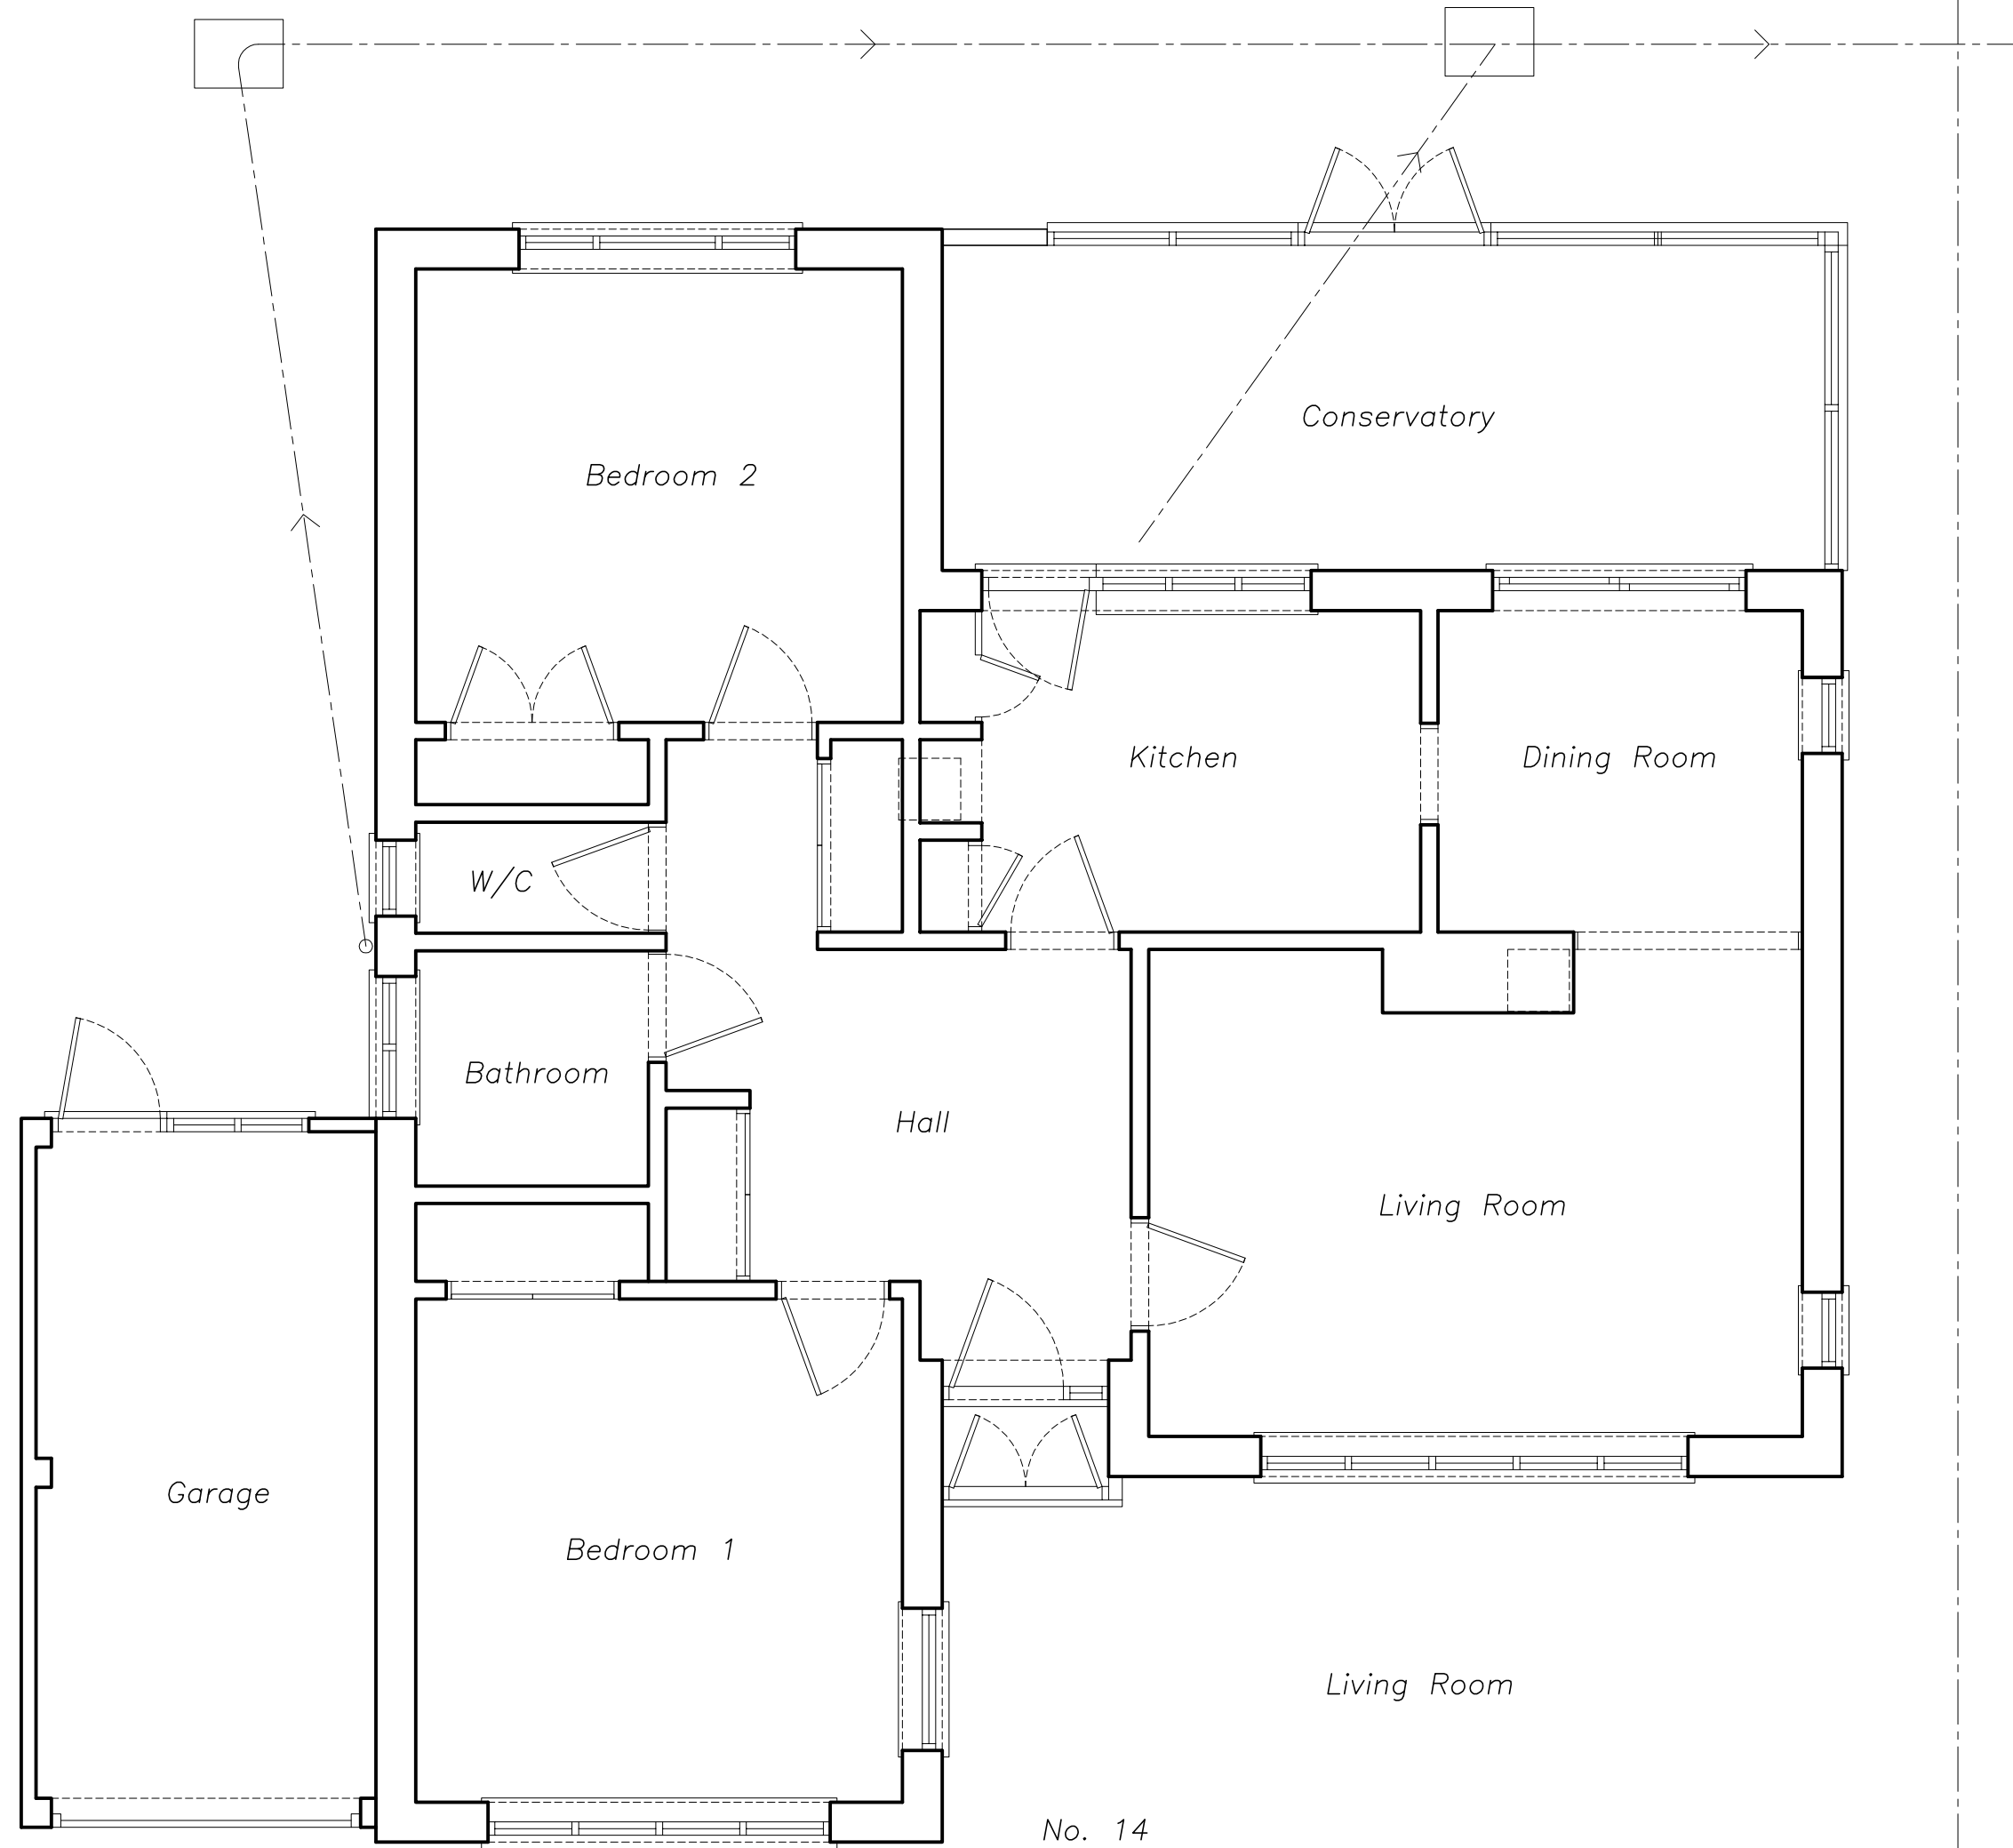


ground floor

 

No. 14



No. 12

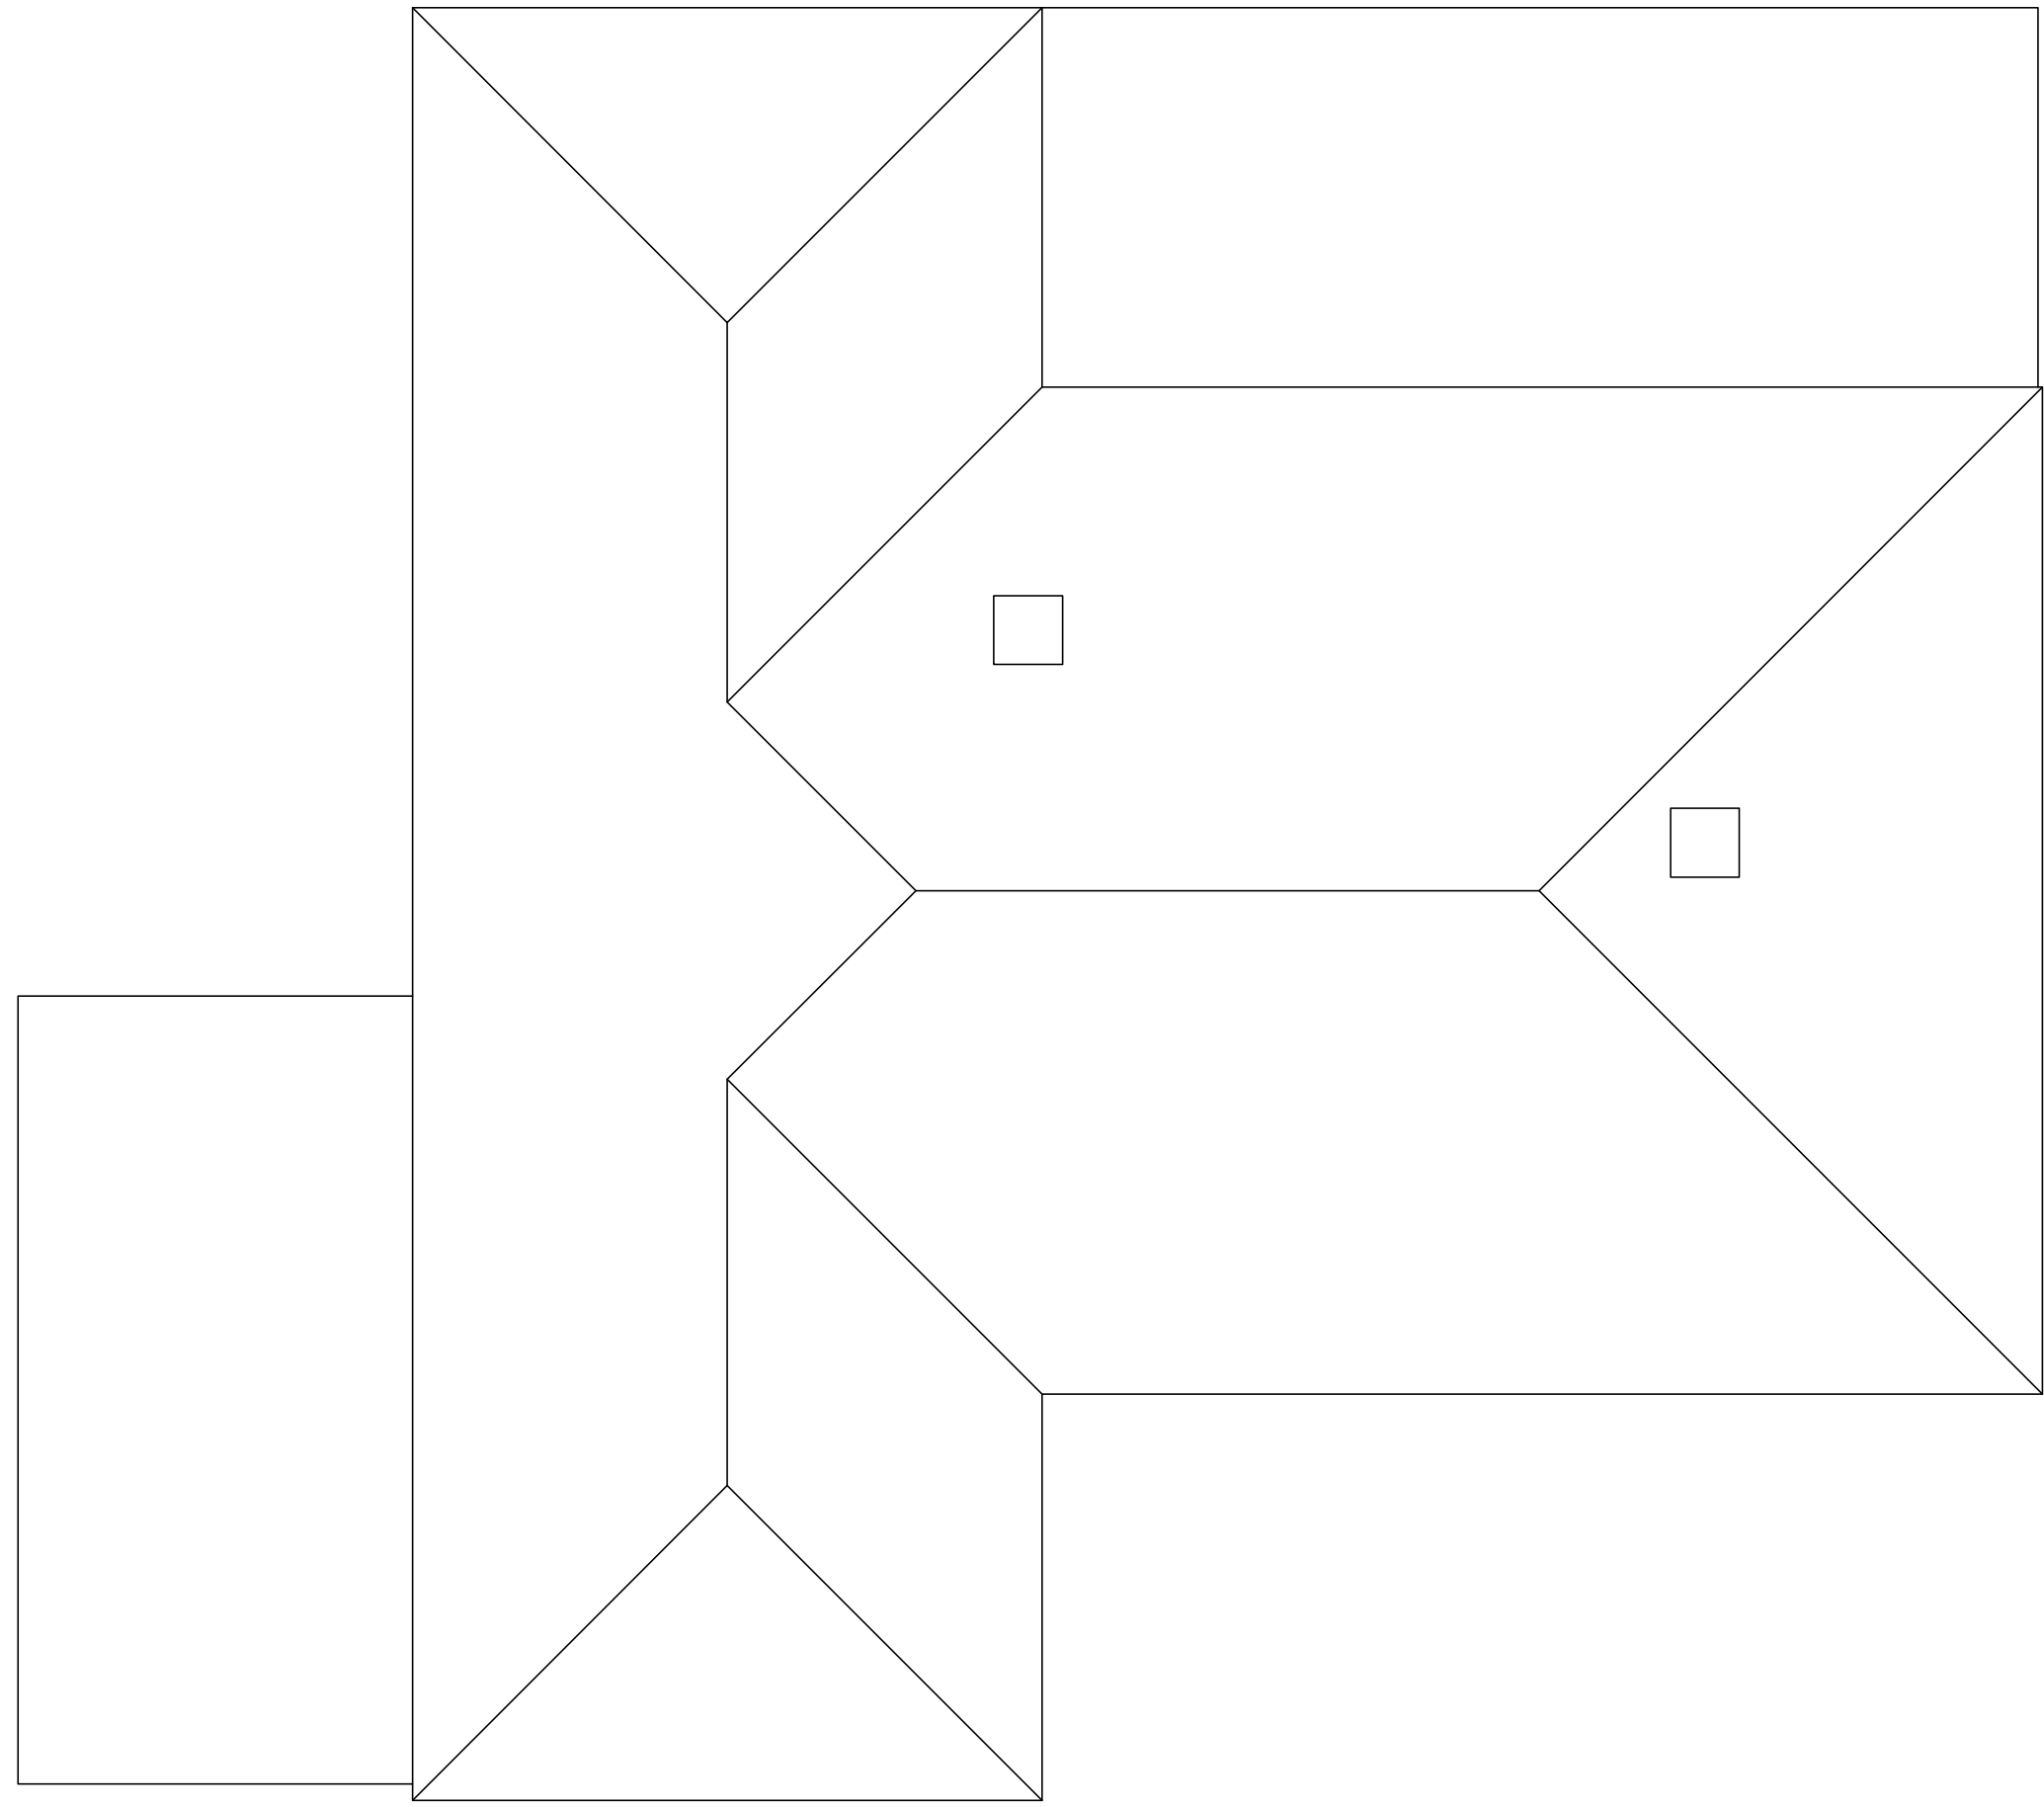


roof plan




location plan

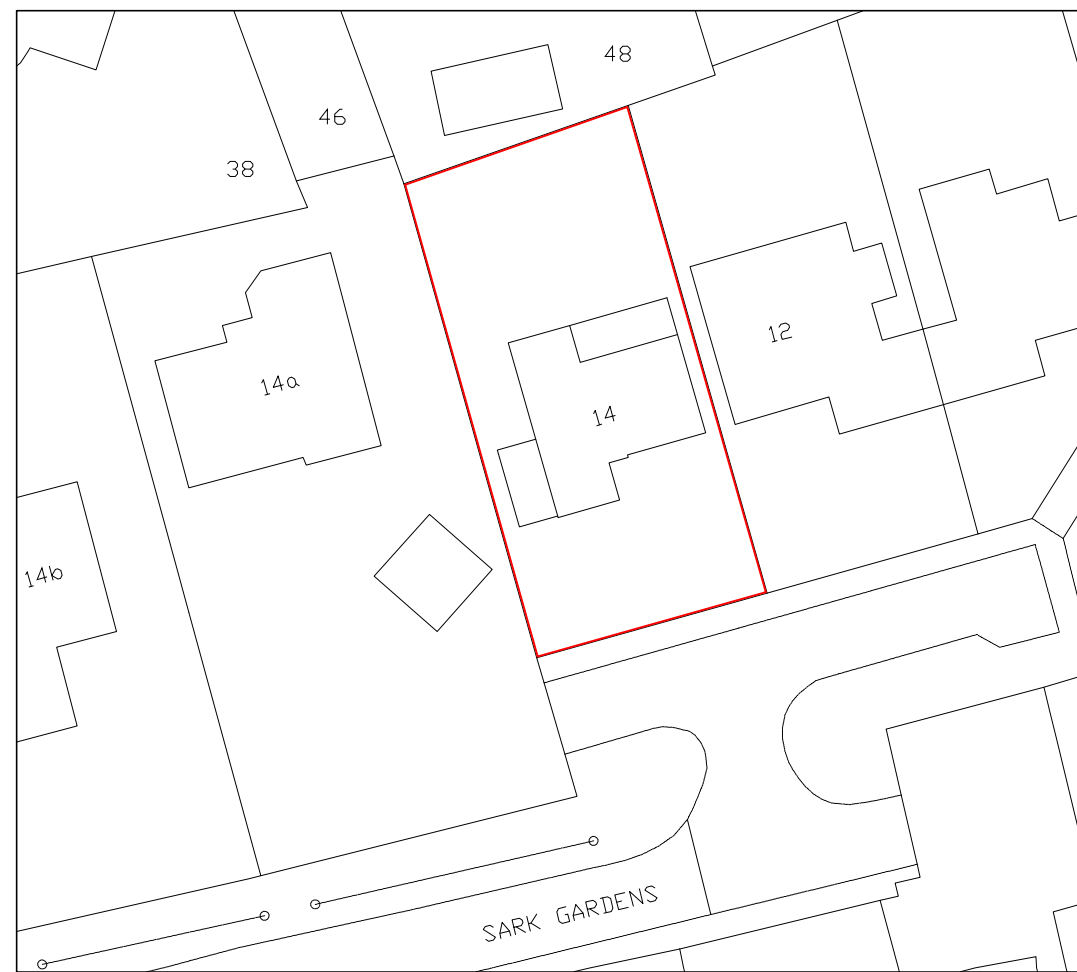 

block plan

 

The Contractor is to verify all dimensions, alignment, levels and datums prior to commencement of work.
Any discrepancies are to be reported immediately to the Surveyor.
Variations and modifications to the work shown on these drawings are not to be carried out without the written permission of the Surveyor.
This drawing is the property of djb Ltd. and must not be copied or reproduced except with their express permission nor may the design or any information thereon be disclosed to any third party.

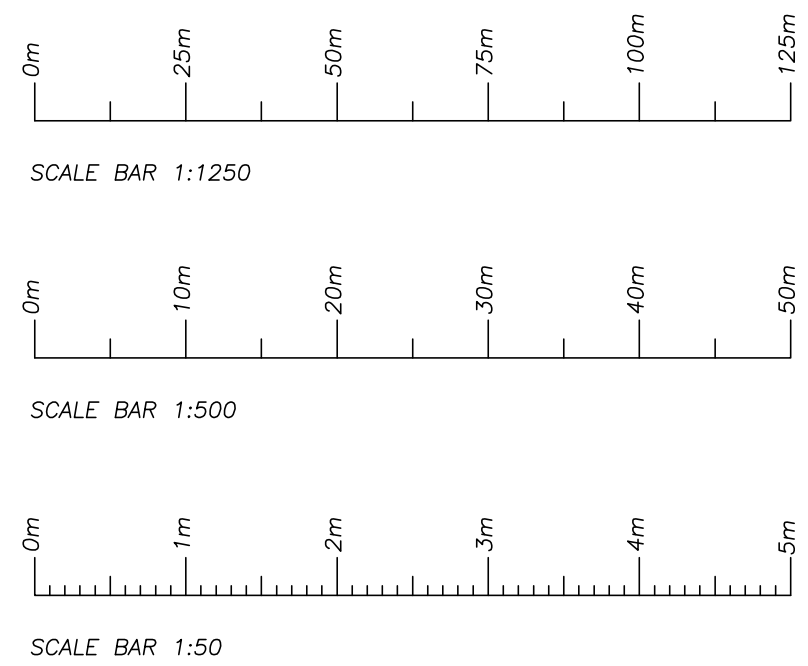

REVISION	BY	DATE	DETAILS
-	-	-	-

djbltd

18 Liverpool Gardens,
Worthing,
West Sussex.
BN11 1RY



Telephone 01903 200123
Mobile 07940 559110
office@djb ltd.co.uk
www.djb ltd.co.uk

PROJECT ADDRESS

**14 Sark Gardens
Ferring
West Sussex
BN12 5QB**

DRAWING TITLE

Existing Plans

DRAWN BY

DJB

DATE

February 2018

DRAWING No.

17-126-1

REV

-

Scales (original on A1 to crop marks):

Floor Plans 1 : 50
Block Plan 1 : 500
Location Plan 1 : 1250



Protected By the
Copyright, Designs &
Patents ACT 1988