




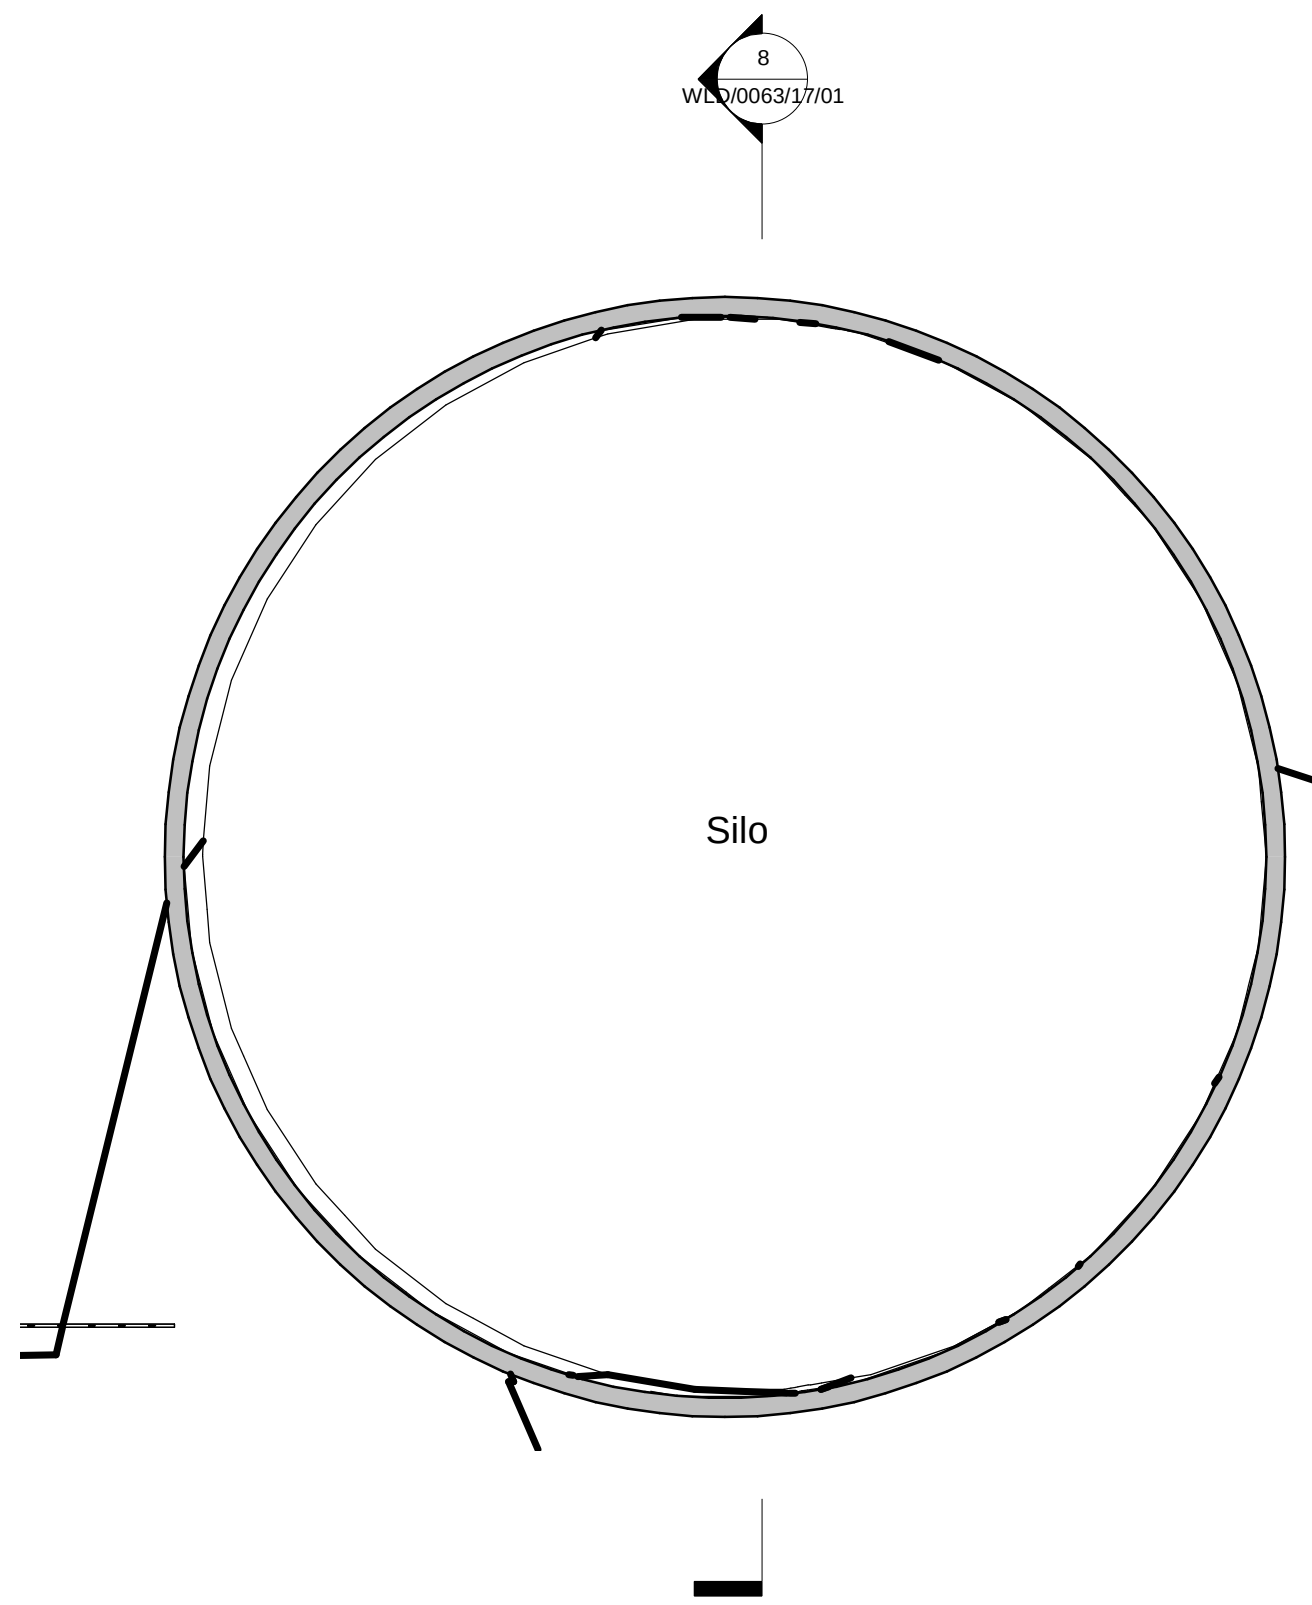


1 Ground Level
1 : 50

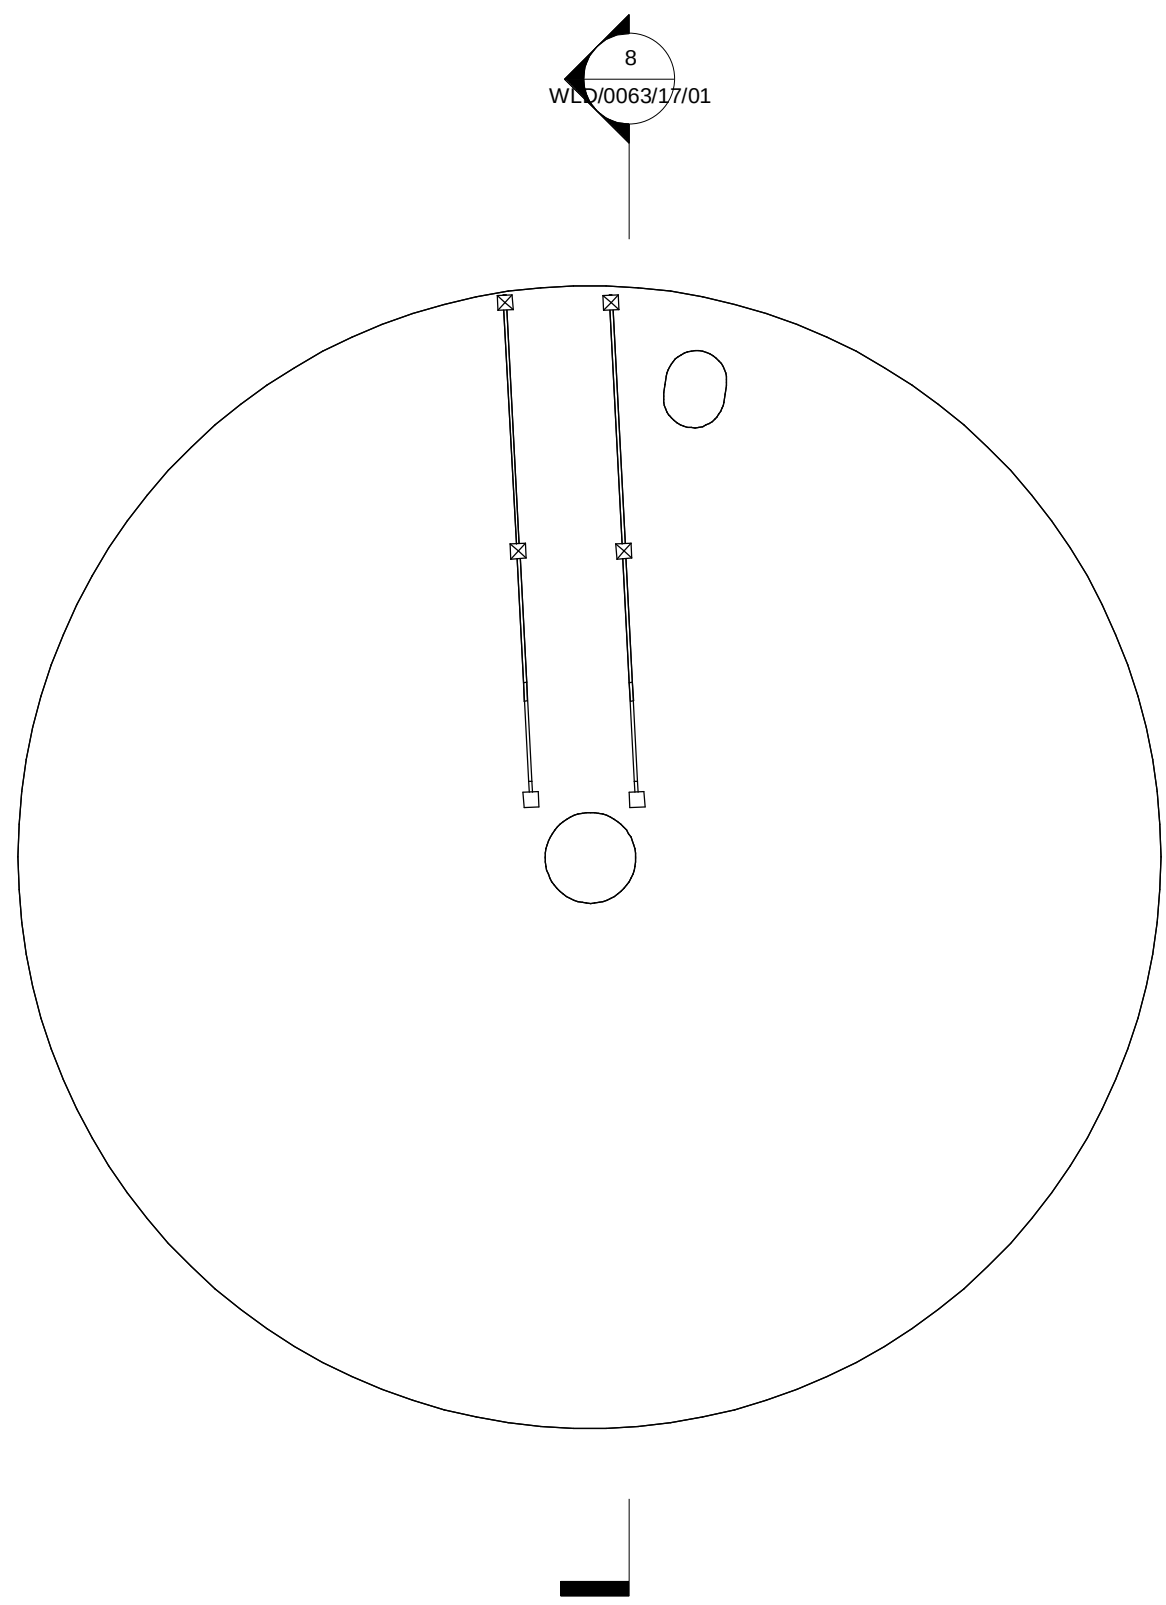


2 Roof Plan
1 : 50

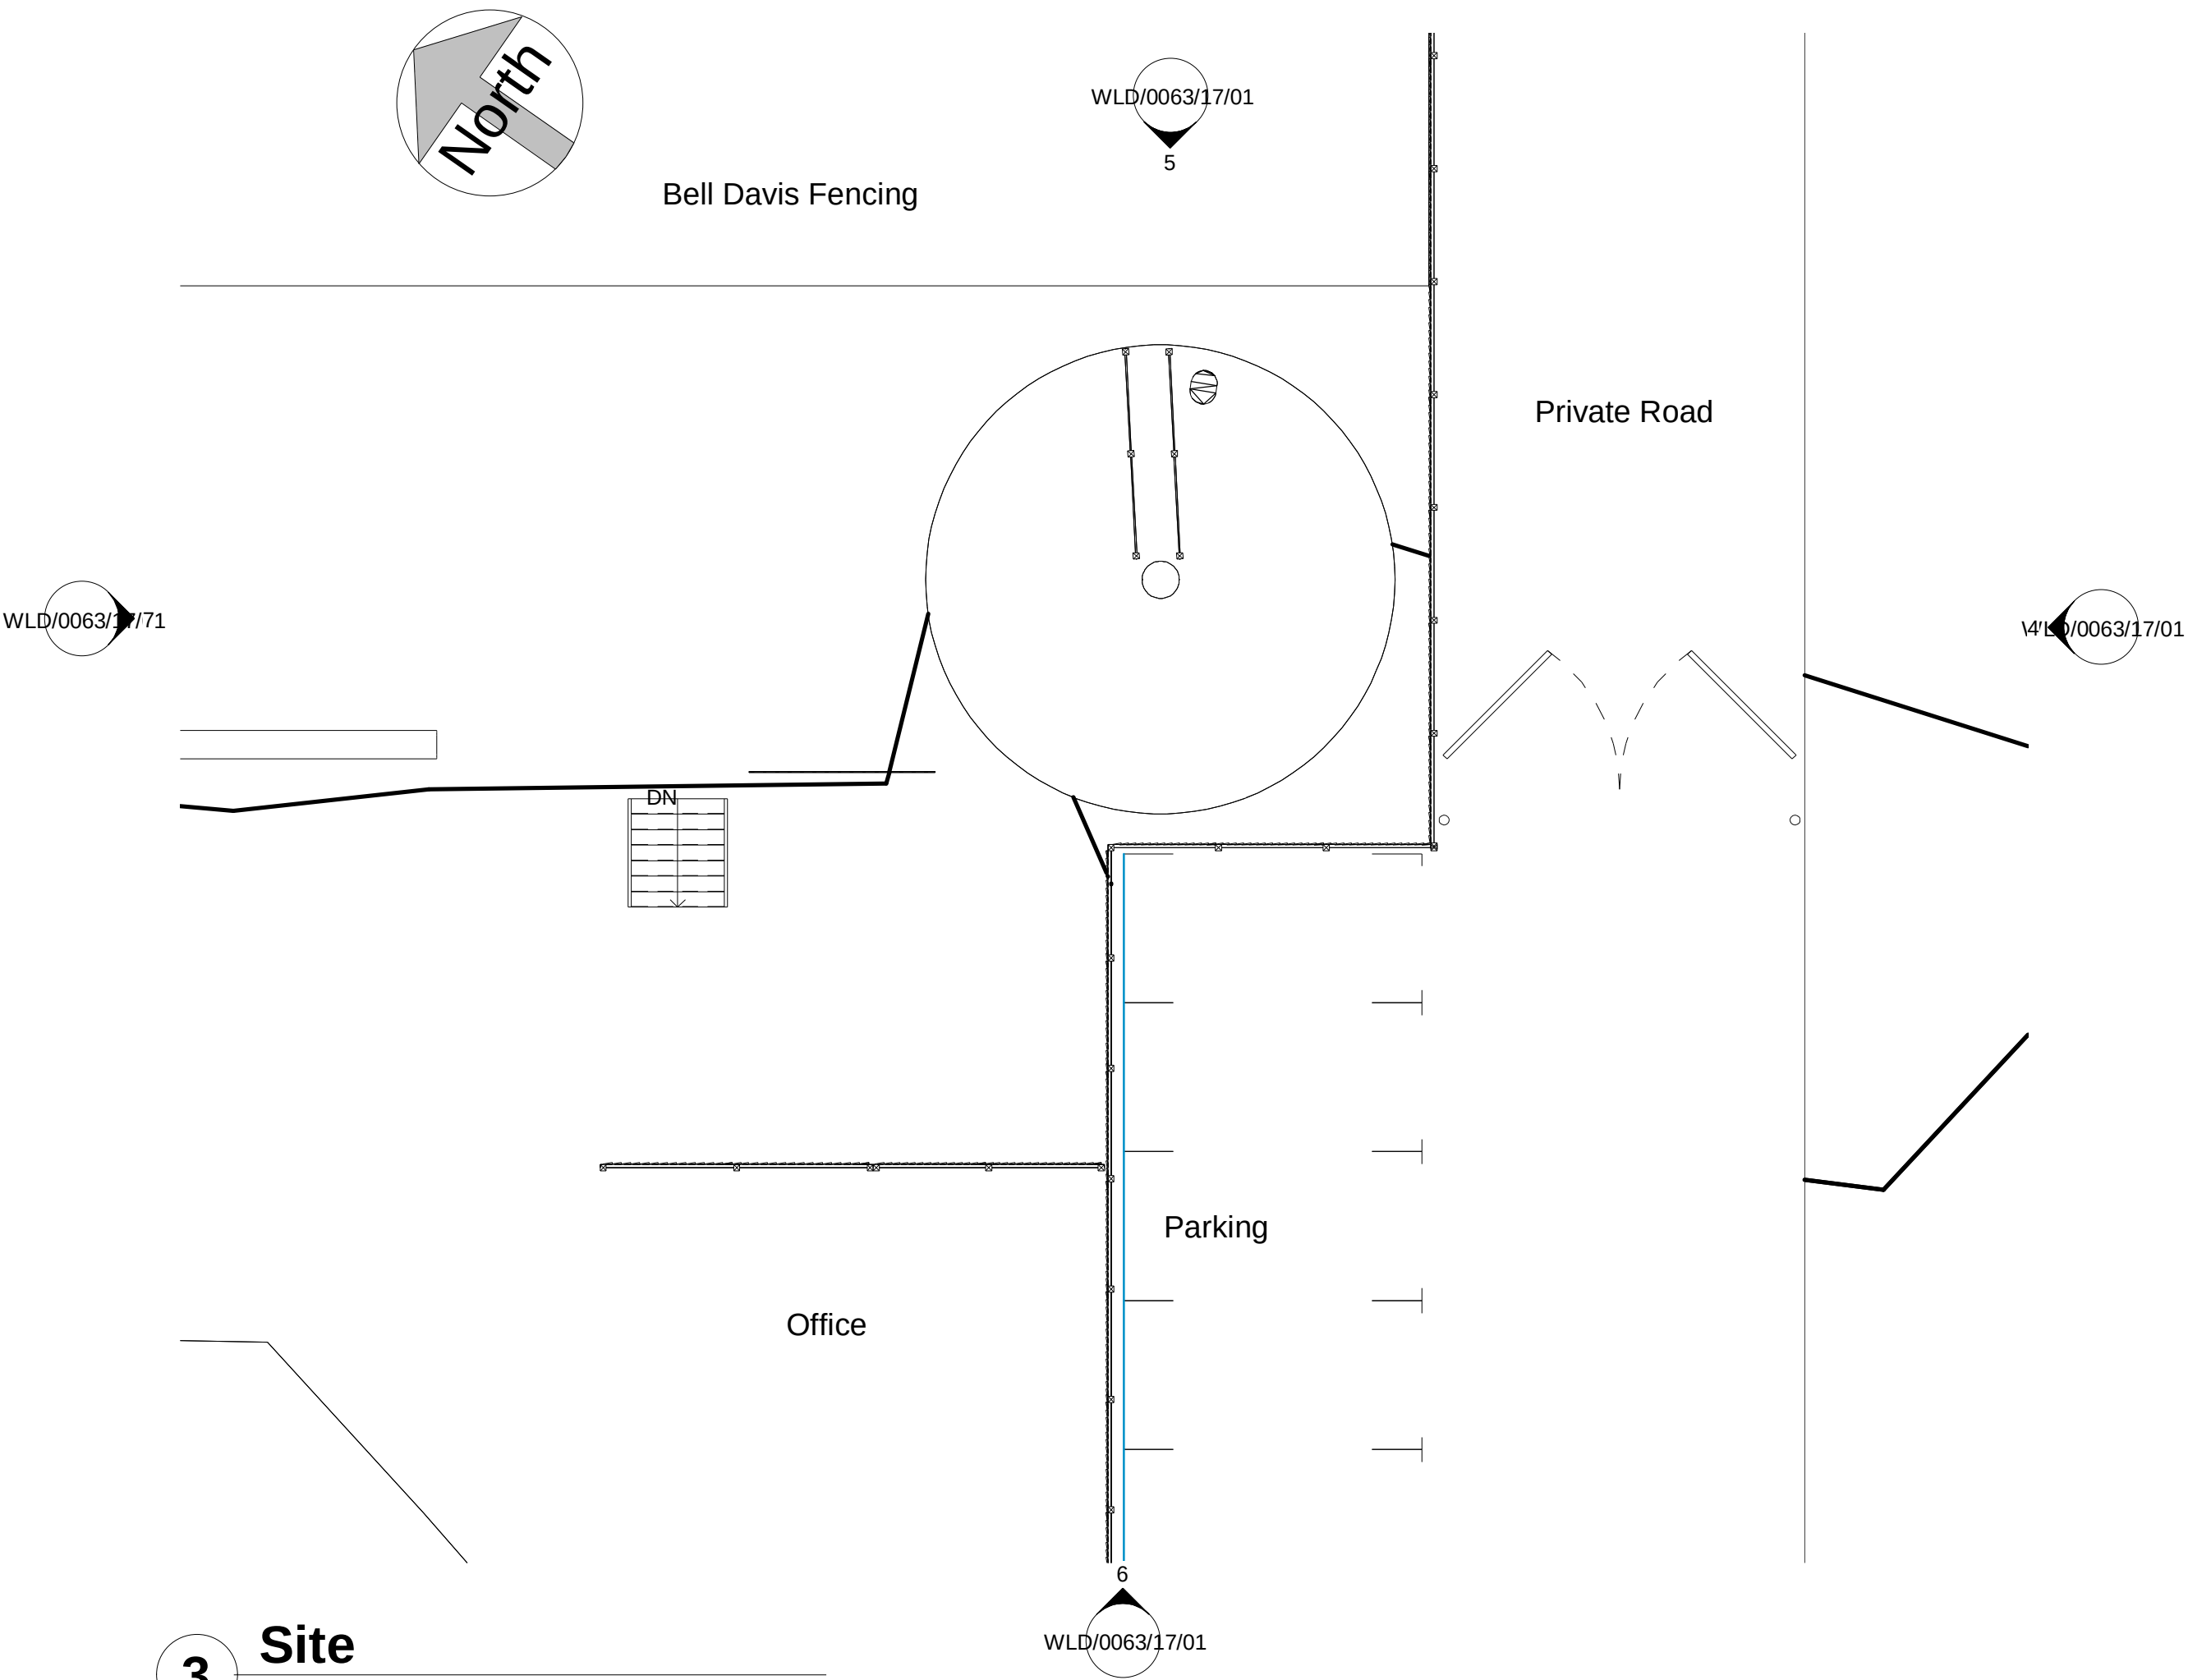


3 Site
1 : 100

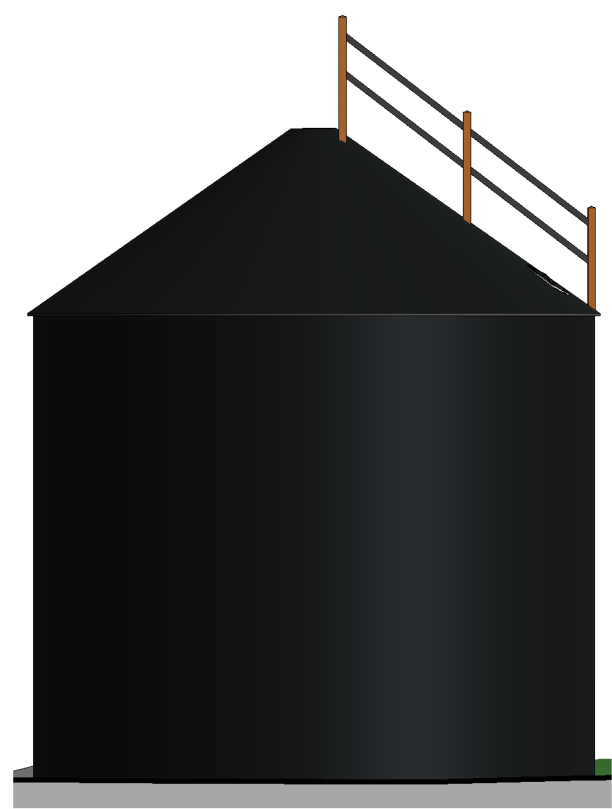

4 East
1 : 100

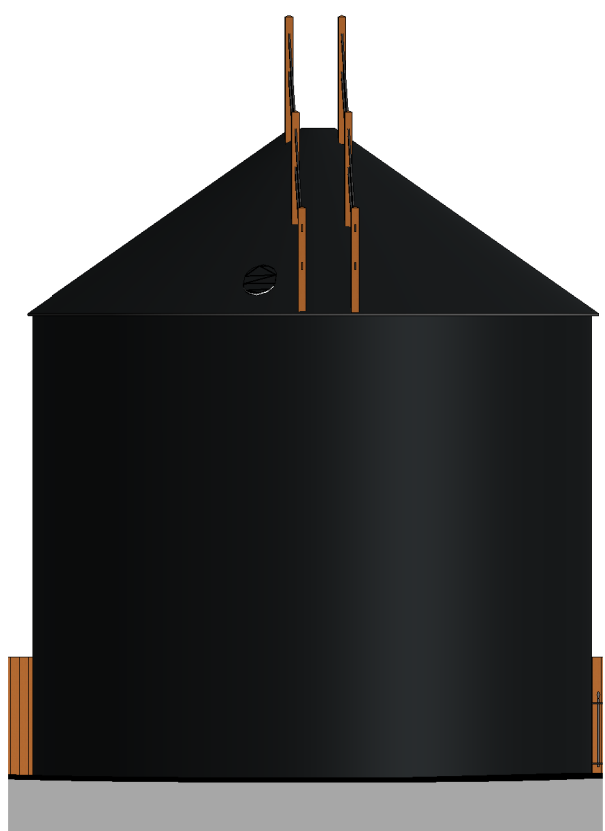


5 North
1 : 100

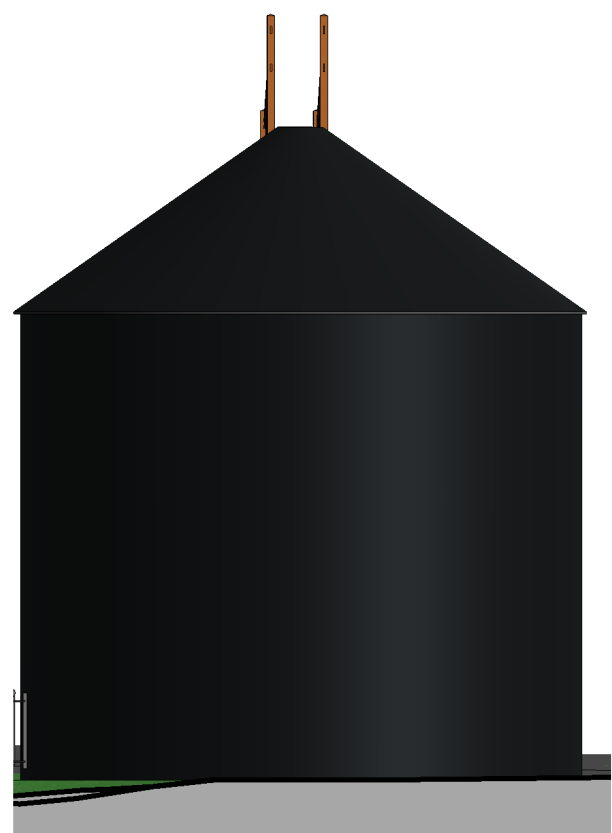


6 South
1 : 100



7 West
1 : 100

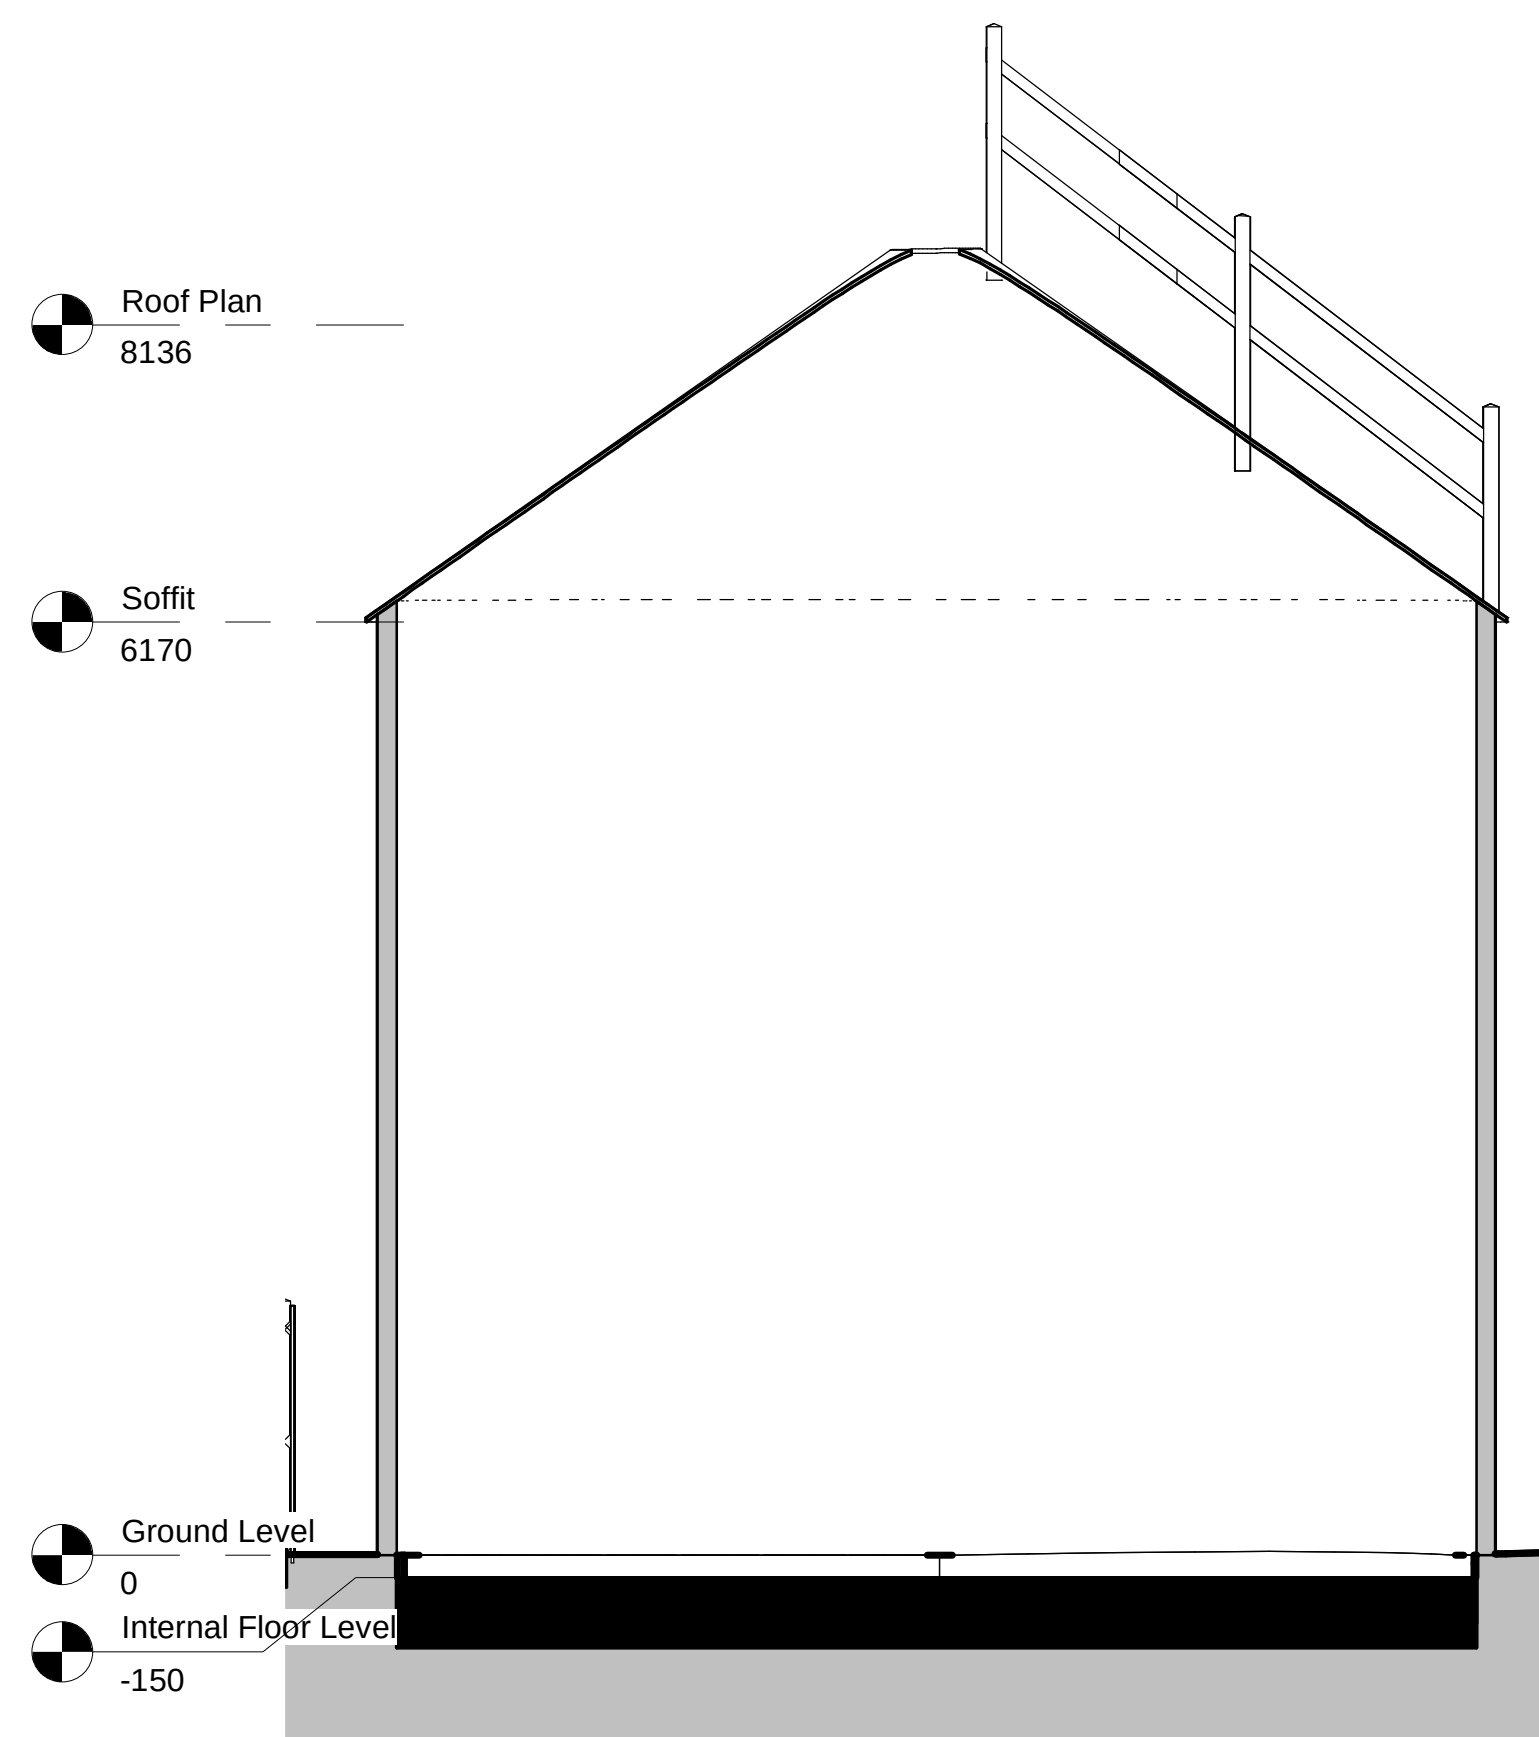

8 Section A-A
1 : 50

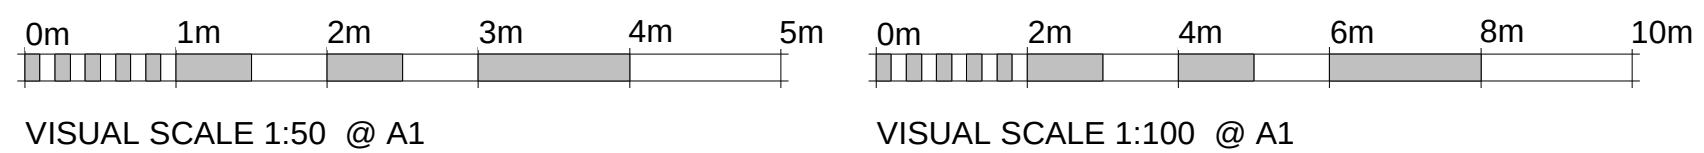

Notes:

1. THE COPYRIGHT OF THIS DRAWING IS VESTED IN WARWICK LANE DEVELOPMENTS AND IT MAY NOT BE REPRODUCED IN WHOLE OR PART OR USED FOR THE MANUFACTURE OF ANY ARTICLE WITHOUT THE EXPRESS PERMISSION OF THE COPYRIGHT HOLDERS.
2. WORK TO FIGURED DIMENSIONS ONLY.
3. THIS DRAWING IS TO BE READ IN CONJUNCTION WITH ALL RELEVANT ARCHITECTS' SERVICE ENGINEER'S AND WARWICK LANE DEVELOPMENTS DRAWINGS AND SPECIFICATIONS.

Revision Number	Revision Description	Issued by	Revision Date
-----------------	----------------------	-----------	---------------

STATUS: Preliminary Issue

Warwick Lane DEVELOPMENTS LTD
T 01903 680088 | DF 01903 206 908 | E acp@wld-group.co.uk
1 The Steyne, Worthing, West Sussex, BN11 3DS

CLIENT: Mr J Sacco
146 Littlehampton Road, Ferring, BN12 6PH
SITE ADDRESS: Highdown Industrial Estate, Ferring, BN12 6PG

DRAWING: Change of Use

TITLE: Existing Plans & Elevations

SCALE AT A1: As indicated	DATE: 20/12/17	DRAWN: AP	CHECKED:
PROJECT NO: SILO	DRAWING NO: WLD/0063/17/01	REVISION:	