




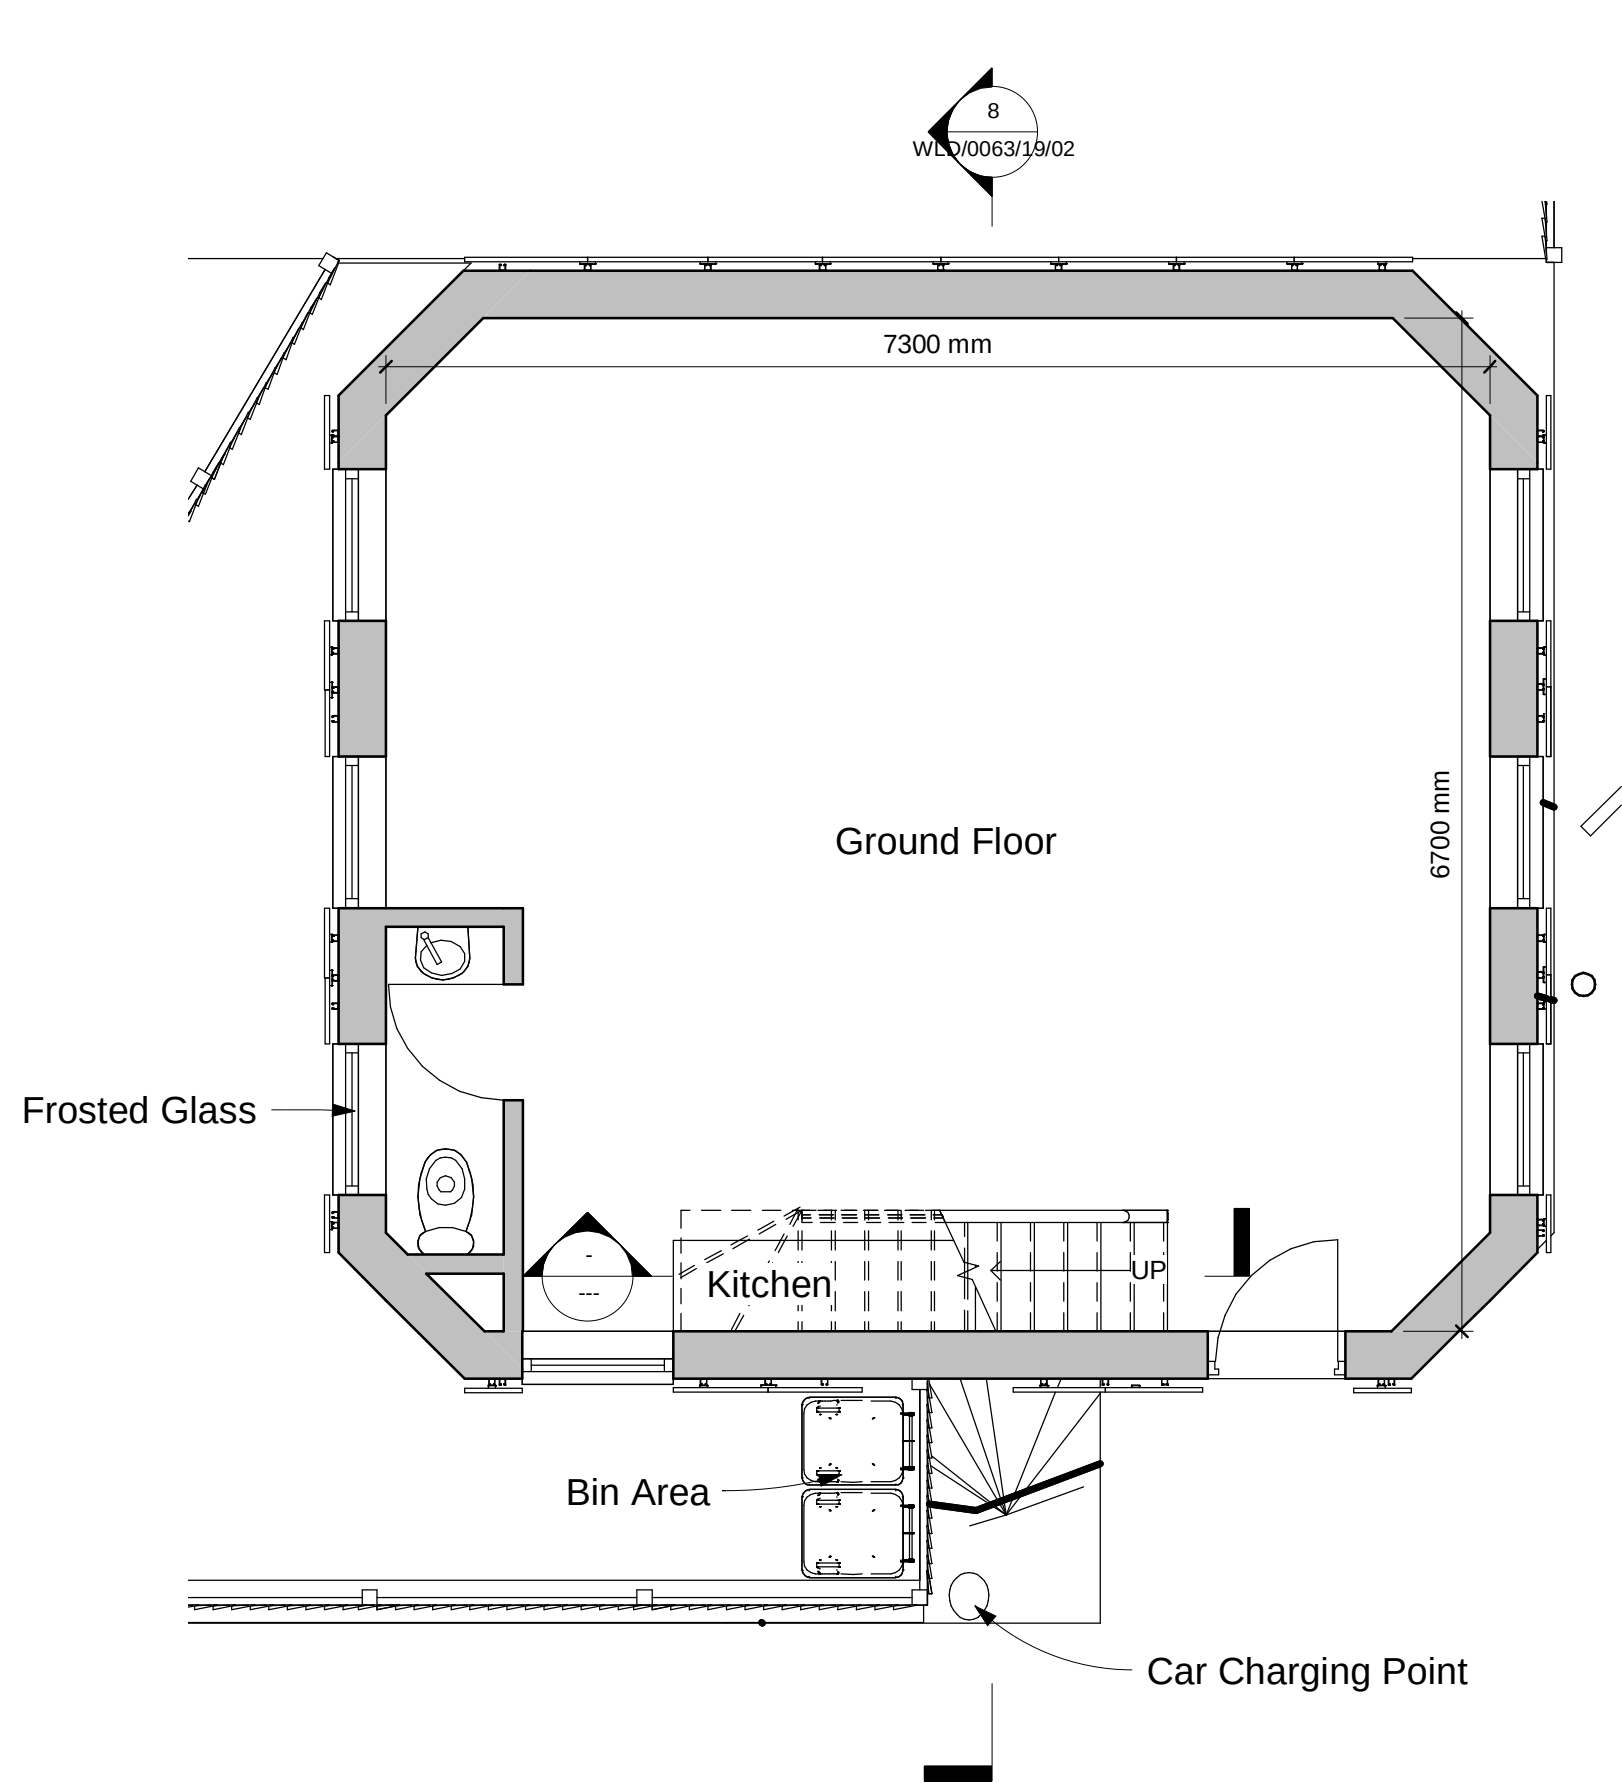


1 Ground Level
1 : 50

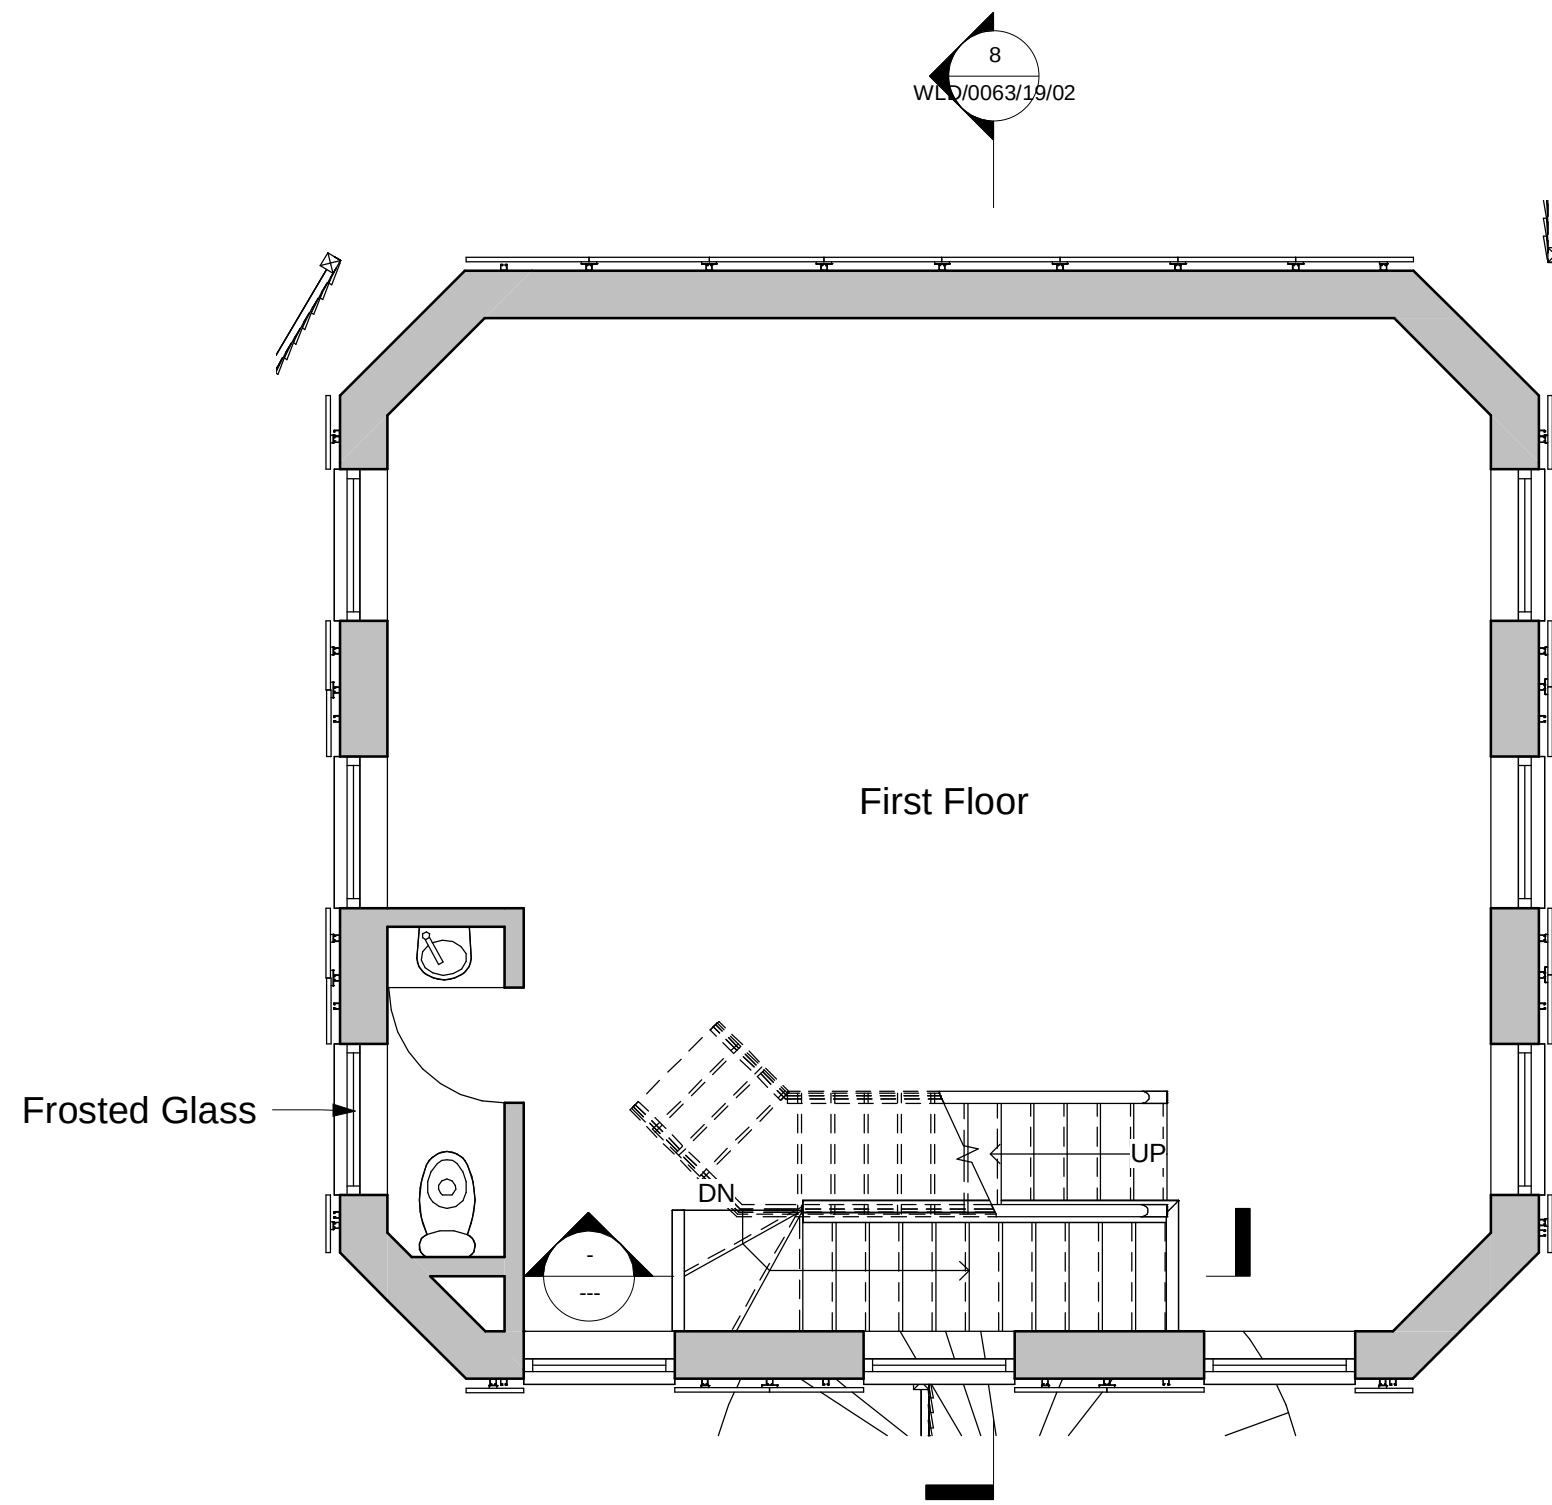

9 First Floor Level
1 : 50

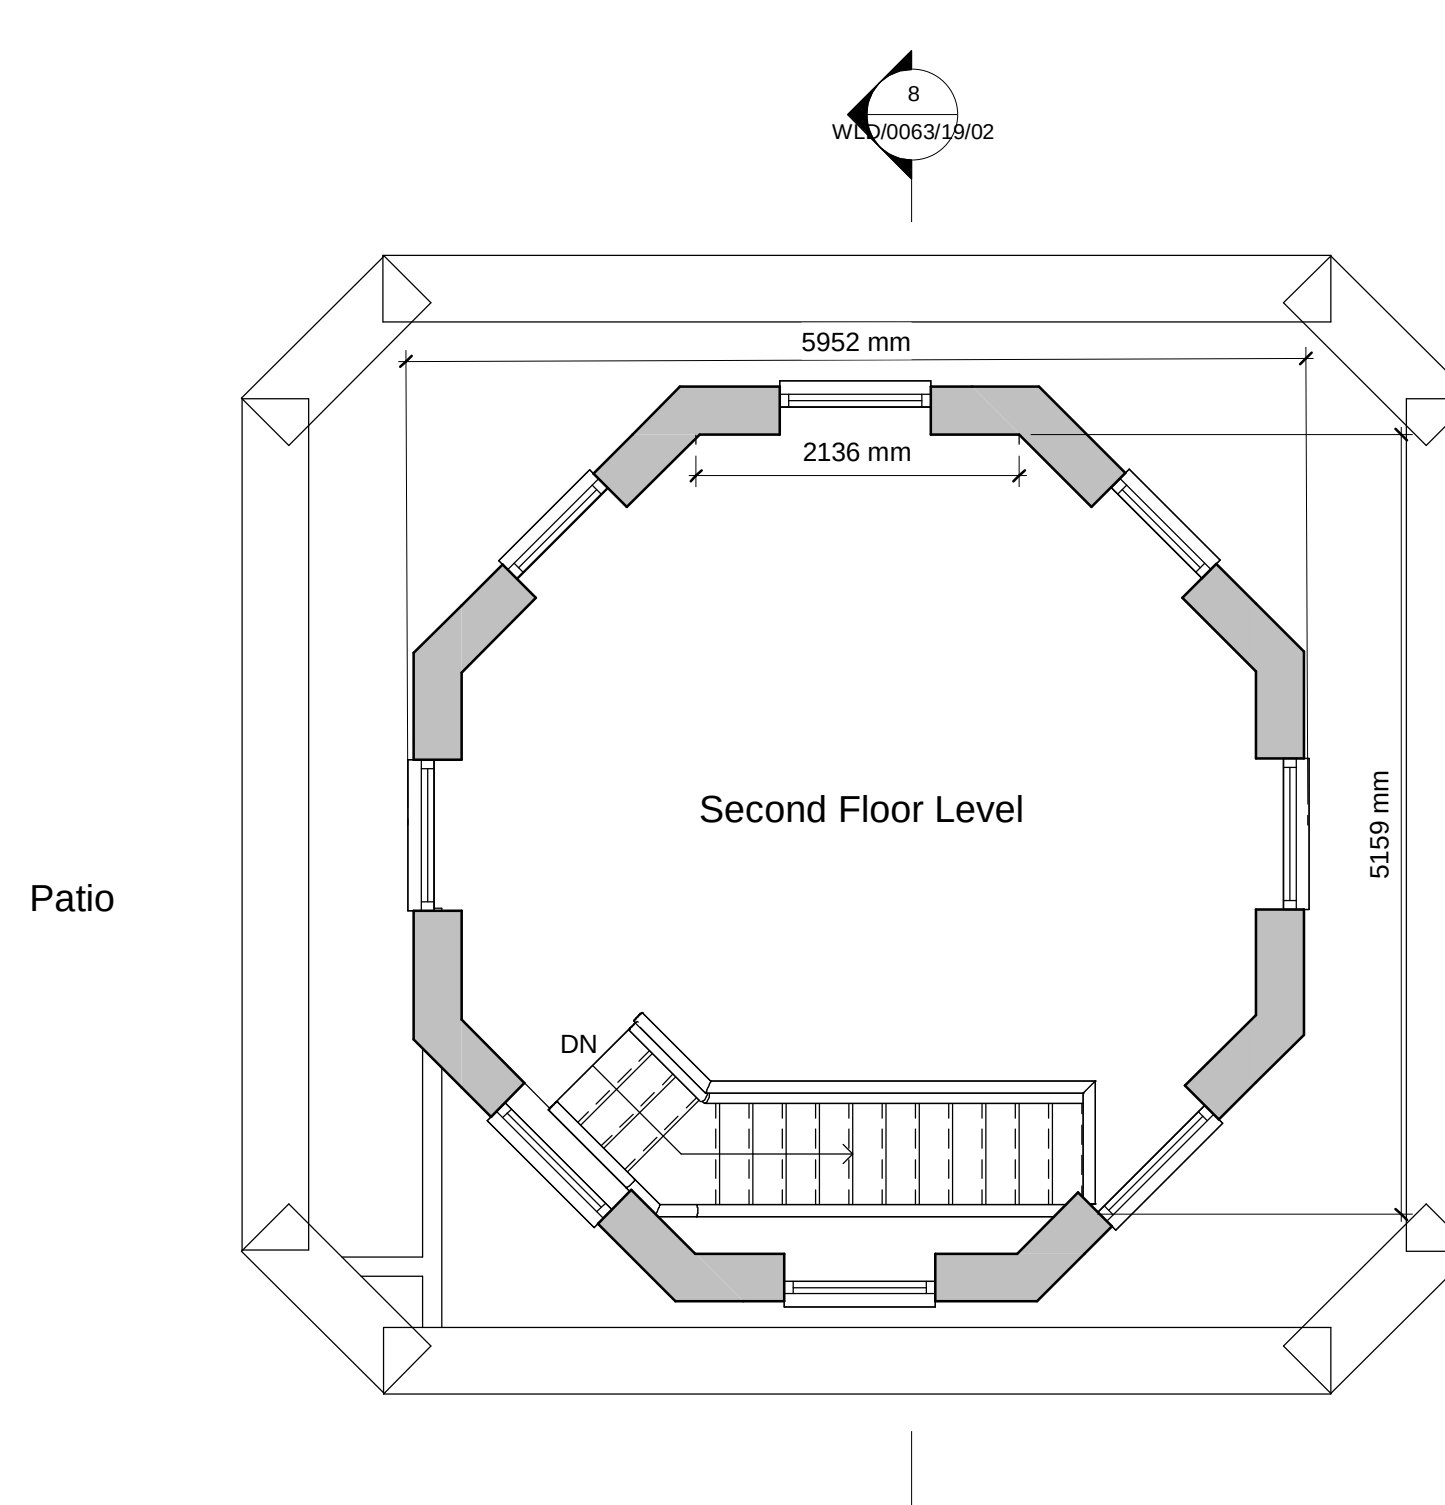


10 Second Floor Level
1 : 50

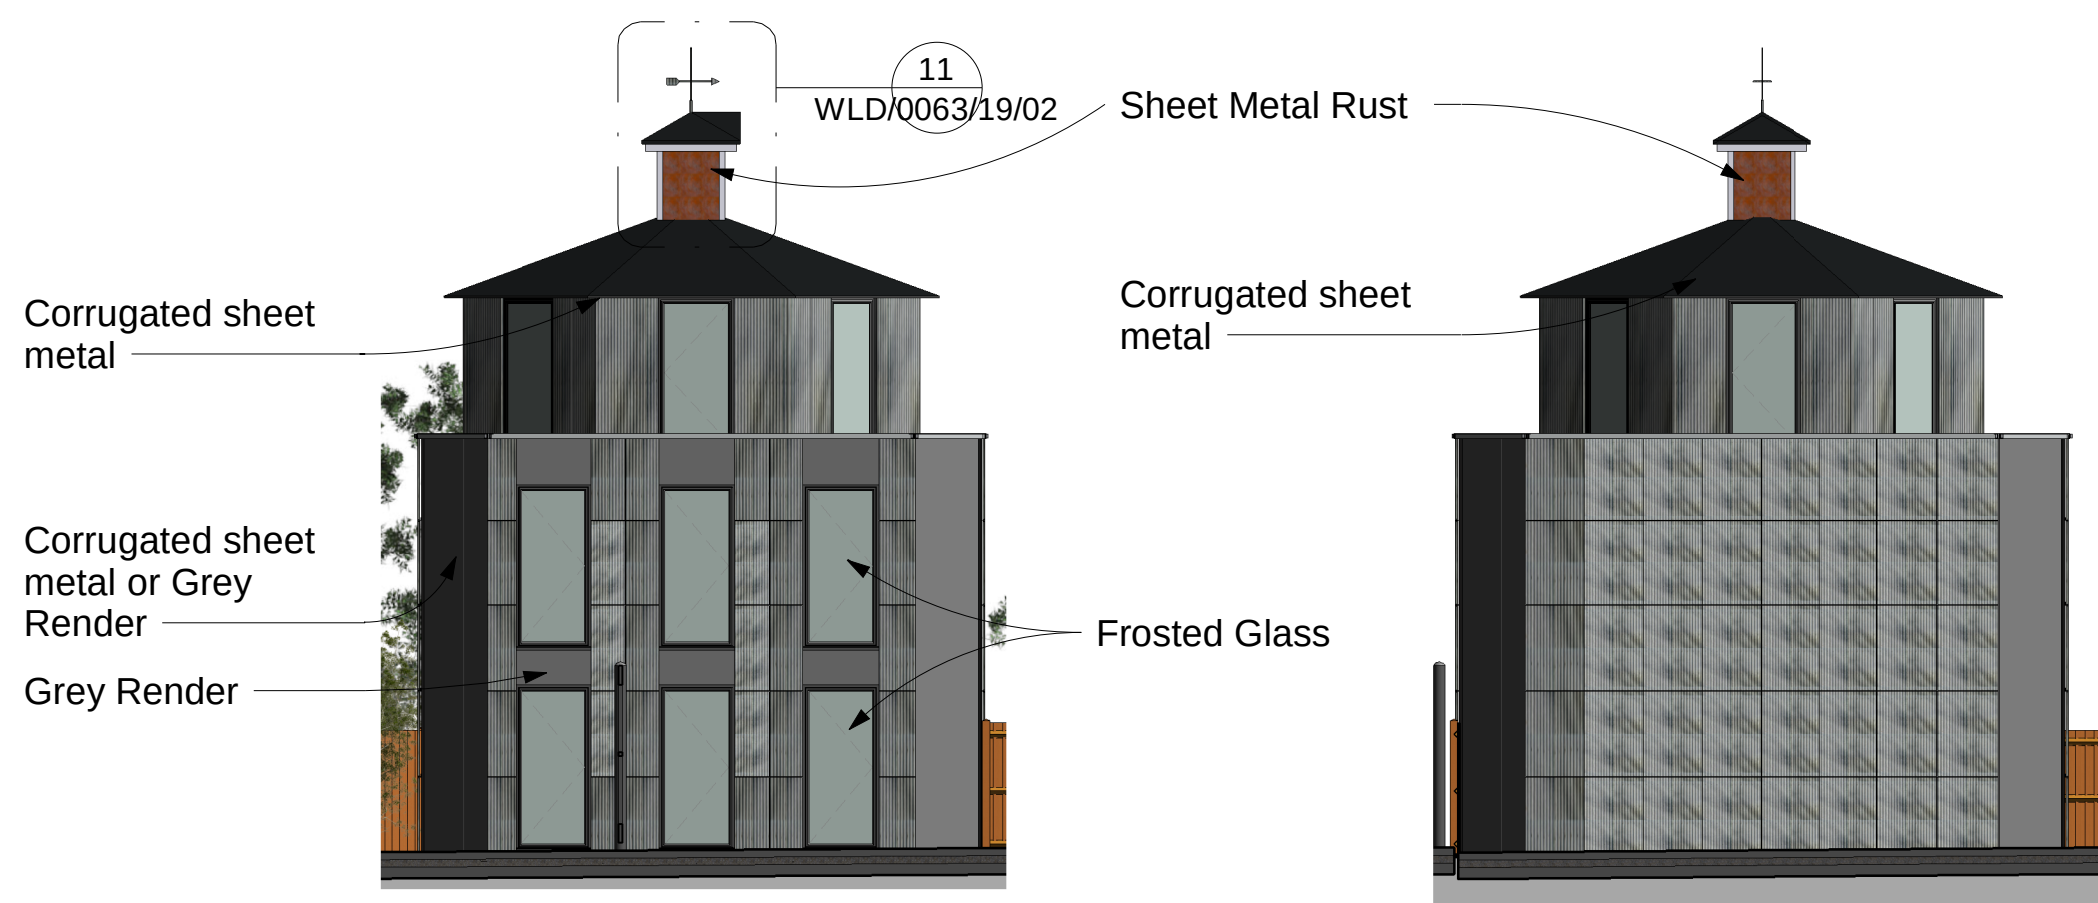


4 East
1 : 100

5 North
1 : 100

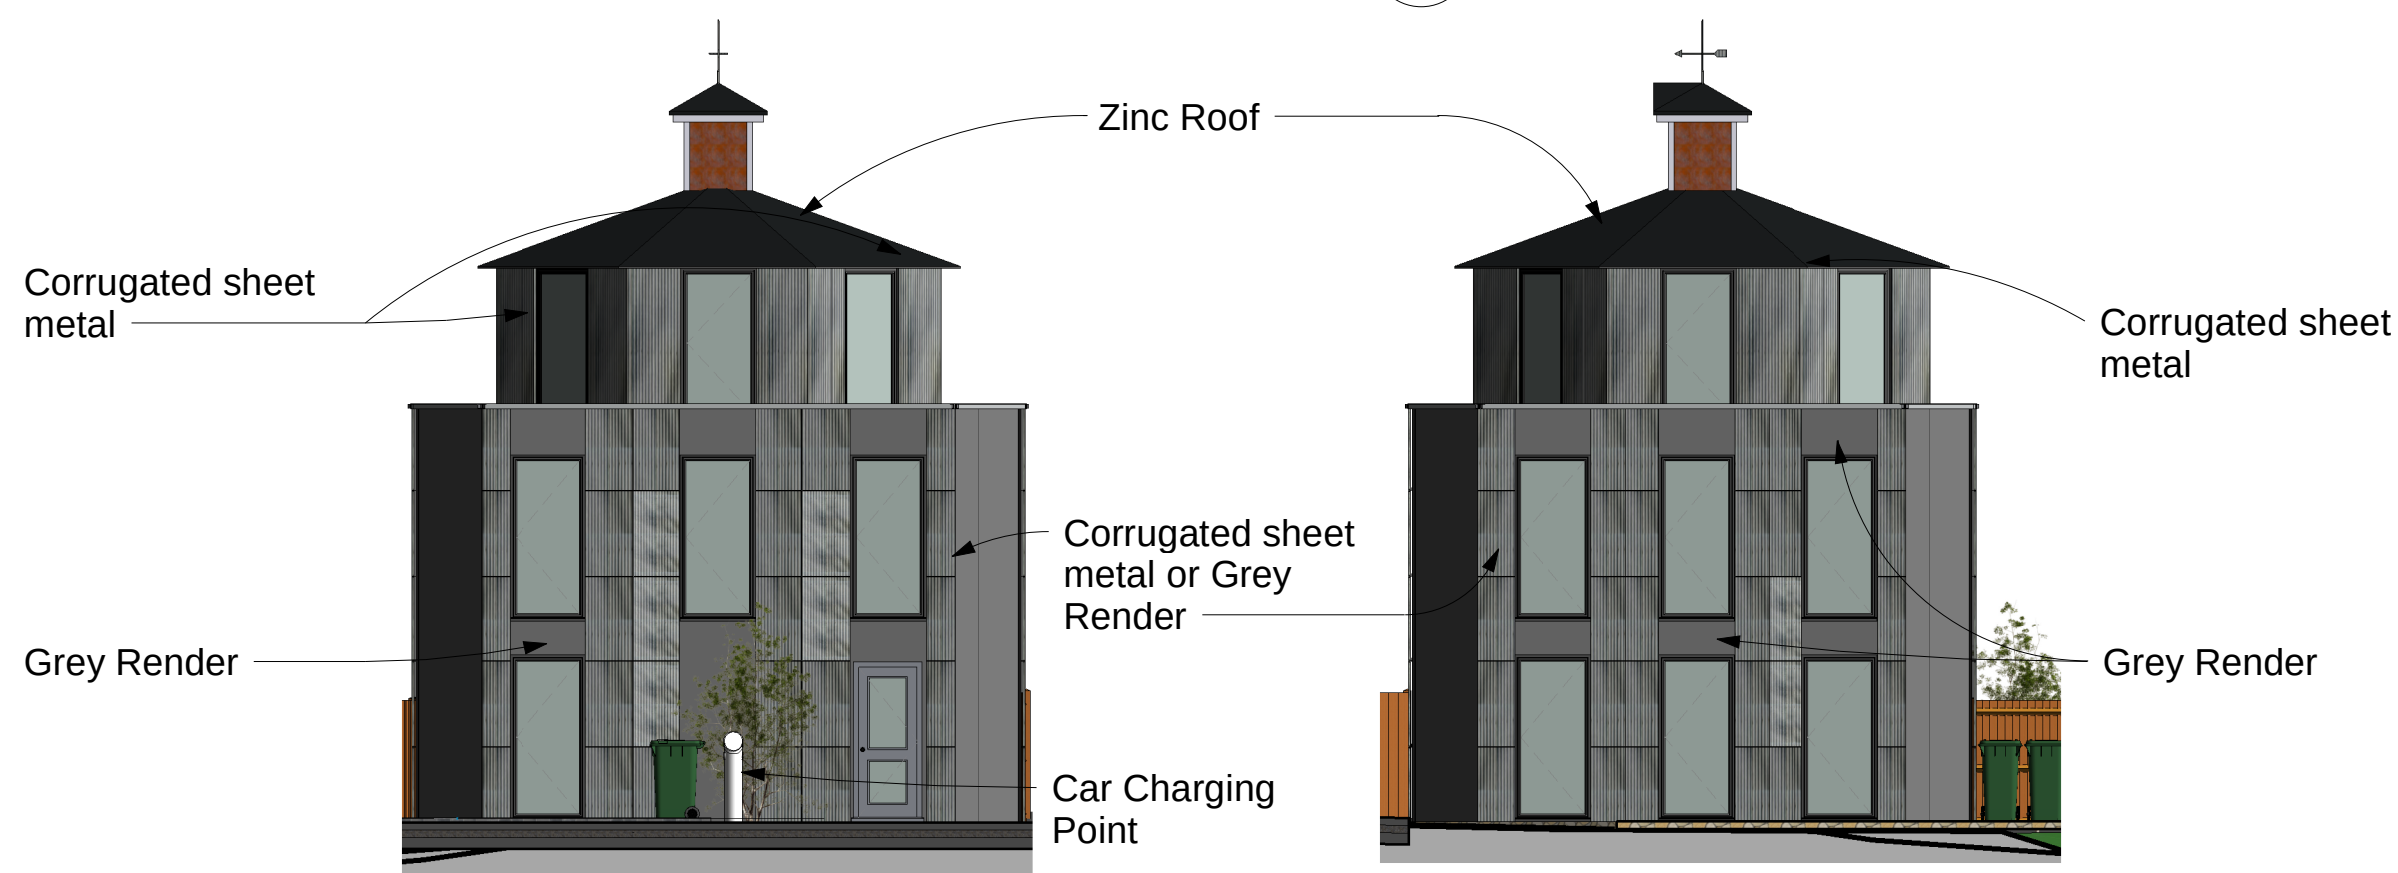


6 South
1 : 100


7 West
1 : 100

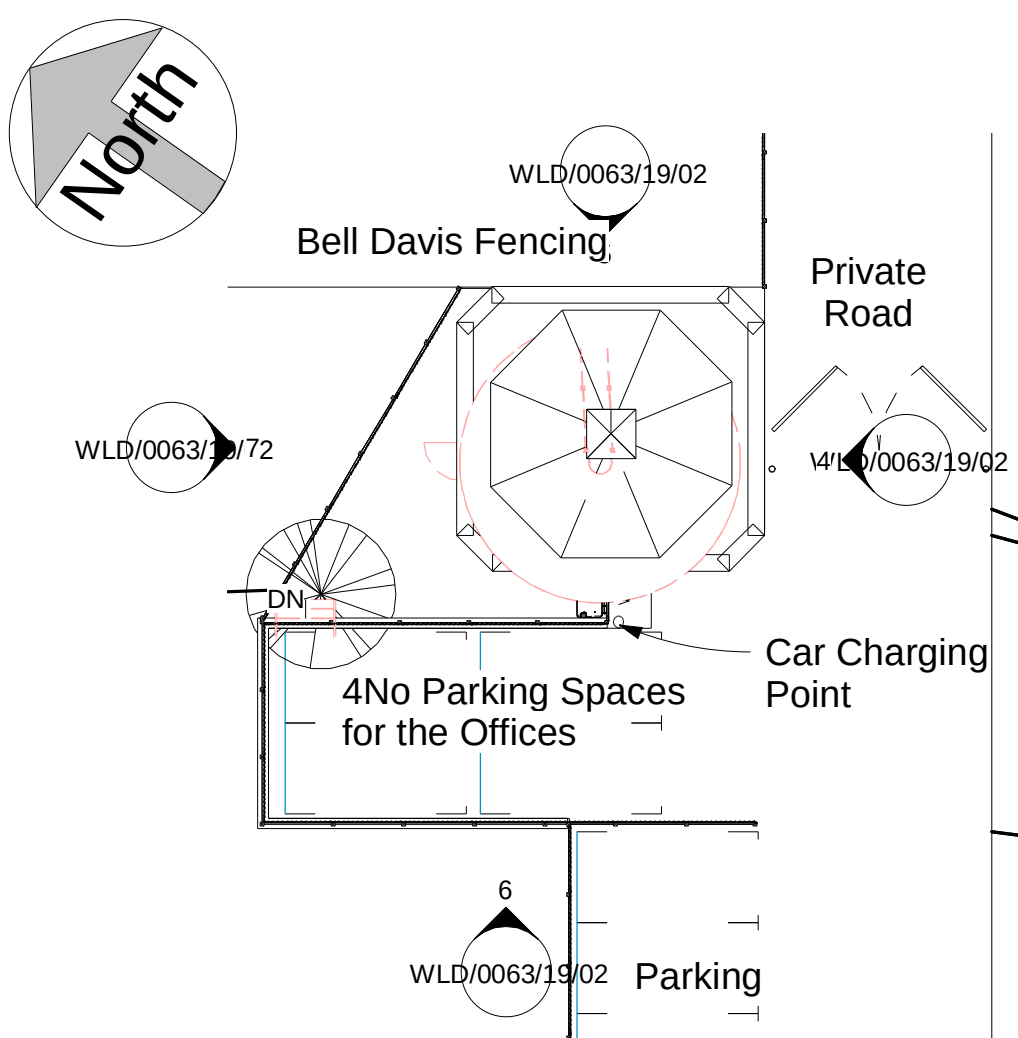


3 Site
1 : 200

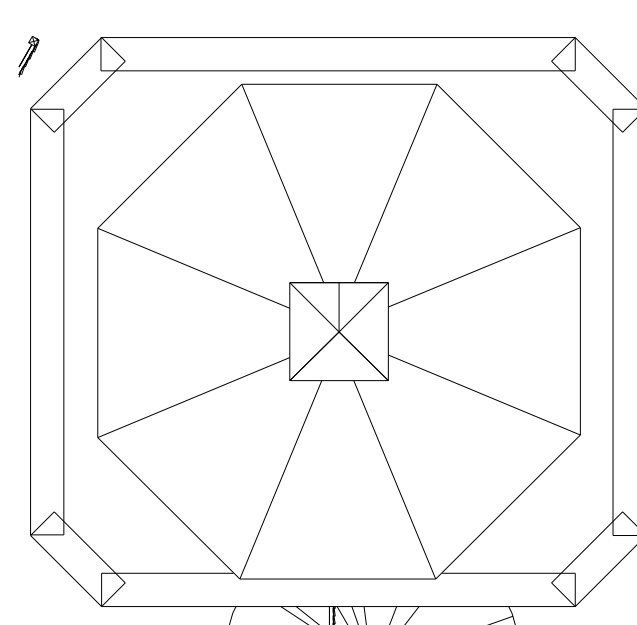


2 Roof Plan
1 : 100

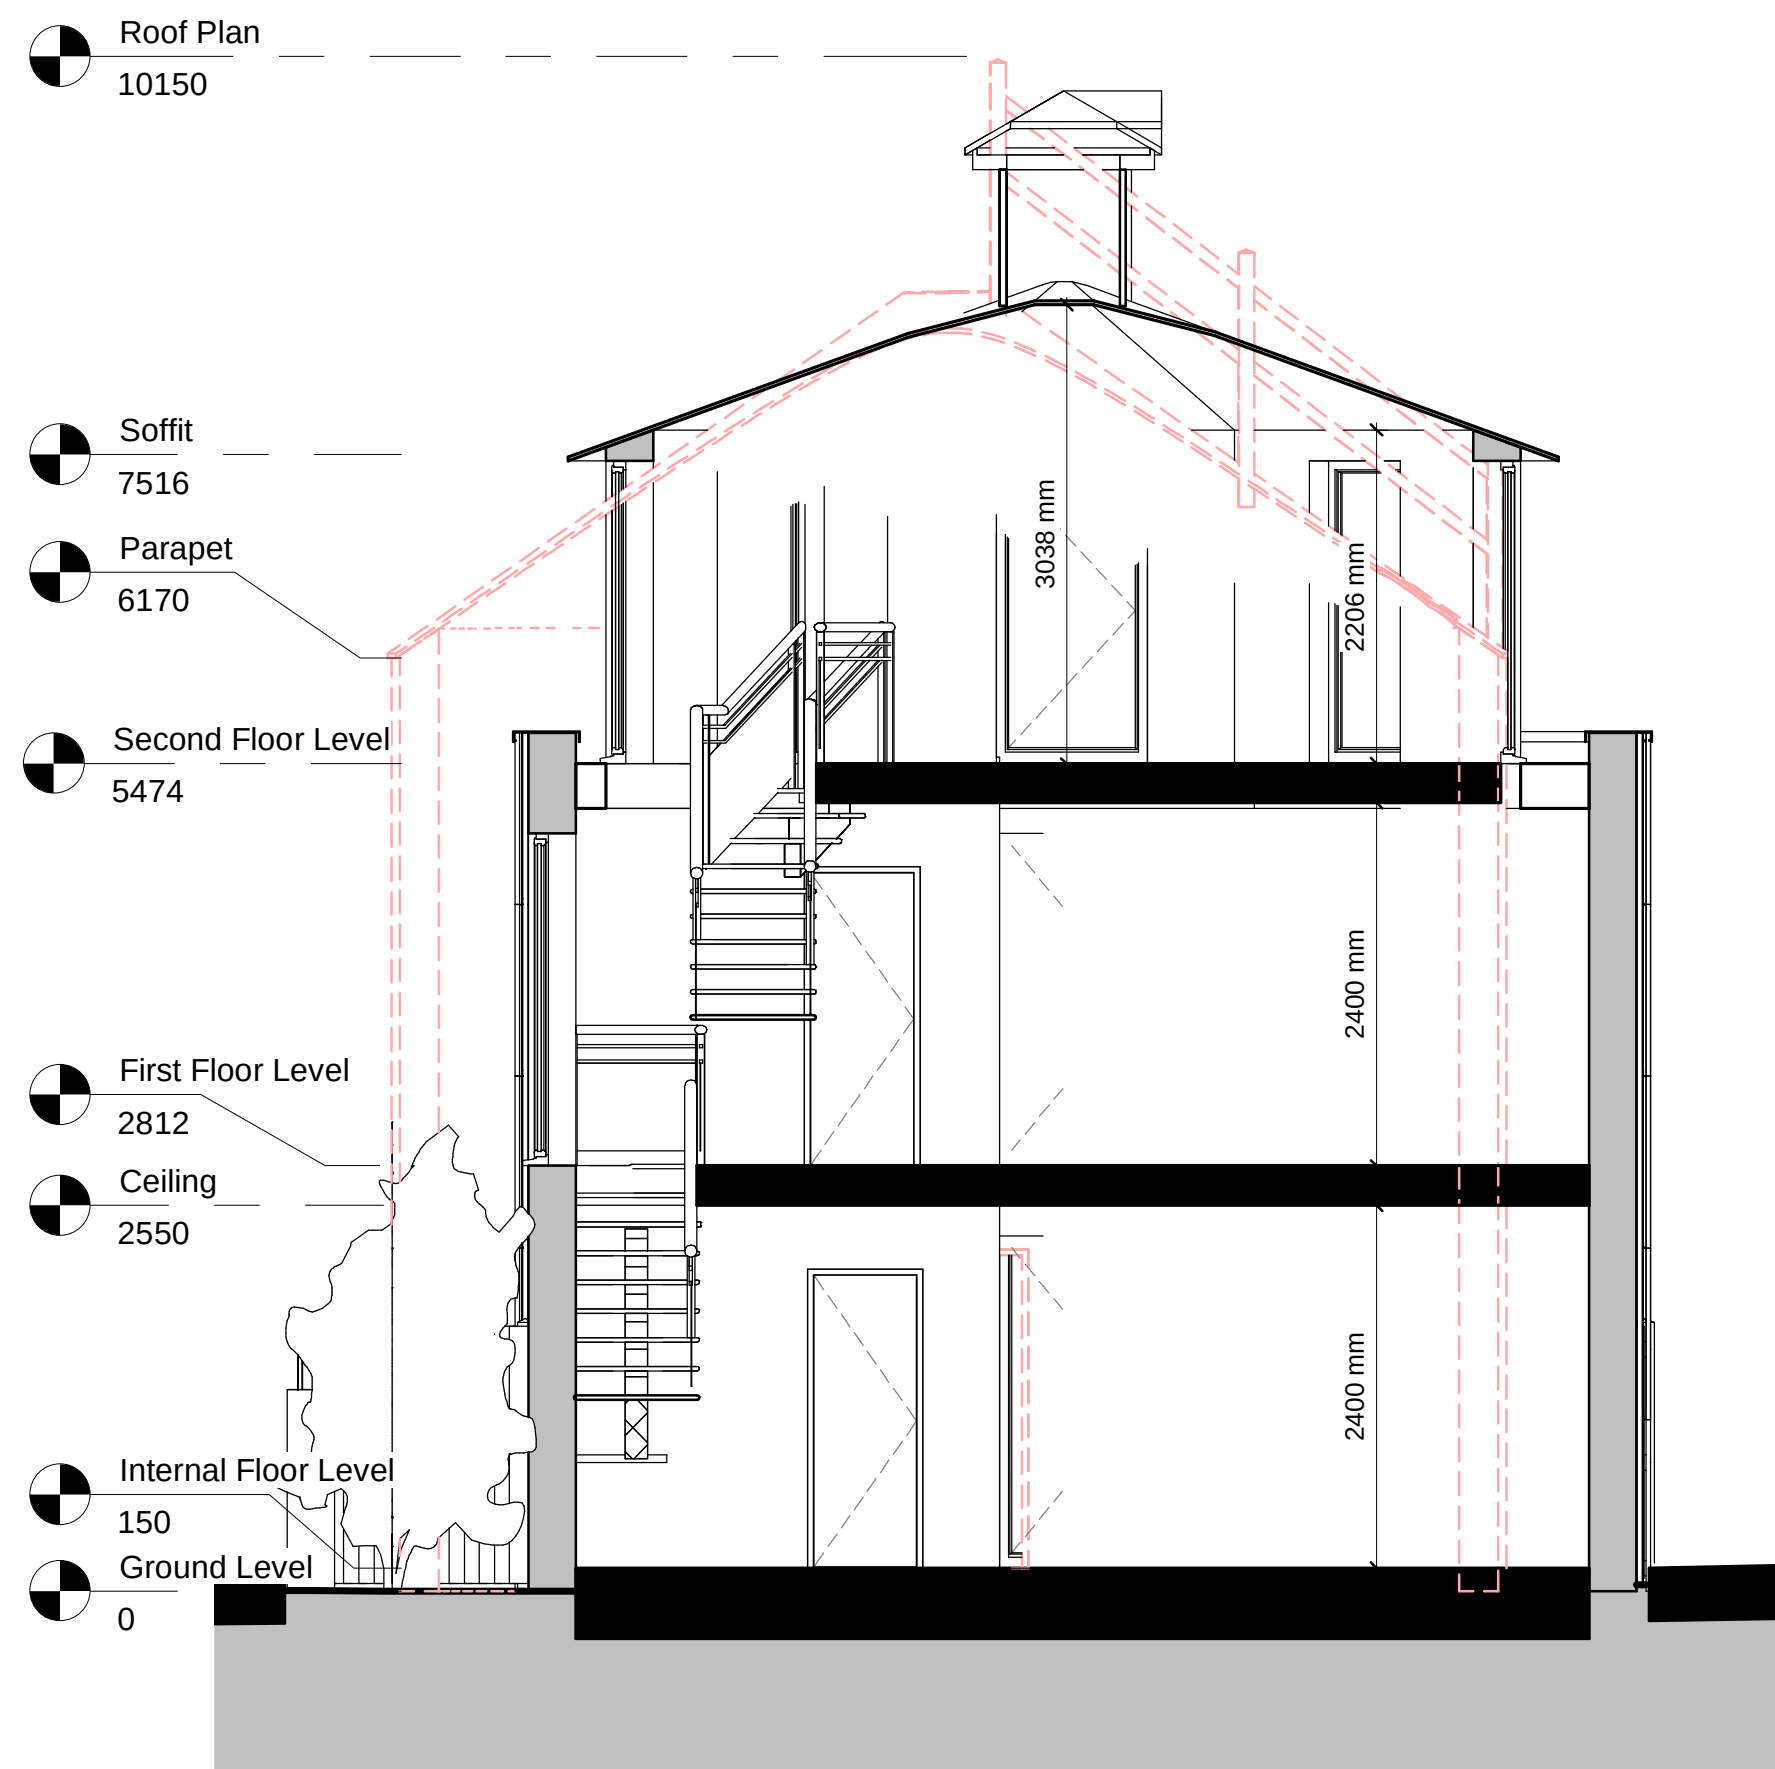

8 Section A-A
1 : 50

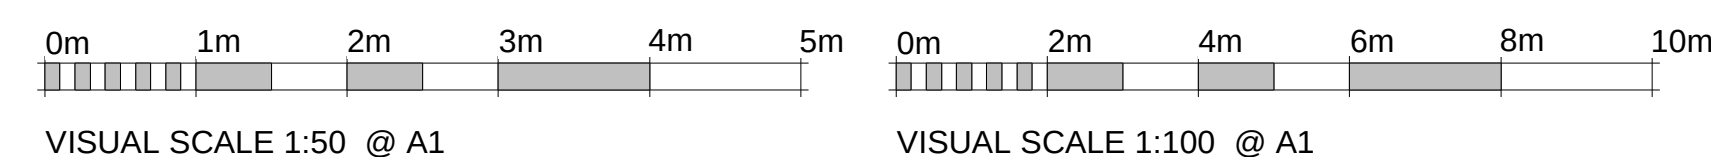

- Notes:
1. THE COPYRIGHT OF THIS DRAWING IS VESTED IN WARWICK LANE DEVELOPMENTS AND IT MAY NOT BE REPRODUCED IN WHOLE OR PART OR USED FOR THE MANUFACTURE OF ANY ARTICLE WITHOUT THE EXPRESS PERMISSION OF THE COPYRIGHT HOLDERS.
 2. WORK TO FIGURED DIMENSIONS ONLY.
 3. THIS DRAWING IS TO BE READ IN CONJUNCTION WITH ALL RELEVANT ARCHITECT'S, SERVICE ENGINEER'S AND WARWICK LANE DEVELOPMENTS DRAWINGS AND SPECIFICATIONS.

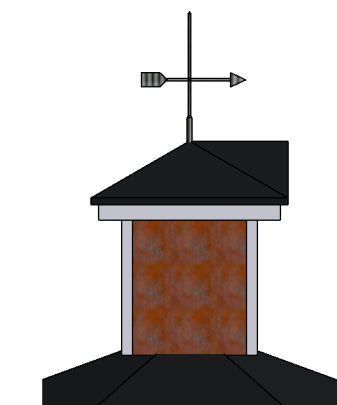

11 Weather Vain
1 : 50

C	Car Charging Point	AP	23/10/19
B	Alterations & Cladding Changed	AP	21/08/19
A	Change of Cadding	AP	05/06/19

Revision Number	Revision Description	Issued by	Revision Date
-----------------	----------------------	-----------	---------------

STATUS: Preliminary Issue

Warwick Lane DEVELOPMENTS LTD
T 01903 233332 Ext 131 | DF 01903 206 908 | E acp@wld-group.co.uk
1 The Steyne, Worthing, West Sussex, BN11 3DS

CLIENT: Mr J Sacco
146 Littlehampton Road, Ferring, BN12 6PH
SITE ADDRESS: Highdown Industrial Estate, Ferring, BN12 6PG

DRAWING: Change of Use

TITLE: Proposed Plans & Elevations

SCALE AT A1: As indicated	DATE: 14/05/19	DRAWN: AP	CHECKED:
PROJECT NO: SILO	DRAWING NO: WLD/0063/19/02	REVISION:	C