

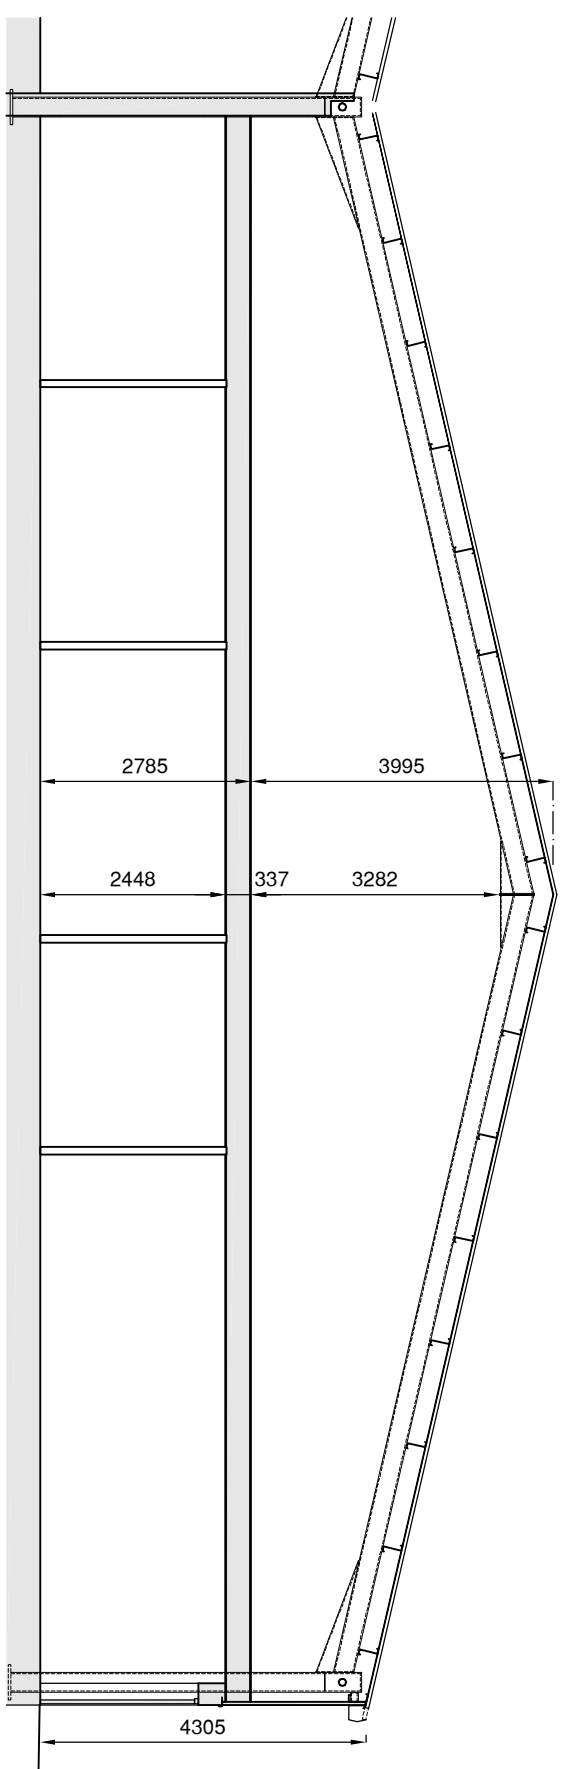
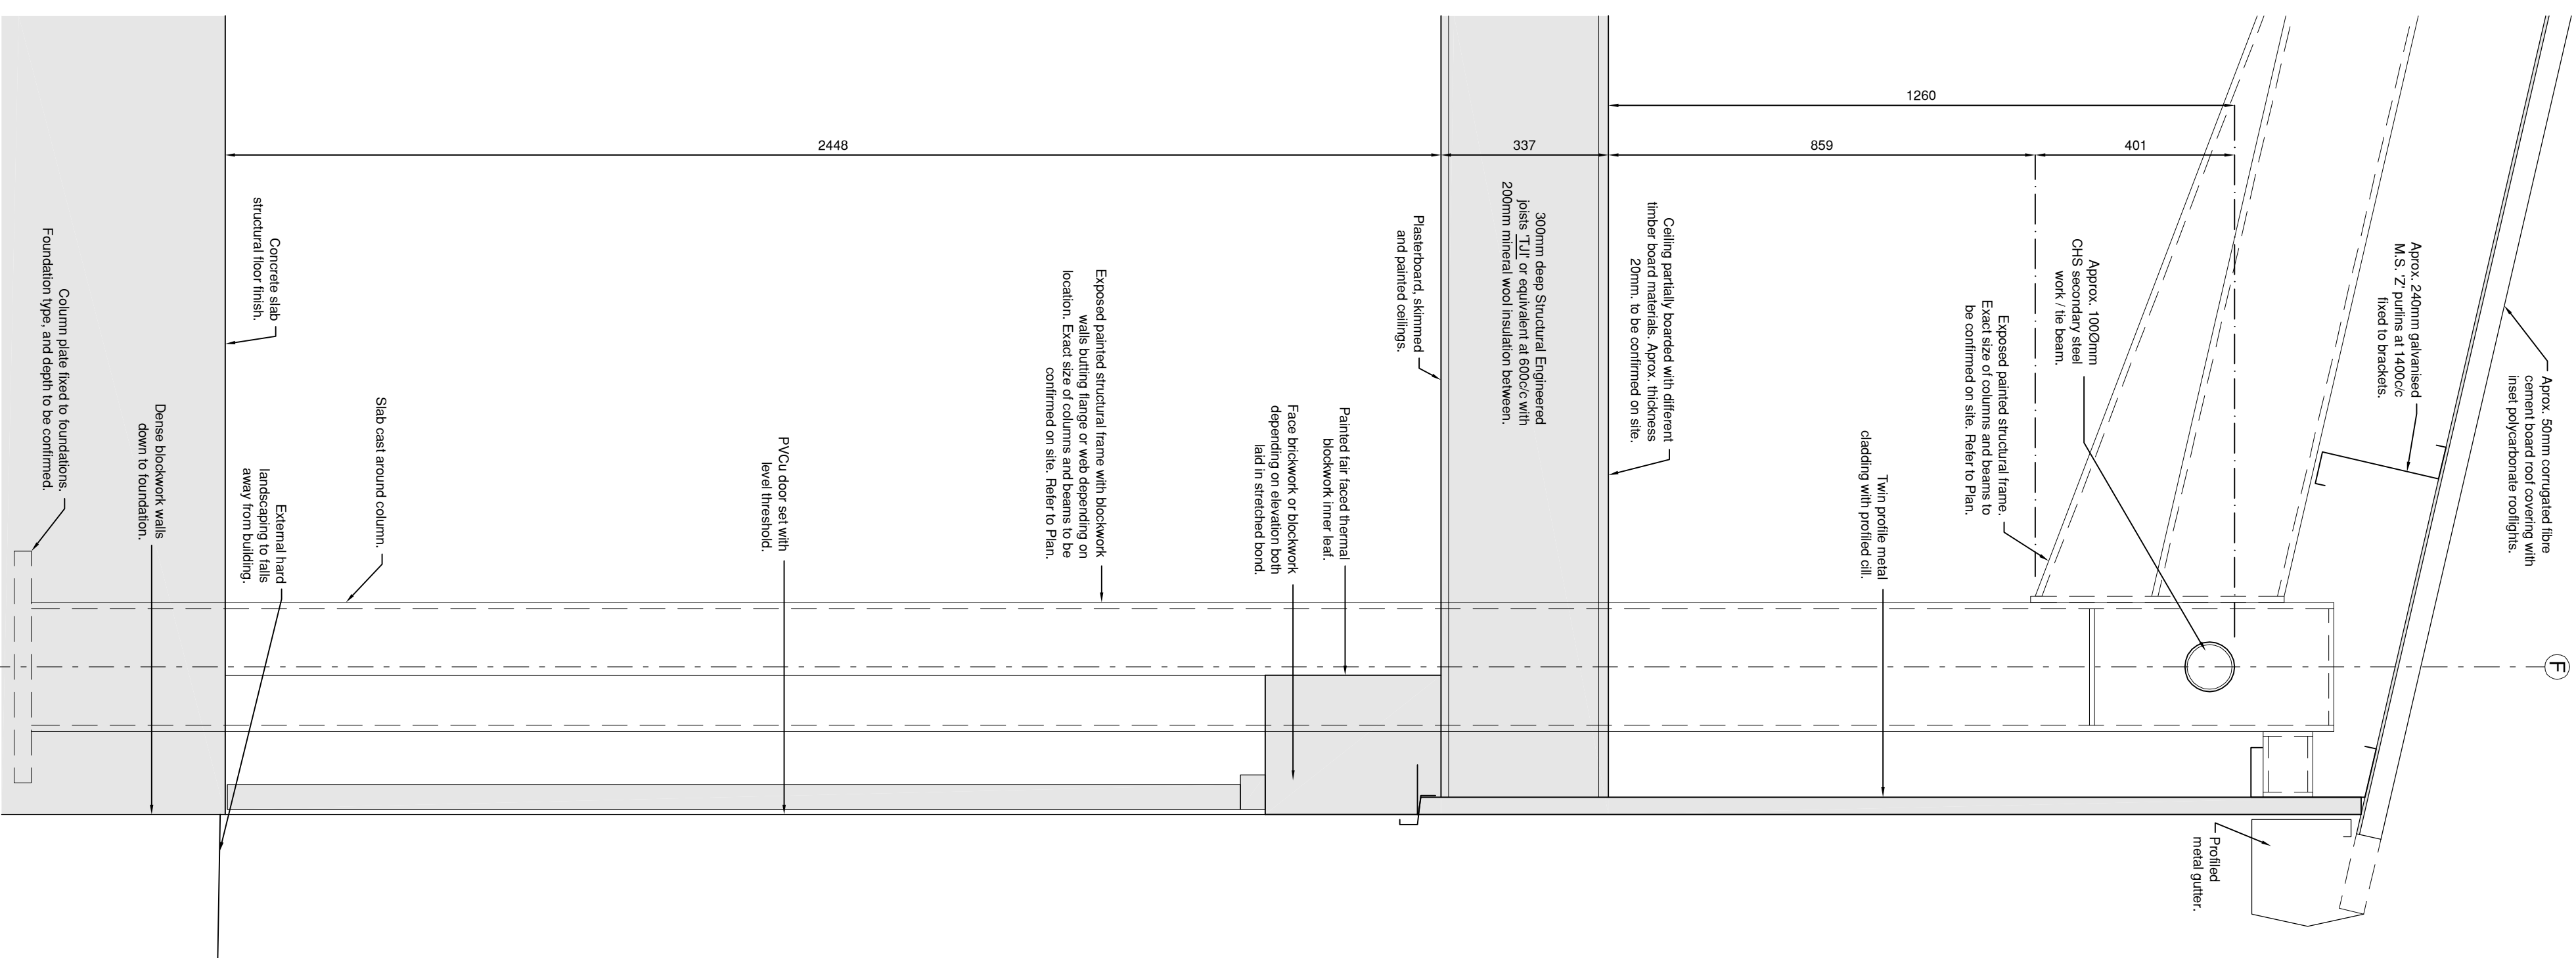


Notes
All details are indicative only. All dimensions to be checked on site by contractor prior to commencement of works. Any discrepancies in drawings to be reported to Philips Surveyors LLP.

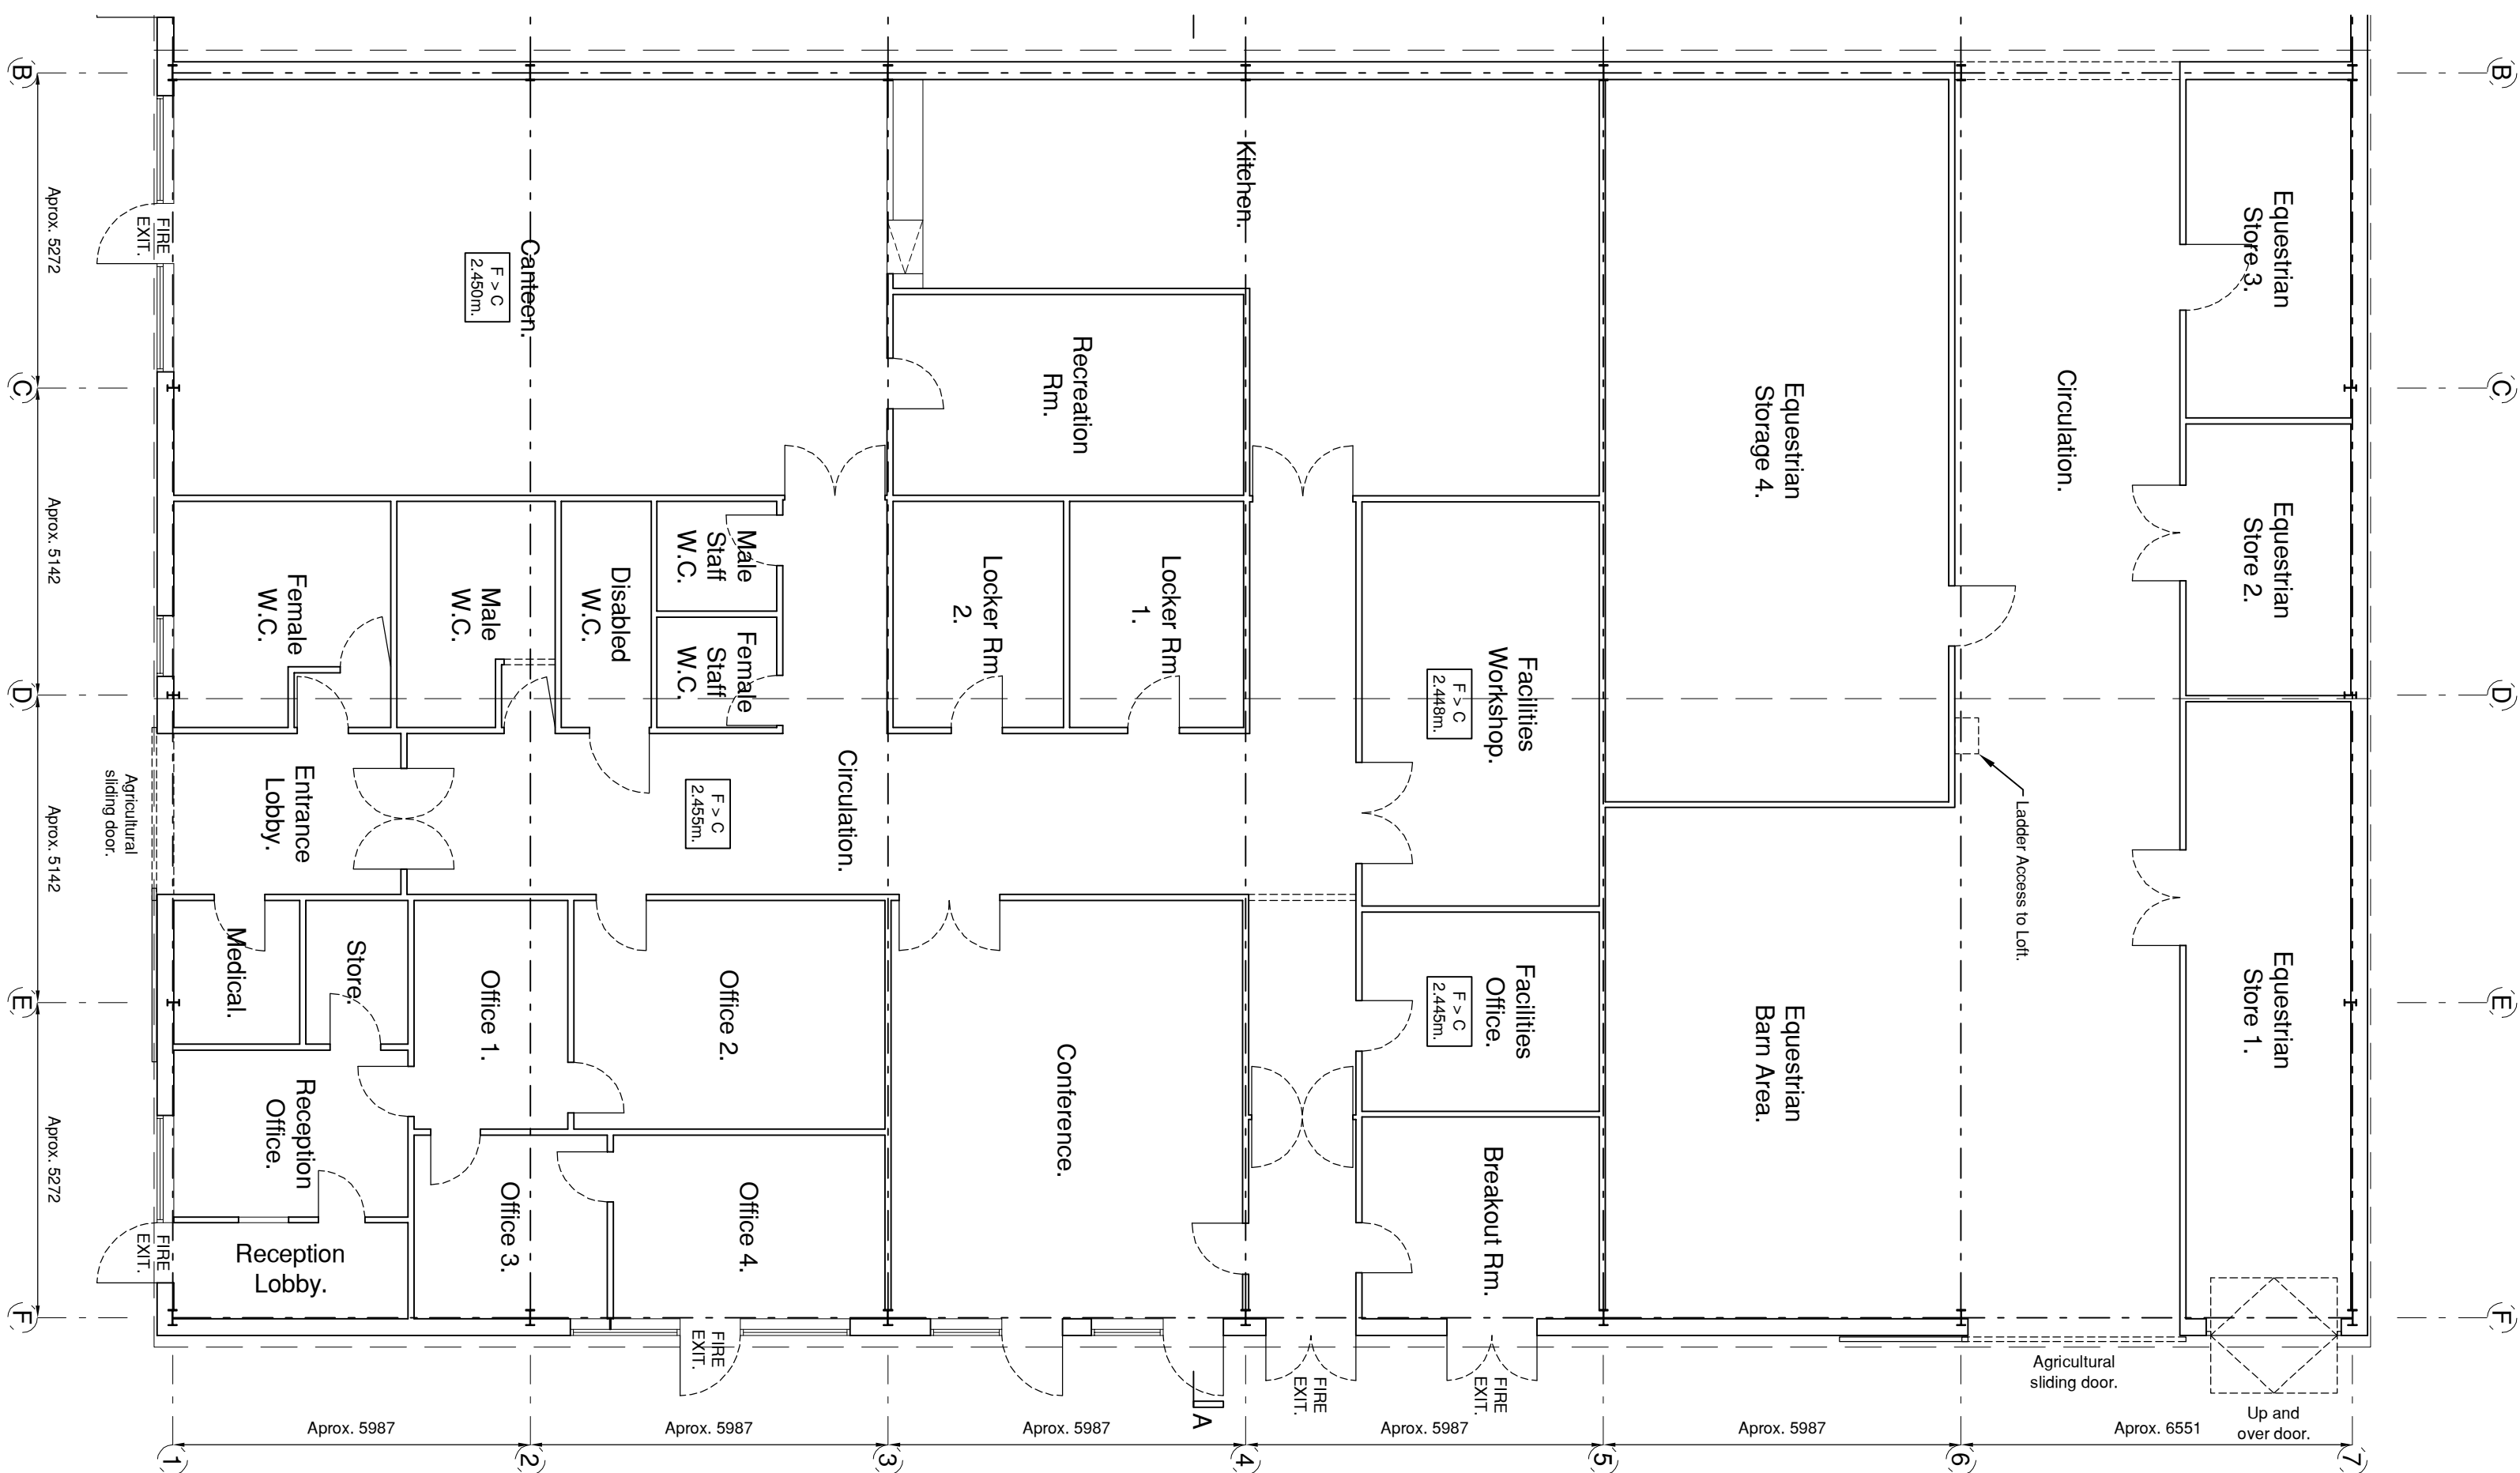

Existing Section A-A.
Scale 1:100.

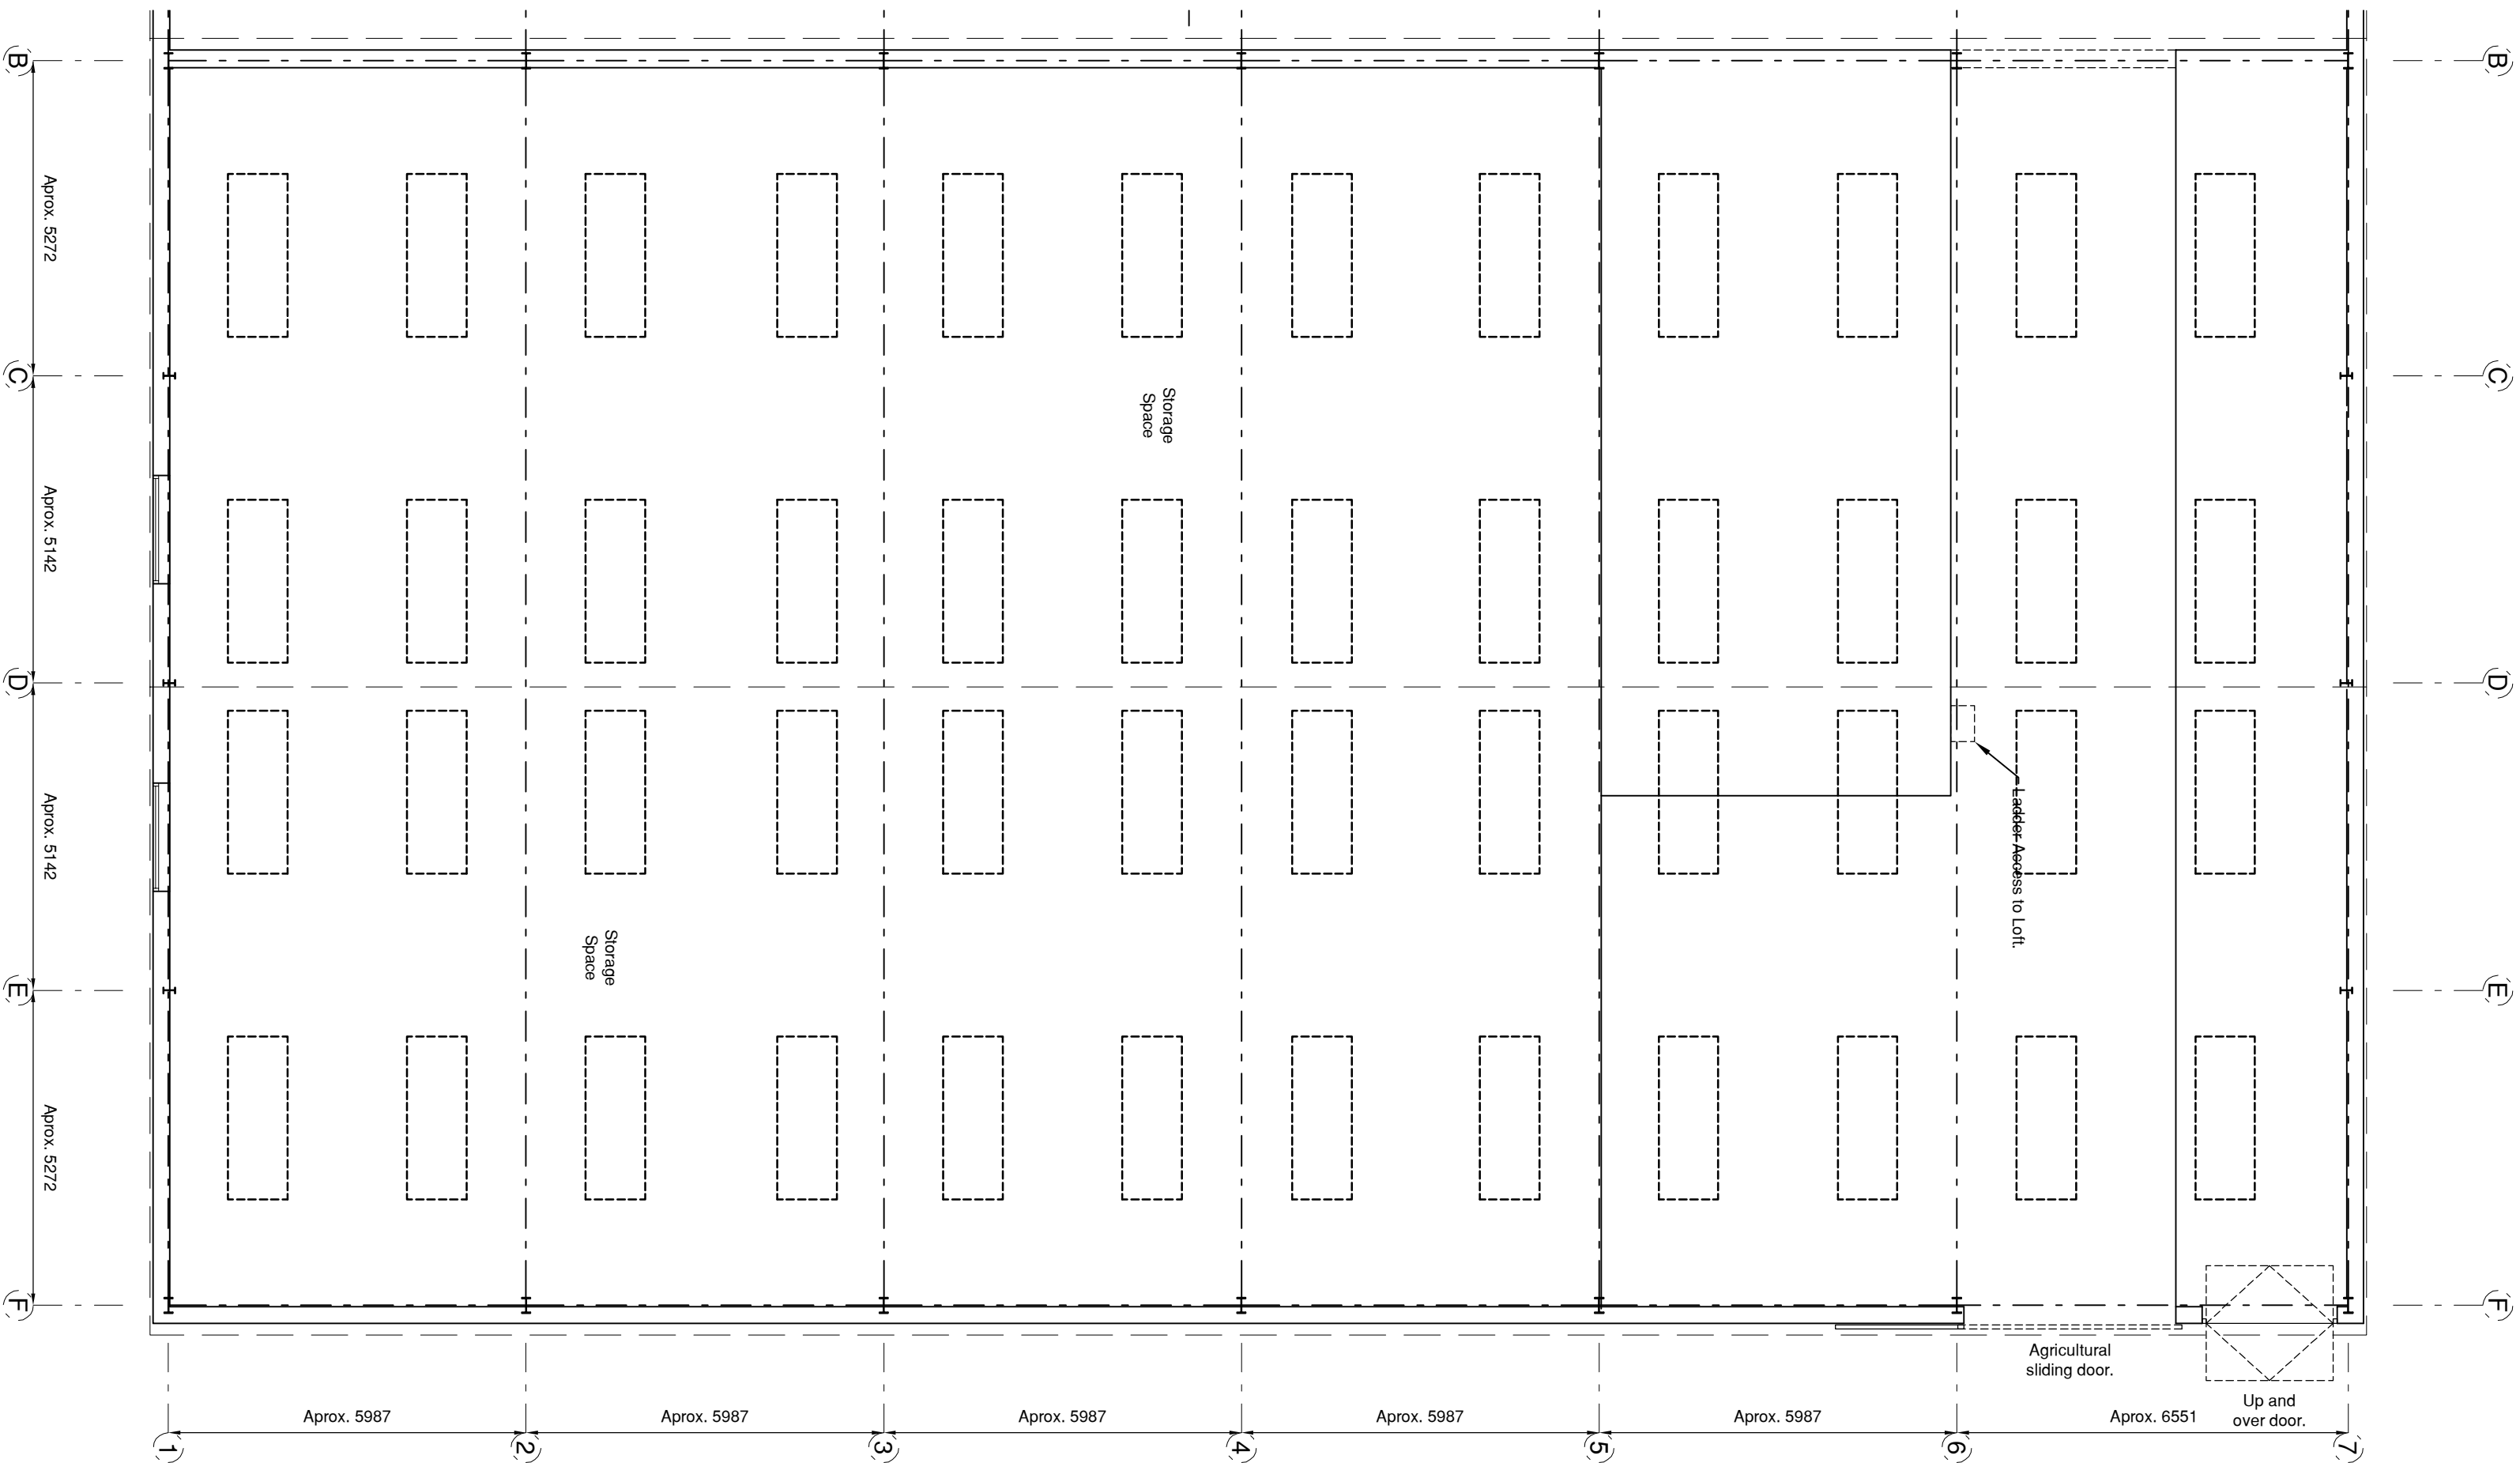

Typical Section Through External Wall.
Scale 1:10.

[illegible]

Philips
Chartered Surveyors

T/a Philips Surveyors LLP
The Old Coach House, 71 Lower Street,
Pebsham, West Sussex, PO20 2JZ

Tel: 01798 873222
Fax: 01798 873444

E: info@philips-surveyors.co.uk
W: www.philipscharteredsurveyors.co.uk

Building, Surveyors, Designers and Consultants

CLIENT: Ms Lynda Vowles
Ferring Country Centre,
Rife Way, Ferring,
West Sussex. BN12 5JZ

PROJECT:
Ferring Country Centre, Rife Way,
Ferring, West Sussex. BN12 5JZ
Car Park and Building Alterations.

DRAWING TITLE:

PLANNING

Existing Floor Plans & Sections.

DRAWN: MAB	JOB NO: 1920/13	SCALE: @A1
CHECKED: PGA	DRAWING NO:	REV:
DATE: August 2014	EX1	