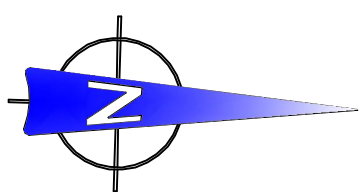


Notes

All details are indicative only. All dimensions to be checked on site by contractor prior to commencement of works. Any discrepancies in drawings to be reported to Phillips Surveyors LLP.

[illegible]

**Philips
Chartered Surveyors**

T/A Philips Surveyors LLP
The Old Coach House, 78 Lower Street,
Pudborough, Wilt. SN6 6XQ.
Rutland SA2

Tel: 01798 873222
Fax: 01798 873444
E-mail: enquiries@philips.co.uk
Web: www.philips.co.uk



CLIENT:
Ms Lynda Vowles,
Ferring Country Centre, Rife Way,
Ferring, West Sussex. BN12 5JZ.


PROJECT:
Ferring Country Centre, Rife Way,
Ferring, West Sussex. BN12 5JZ.
Car Park and Building Alterations

DRAWING TITLE:


PLANNING

Proposed Ground & First
Floor Plans.

DRAWN:	JOB NO:	SCALE:
GRM	1920/13	@A1
CHECKED:	DRAWING NO:	REV:
PGA	PL1	
DATE:		
August 2014		

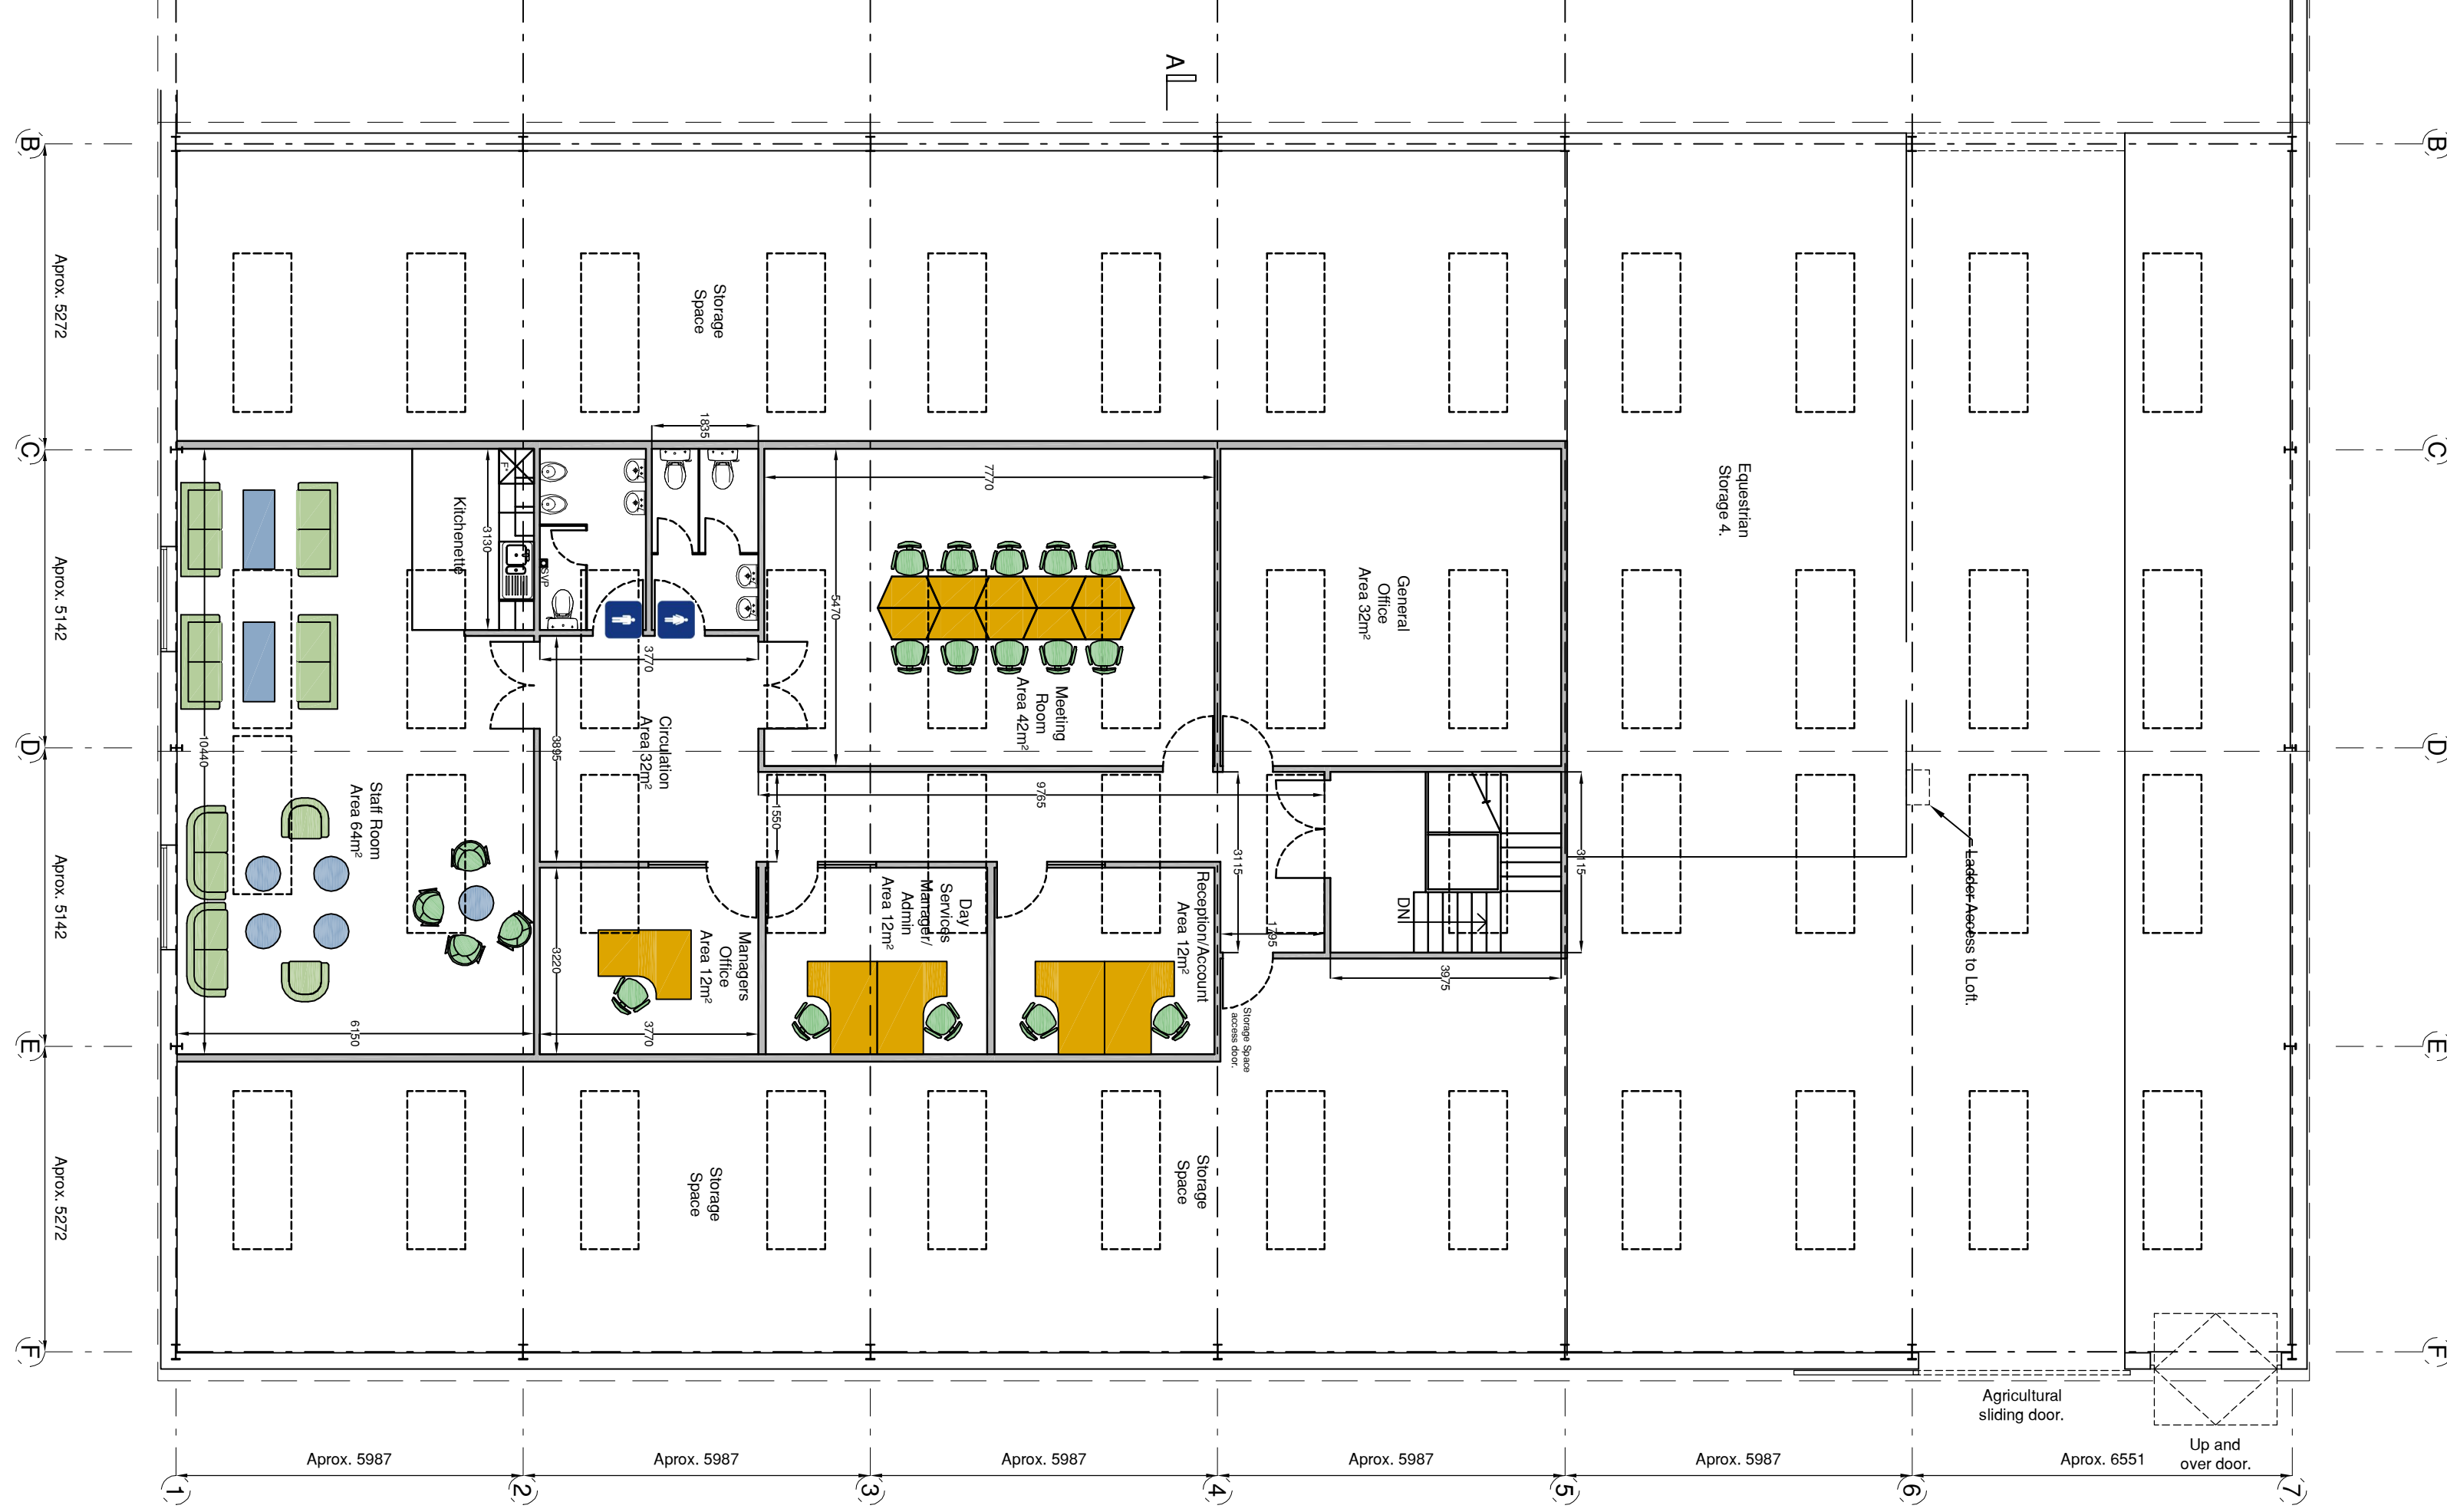

Proposed Main Building G.A. First Floor Plan.
Scale 1:100.

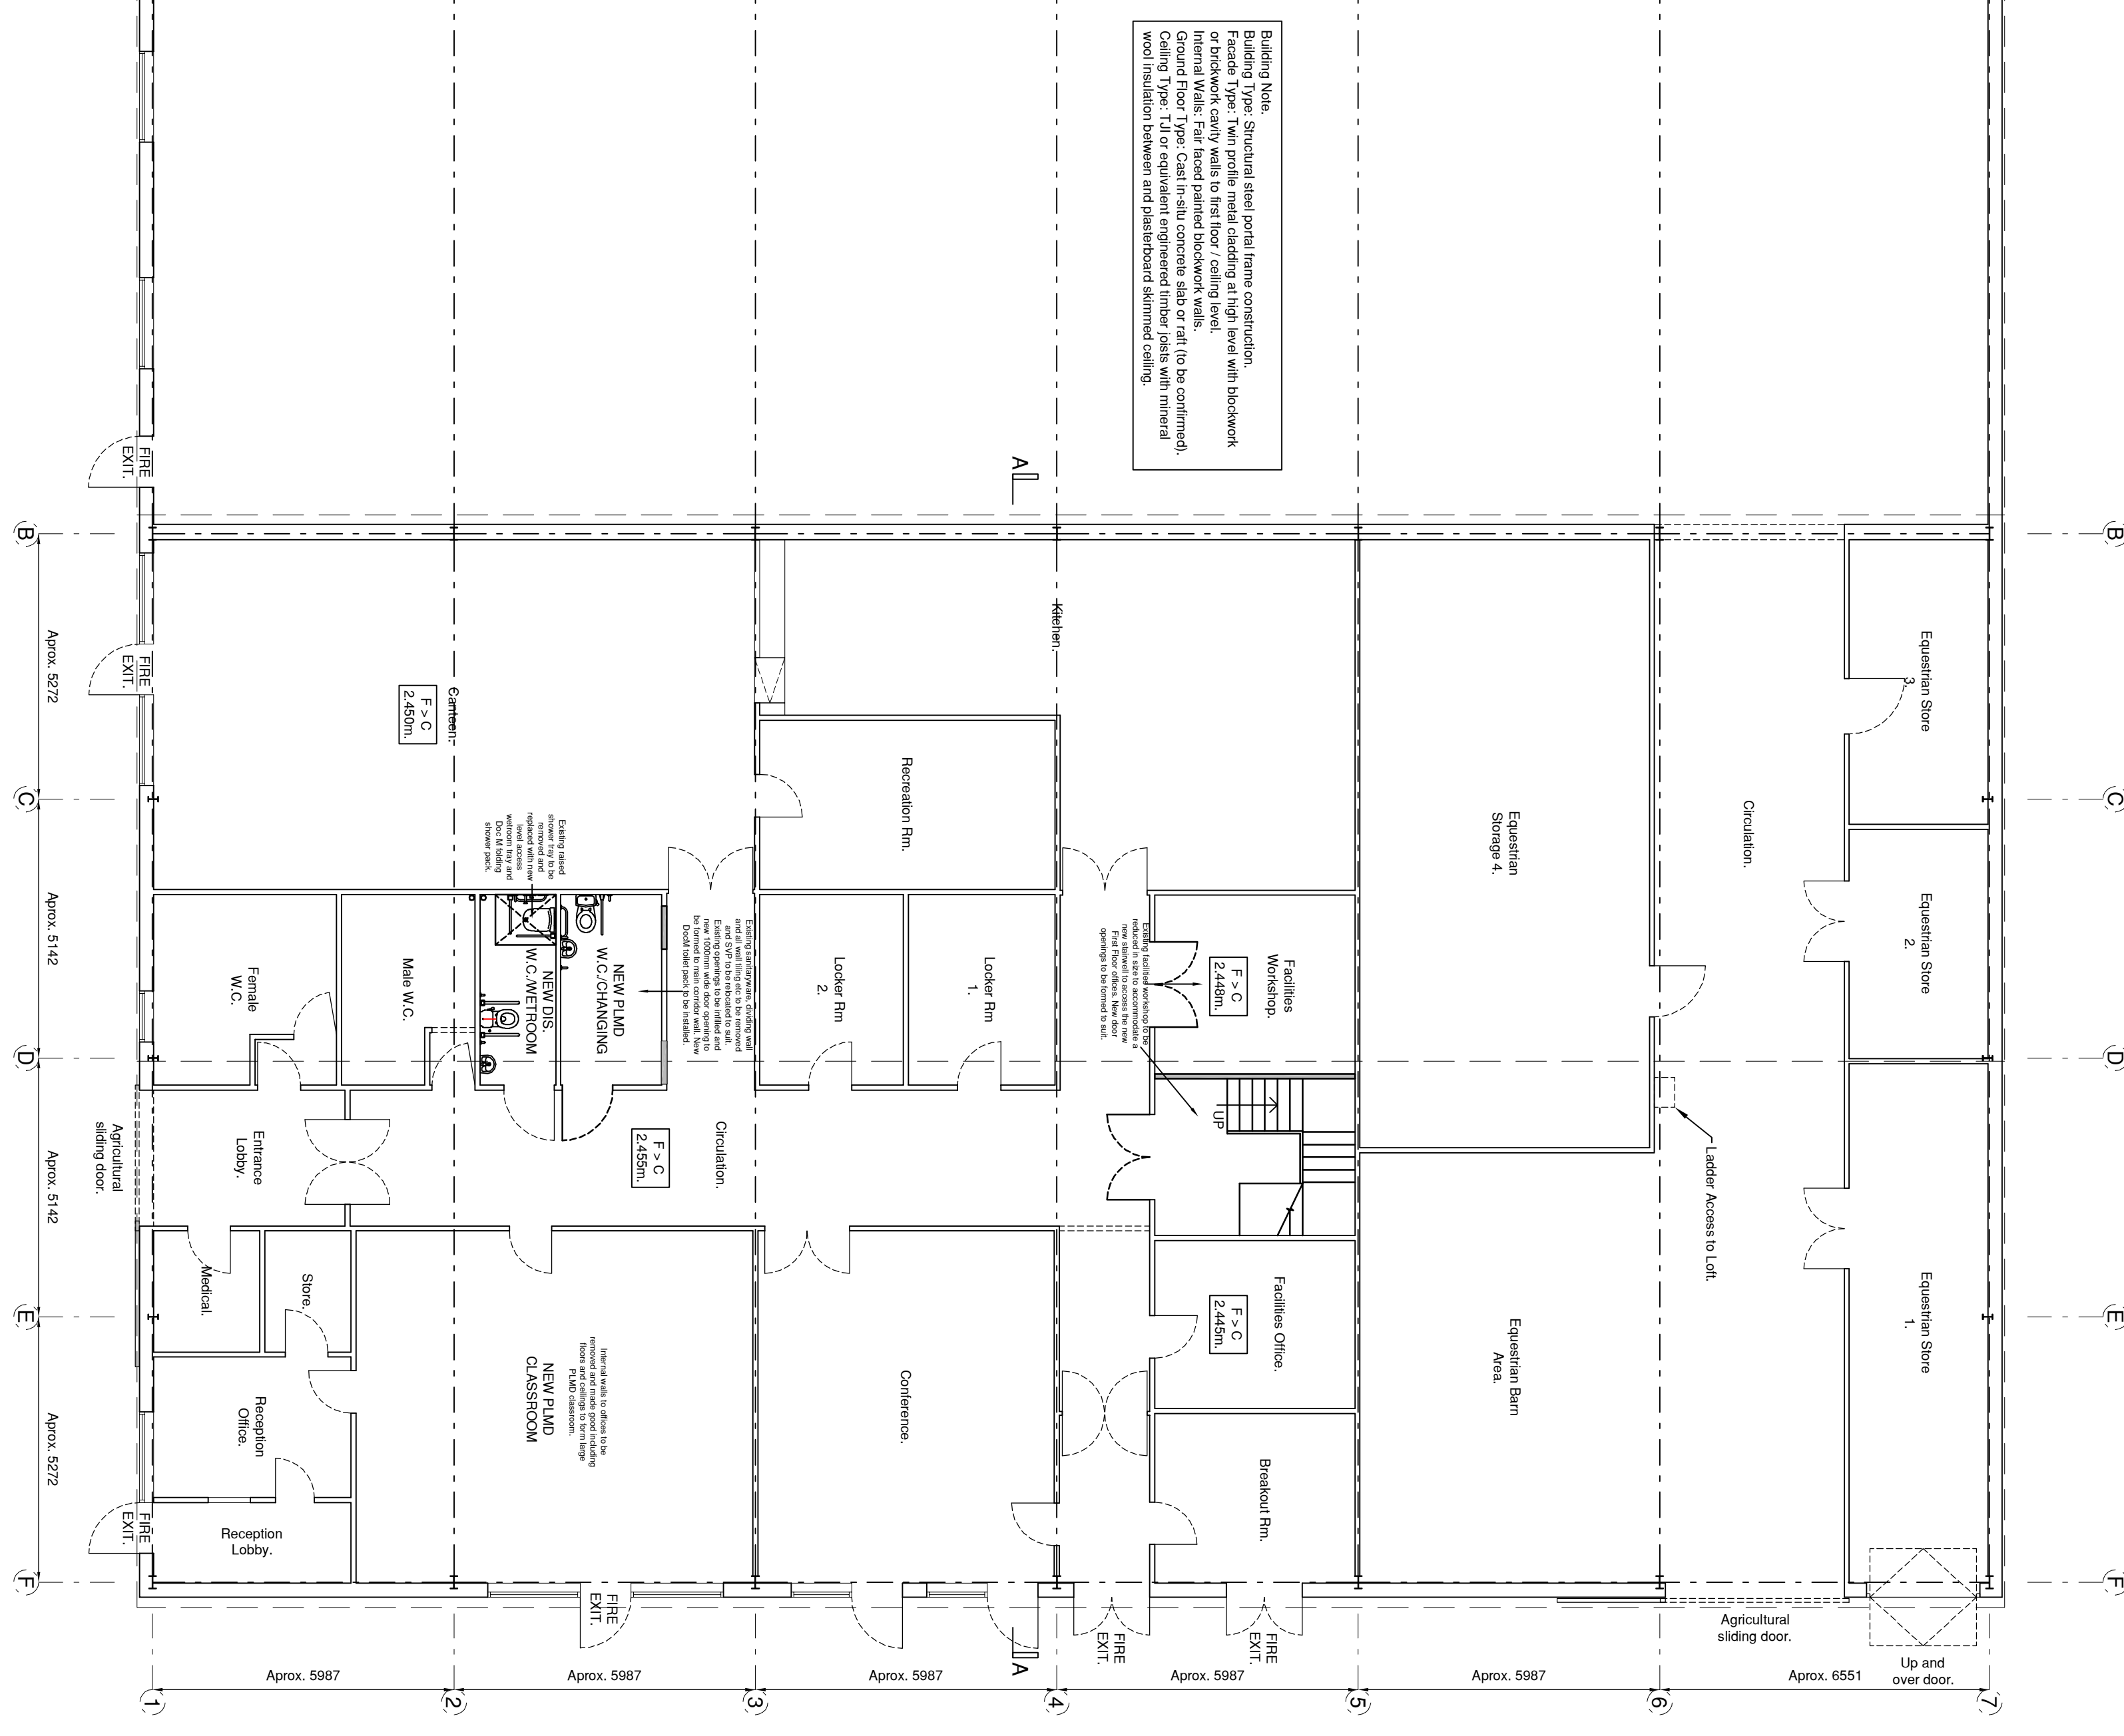

Proposed Main Building G.A. Ground Floor Plan.
Scale 1:100.

