

Notes
All details are indicative only. All dimensions to be checked on site by contractor prior to commencement of works. Any discrepancies in drawings to be reported to Philips Surveysors LLP.

Key.

Various species of tree.
Exact species to be confirmed on site.

Various types of fence.

Hedge.

Concrete bollard.

Speed control hump.

Car Park 'P' Sign

Car Park 'WAY IN' arrow sign



Car Park 'NO EXIT' Sign

Car Park 'WAY OUT' arrow signs


Car Park 'NO ENTRY' Sign

Surface Water Drainage:

New storm/surface water drainage to be provided over the surface area of the new car park facility. COREgravel system shall allow surface water to drain through into the ground.

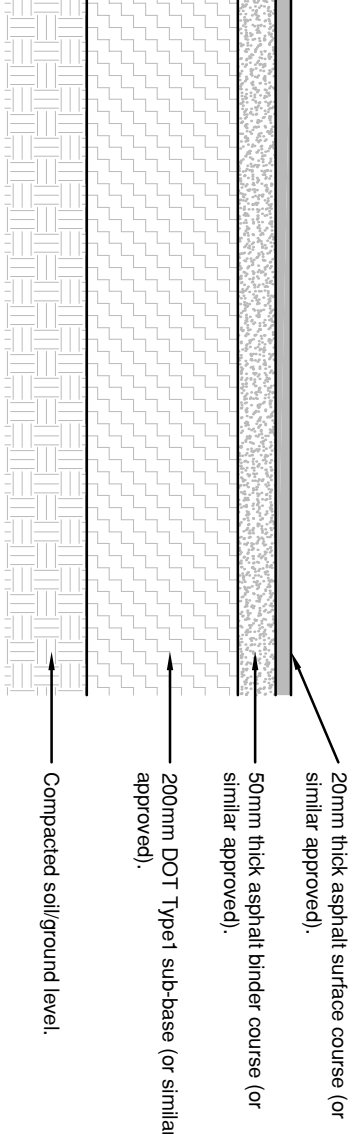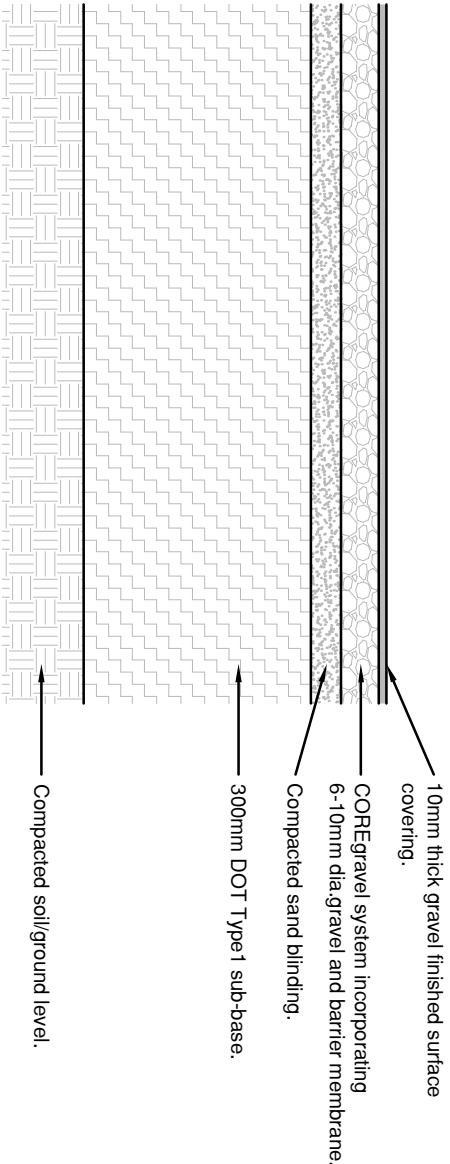

Typical Sections 1:10

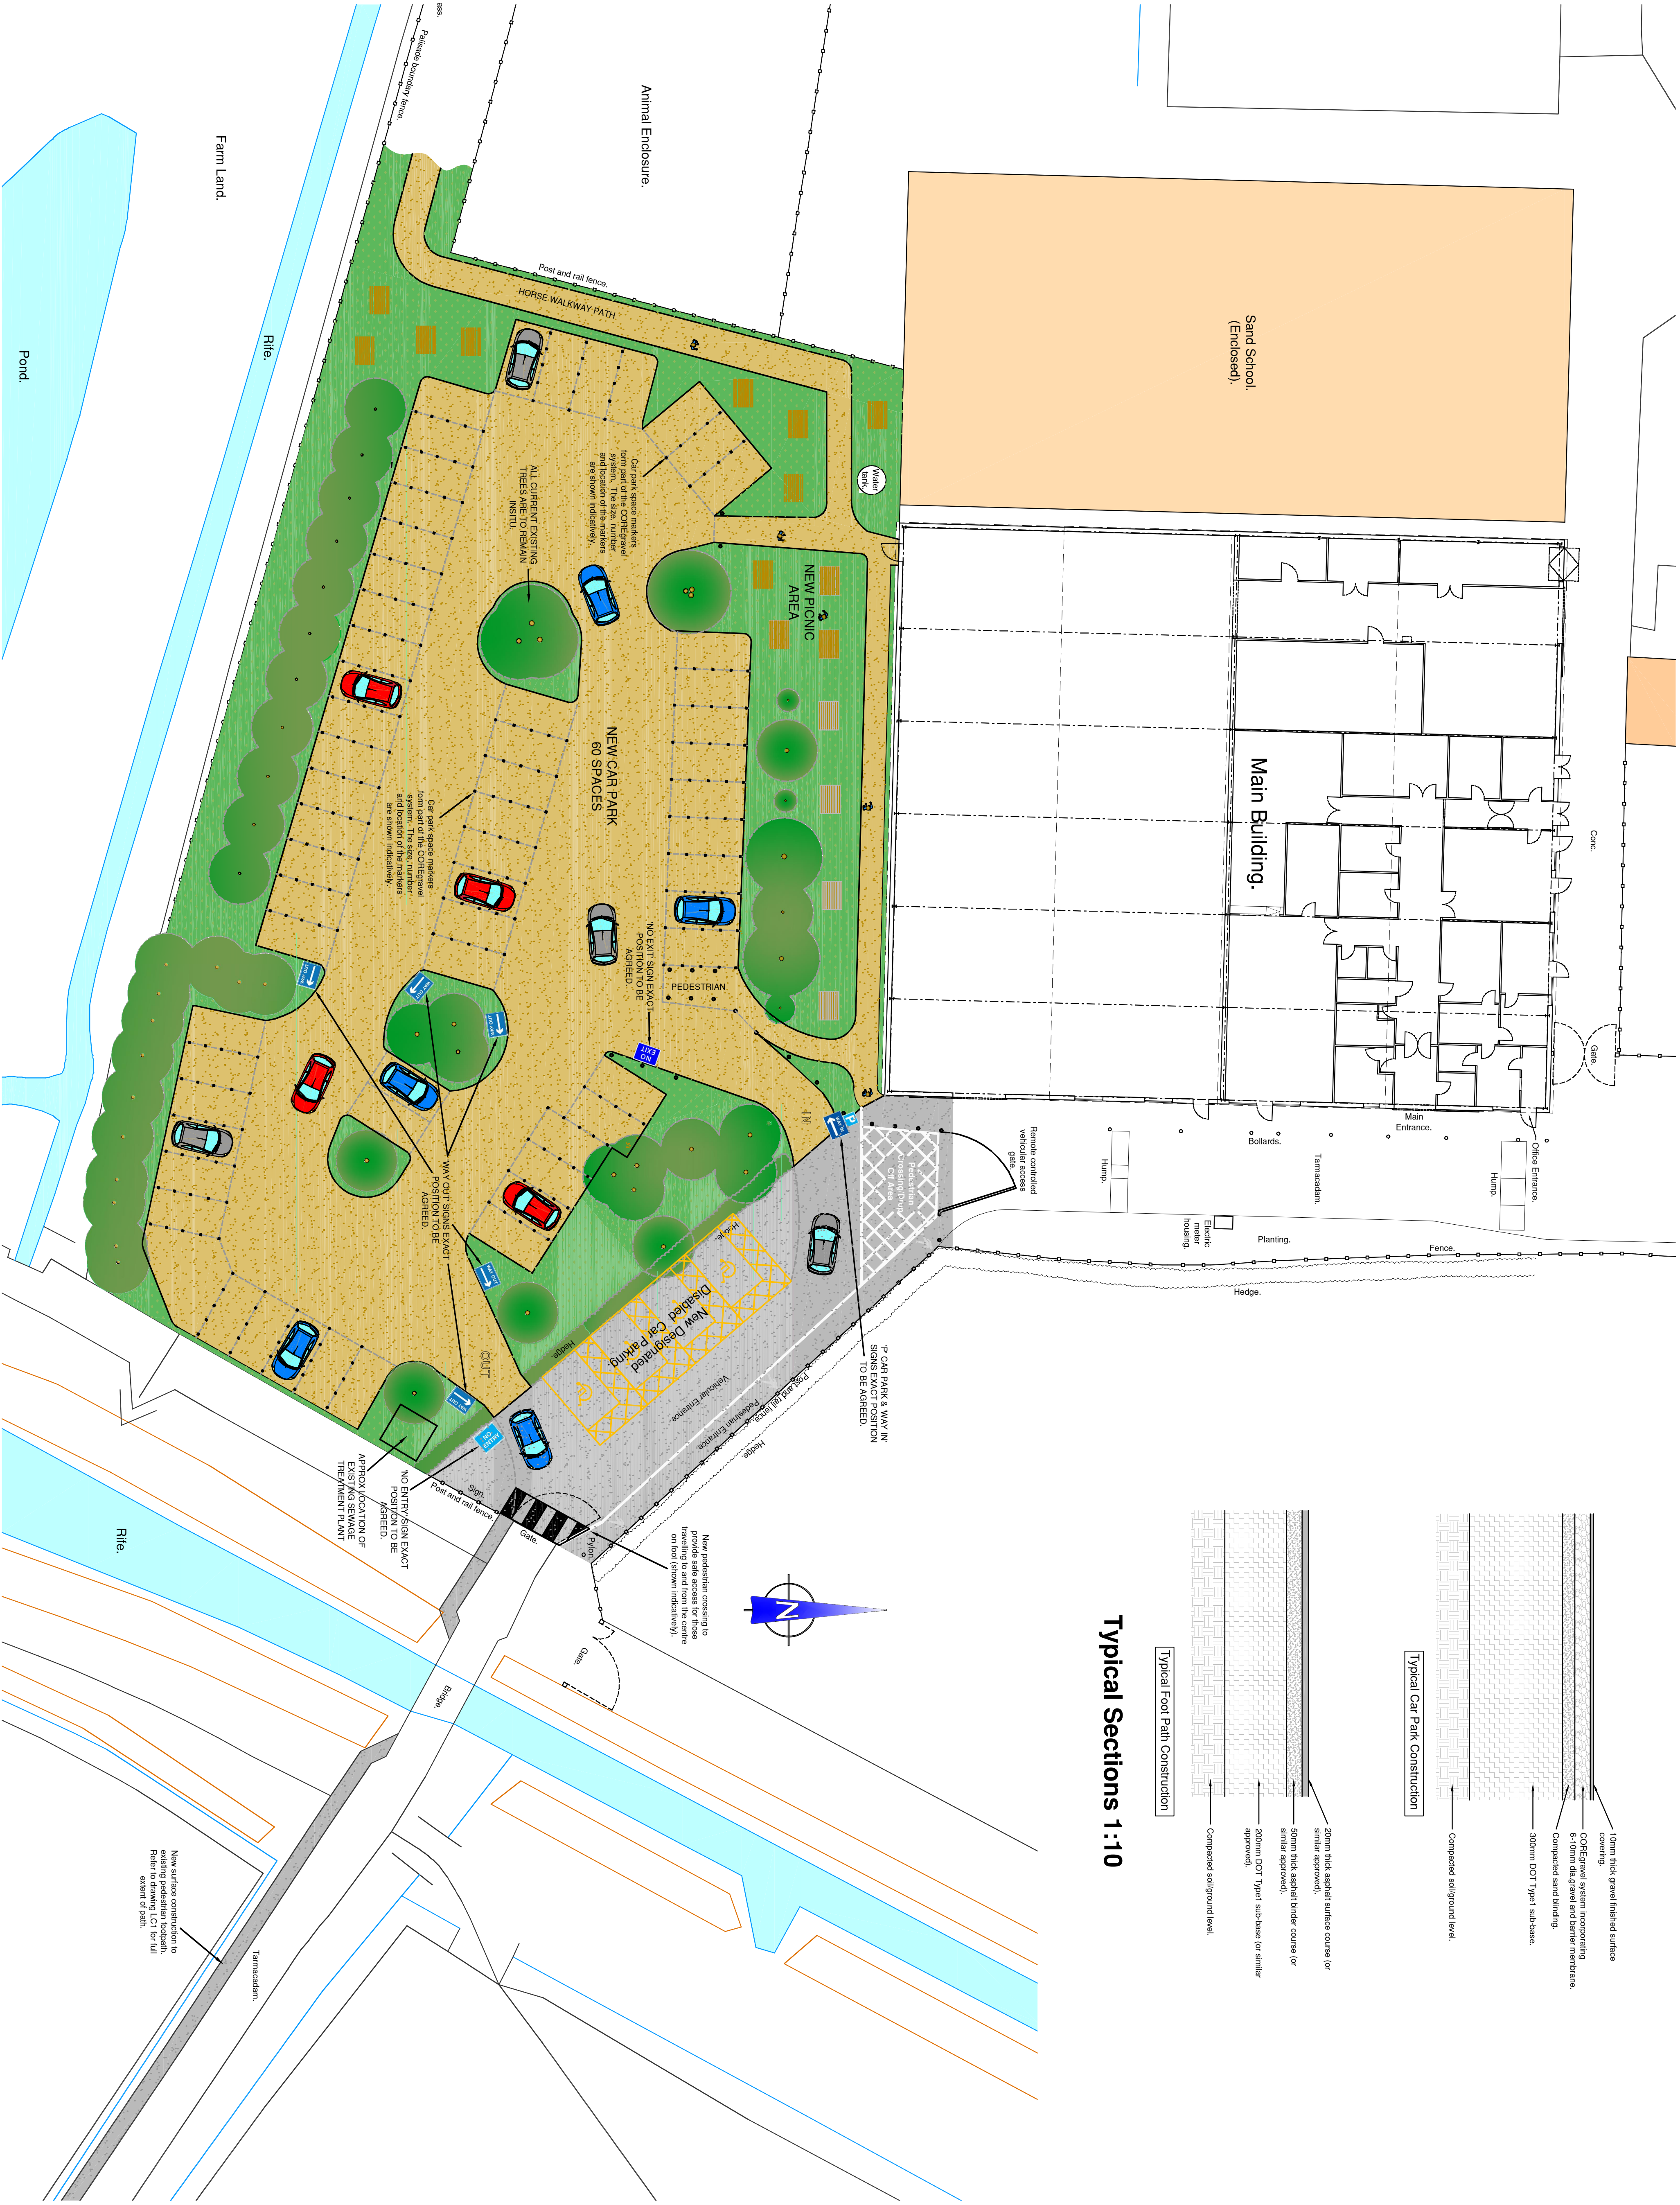

Rev.	Amendments	Date	Dwn.

Philips
Chartered Surveyors
Building Surveys, Designs and Consultants
T/A Philips Surveysors LLP
The Old Coach House, 28, Lower Street,
Ferring, West Sussex, BN12 5JZ.
Tel: 01793 833323 Fax: 01793 833444
E: info@philips-surveysors.co.uk
W: www.philips-surveysors.co.uk

RICS
REGISTERED
MEMBER
PHILIPS
REGISTERED
MEMBER
RICS

CLIENT:
Ms Lynda Vowles,
Ferring Country Centre, Rile Way,
Ferring, West Sussex, BN12 5JZ.

PROJECT:
Ferring Country Centre, Rile Way,
Ferring, West Sussex, BN12 5JZ.
Car Park and Building Alterations

DRAWING TITLE:
PLANNING
Proposed Site Plan (Inc.
Car Park and New Path).

DRAWN:	JOB NO:	SCALE:
GRM	1920/13	@A1
CHECKED:	DRAWING NO:	REV:
PGA	PL2	
DATE:		
August 2014		