


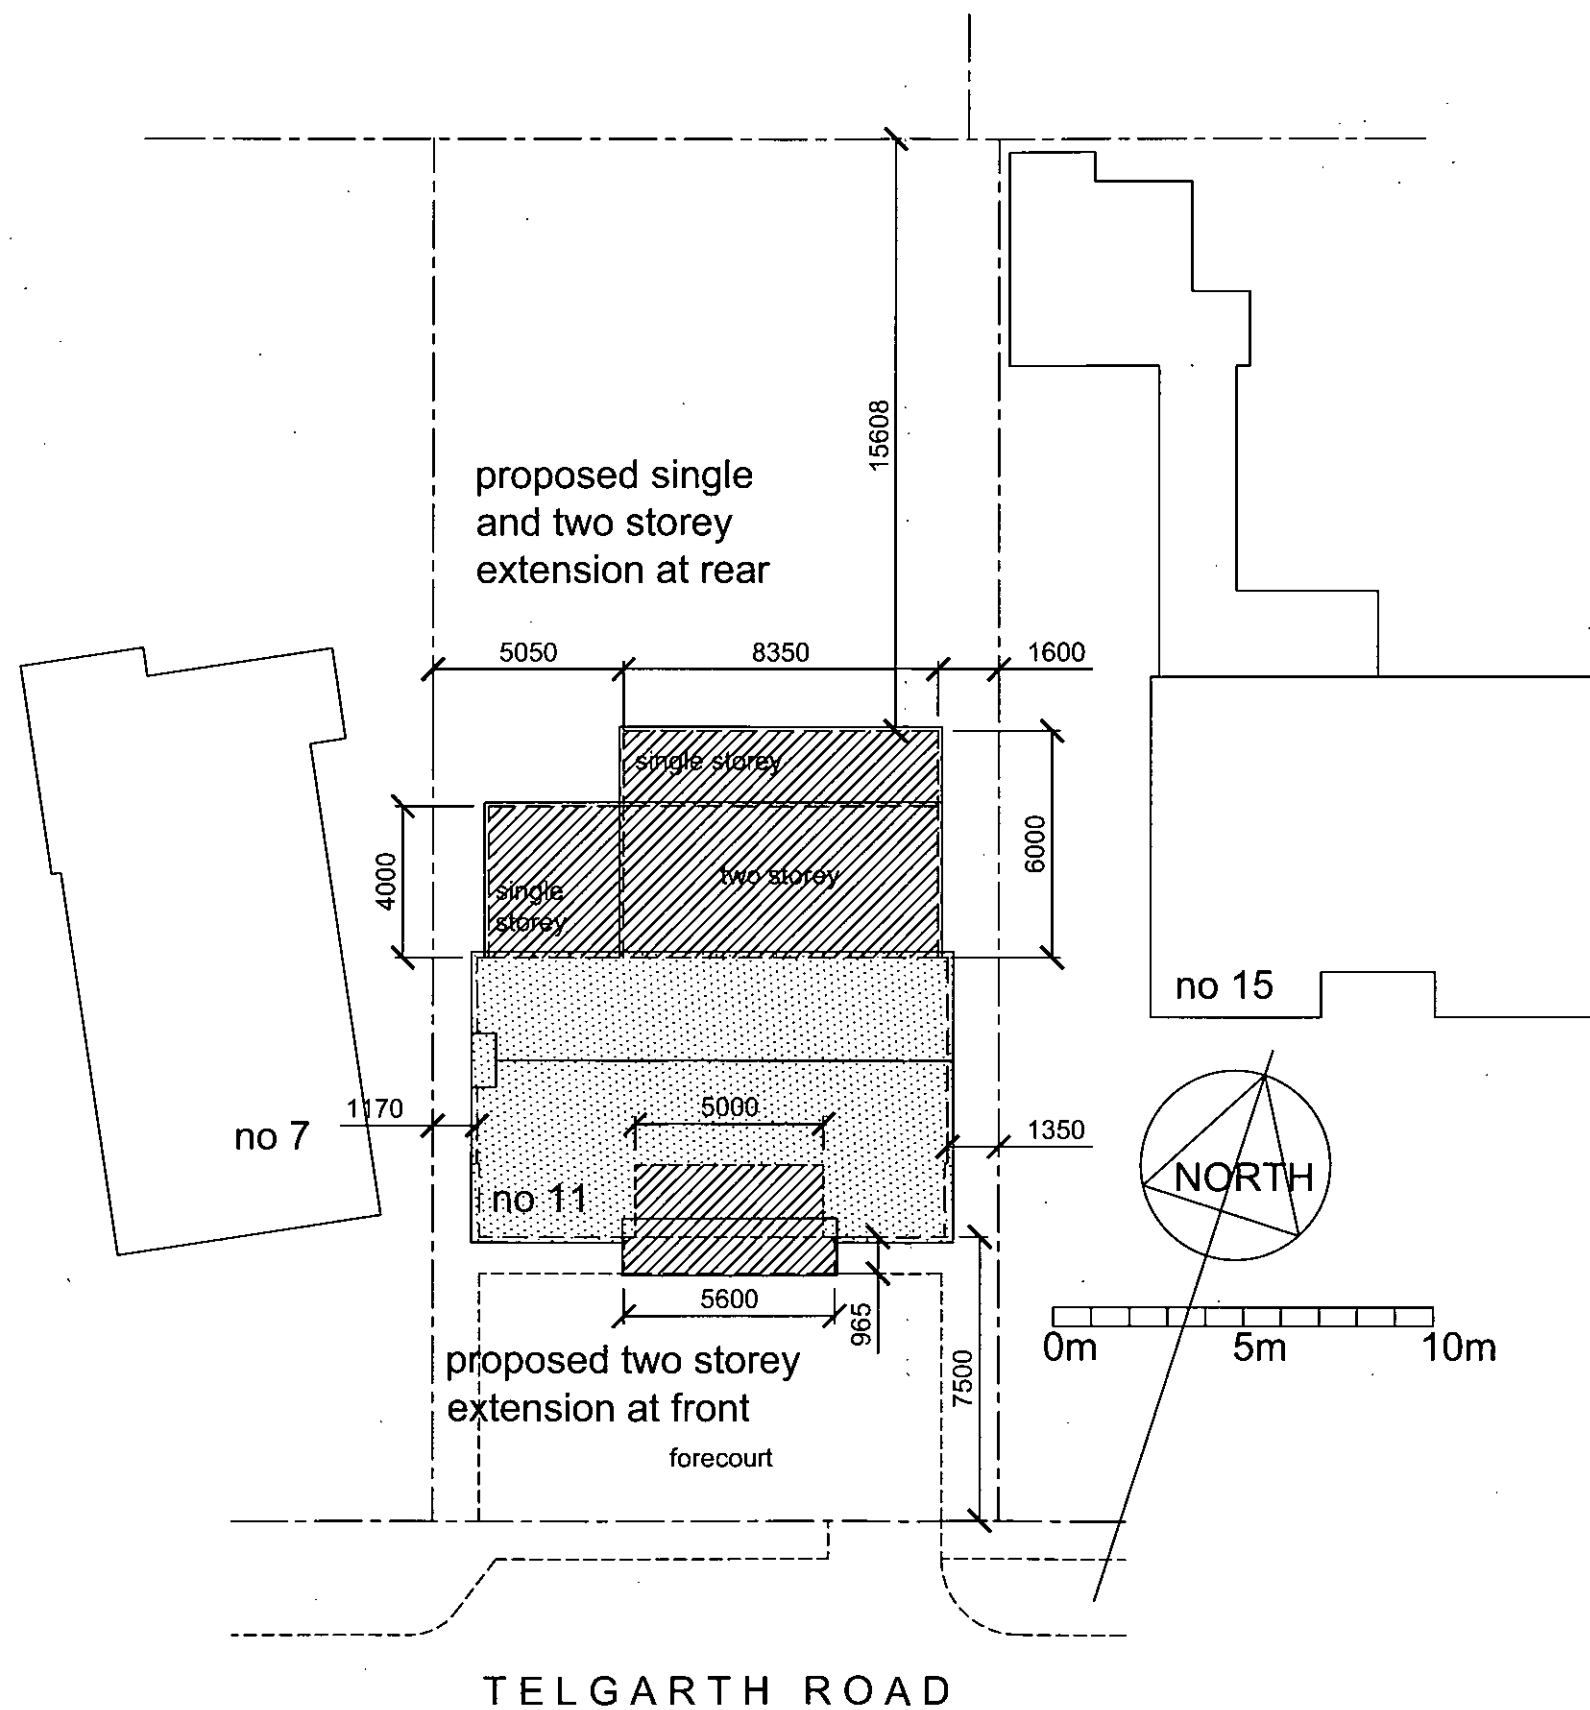

MR J P BUREL
11 TELGARTH ROAD
FERRING, BN12 5PX

PROJECT:

PROPOSED REFURBISHMENT
AND EXTENSION

TITLE:

PROPOSED SITE PLAN

DRAWING No:

420.00F

SCALE:

1:200@A3