



Proposed West elevation

0m 1m 2m 3m 4m 5m

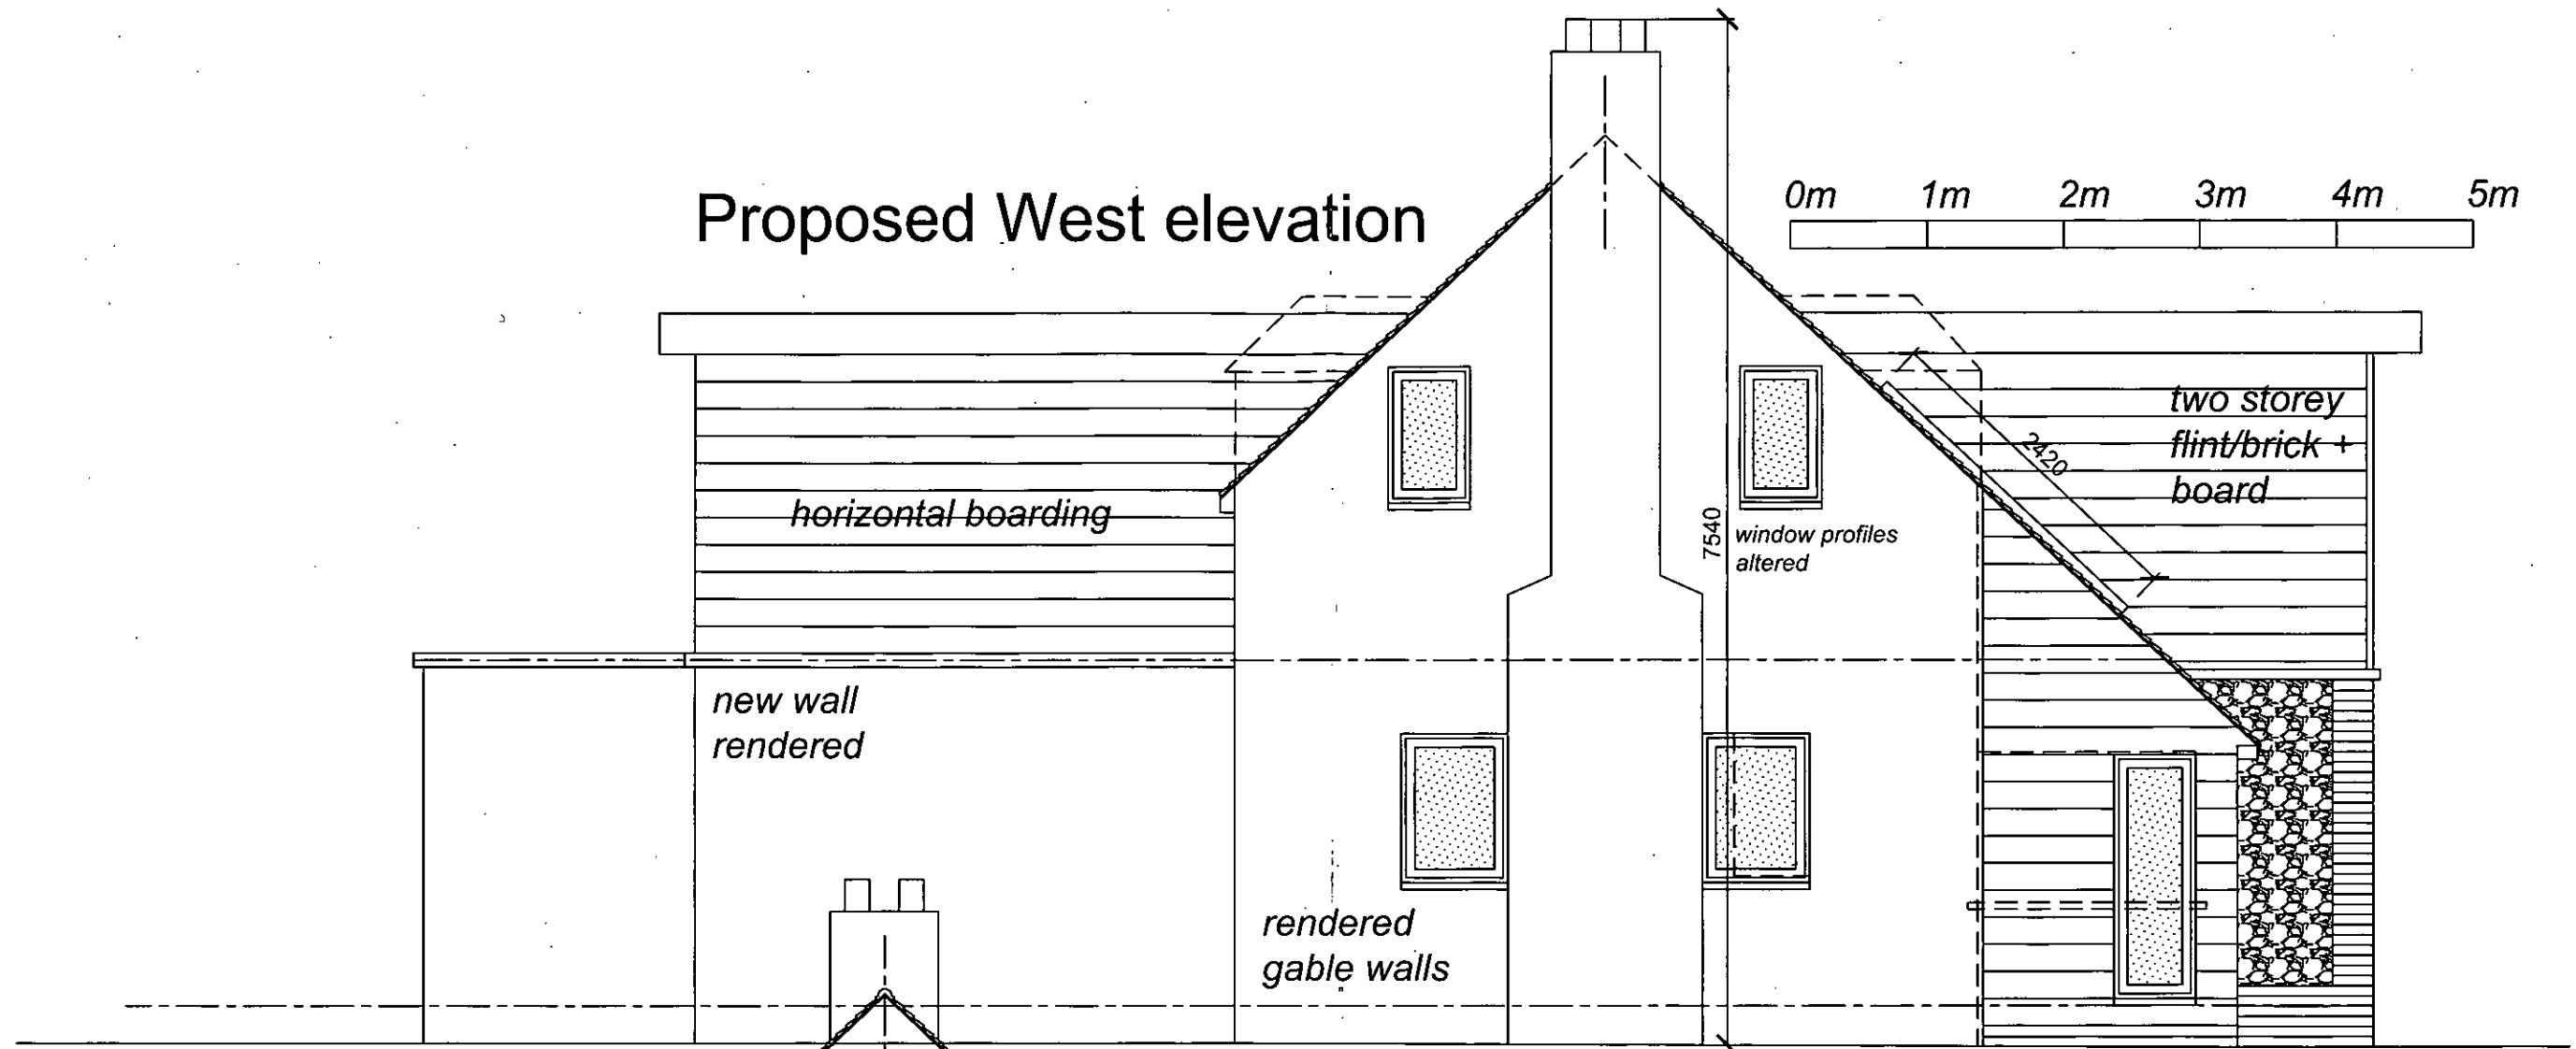

Proposed East elevation

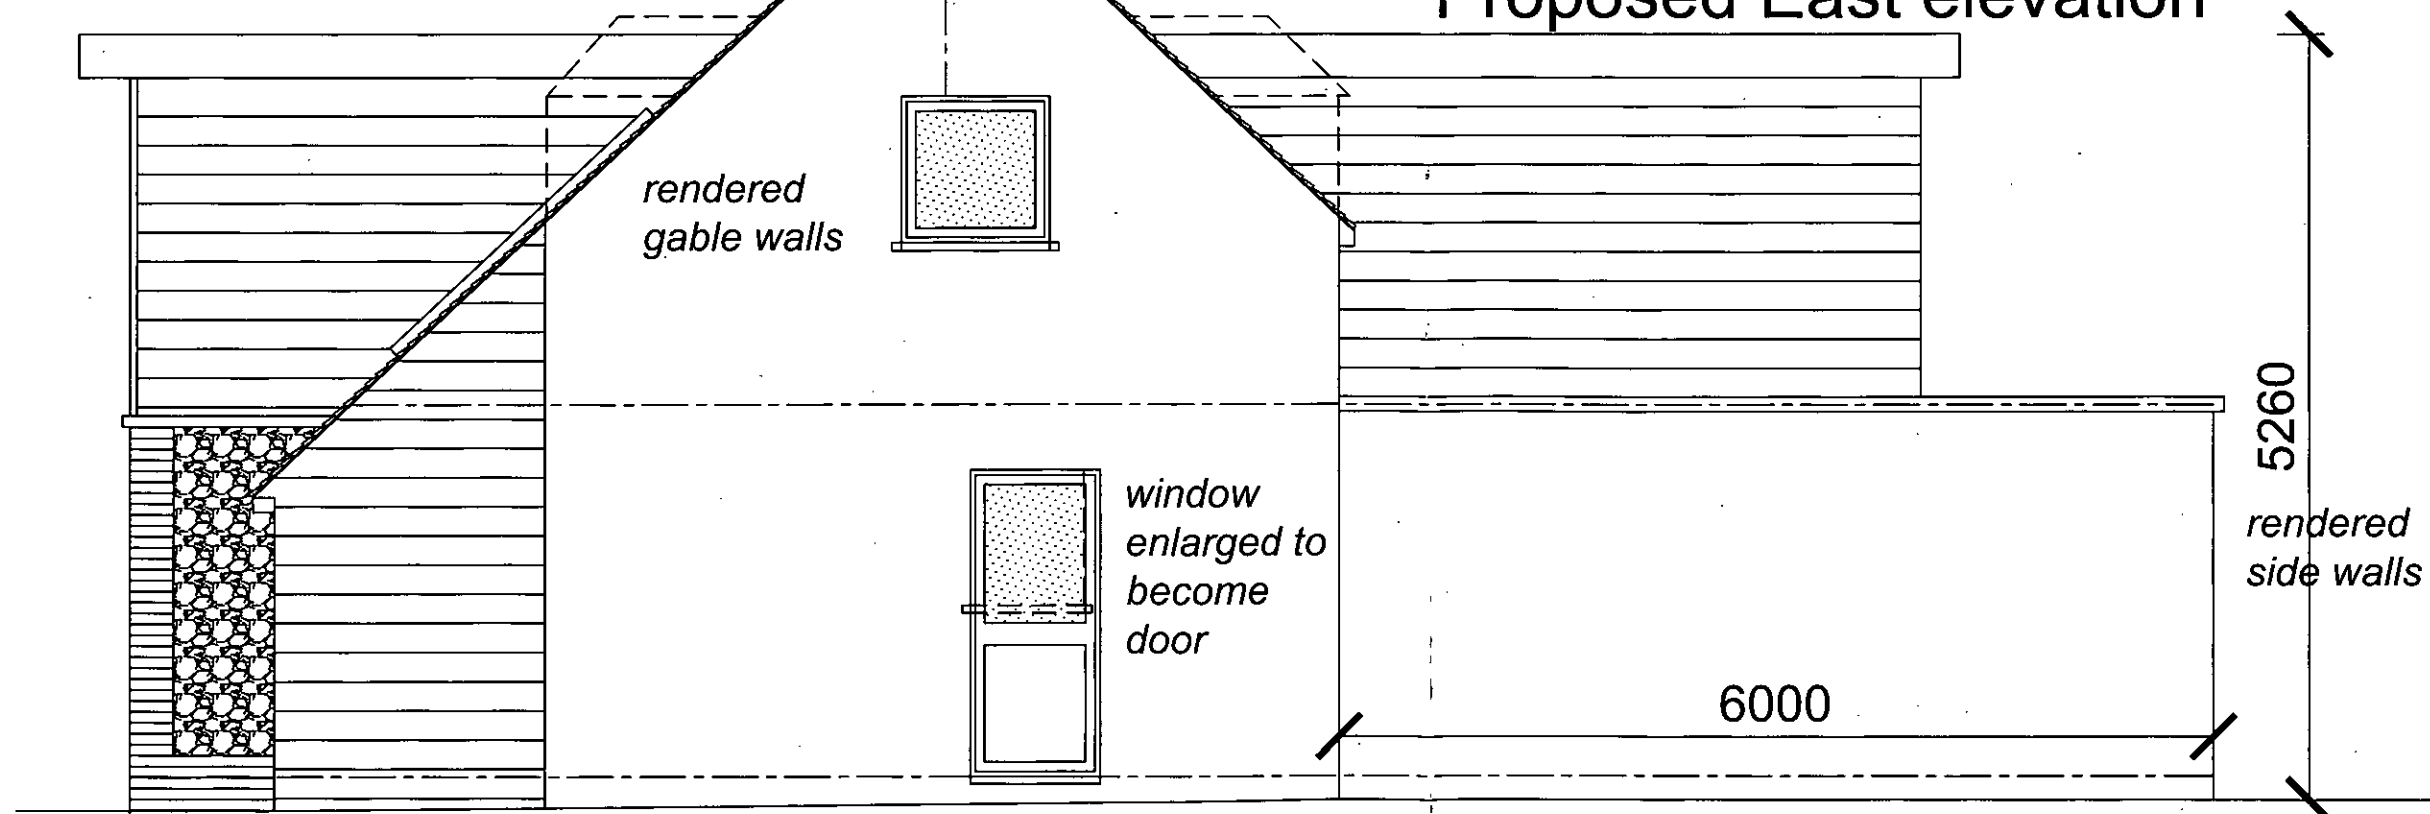

MR J P BUREL
11 TELGARTH ROAD
FERRING, BN12 5PX

PROJECT:

PROPOSED REFURBISHMENT
AND EXTENSION

TITLE:

PROPOSED EAST &
WEST ELEVATIONS

DRAWING No:

430.04

SCALE:

1:50@A3