

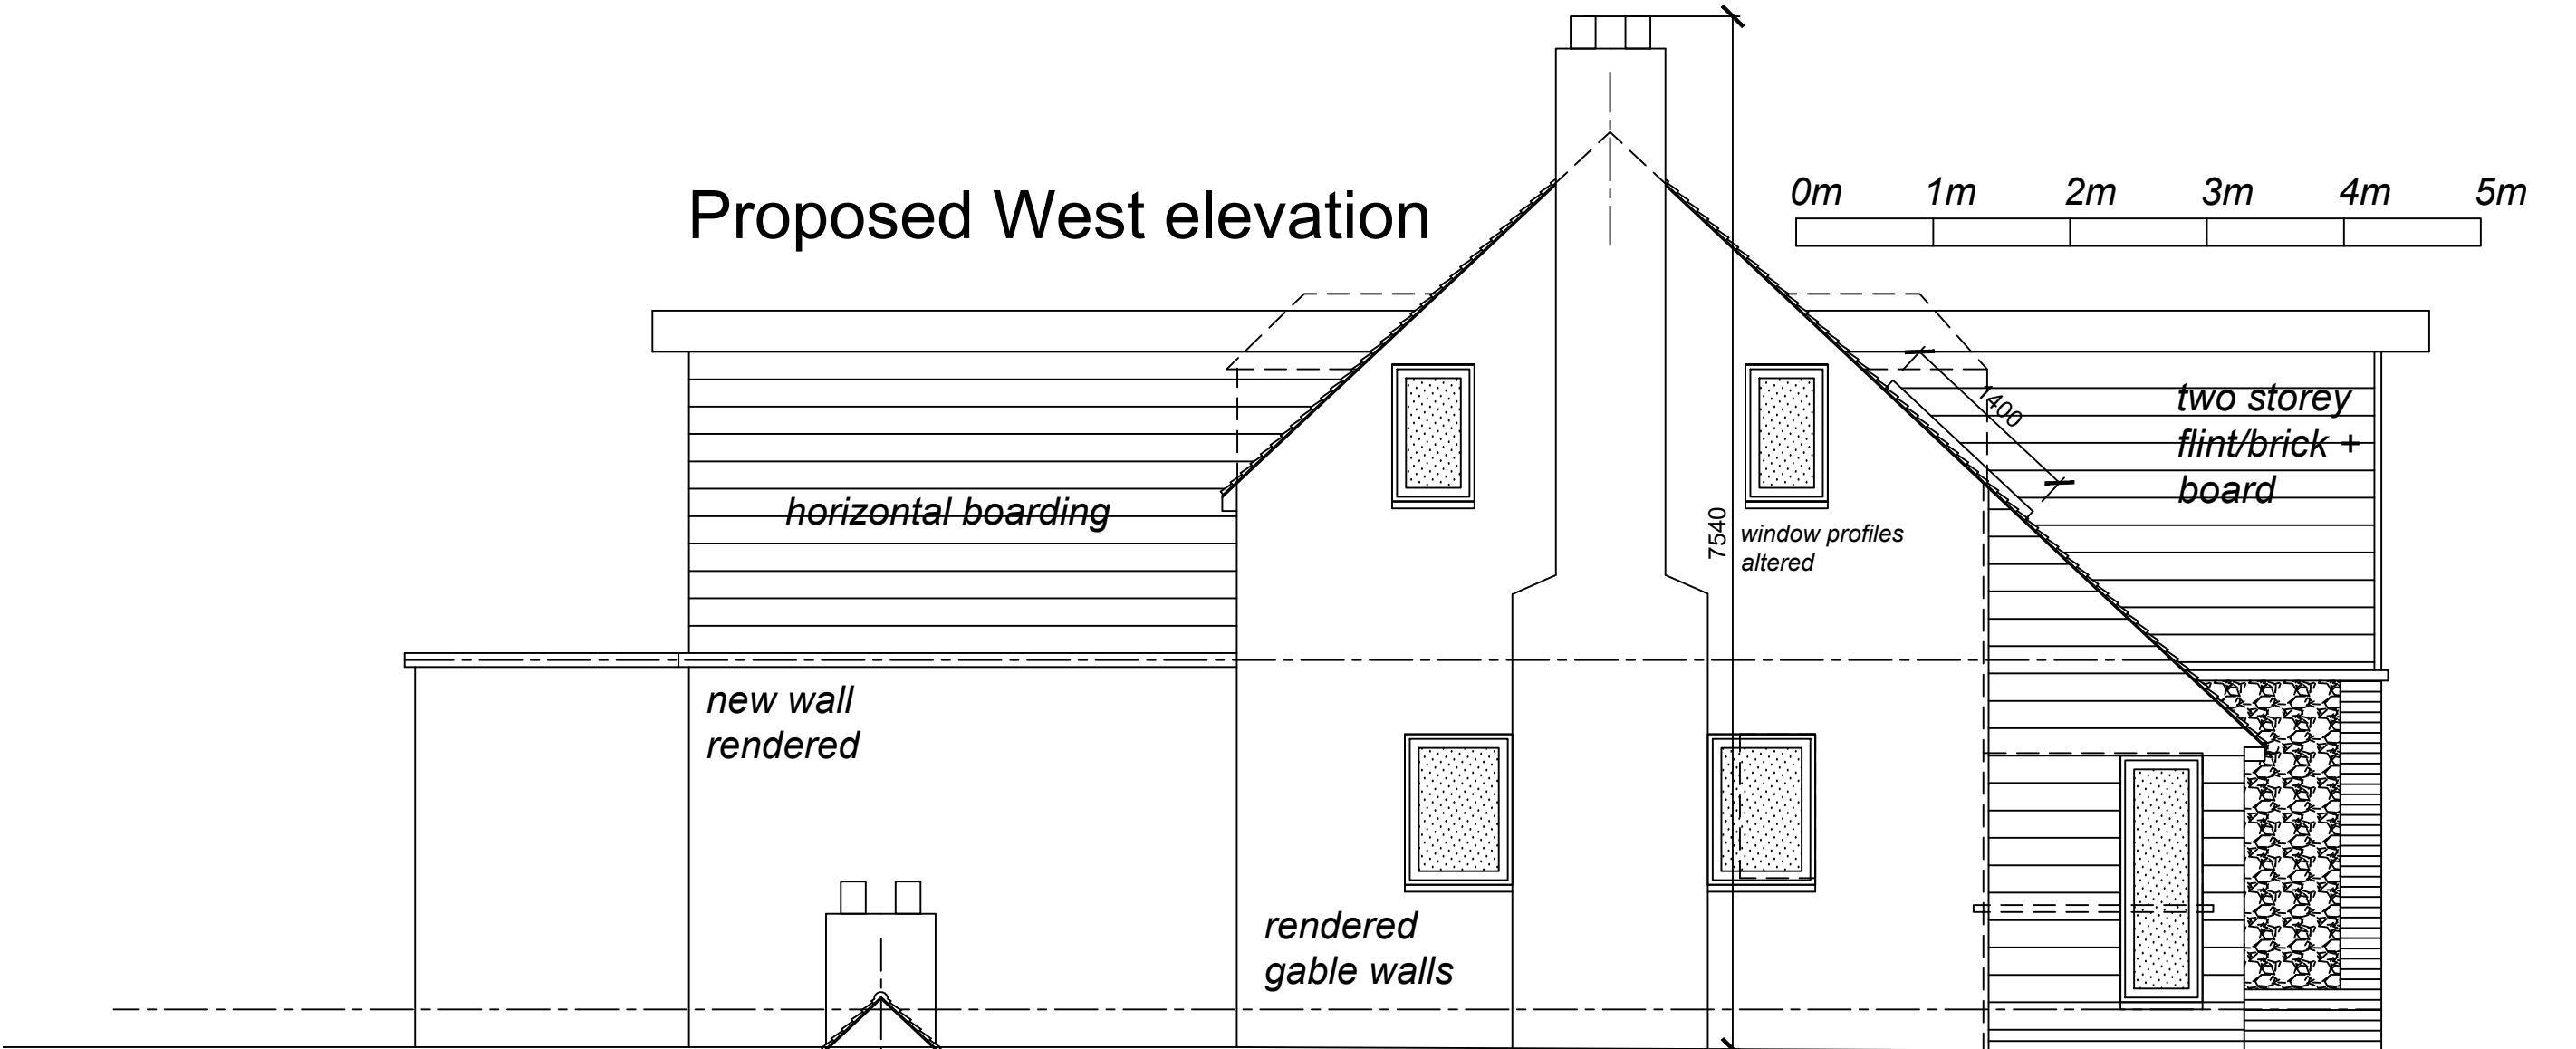


Proposed West elevation

 

Proposed East elevation

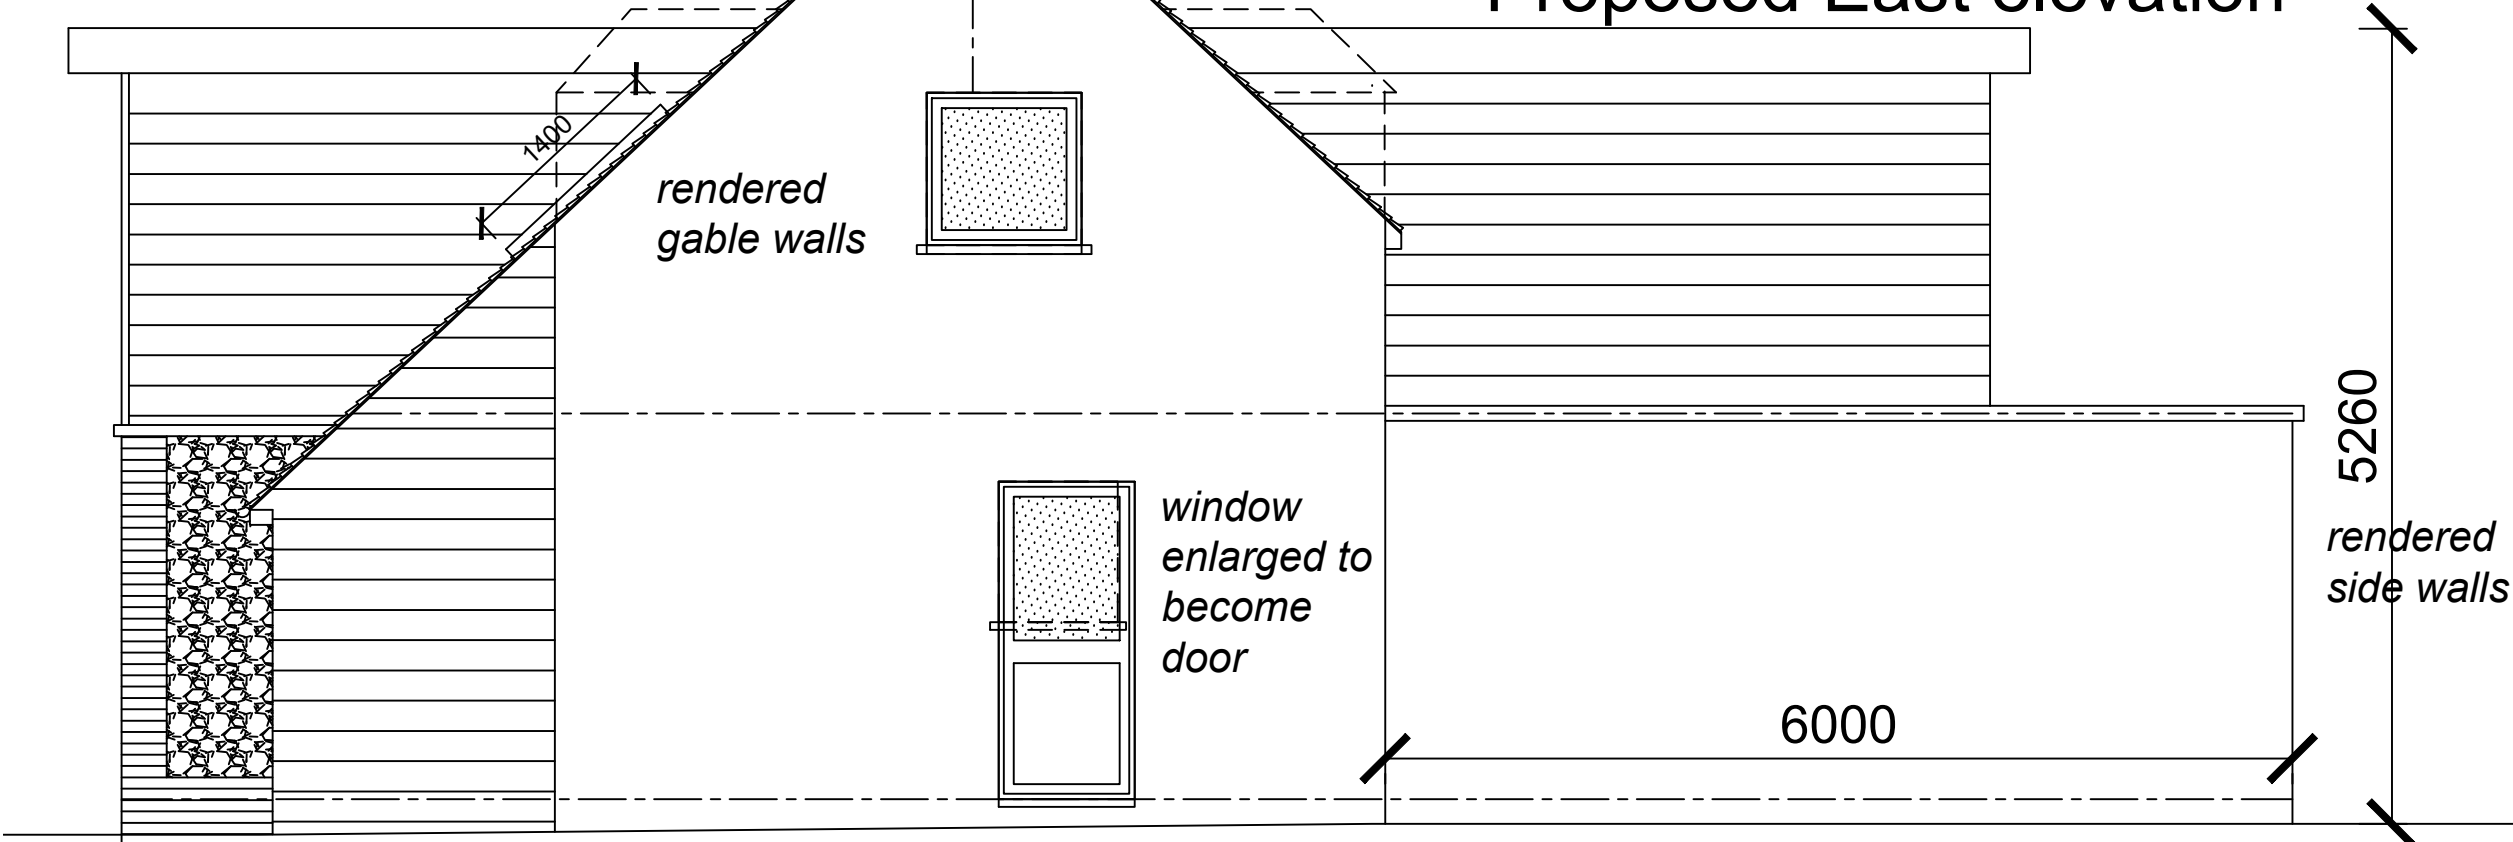

MR J P BUREL
11 TELGARTH ROAD
FERRING, BN12 5PX

PROJECT:
PROPOSED REFURBISHMENT
AND EXTENSION

TITLE:
PROPOSED EAST &
WEST ELEVATIONS

DRAWING No:
430.04

SCALE:
1:50@A3