
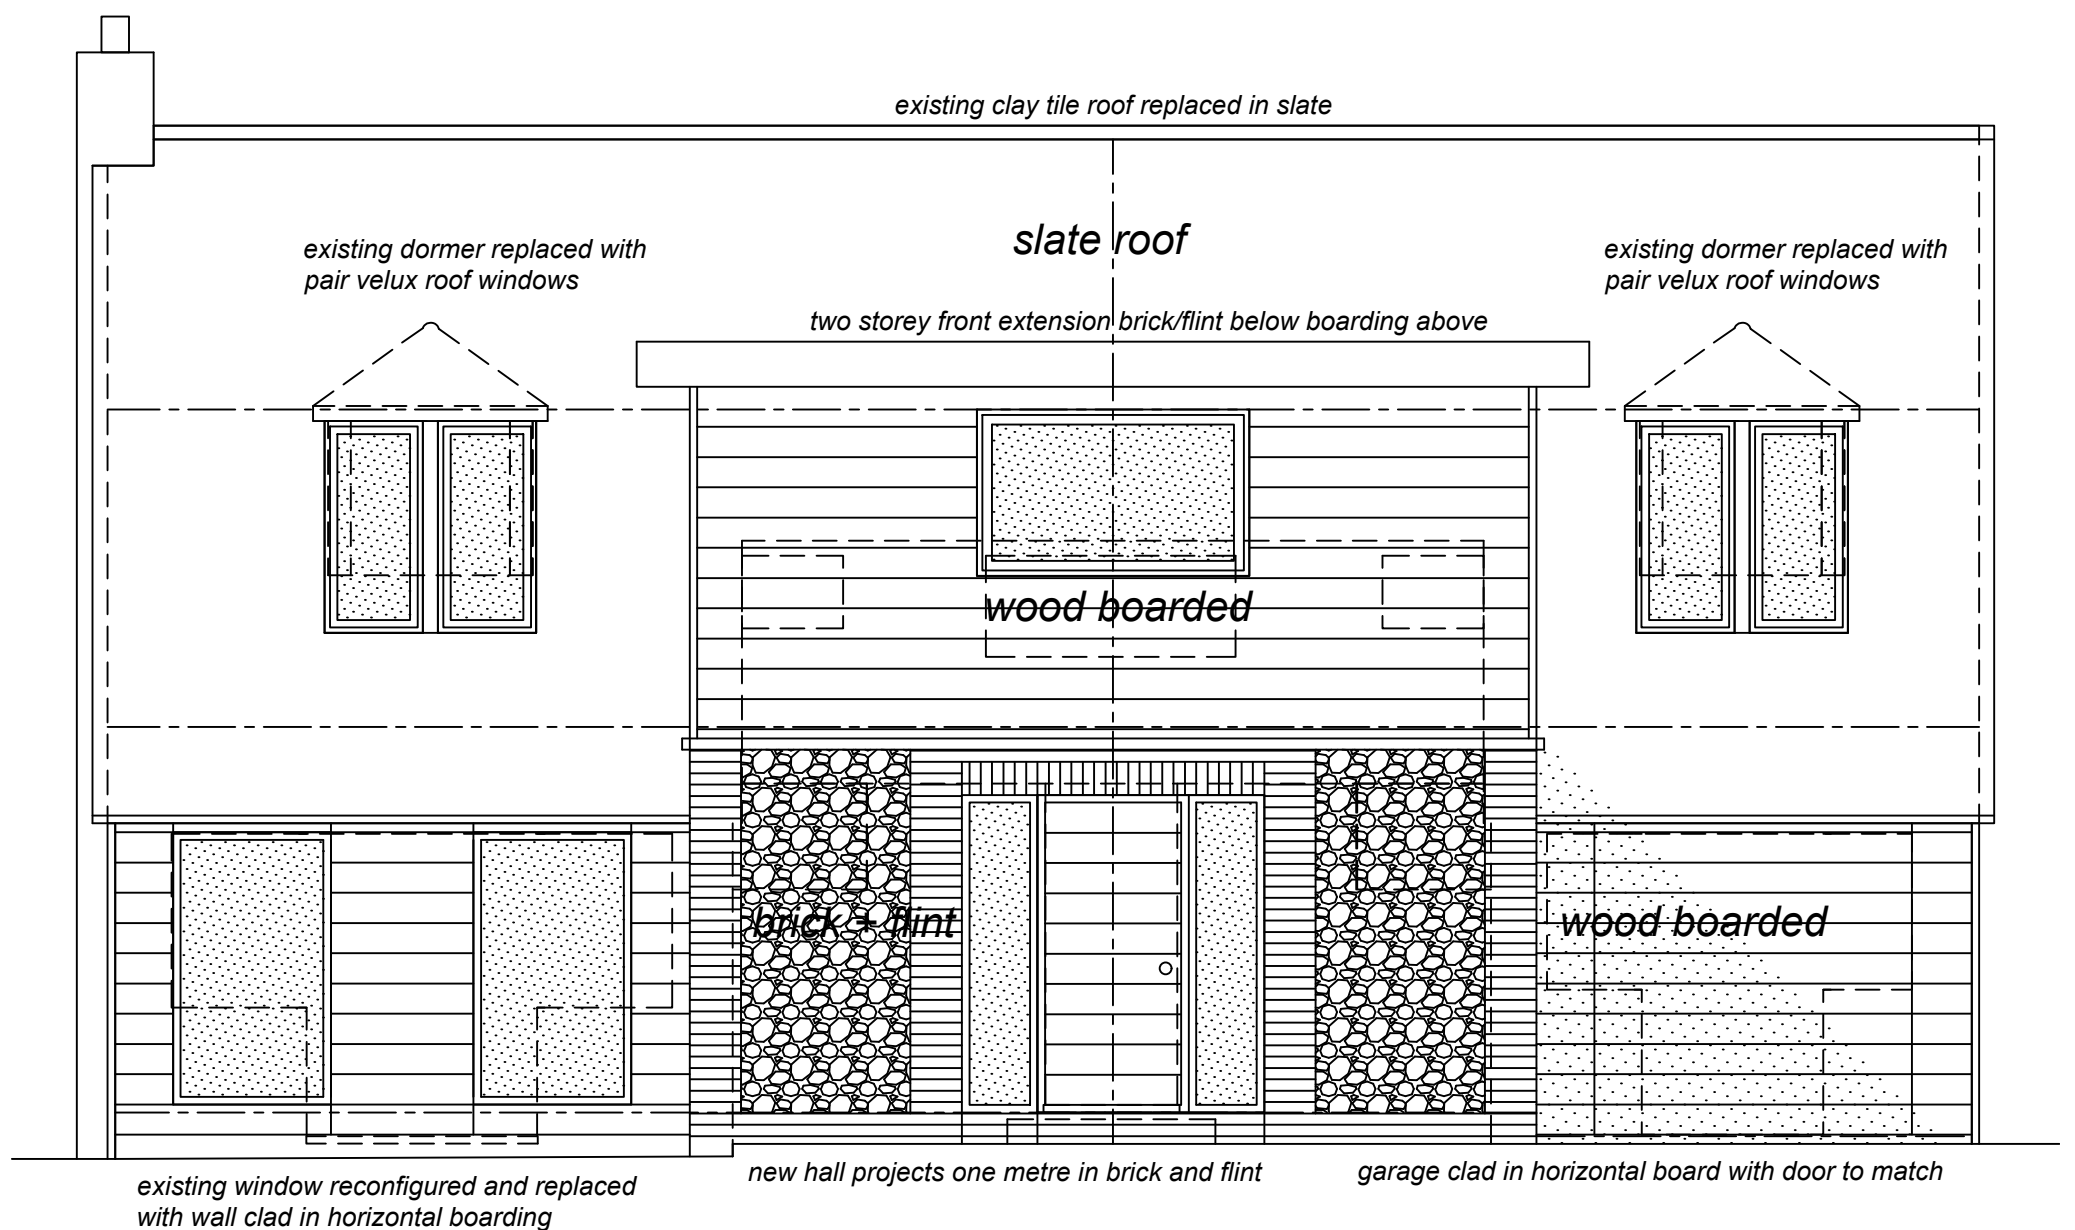


0m 1m 2m 3m 4m 5m

Proposed North elevation

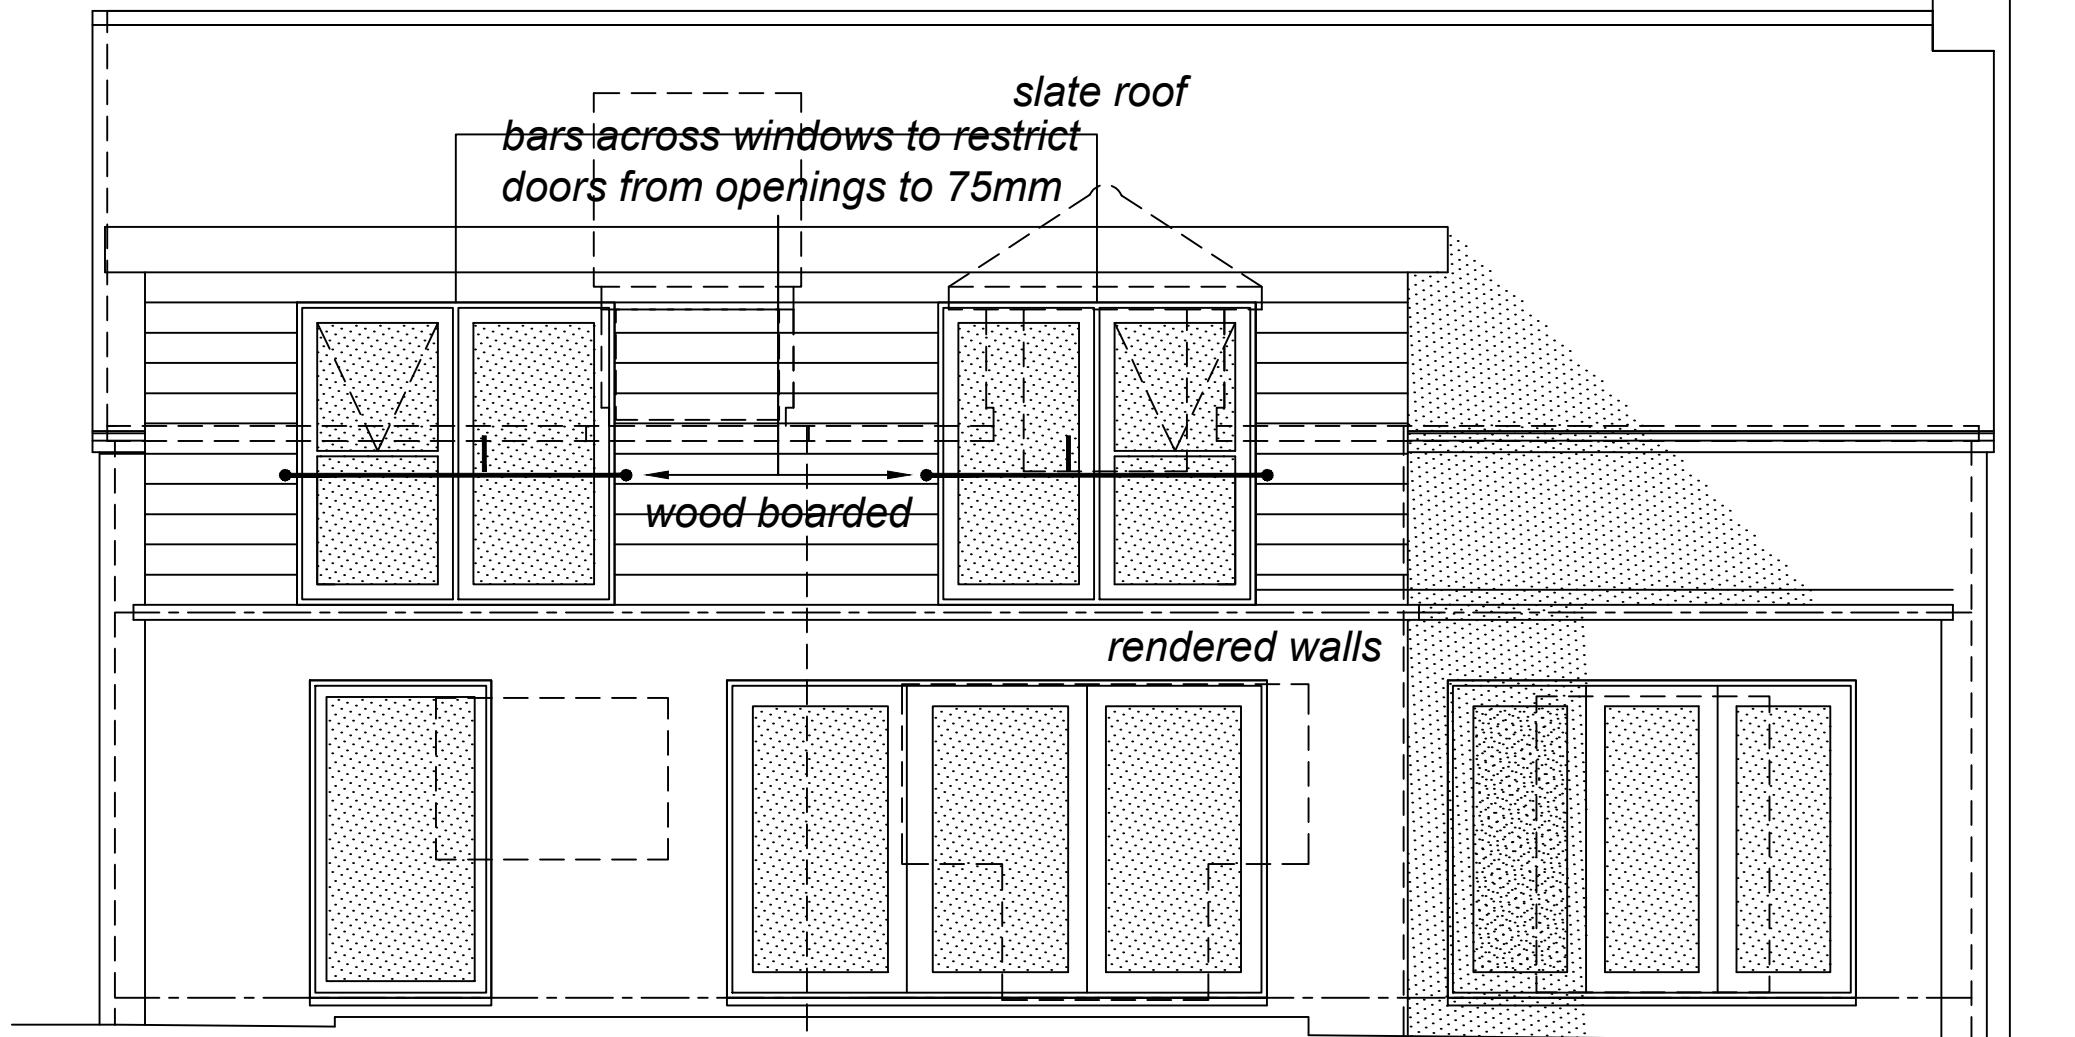

Proposed South elevation

MR J P BUREL
11 TELGARTH ROAD
FERRING, BN12 5PX

PROJECT:

PROPOSED REFURBISHMENT
AND EXTENSION

TITLE:

PROPOSED NORTH &
SOUTH ELEVATIONS

DRAWING No:

430.03

SCALE:

1:50@A3