


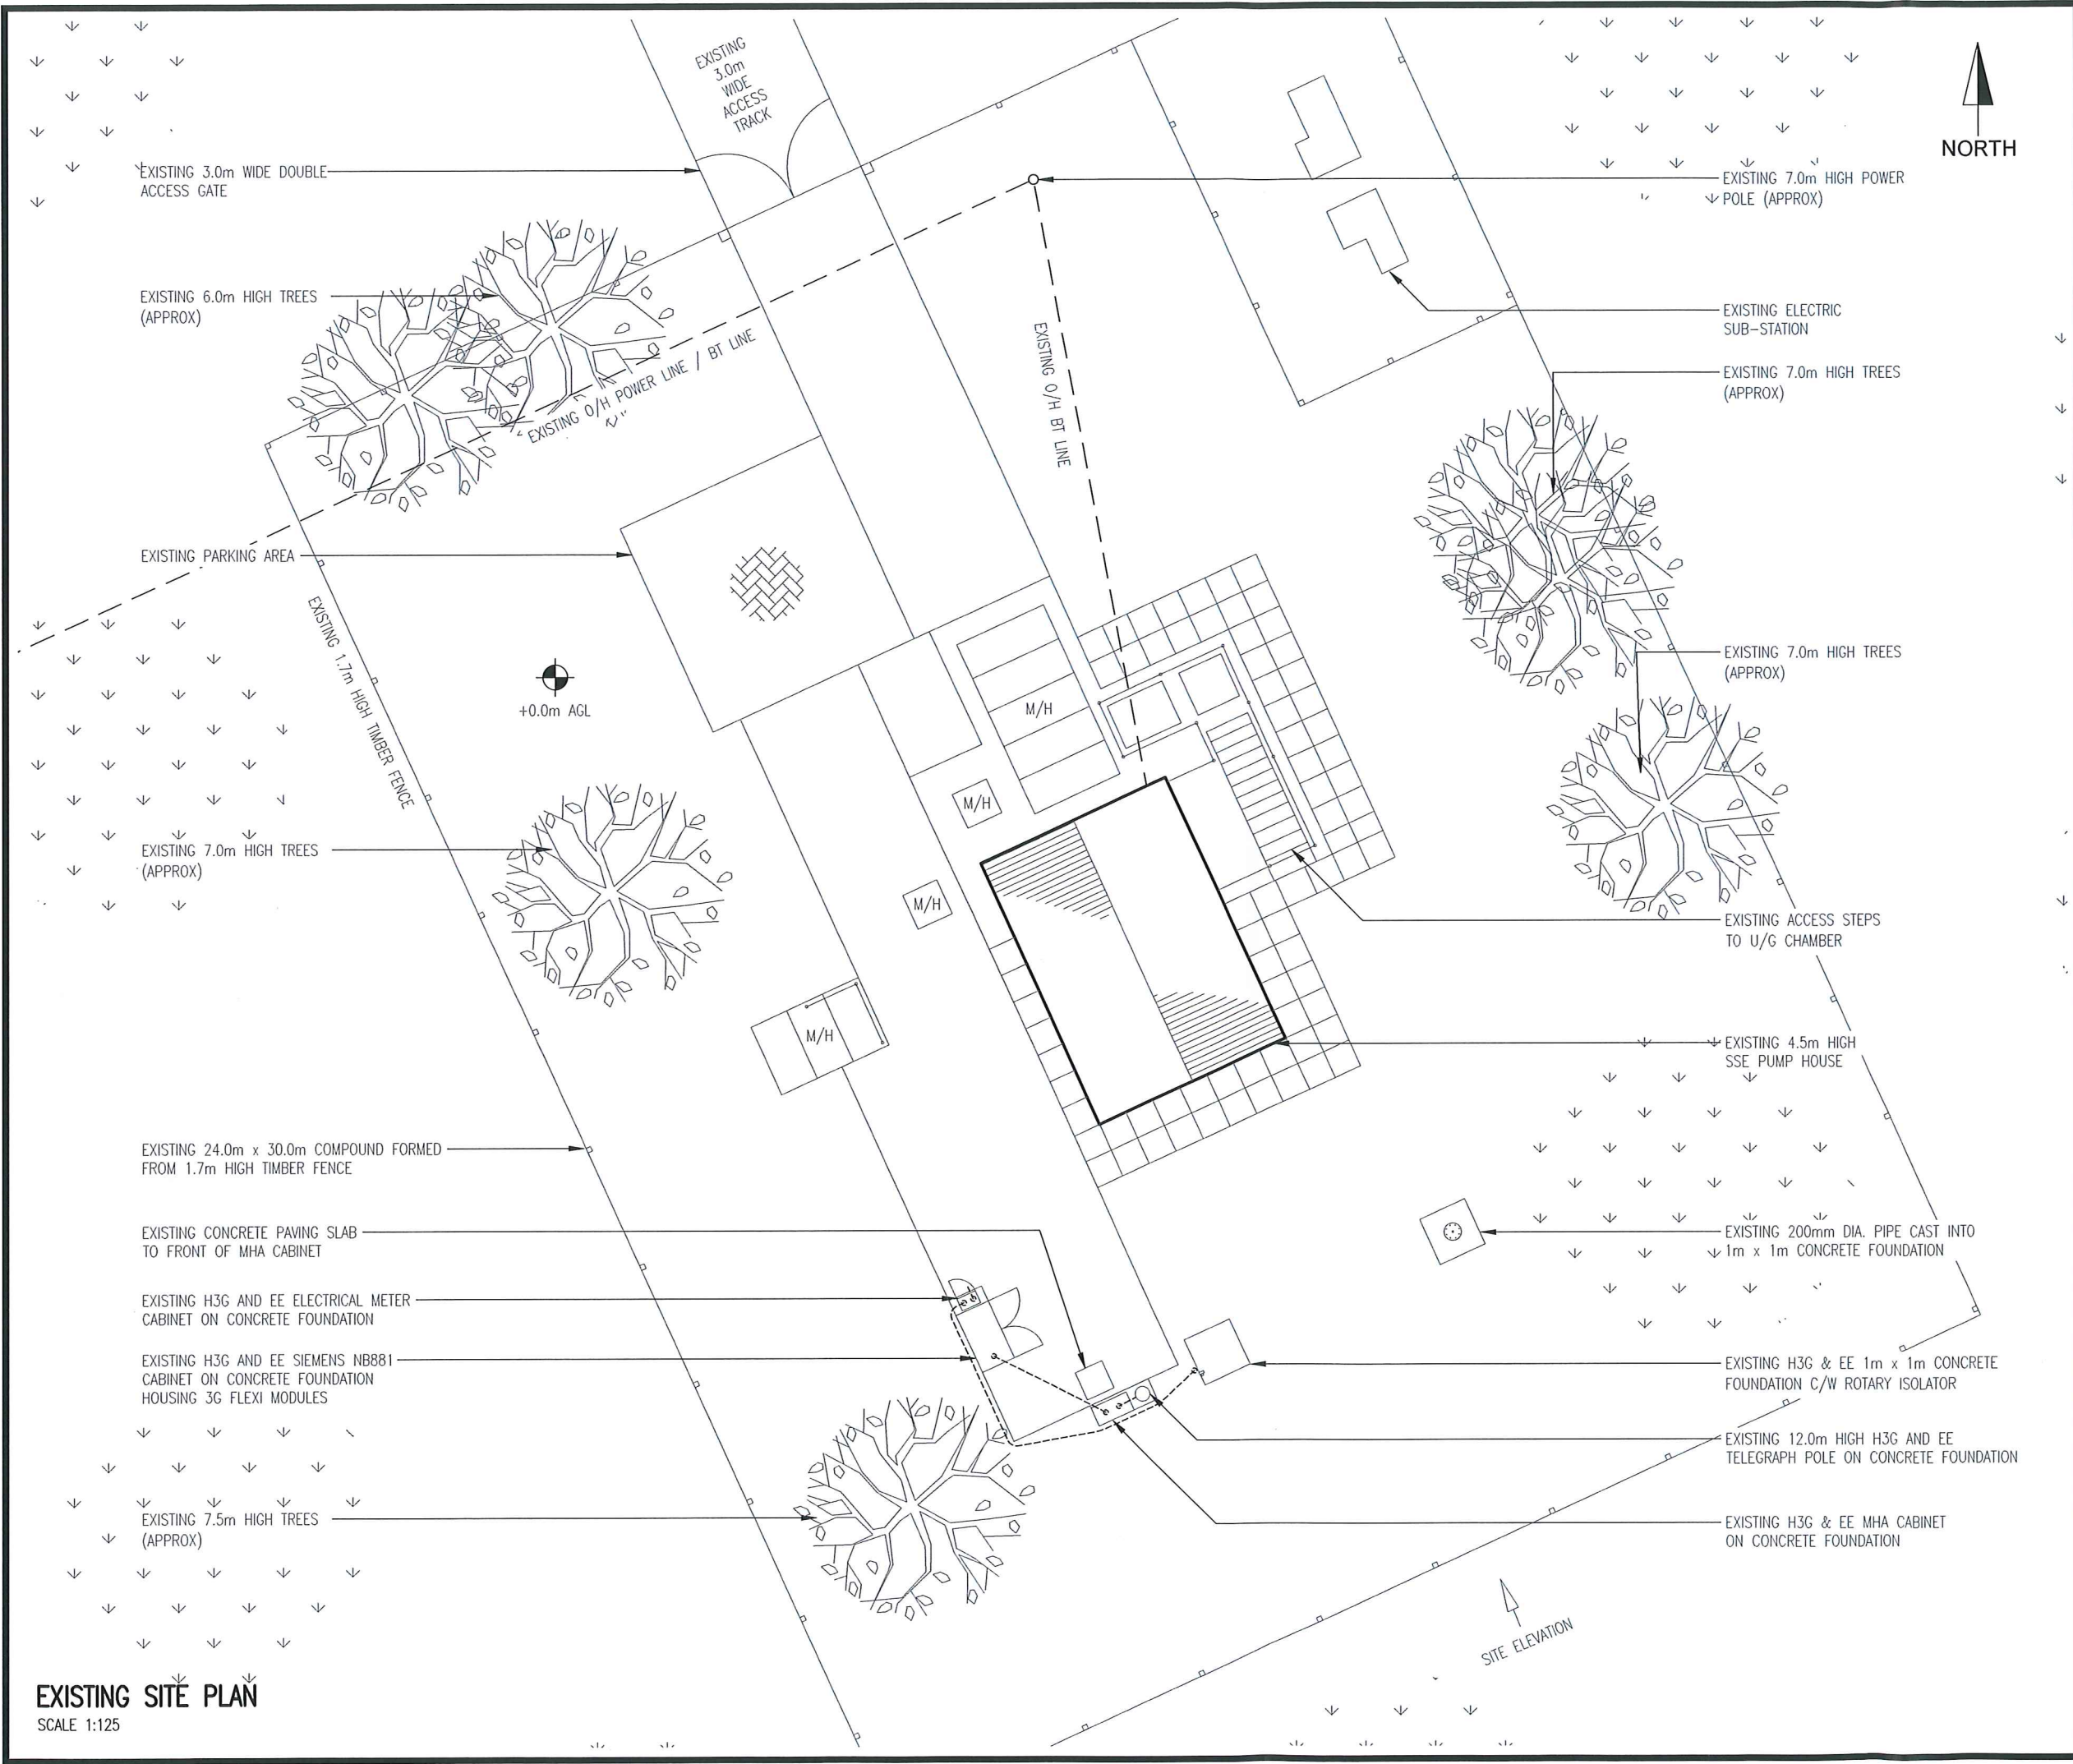

NOTES:

NOMINATION ID	Nomination_20709_(2016-05-16)_NOK
TMUK CELL ID	20709
OUK CELL ID	-
MBNL CELL ID	ARN034

Wireless Infrastructure Group

COLOUR CHART (REPRESENTS PROPOSED WORK AND NOT THE ACTUAL COLOUR OF THE EQUIPMENT)

BLACK	TEXT AND EXISTING BUILDINGS, STRUCTURES, MASTS TREES
GREEN	PROPOSED INSTALLATION
BLUE	ACCESS ROUTE

0 1 2 3 4 5m

LINEAR SCALE 1:125

CROWN COPYRIGHT RESERVED. MAPS REPRODUCED WITH THE PERMISSION OF THE CONTROLLER OF HM's STATIONERY OFFICE.

H	TOWER RELOCATED	RN	09.08.17
G	TOWER FOUNDATION REDRAWN	RN	12.05.17
F	TOWER REDRAWN	RN	13.04.17
E	MINOR AMENDMENT	RN	03.11.16
D	EXISTING DISH DETAILS ADDED	RN	27.10.16
C	CABLE MANAGEMENT AMENDED	RN	13.10.16
B	DISH DETAILS ADDED	RN	14.09.16
A	FIRST ISSUE FOR APPROVAL	SAH	16.08.16
REV	DESCRIPTION OF REVISION	BY	DATE

EXISTING SITE PLAN

FERRING WPS

AMBERLEY DRIVE, MARINE DRIVE, FERRING

WORTHING, WEST SUSSEX

BN12 4QJ

SCALE:

AS SHOWN WHEN PRINTED AT A3

DRAWN	CHECKED	APPROVED
SAH 16.08.16	WP 16.08.16	BM 16.08.16

ALL DIMENSIONS IN mm UNLESS OTHERWISE STATED. THIS DRAWING TO BE READ IN CONJUNCTION WITH OTHER RELEVANT DRAWINGS.

DRG REF

WIG / FERRING WPS

DRG No

101

REV

H

ARUN DISTRICT COUNCIL FG/3917/PL