

NORTH ELEVATION

WEST ELEVATION

SOUTH ELEVATION

EAST ELEVATION

As Proposed




As Proposed

As Proposed

As Proposed







SCHEDULE OF EXTERNAL MATERIALS

Walls:- External walls to be pointed render, to match existing
Roof:- To be plain tiles to match existing, flat Roof to be high performance felt / GEP - Colour Lead Grey, Skylight & roof to Covered Access to be plant glazing system.
Windows/Doors:- To be white uPVC, double glazed units to match existing
Rainwater Goods:- To be white, sq section uPVC, to match existing

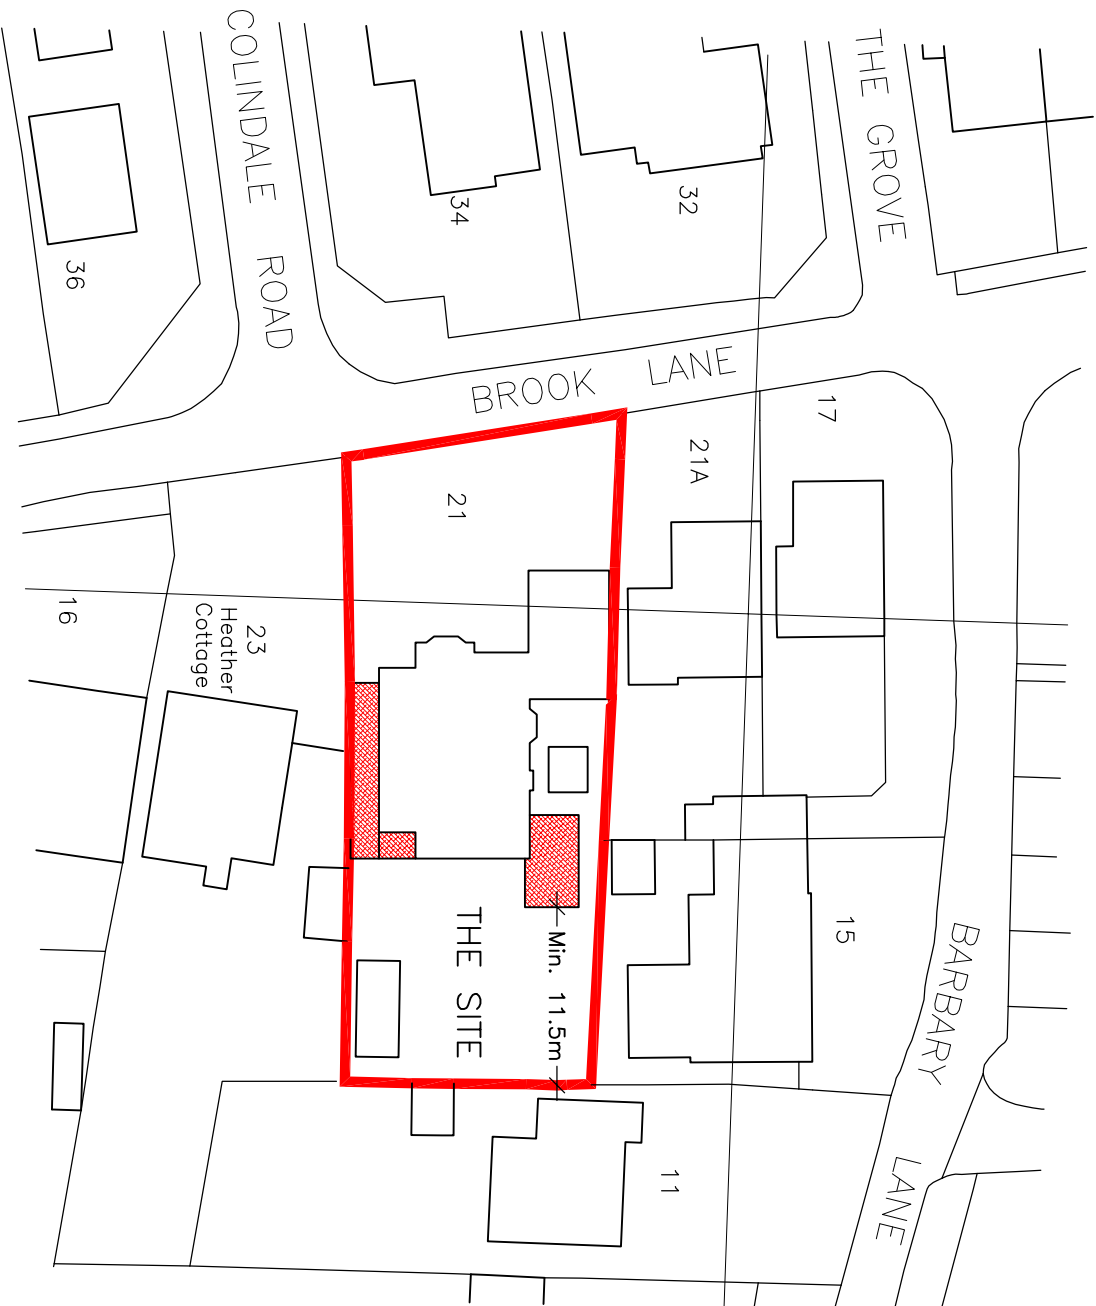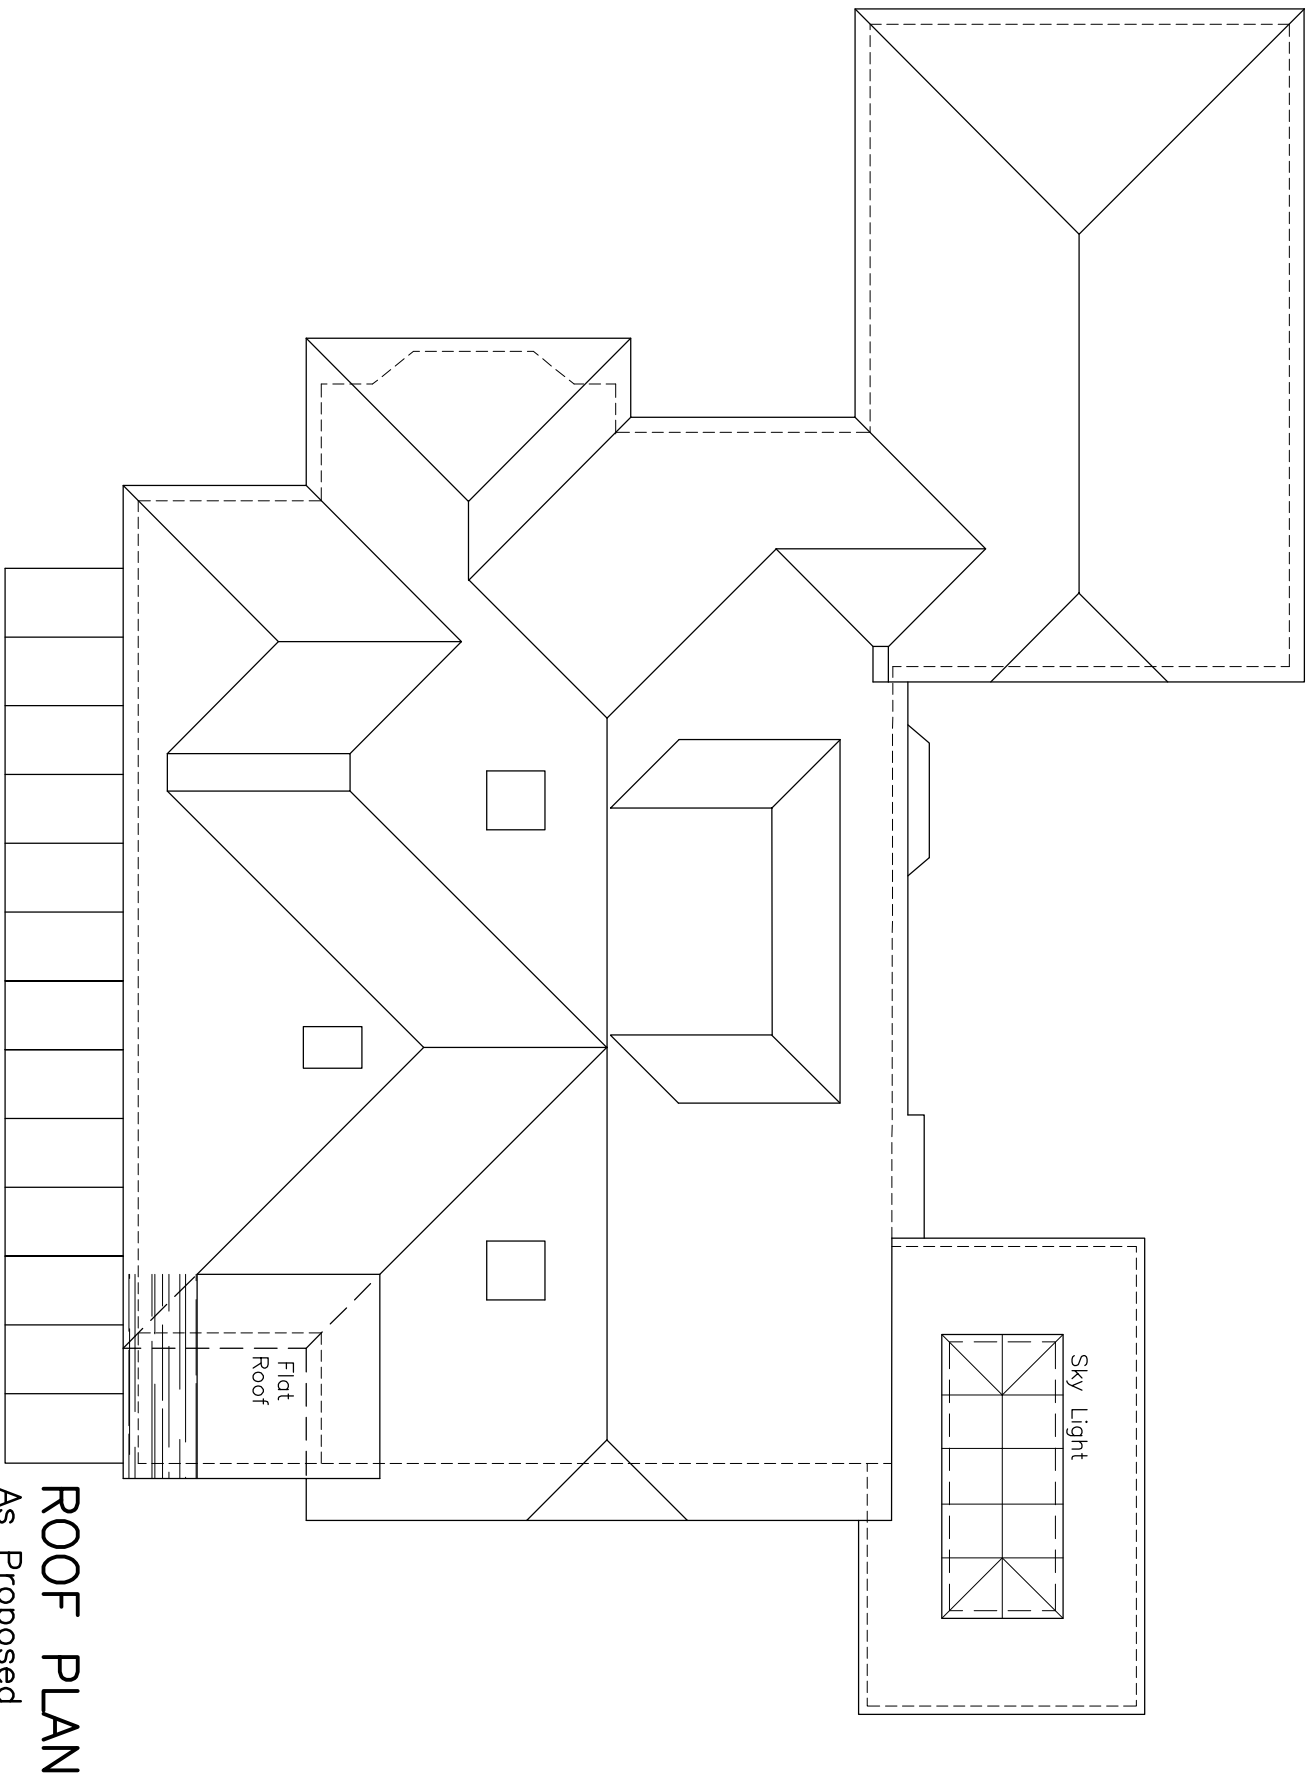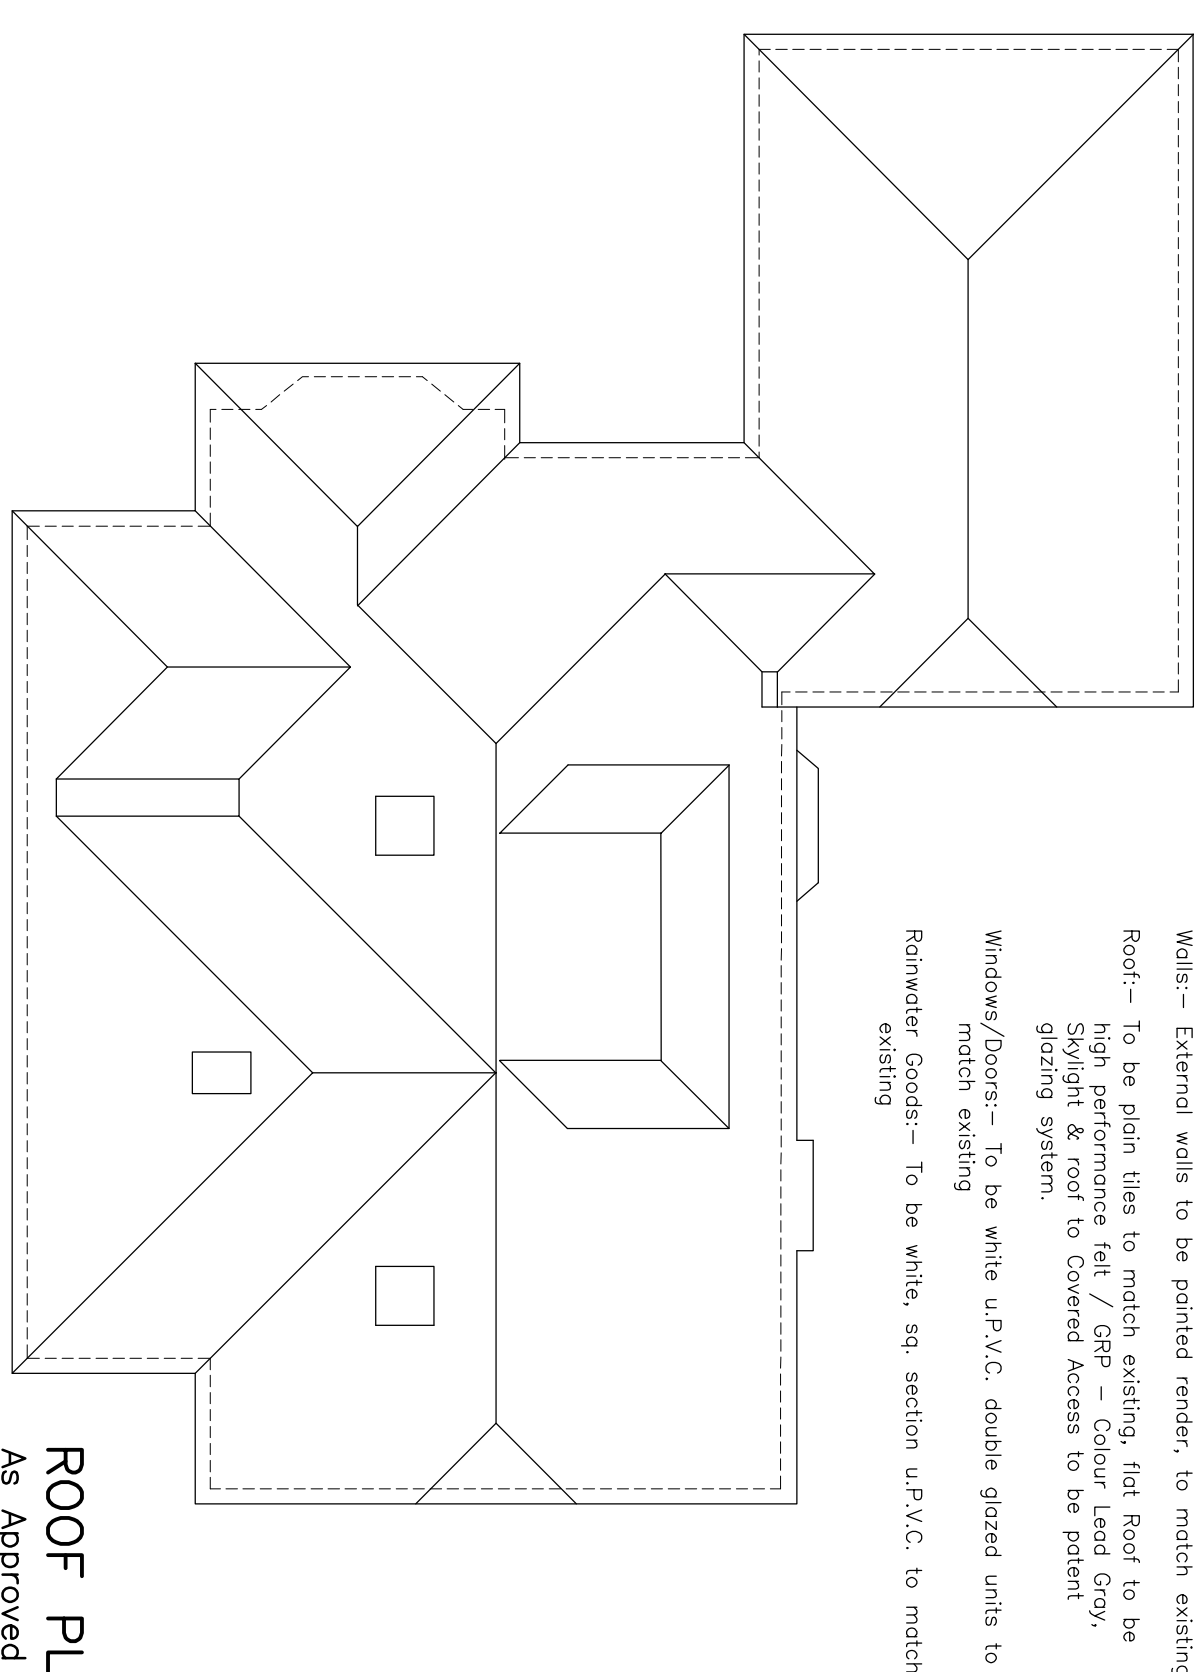

SECTION A-A

As Proposed

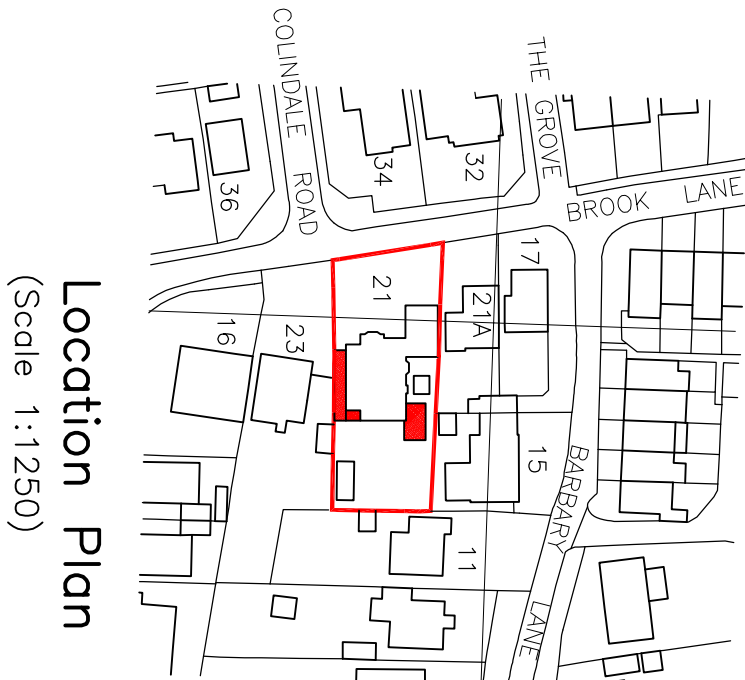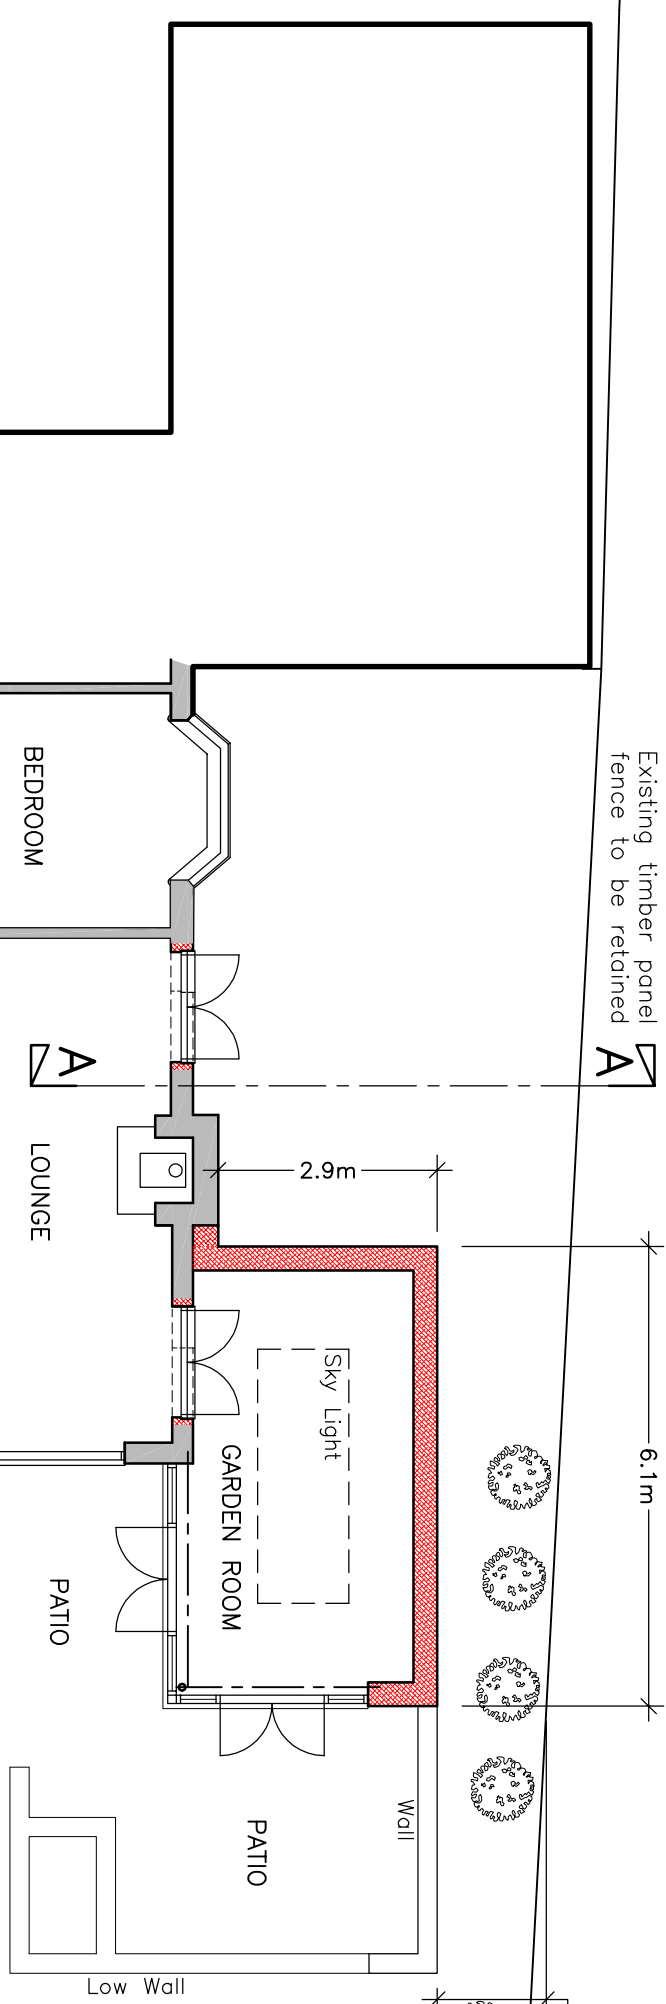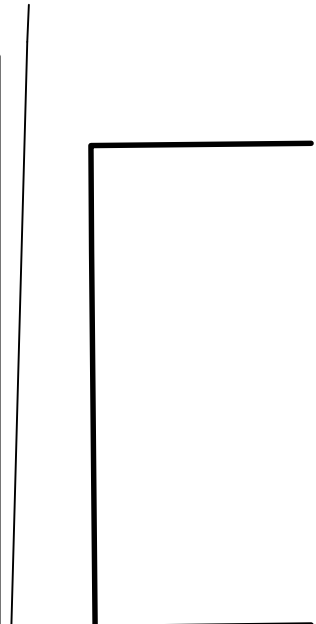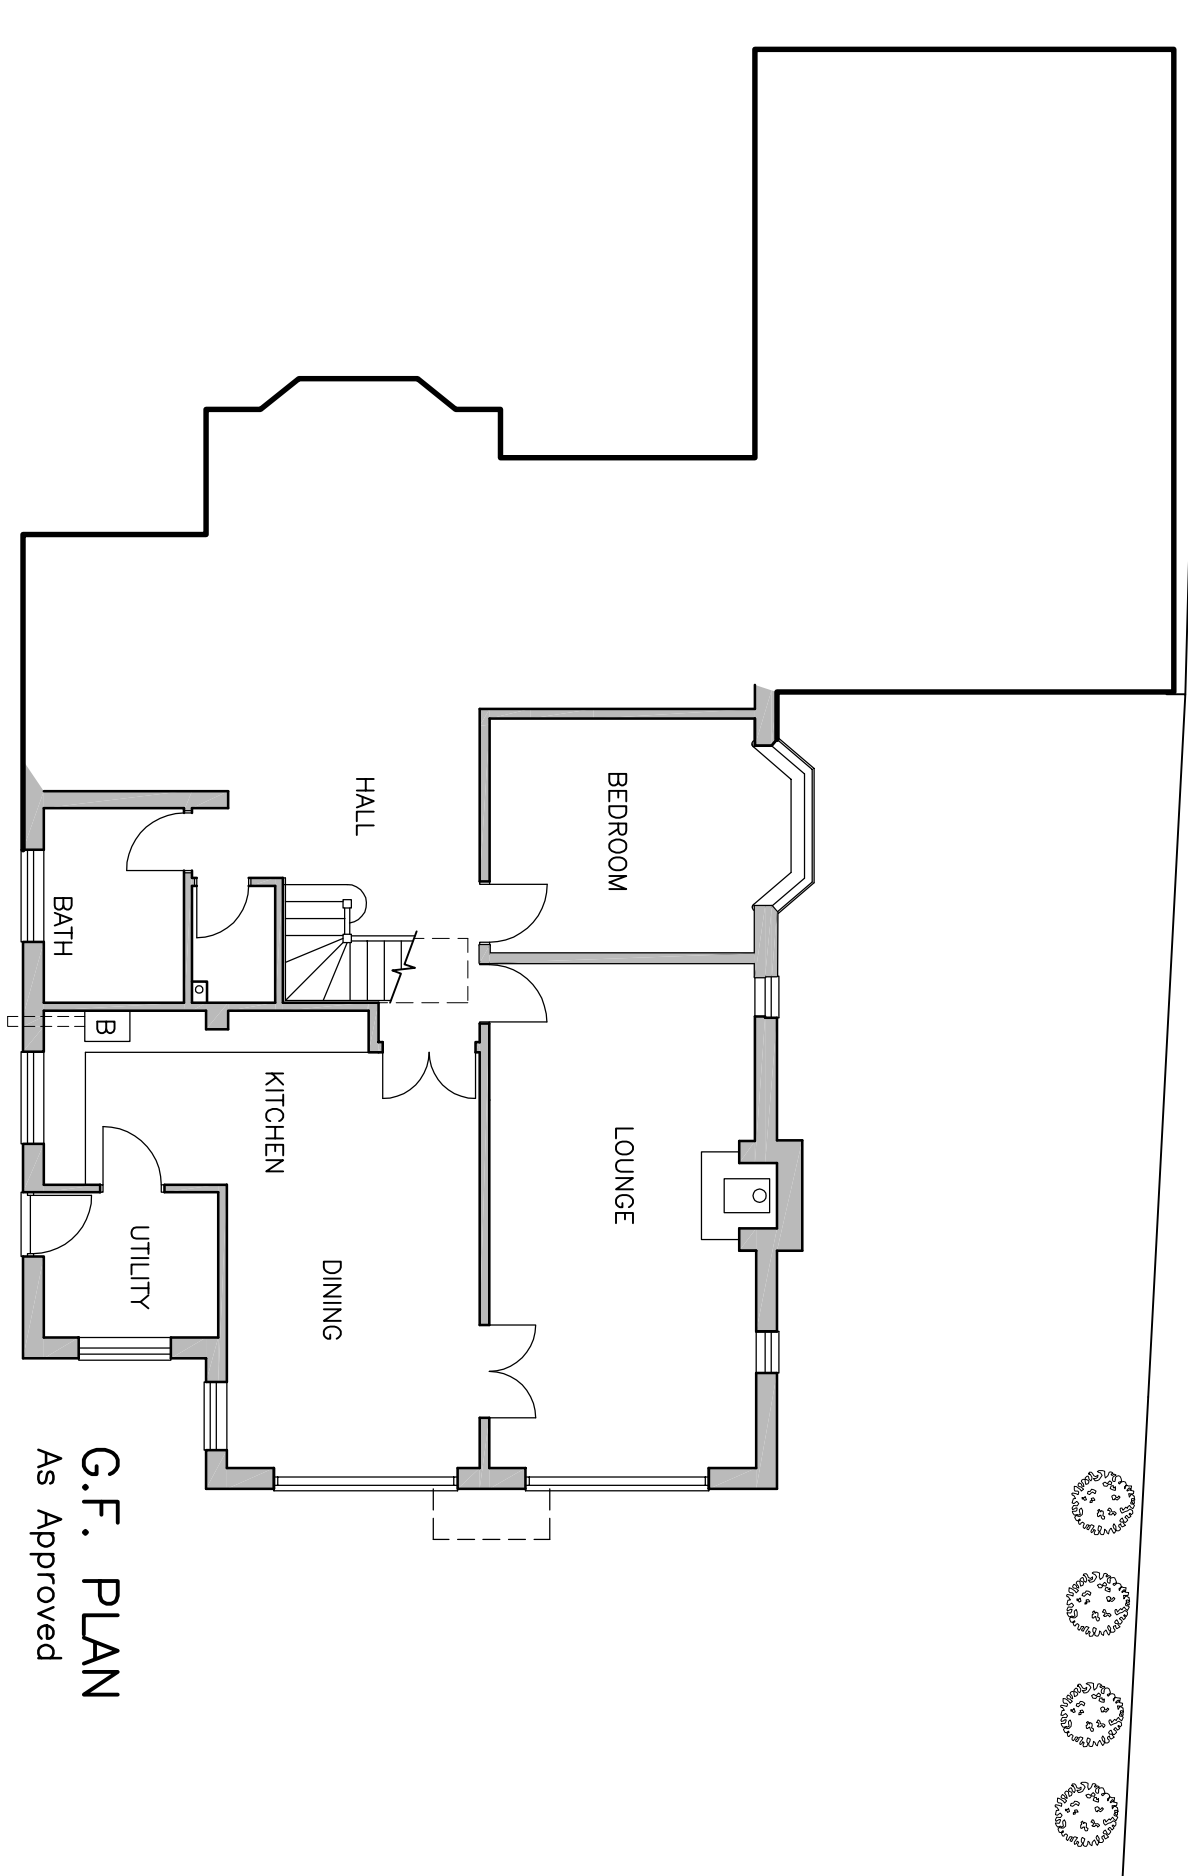 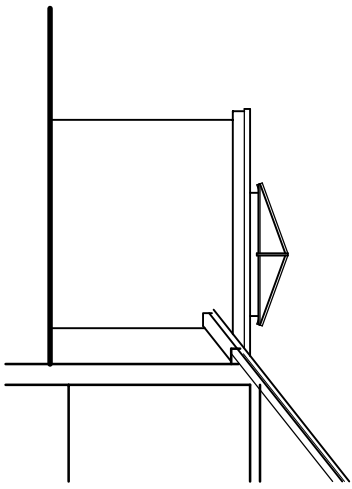

Project
21 Brook Lane,
Ferring,
Worthing
BN12 5JF

Extensions & alterations

Client
Mr. Bishop


Drawing no.	2566 - 01
Scale	1 : 100
Date	Oct 2017

KG DESIGNS
CHARTERED BUILDING SURVEYORS
ARCHITECTURAL DESIGN CONSULTANTS

Longacre, Banton Lane, Dial Post,
Horsham West Sussex RH13 8NW
E-MAIL : kgd@kgdesigns.com

Rev.	Description	Date
------	-------------	------

Scale Bar 1:100

 

This document is prepared and issued under the CDM Regulations and complies with the duties under the CDM Regulations. The copyright of this drawing is reserved. The drawings and design notes do not represent a contract. This drawing is to be read in conjunction with Designers Risk Assessment.