




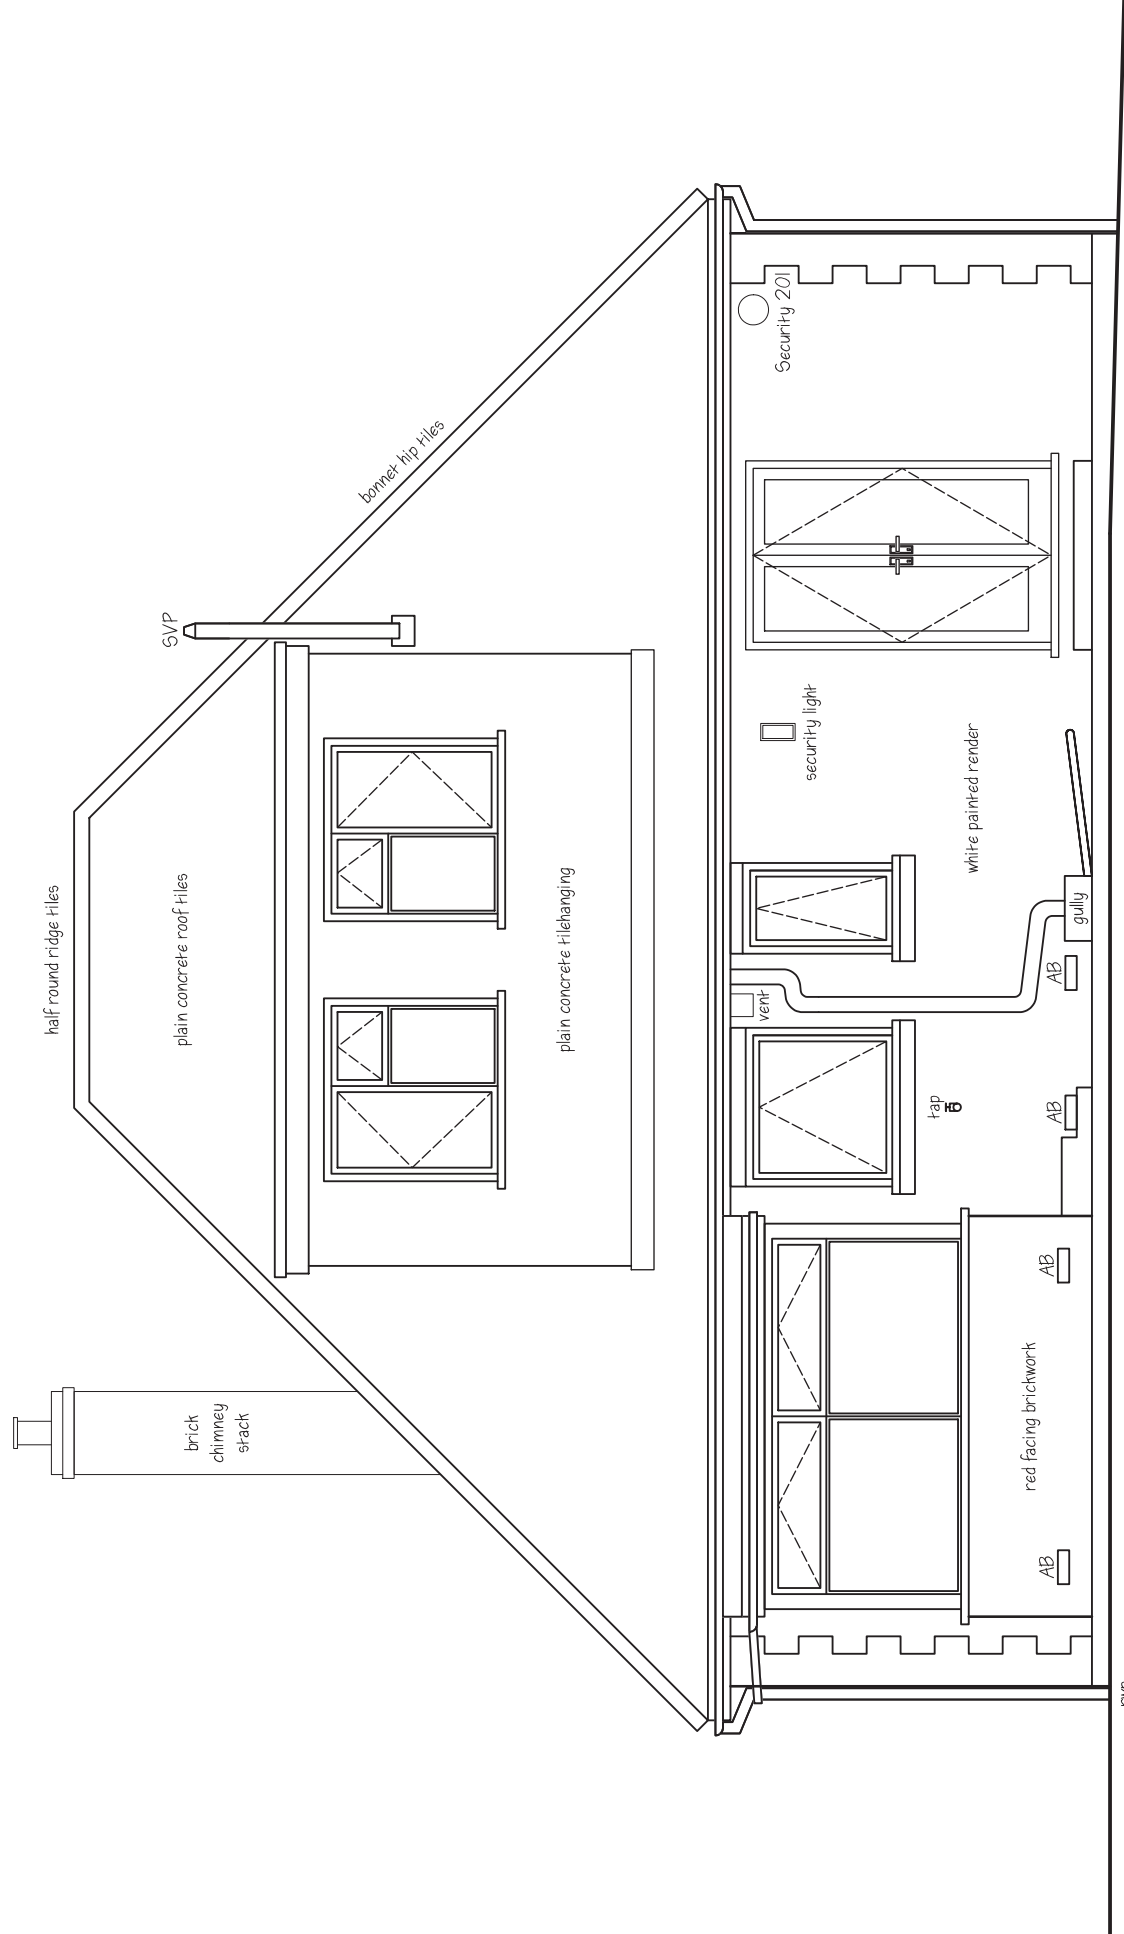



EXISTING SOUTH WEST (SIDE) ELEVATION 1:50.

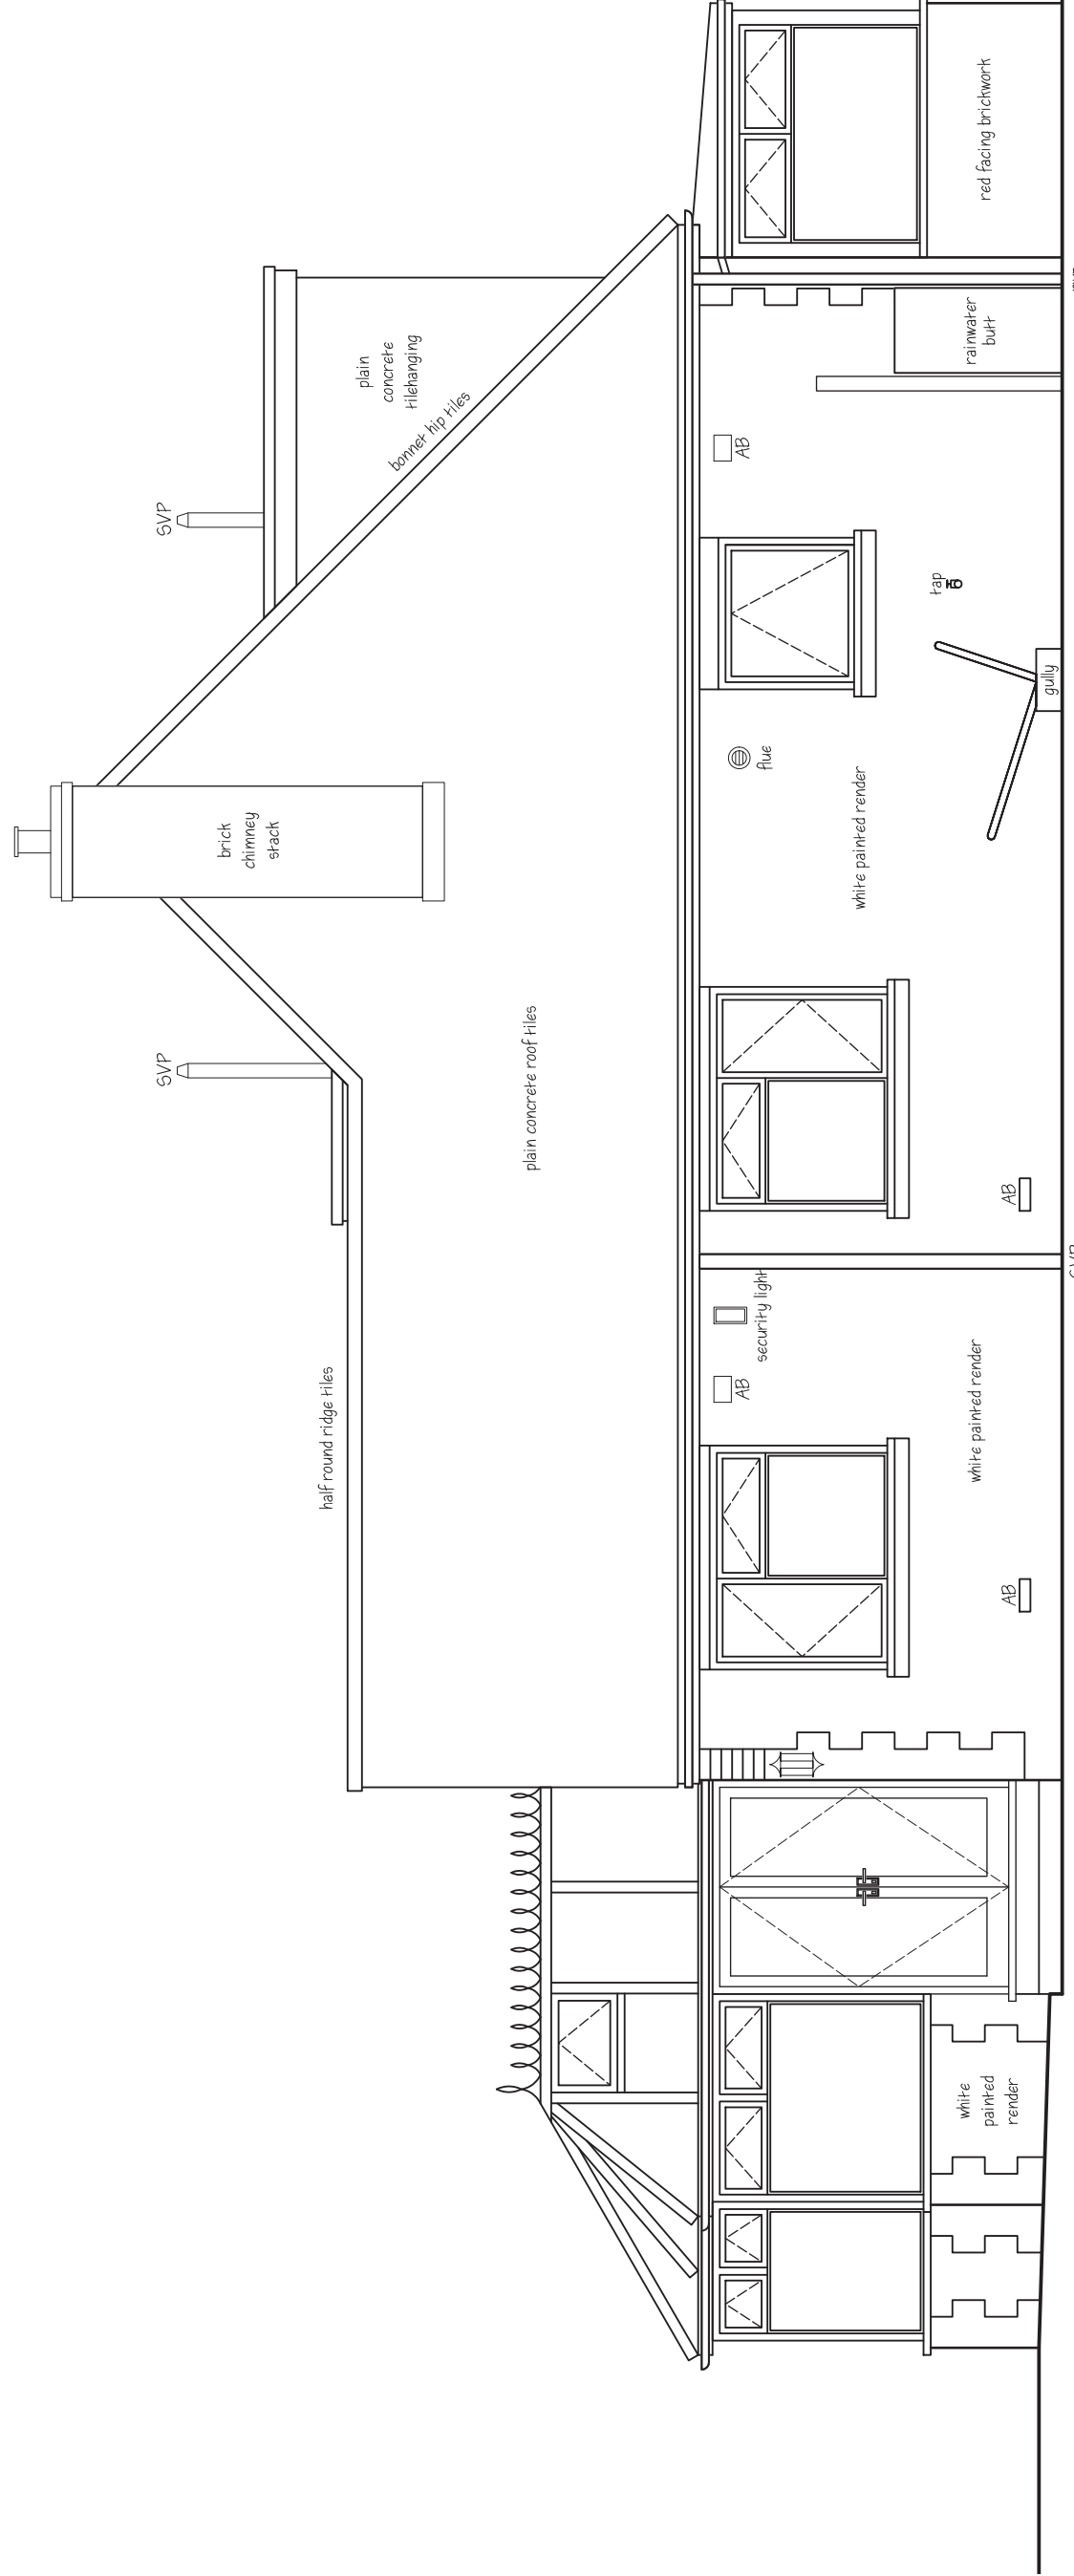


EXISTING NORTH WEST (REAR) ELEVATION 1:50.

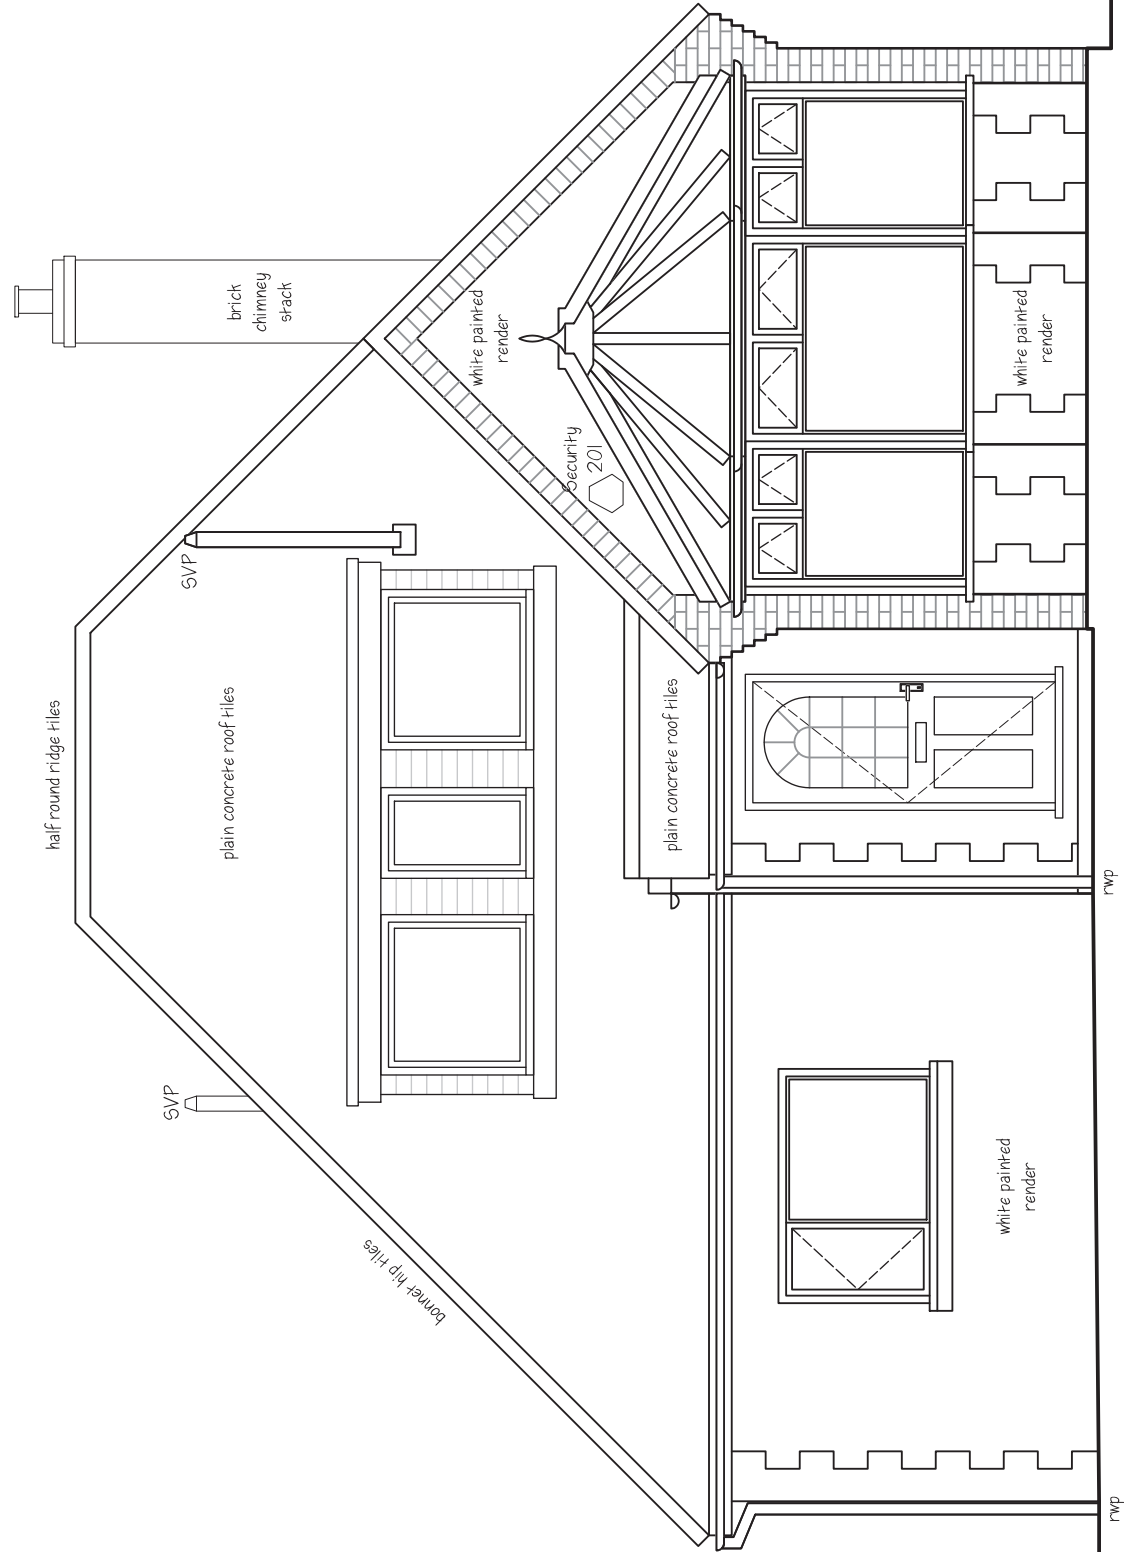

EXISTING NORTH EAST (SIDE) ELEVATION 1:50.

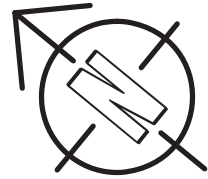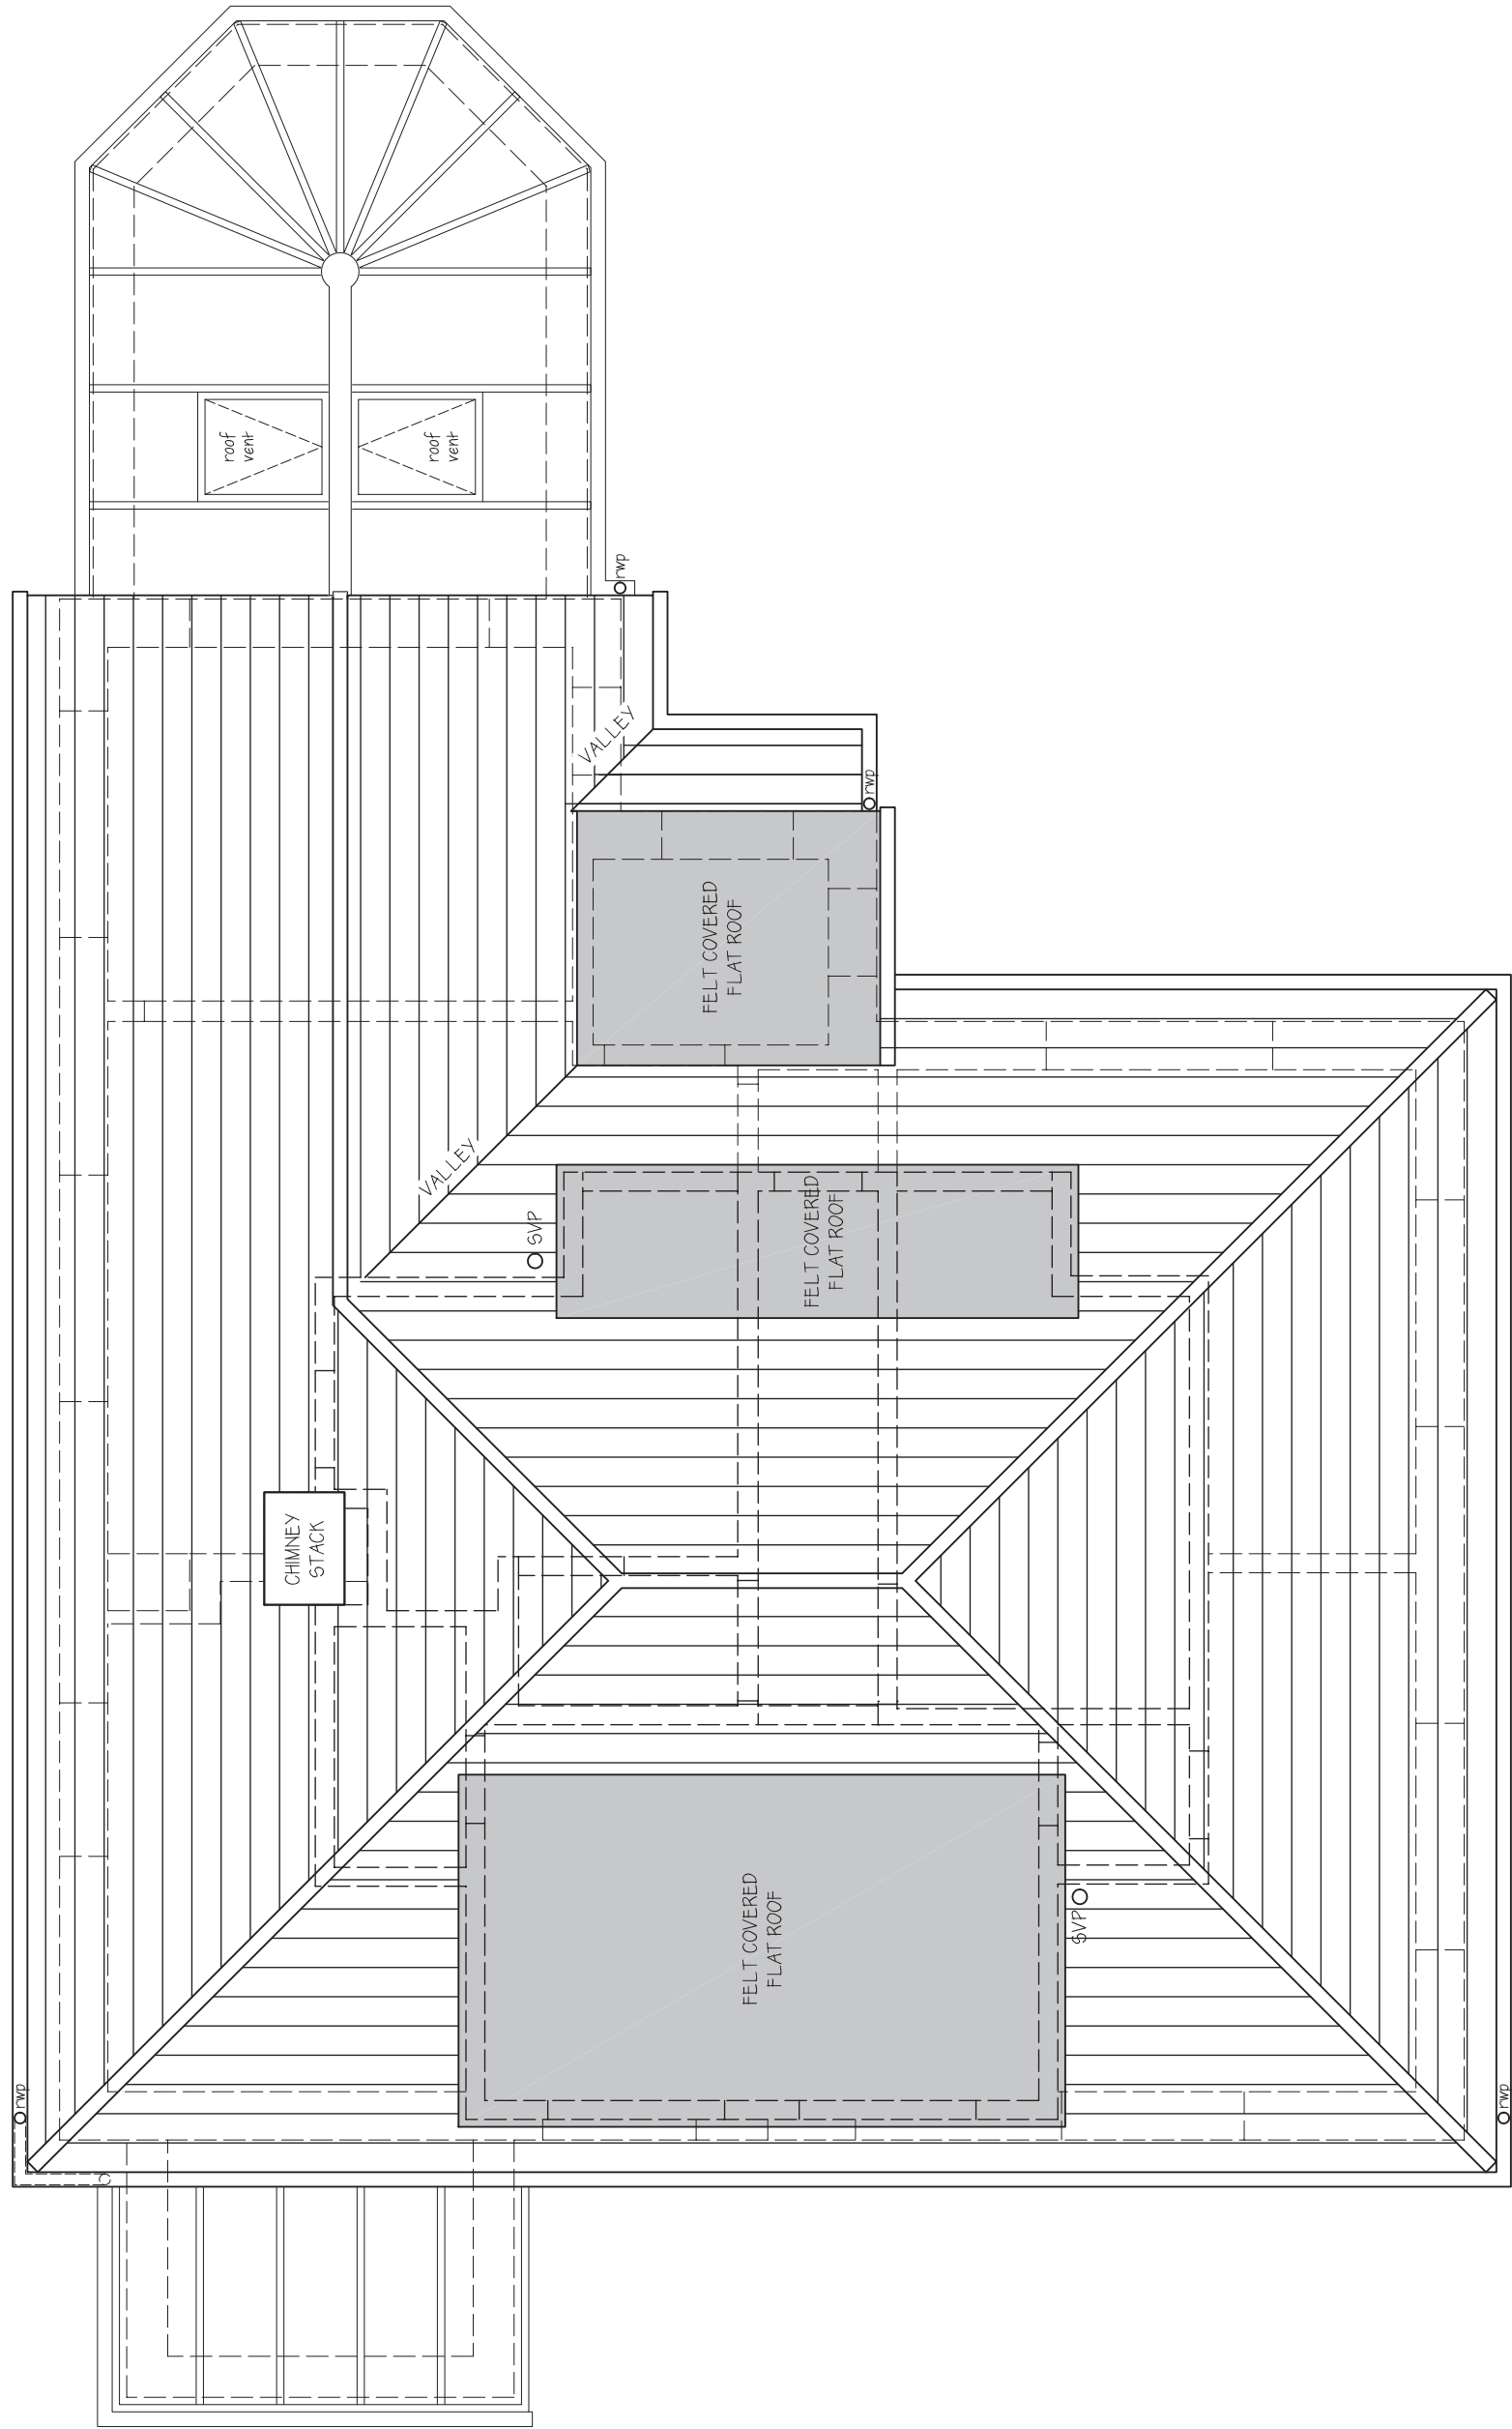

EXISTING ROOF PLAN 1:50.

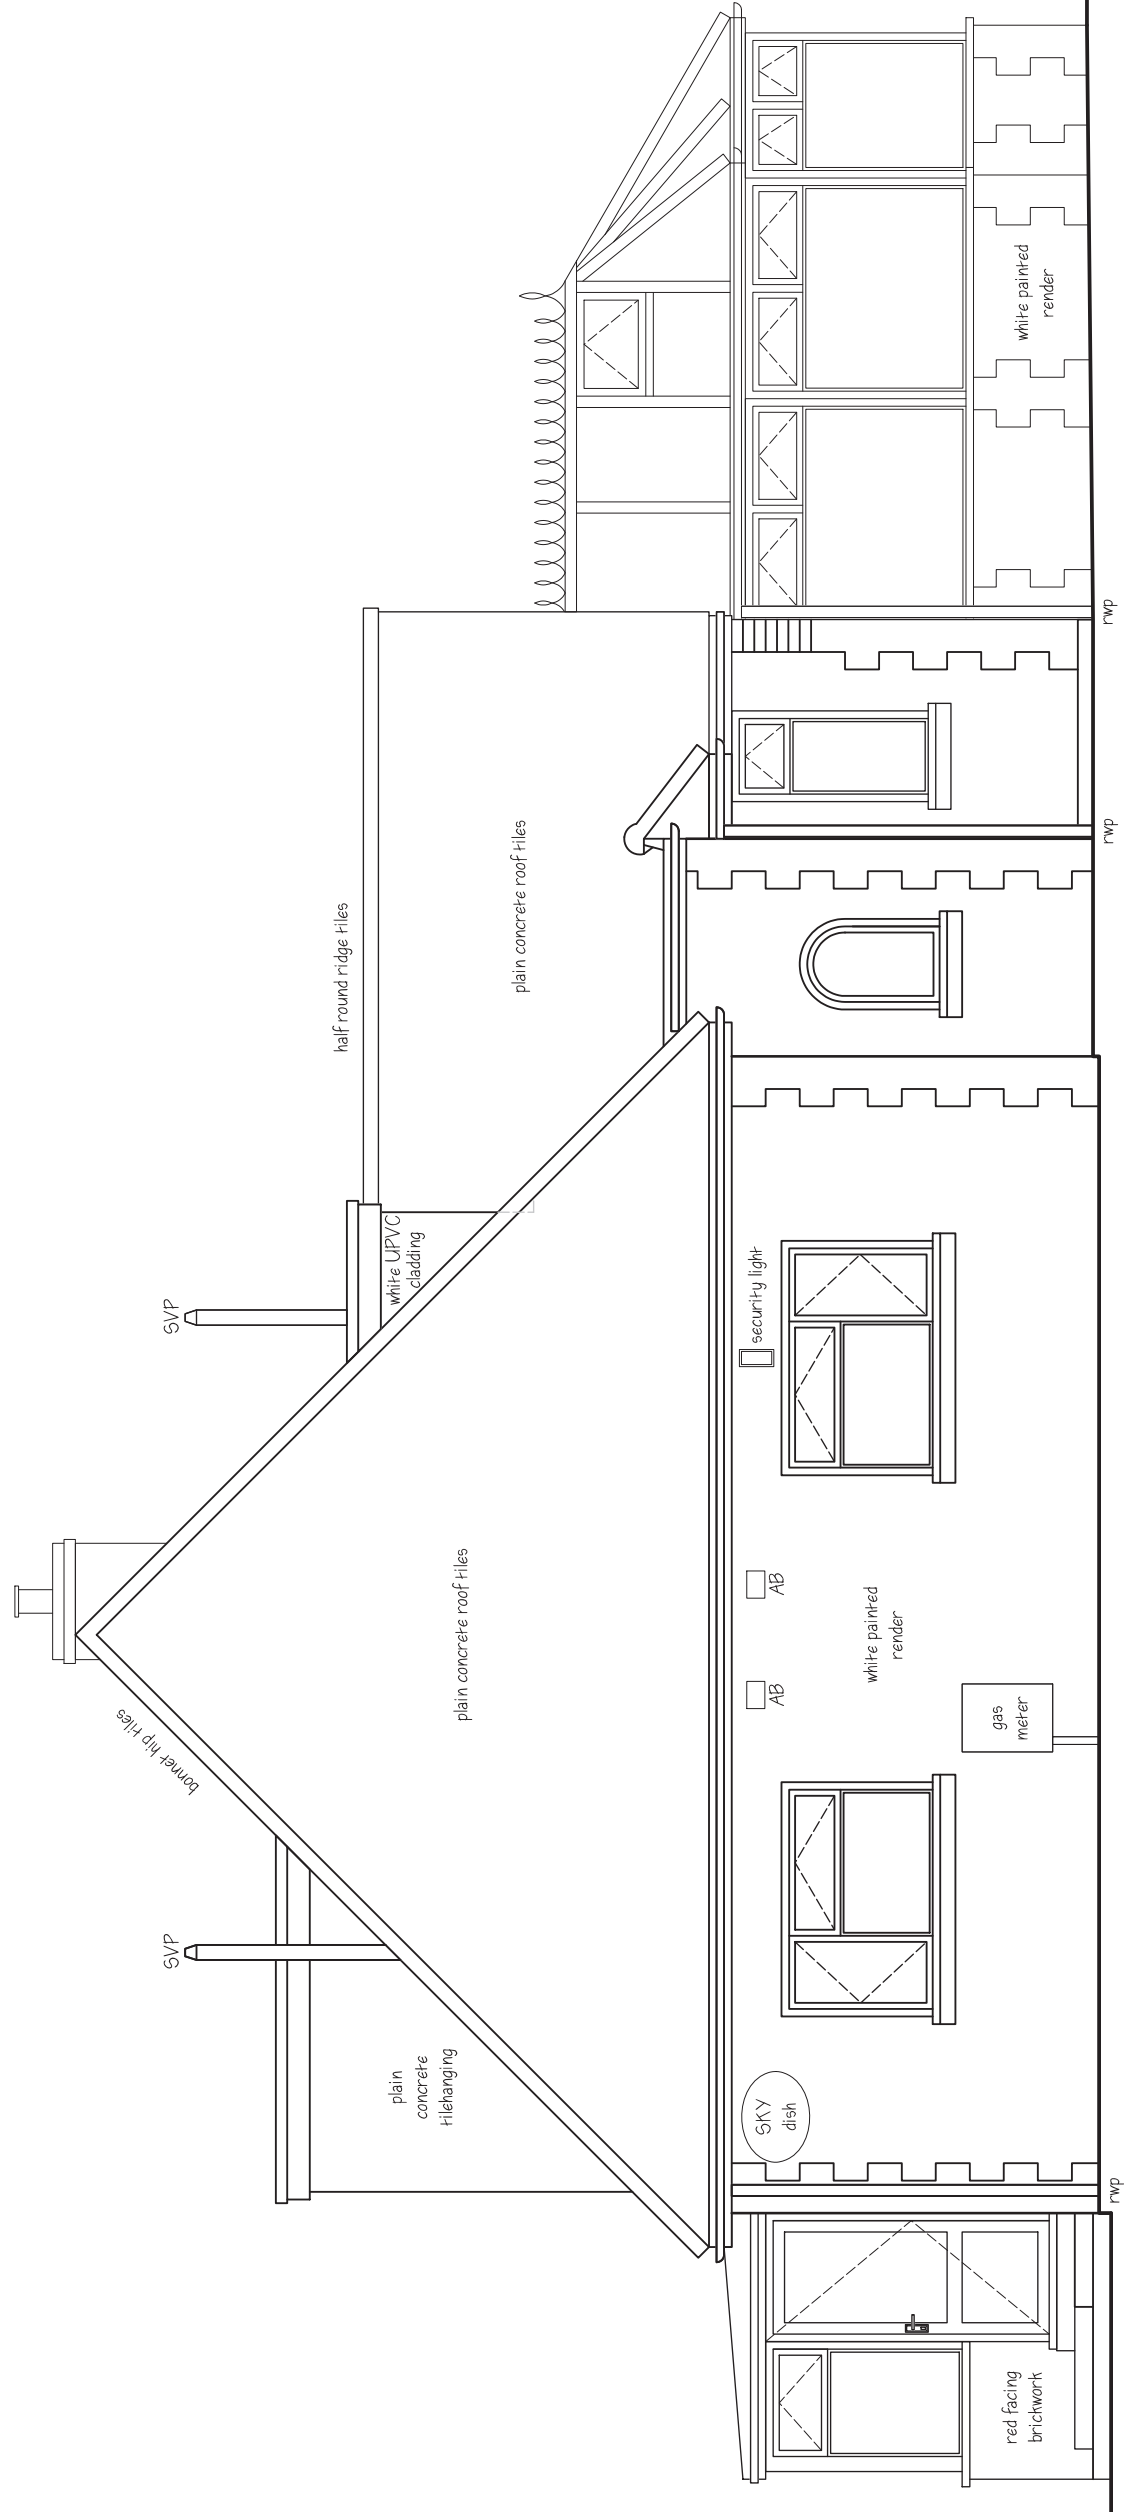

EXISTING SOUTH EAST (FRONT) ELEVATION 1:50.

Contractor/Clients must verify all dimensions on site before setting out, commencing work or making any drawings. If in doubt, ask.

This drawing and design is copyright and should not be reproduced without consent.

© Copyright (Malcolm Jenkins Associates)

Notes

1. This drawing must be read in conjunction with all the relevant details for this project.
2. All work is to comply with the current requirements of the Building Regulations and allied legislation.
3. No work is to extend over adjoining properties without express instructions. Adjacent properties and boundaries are shown for reference only and are not to be relied on information provided by client and Ordnance Survey.
4. All contractors/sub-contractors must ensure that they have the latest issue drawings and details before commencing work on site.
5. Figured dimensions take preference over scaled drawings. Large scale drawings take preference over smaller scale drawings.
6. All materials are to be used and installed in strict compliance with manufacturers recommendations.
7. Ordnance Survey map reproduced under Crown Copyright Licence 10005774.

Scale: 1:50

DATE	REVISIONS
A	



Client MR & MRS M JENKINS

Job Title
ELM LODGE
TAMARISK WAY
FERRING
WORTHING
WEST SUSSEX
BN12 5ER

Drawing Title

EXISTING ROOF PLAN AND
EXISTING ELEVATIONS
(ELM LODGE)

Scale 1:50.

At AI

Date NOVEMBER 2019 Drawn By CMJ.

Drawing Number

Revision

700/00.