


Contractor/Clients must verify all dimensions on site before setting out, commencing work or making any drawings. If in doubt, ask.

This drawing and design is copyright and should not be reproduced without consent.

© Copyright (Malcolm Jenkins Associates)

Notes

1. This drawing must be read in conjunction with all the relevant details for this project.
2. All work is to comply with the current requirements of the Building Regulations and allied legislation.
3. No work is to extend over adjoining properties without express instructions. Adjacent properties and boundaries are shown on the site plan and must be followed on information provided by client and Ordnance Survey.
4. All contractors/sub-contractors must ensure that they have the latest issue drawings and details before commencing work on site.
5. Figured dimensions take preference over scaled drawings. Large scale drawings take preference over smaller scale drawings.
6. All materials are to be used and installed in strict compliance with manufacturers recommendations.
7. Ordnance Survey map reproduced under Crown Copyright Licence 10005774

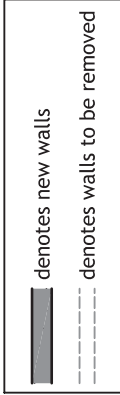

Scale: 1:50

REVISIONS	
A	DATE

MALCOLM JENKINS ASSOCIATES

CHARTERED ARCHITECTS

96 - 98 HIGH STREET, SHEPPERTON, MIDDLESEX
TEL: 0932 232344 ■ TWIT 988 ■ FAX: 0932 232441
info@mdcolmjenkins.co.uk

Client MR & MRS M JENKINS


Job Title
ELM LODGE
TAMARISK WAY
FERRING
WORTHING
WEST SUSSEX
BN12 5ER

Drawing Title
PROPOSED GROUND AND
FIRST FLOOR PLANS
(ELM LODGE)


Scale 1:50. At AI

Date NOVEMBER 2019 Drawn By CMJ.

Drawing Number 7006/05. Revision

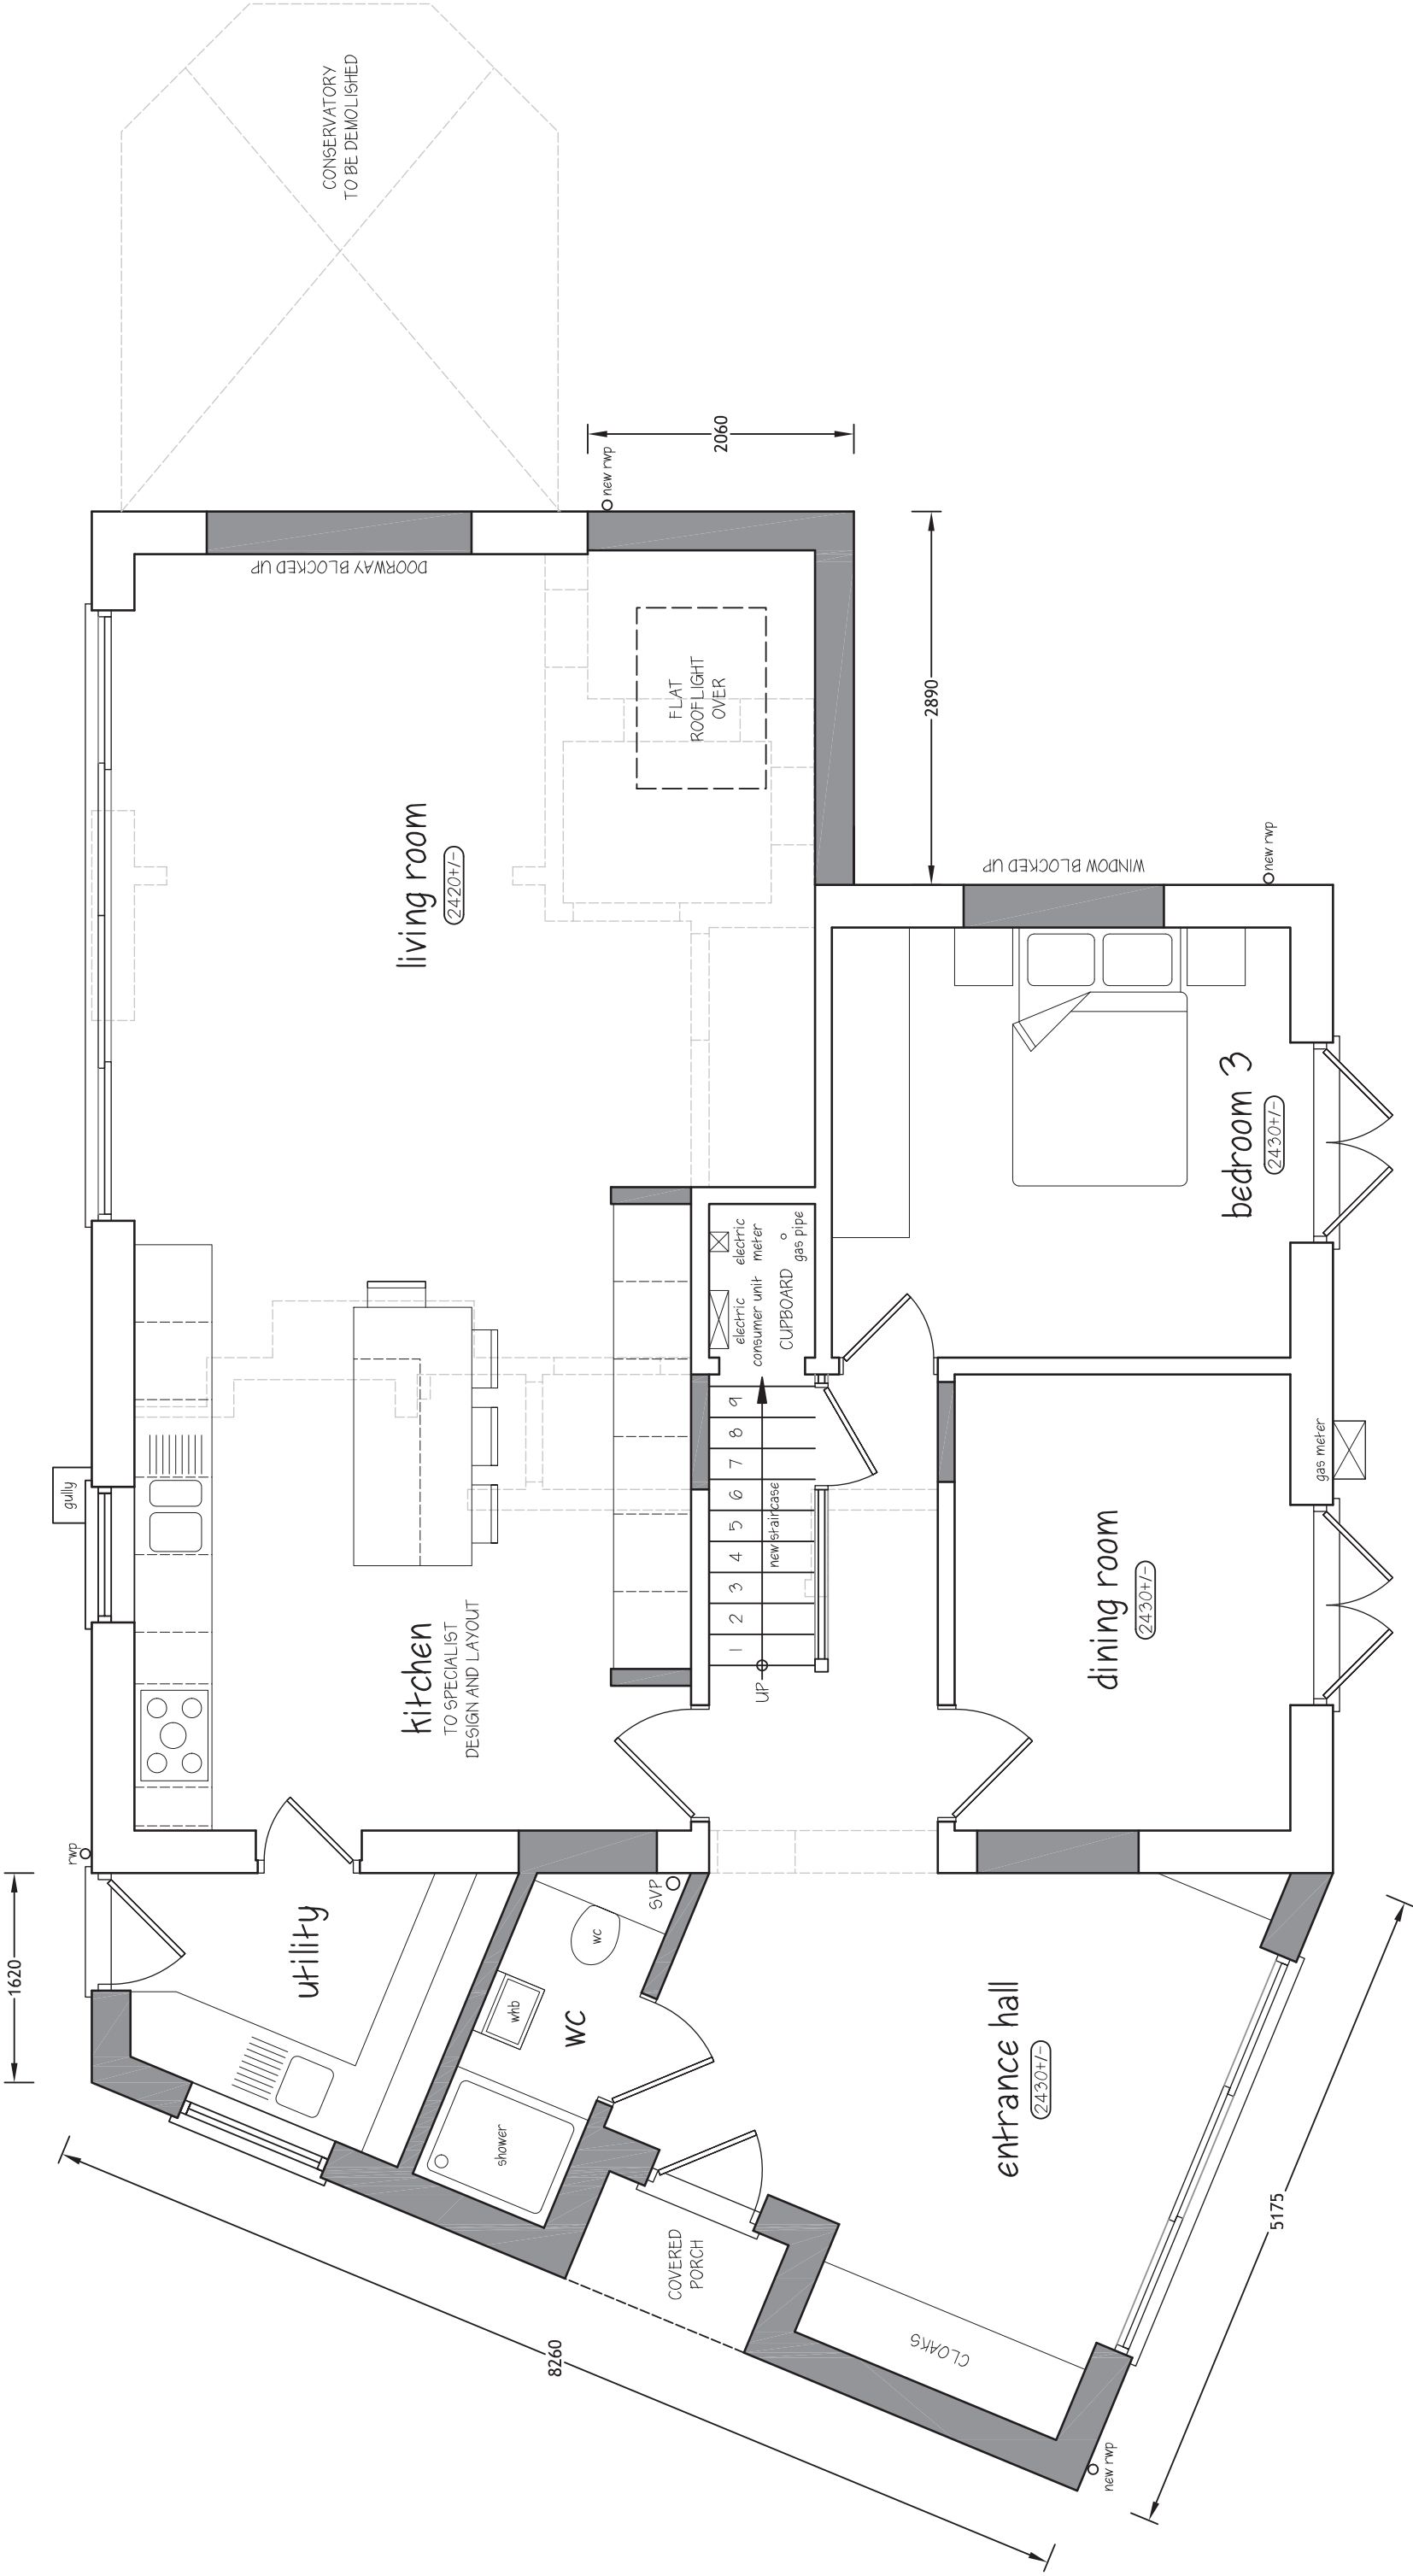

PROPOSED GROUND FLOOR PLAN 1:50.

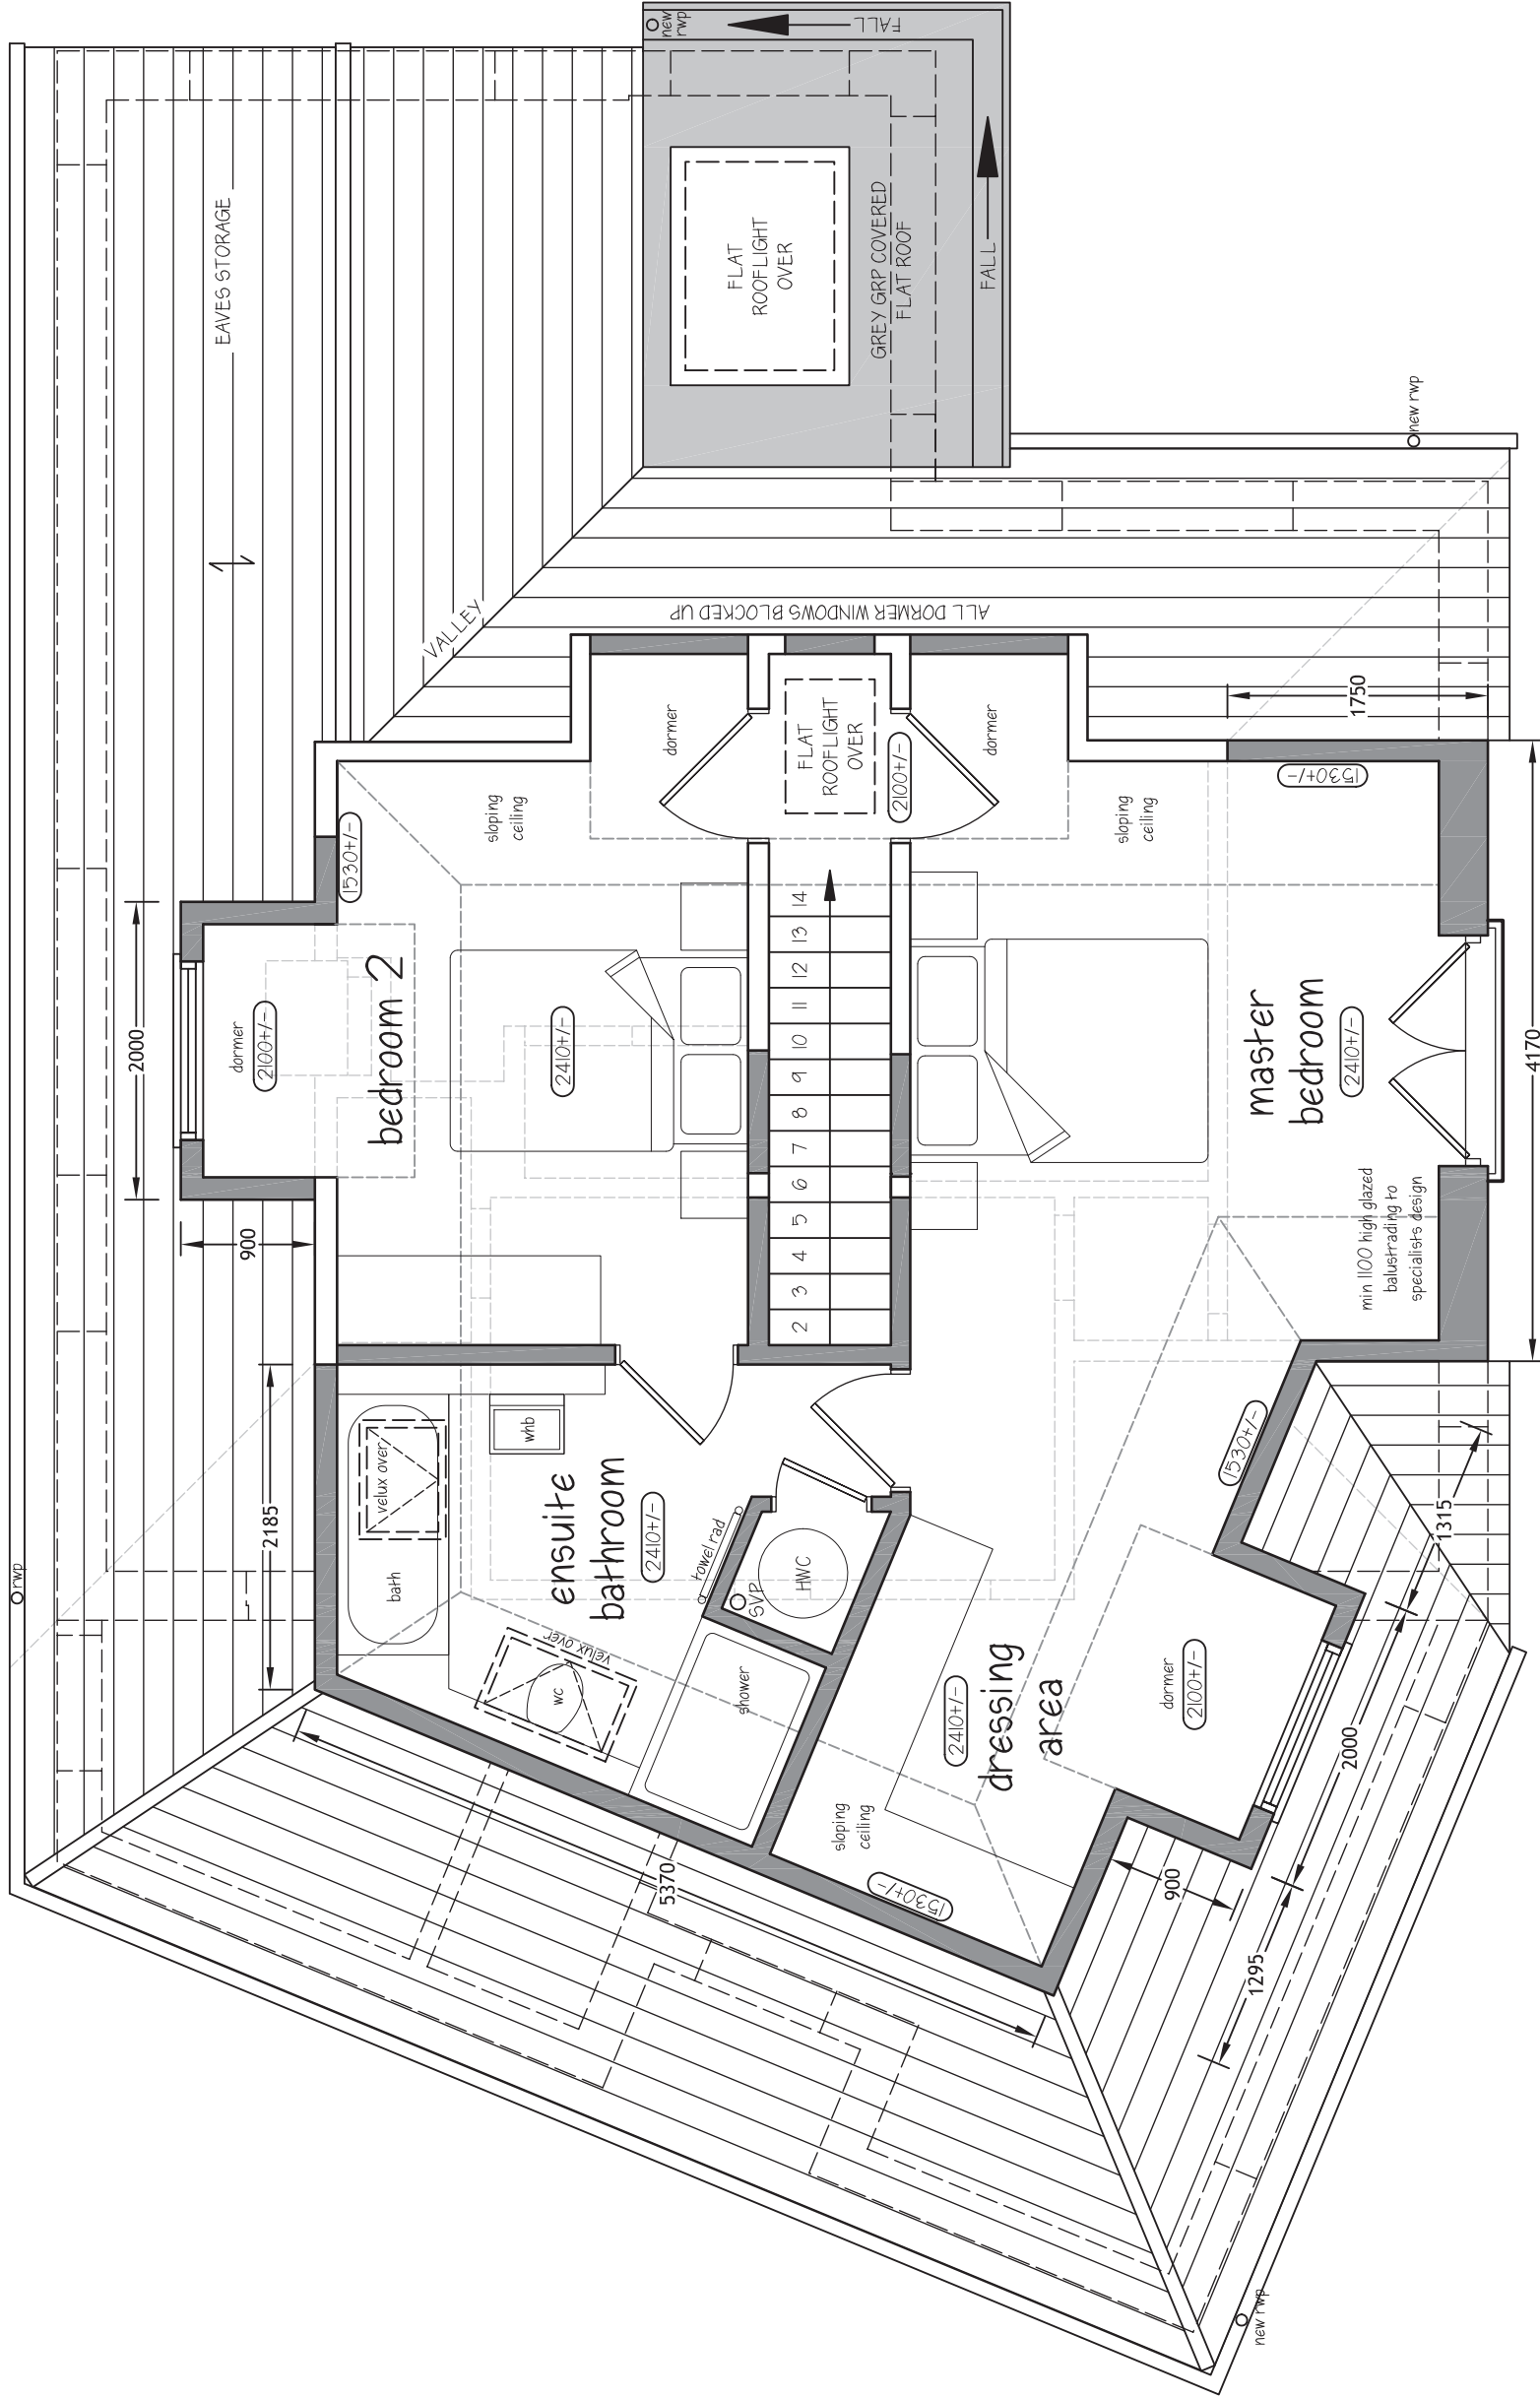

PROPOSED FIRST FLOOR PLAN 1:50.