

This drawing and design is copyright and should not be reproduced without consent.

© Copyright (Malcolm Jenkins Associates)

Notes

1. This drawing must be read in conjunction with all the relevant details for this project.
 2. All work is to comply with the current requirements of the Building Regulations and allied legislation.
 3. No work is to extend over adjoining properties without express instructions. Adjacent properties and boundaries are shown for indicative illustrative purposes only based on information provided by client and Ordnance Survey.
 4. All contractors/sub-contractors must ensure that they have the latest issue drawings and details before commencing work on site.
 5. Figured dimensions take preference over scaled drawings. Large scale drawings take preference over smaller scale drawings.
 6. All materials are to be used and installed in strict compliance with manufacturers' recommendations.
- Ordnance Survey map reproduced under Crown Copyright Licence 100053774

A		
	DATE	REVISIONS



Client
MR & MRS M JENKINS

ELM LODGE
TAMARISK WAY
FERRING
WORTHING
WEST SUSSEX
BN12 5ER

Drawing Title


PROPOSED ROOF PLAN AND PROPOSED ELEVATIONS (ELM LODGE)

Scale	At
1:50.	Al


Date NOVEMBER 2019 Drawn By CMJ

Drawing Number	Revision
----------------	----------


706/06.

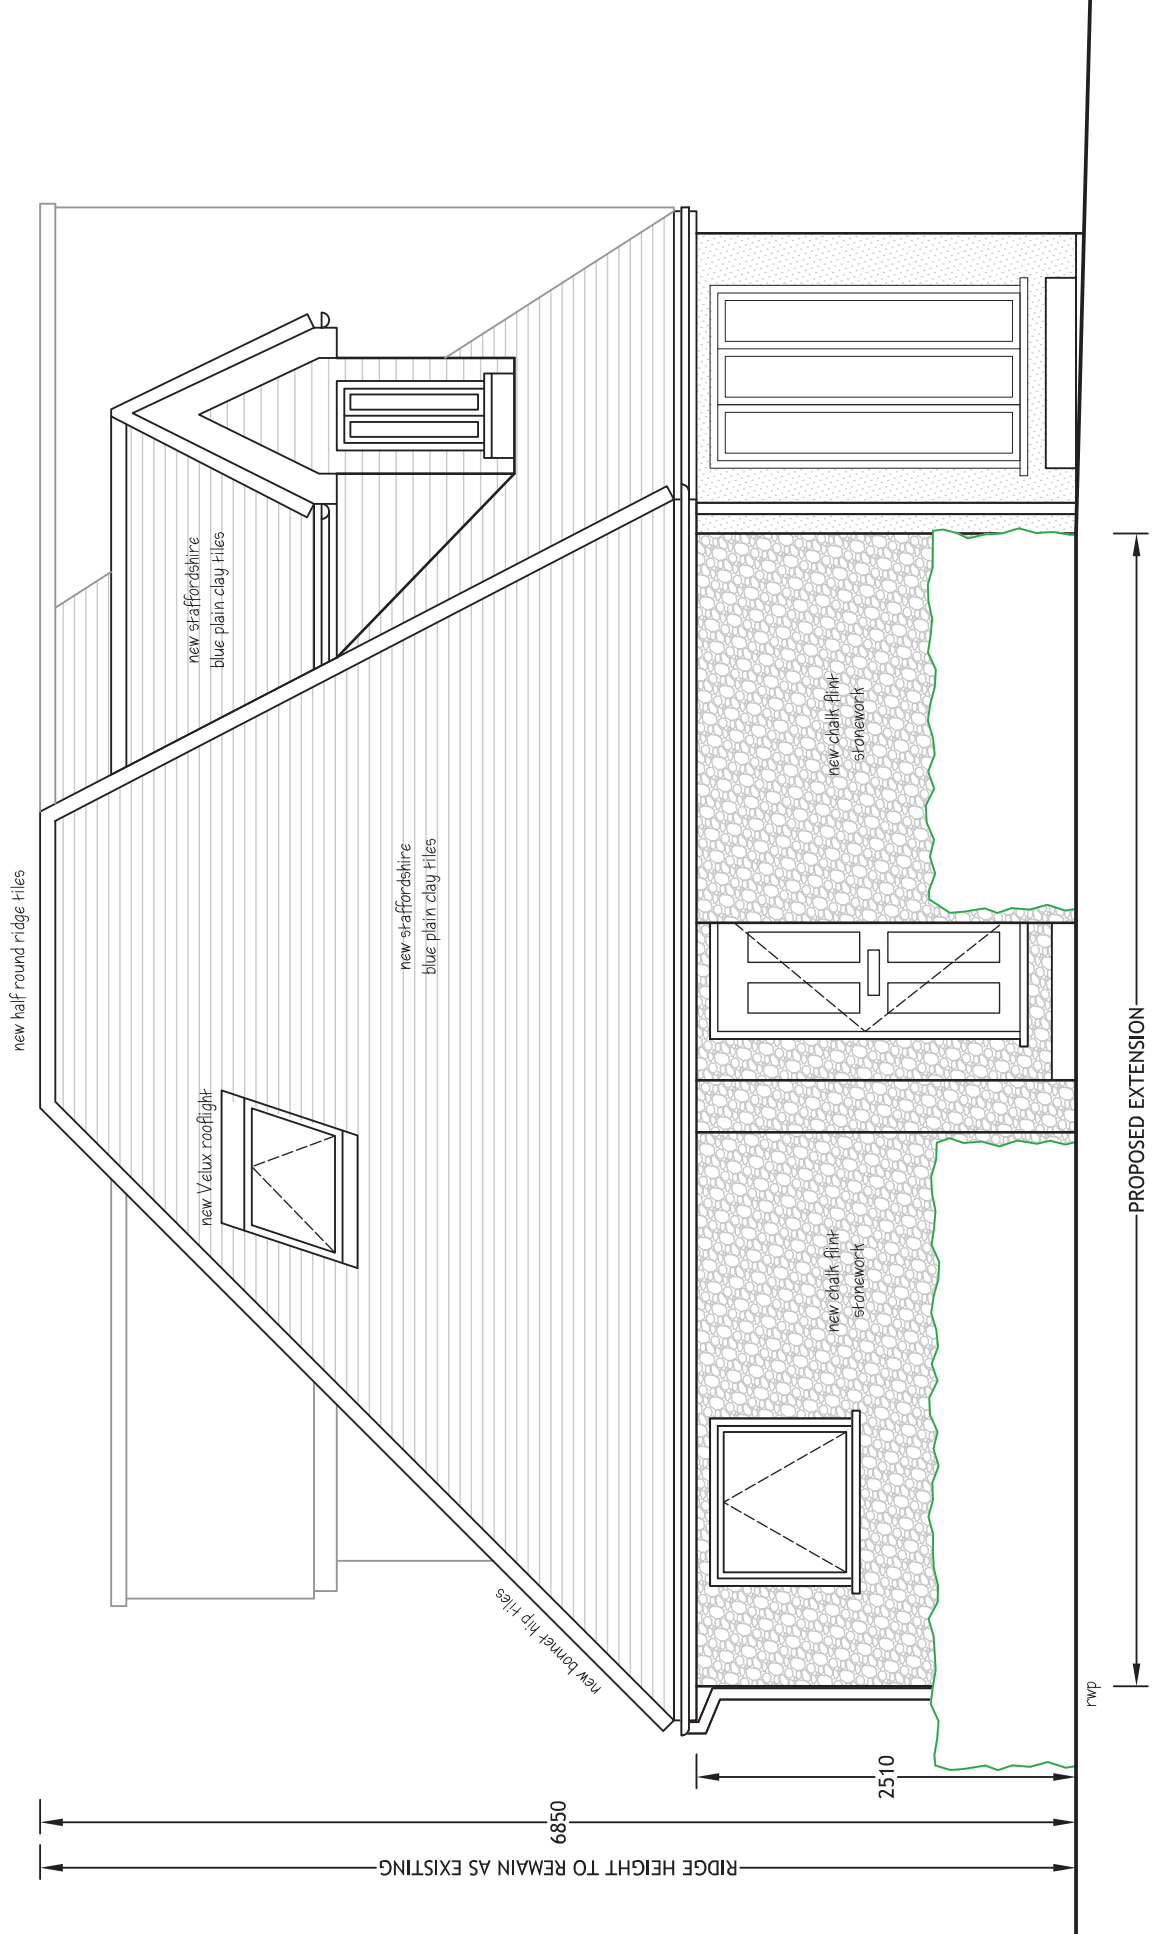


PROPOSED SOUTH WEST (SIDE) ELEVATION 1:50.

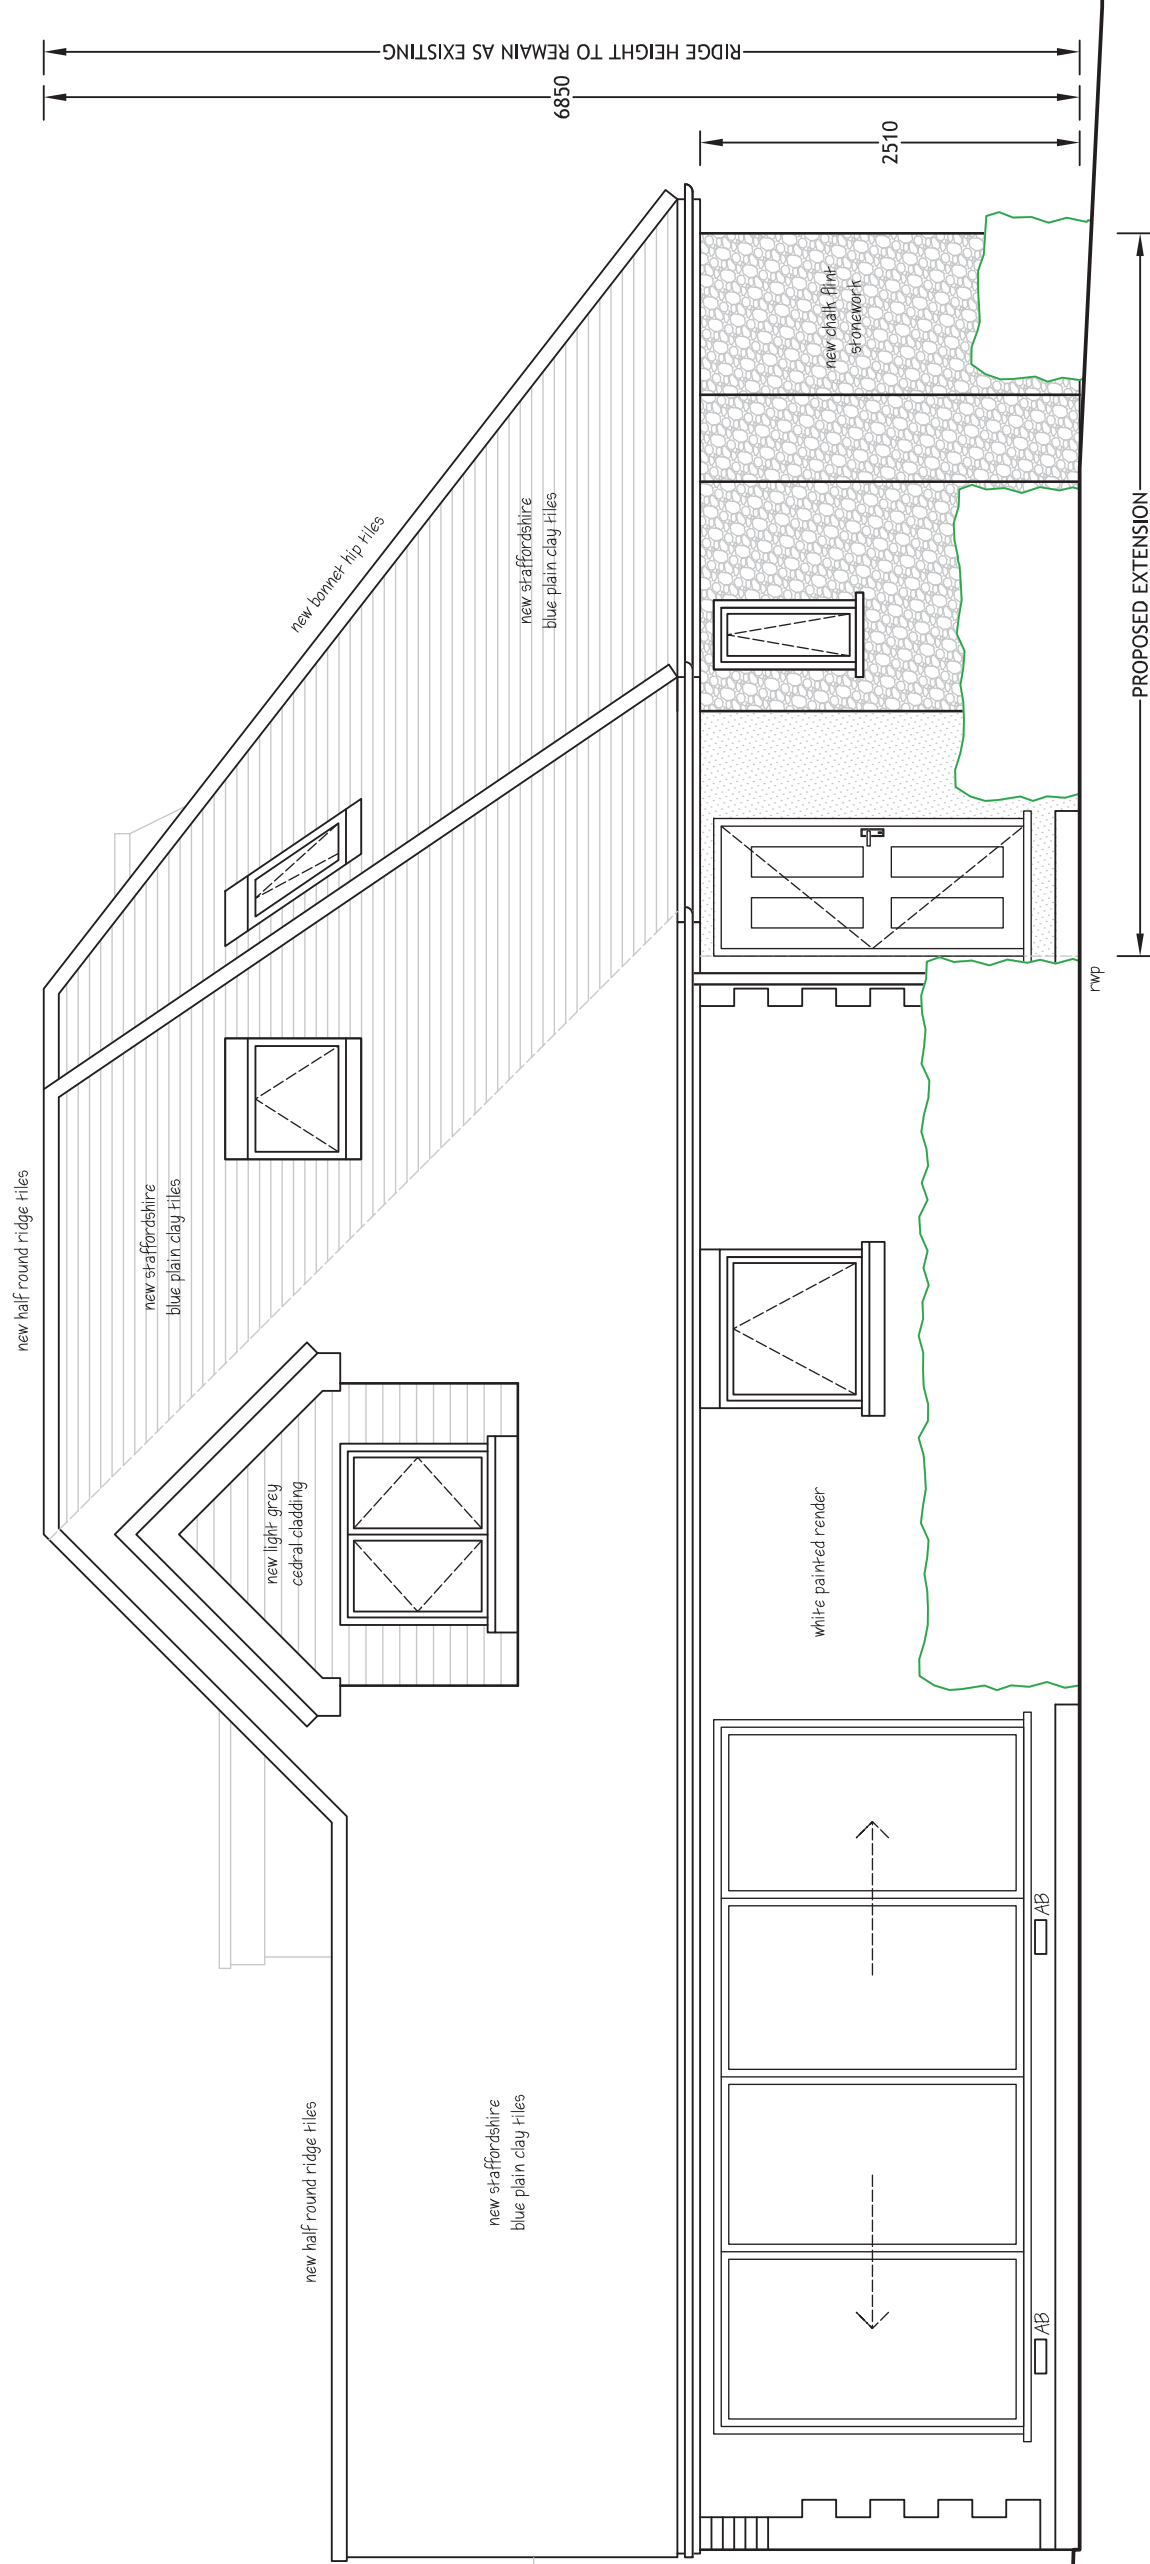



PROPOSED NORTH WEST (REAR) ELEVATION 1:50.

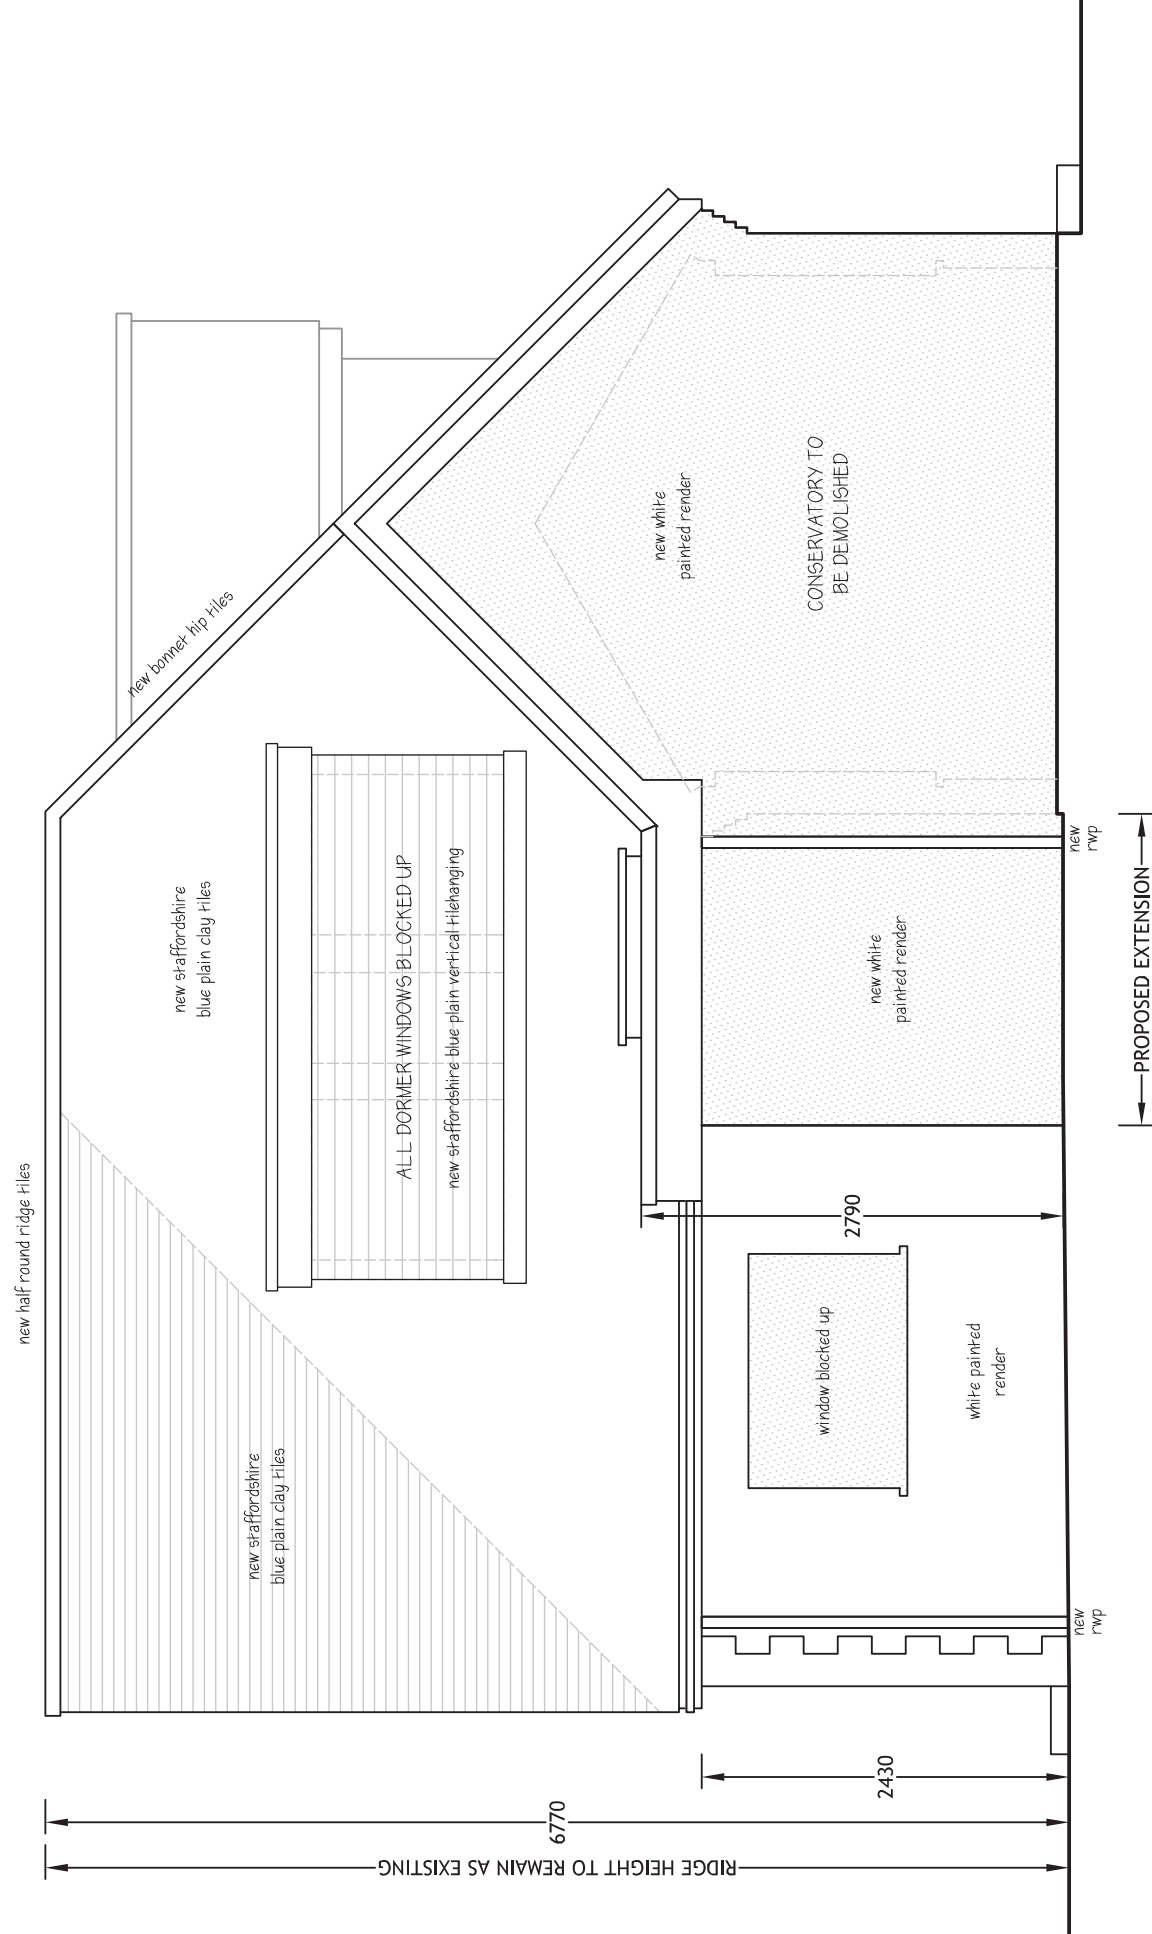

PROPOSED NORTH EAST (SIDE) ELEVATION 1:50.

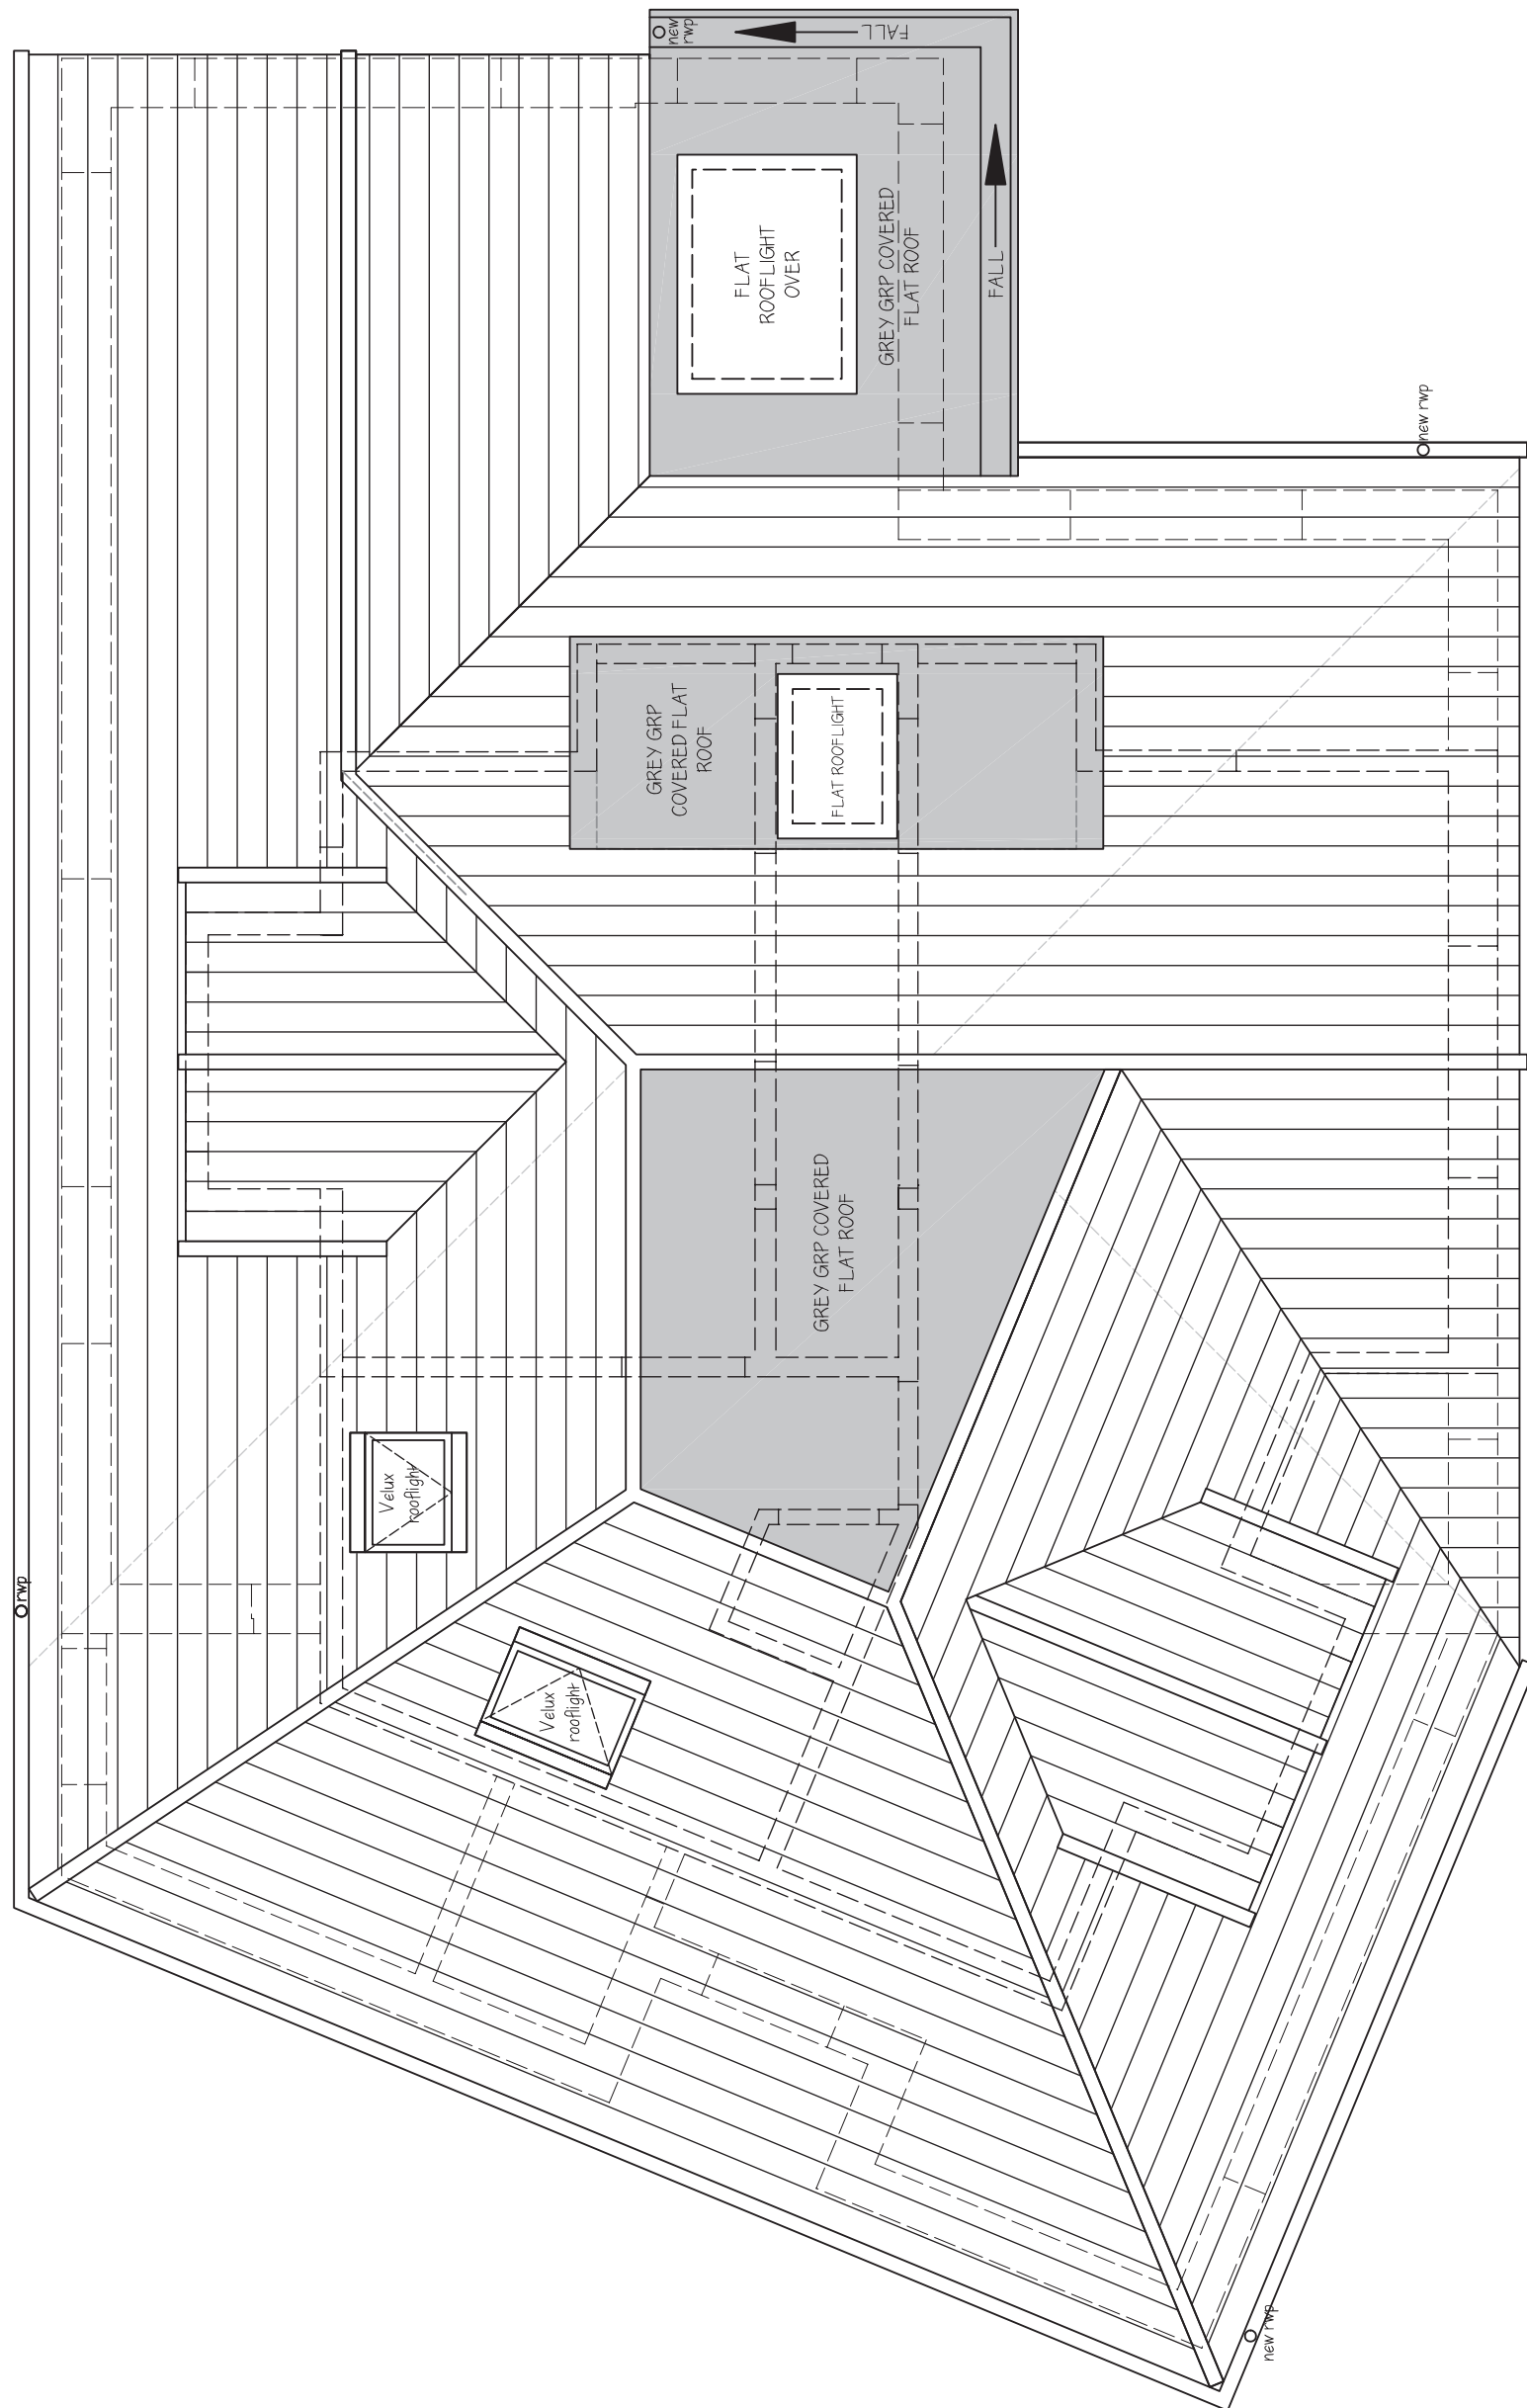

PROPOSED ROOF PLAN 1:50.

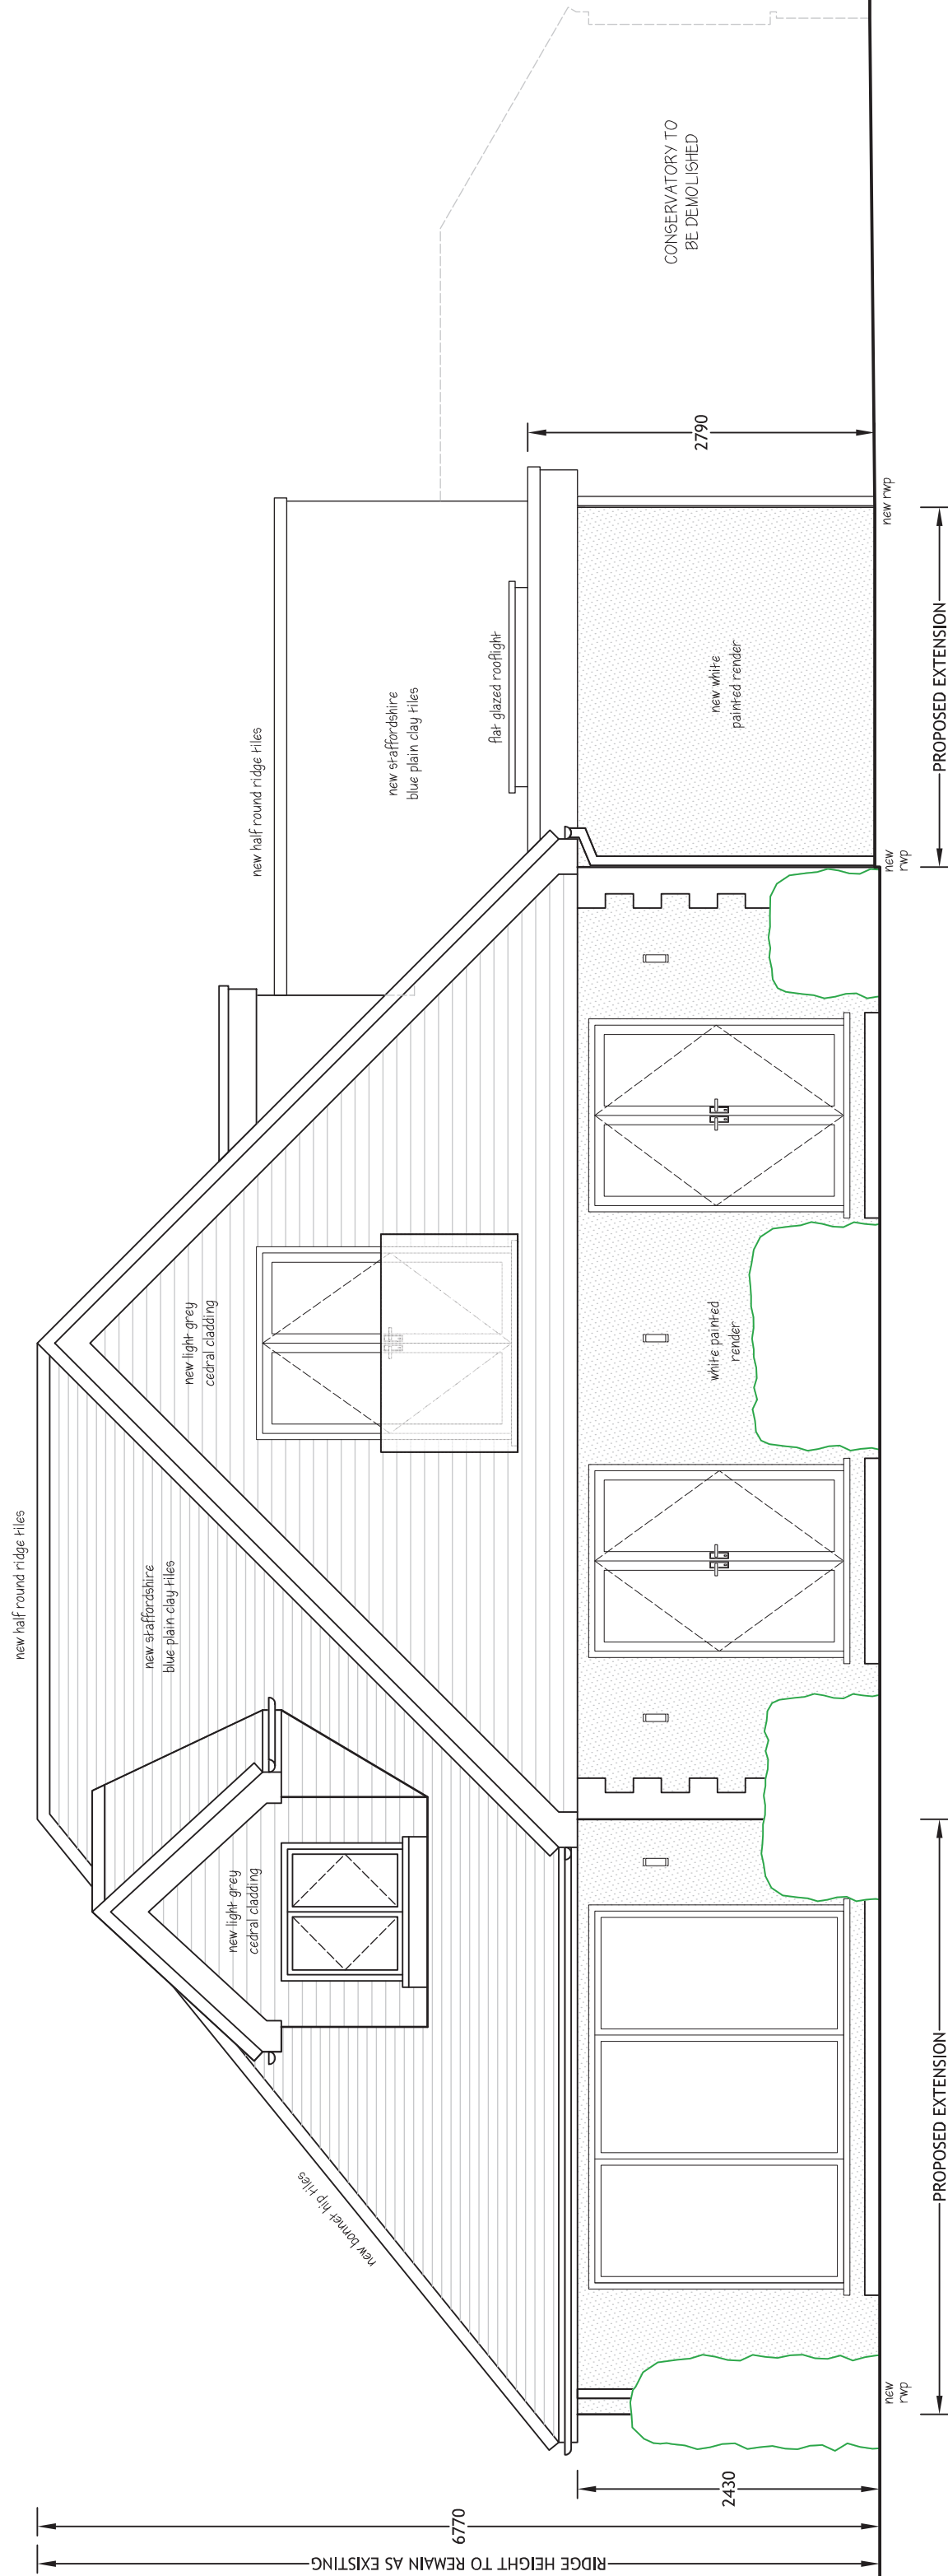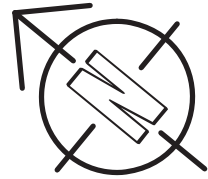

PROPOSED SOUTH EAST (FRONT) ELEVATION 1:50.