


Contractor/Clients must verify all dimensions on site before setting out, commencing work or making any drawings. If in doubt, ask.

This drawing and design is copyright and should not be reproduced without consent.

© Copyright (Malcolm Jenkins Associates)

Notes

1. This drawing must be read in conjunction with all the relevant details for this project.
2. All work is to comply with the current requirements of the Building Regulations and allied legislation.
3. No work is to extend over adjoining properties without express instructions. Adjacent properties and boundaries are shown for reference only. Dimensions are based on information provided by client and Ordnance Survey.
4. All contractors/sub-contractors must ensure that they have the latest issue drawings and details before commencing work on site.
5. Figured dimensions take preference over scaled drawings. Large scale drawings take preference over smaller scale drawings.
6. All materials are to be used and installed in strict compliance with manufacturers recommendations.
7. Ordnance Survey map reproduced under Crown Copyright Licence 10005774

 

REVISIONS	
A	DATE



Client MR & MRS M JENKINS

Job Title
ELM LODGE
TAMARISK WAY
FERRING
WORTHING
WEST SUSSEX
BN12 5ER



Drawing Title

PROPOSED GROUND AND
FIRST FLOOR PLANS
(PROPOSED NEW DWELLING)


Scale 1:50. At AI

Date NOVEMBER 2019 Drawn By CMJ.

Drawing Number 7006/07. Revision

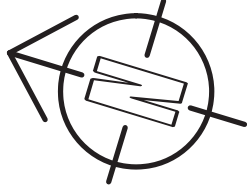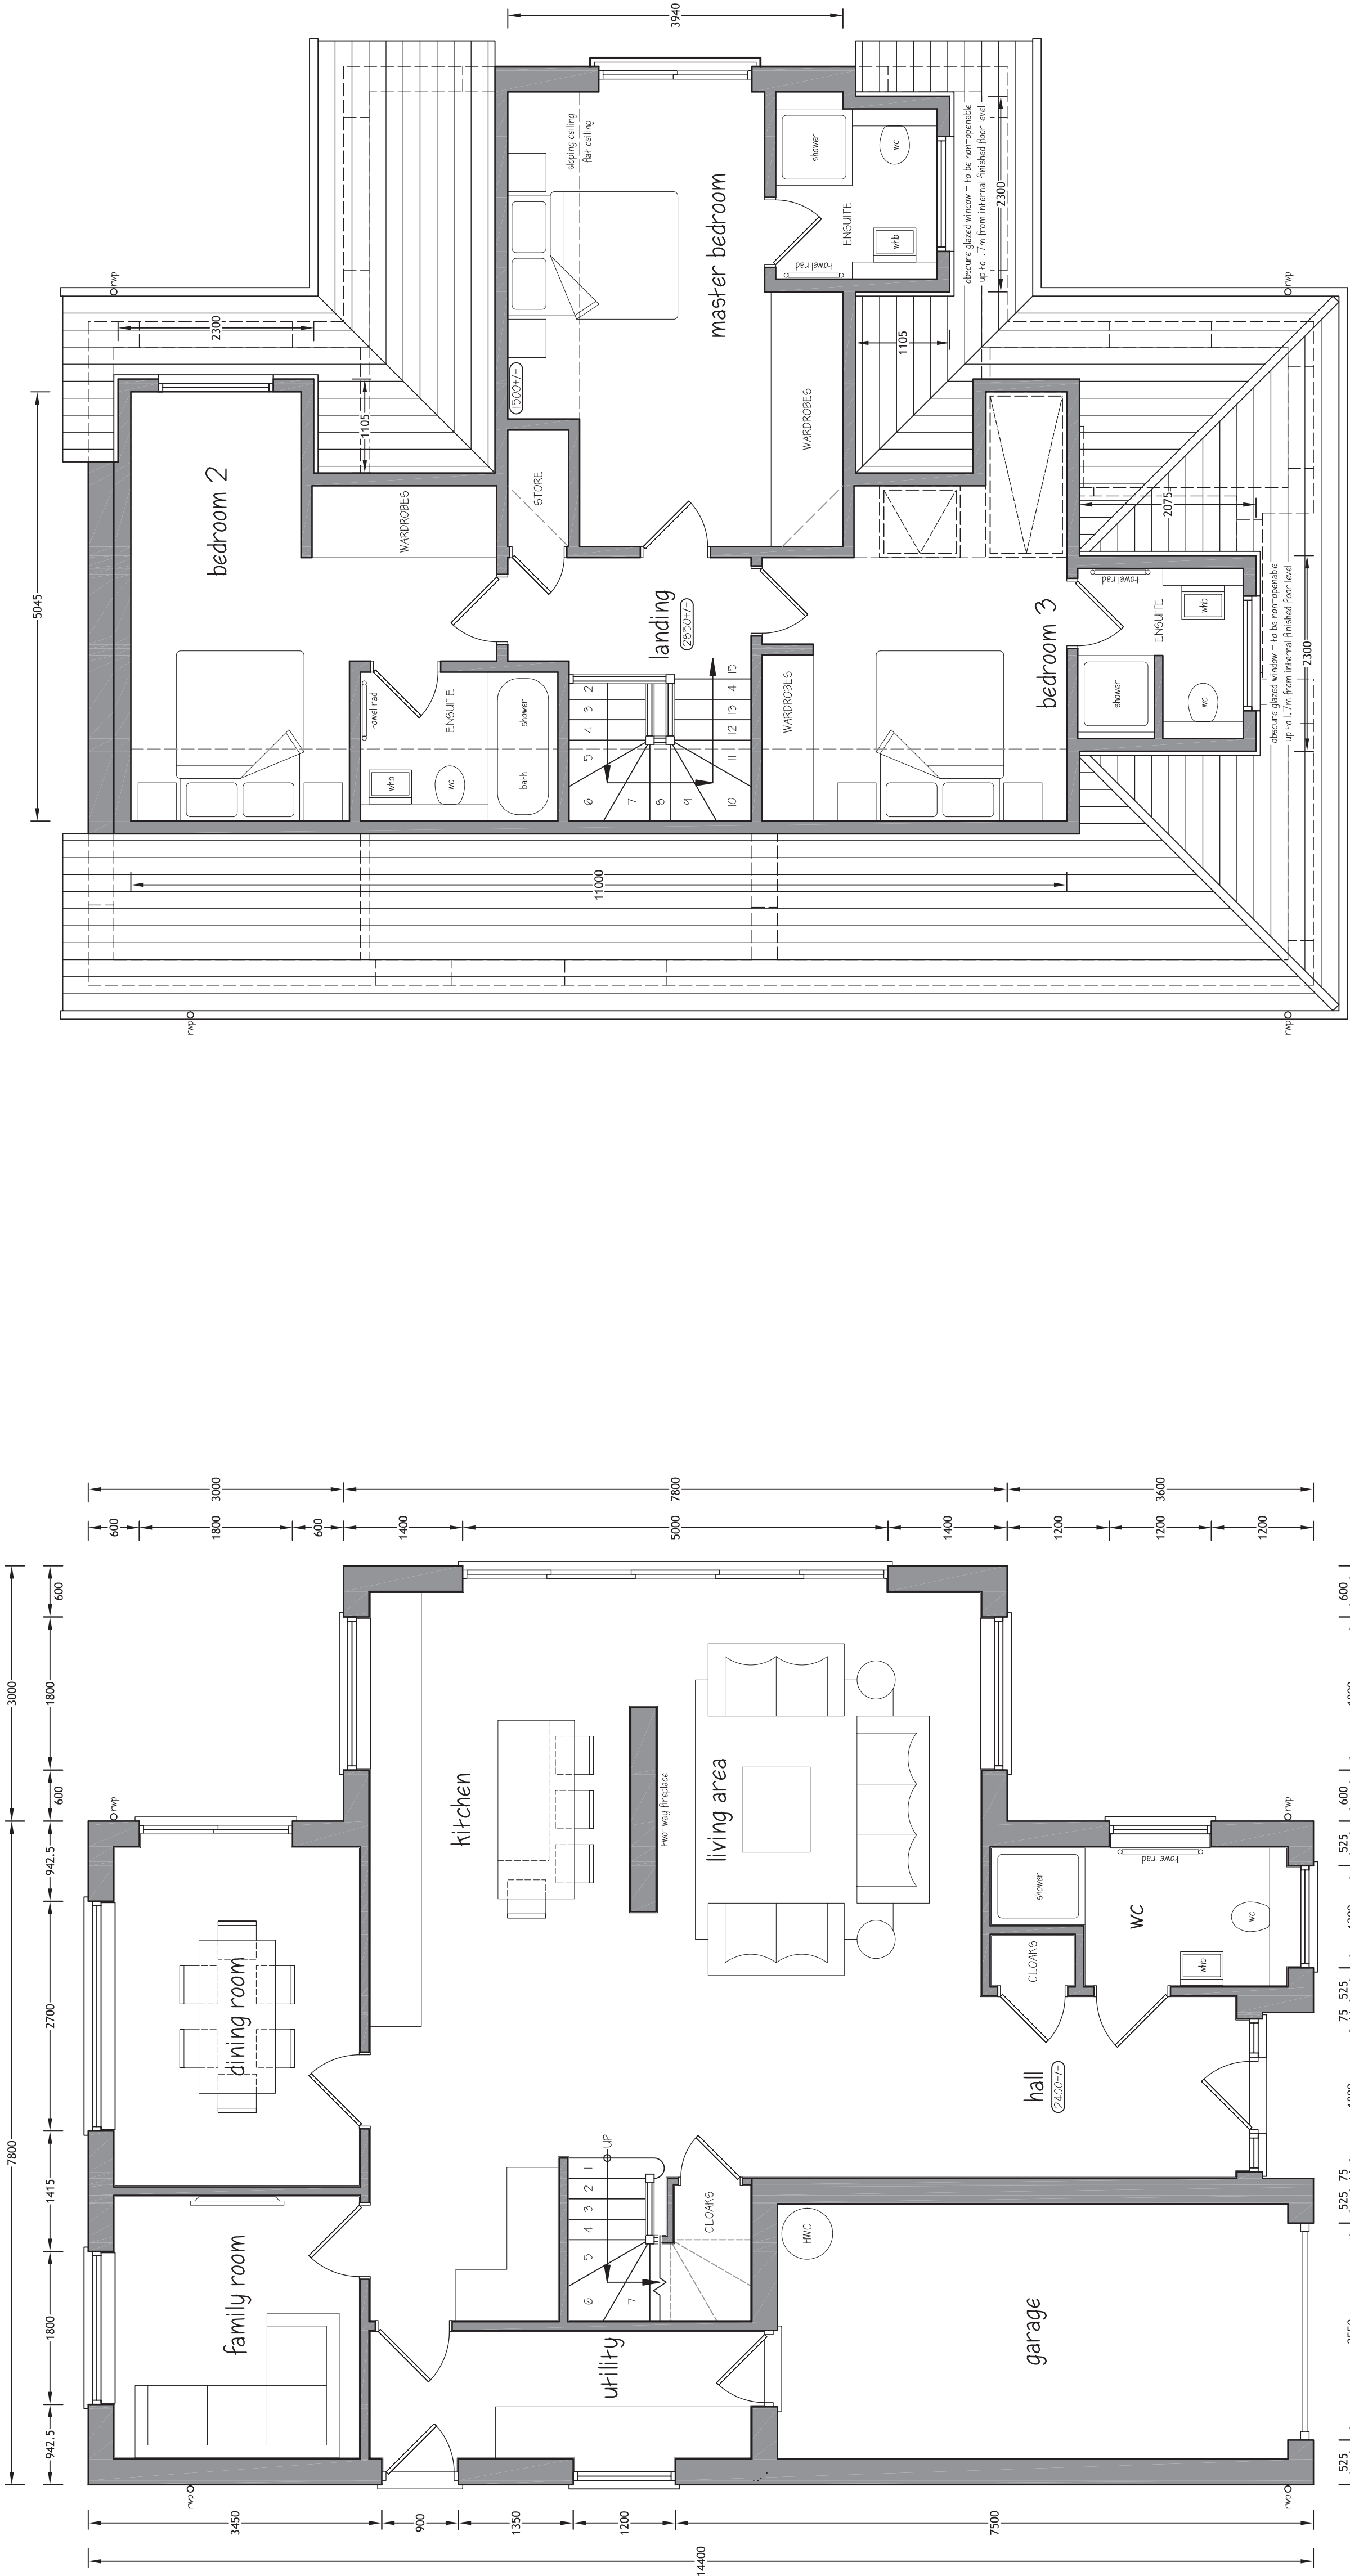

PROPOSED GROUND FLOOR PLAN 1:50.

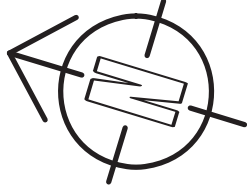

PROPOSED FIRST FLOOR PLAN 1:50.