

Contractor/Clients must verify all dimensions on site before setting out, commencing work or making any drawings. If in doubt, ask.

This drawing and design is copyright and should not be reproduced without consent.

© Copyright (Malcolm Jenkins Associates)

Notes

1. This drawing must be read in conjunction with all the relevant details for this project.
2. All work is to comply with the current requirements of the Building Regulations and allied legislation.
3. No work is to extend over adjoining properties without express instructions. Adjacent properties and boundaries are shown on the Ordnance Survey map and are based on information provided by client and Ordnance Survey.
4. All contractors/sub-contractors must ensure that they have the latest issue drawings and details before commencing work on site.
5. Figure dimensions take preference over scaled drawings. Large scale drawings take preference over smaller scale drawings.
6. All materials are to be used and installed in strict compliance with manufacturers recommendations.
7. Ordnance Survey map reproduced under Crown Copyright Licence 10005774

Scale: 1:50

0 0.2 0.4 0.8 1m 1.5 2m 2.5 3m 3.5 4m

REVISIONS	
A	DATE

MALCOLM JENKINS ASSOCIATES

CHARTERED ARCHITECTS

96 - 98 HIGH STREET, SHEPPERTON, MIDDLESEX
TEL: 0932 225344 ■ TWIT 988 ■ FAX: 0932 232441
info@malcolmjenkins.co.uk

Client **MR & MRS M JENKINS**

Job Title

**ELM LODGE
TAMARISK WAY
FERRING
WORTHING
WEST SUSSEX
BN12 5ER**

Drawing Title

**PROPOSED ROOF PLAN AND
PROPOSED ELEVATIONS
(PROPOSED NEW DWELLING)**

Scale **1:50.**

At **AI**


Date **NOVEMBER 2019**

Drawn By **CMJ.**


Drawing Number

7006/08


Revision

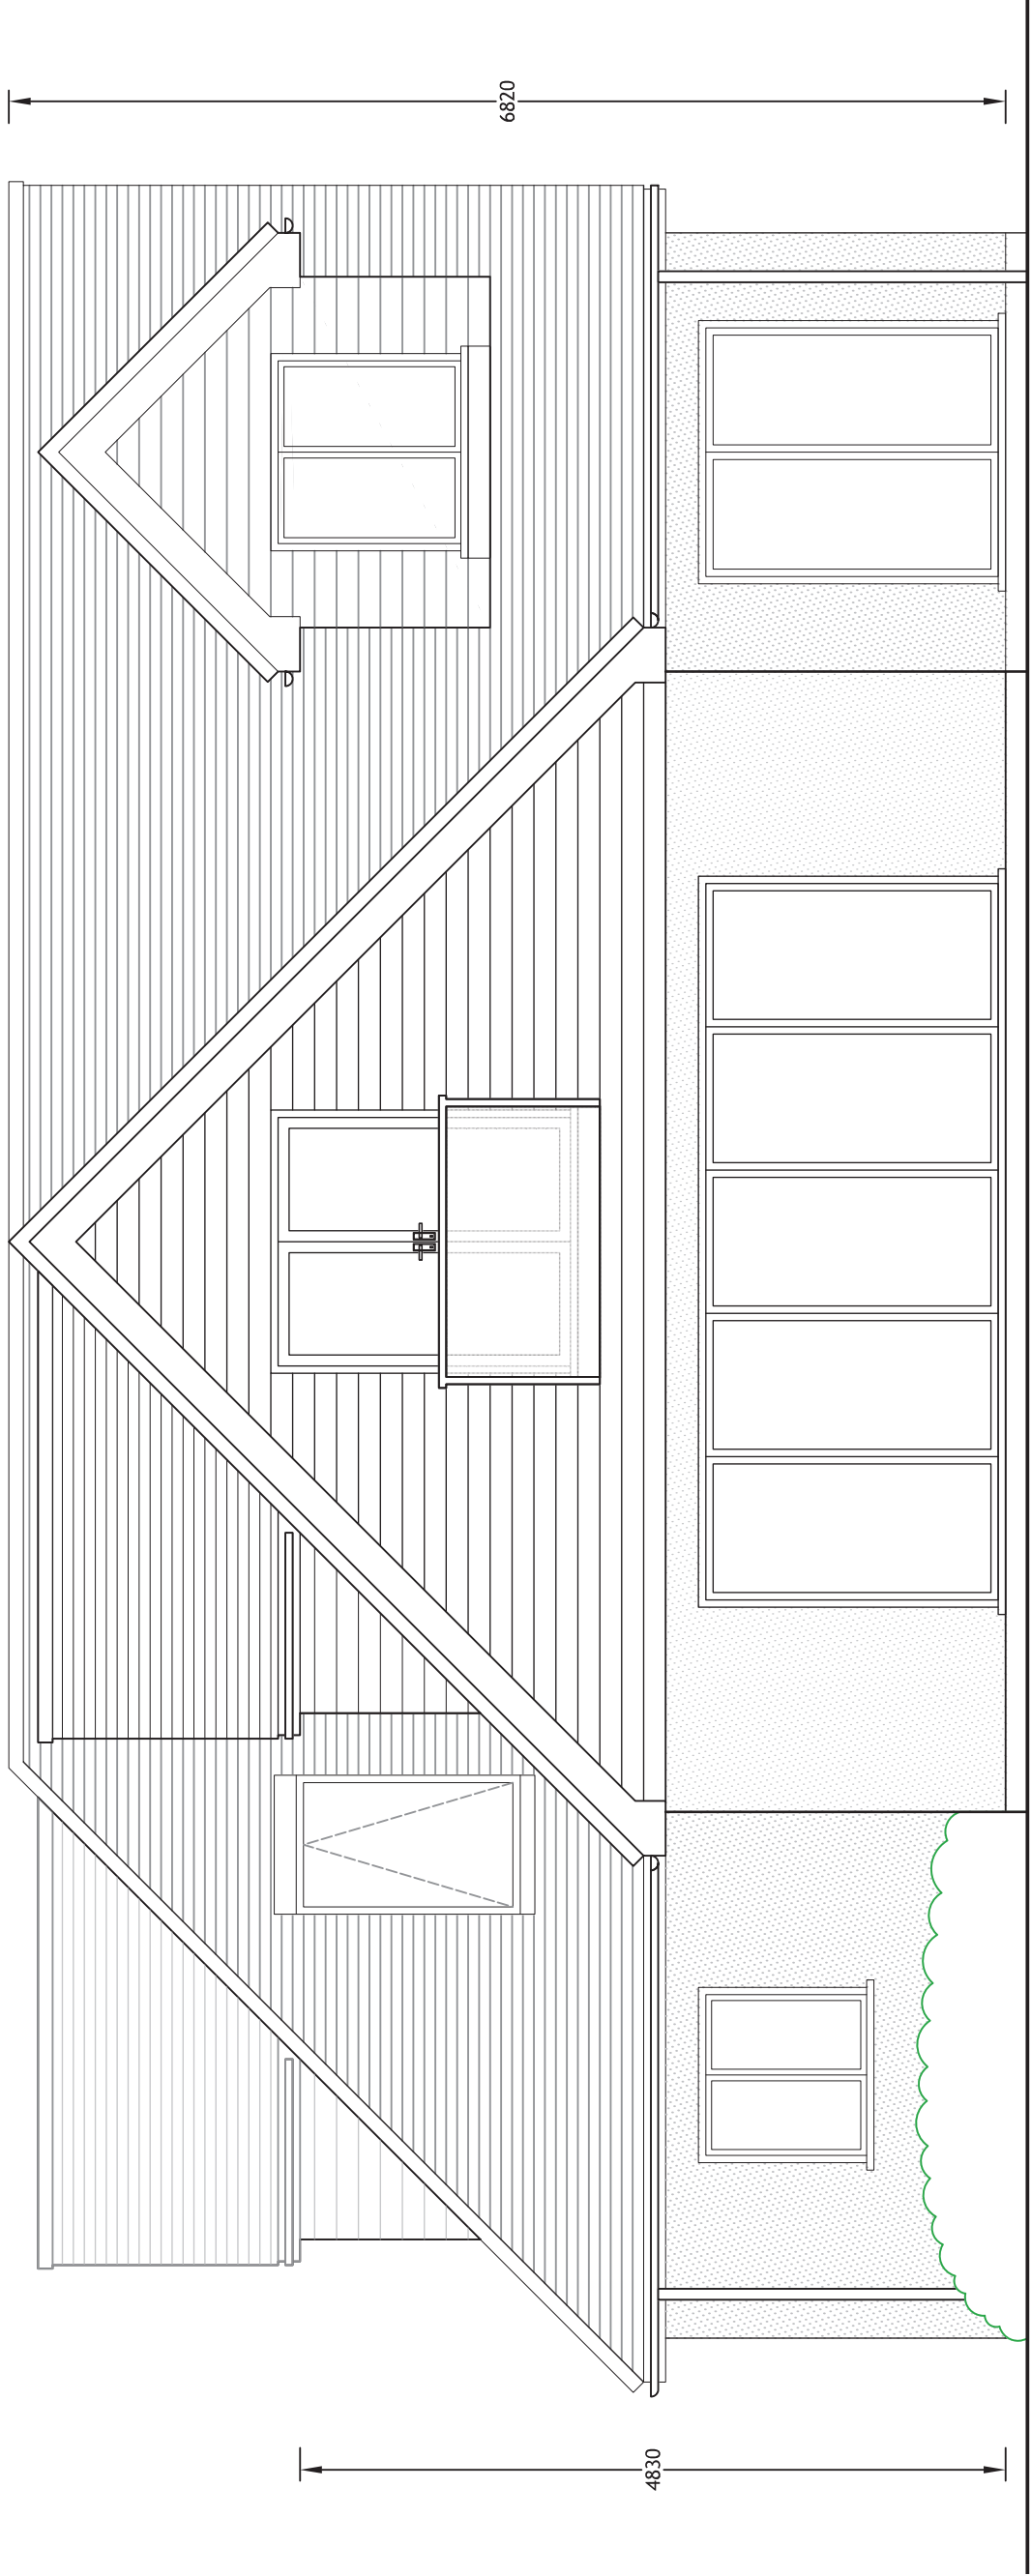


PROPOSED EAST (SIDE) ELEVATION 1:50.

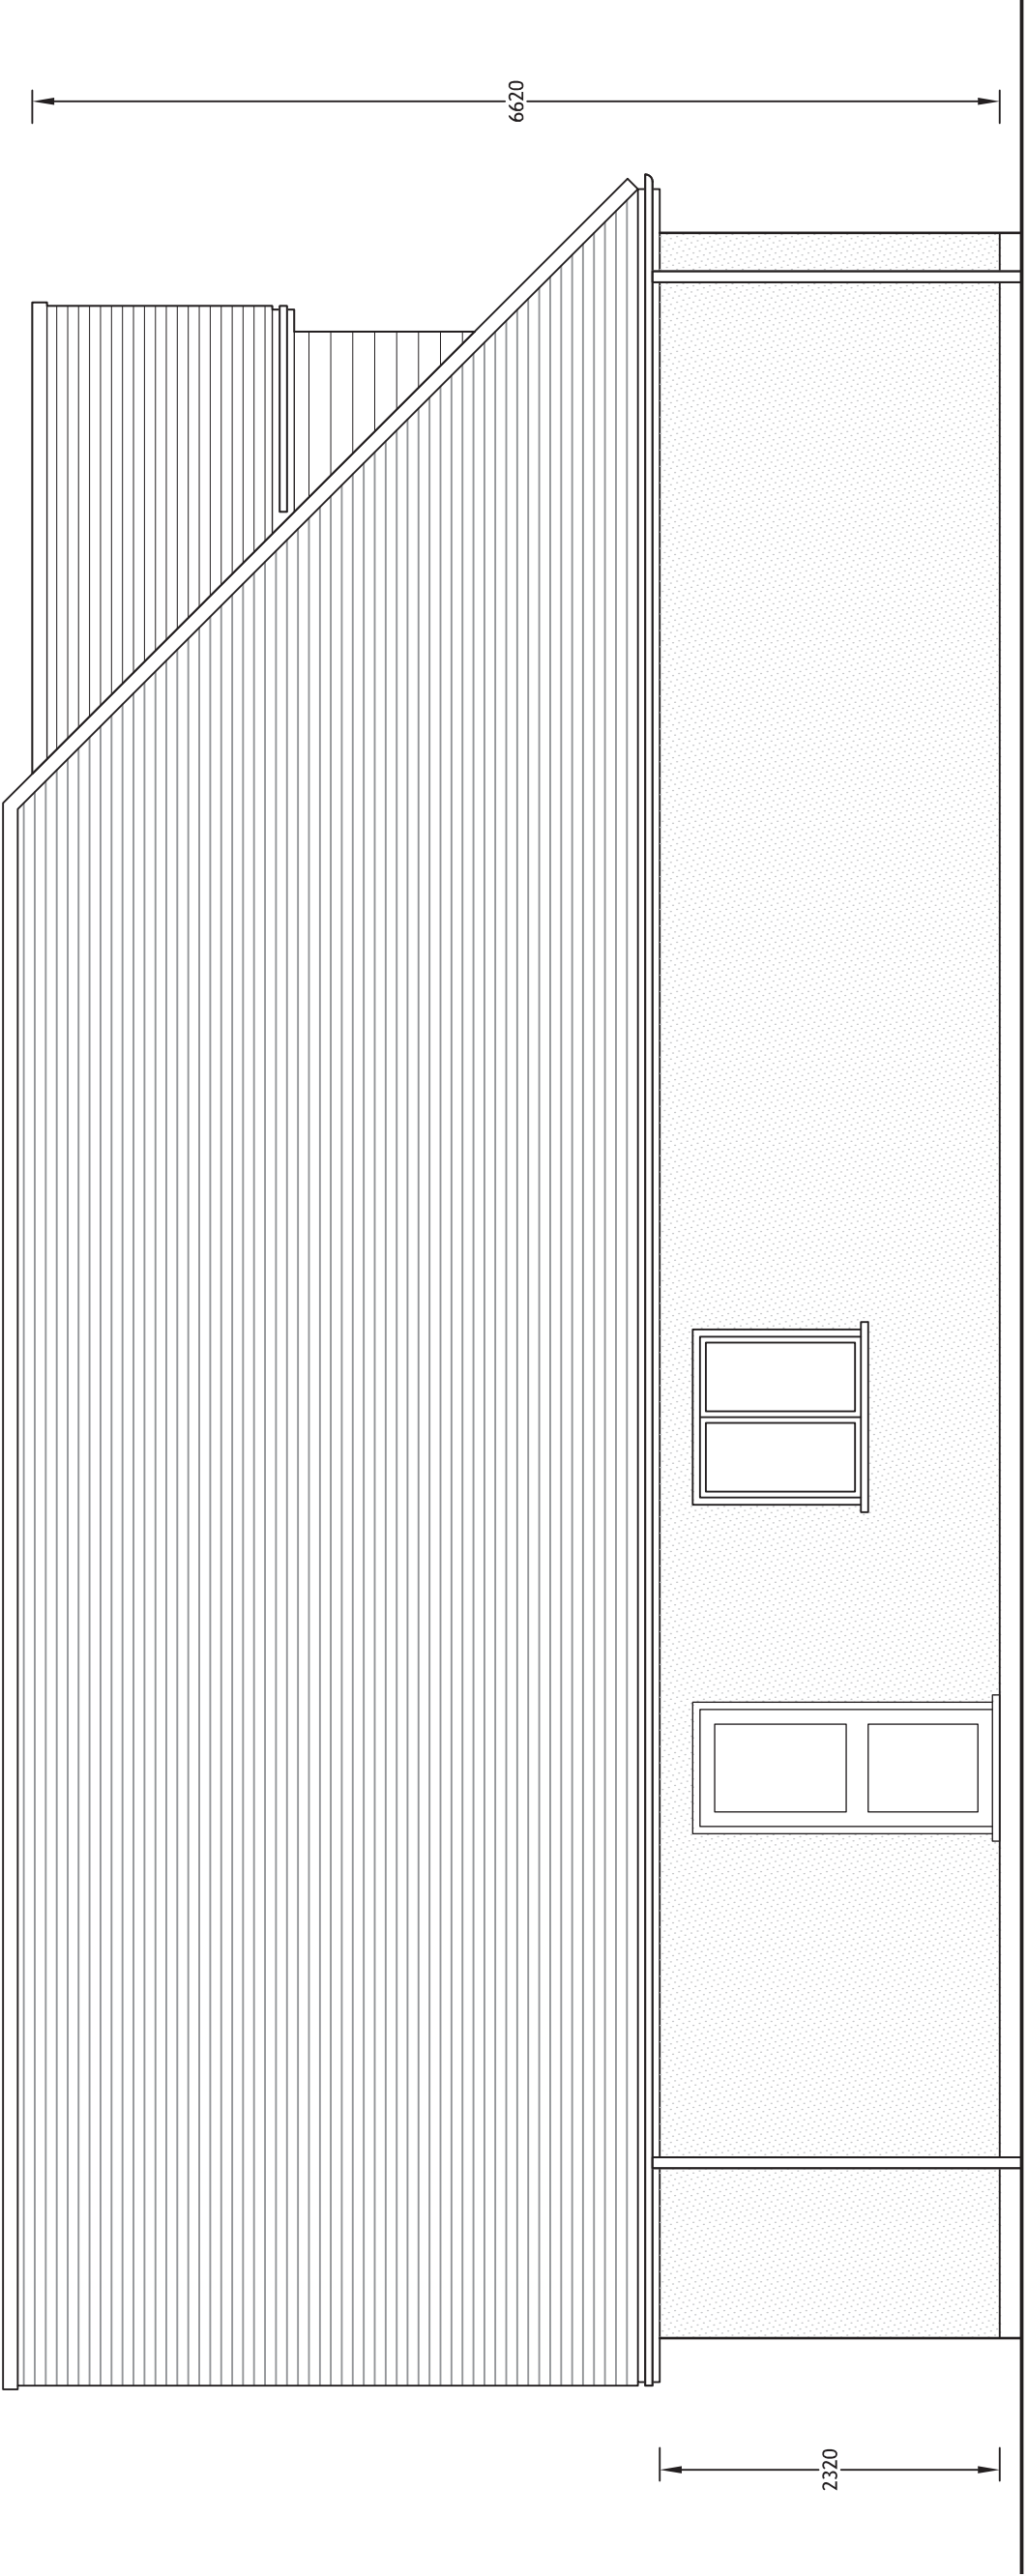



PROPOSED WEST (SIDE) ELEVATION 1:50.

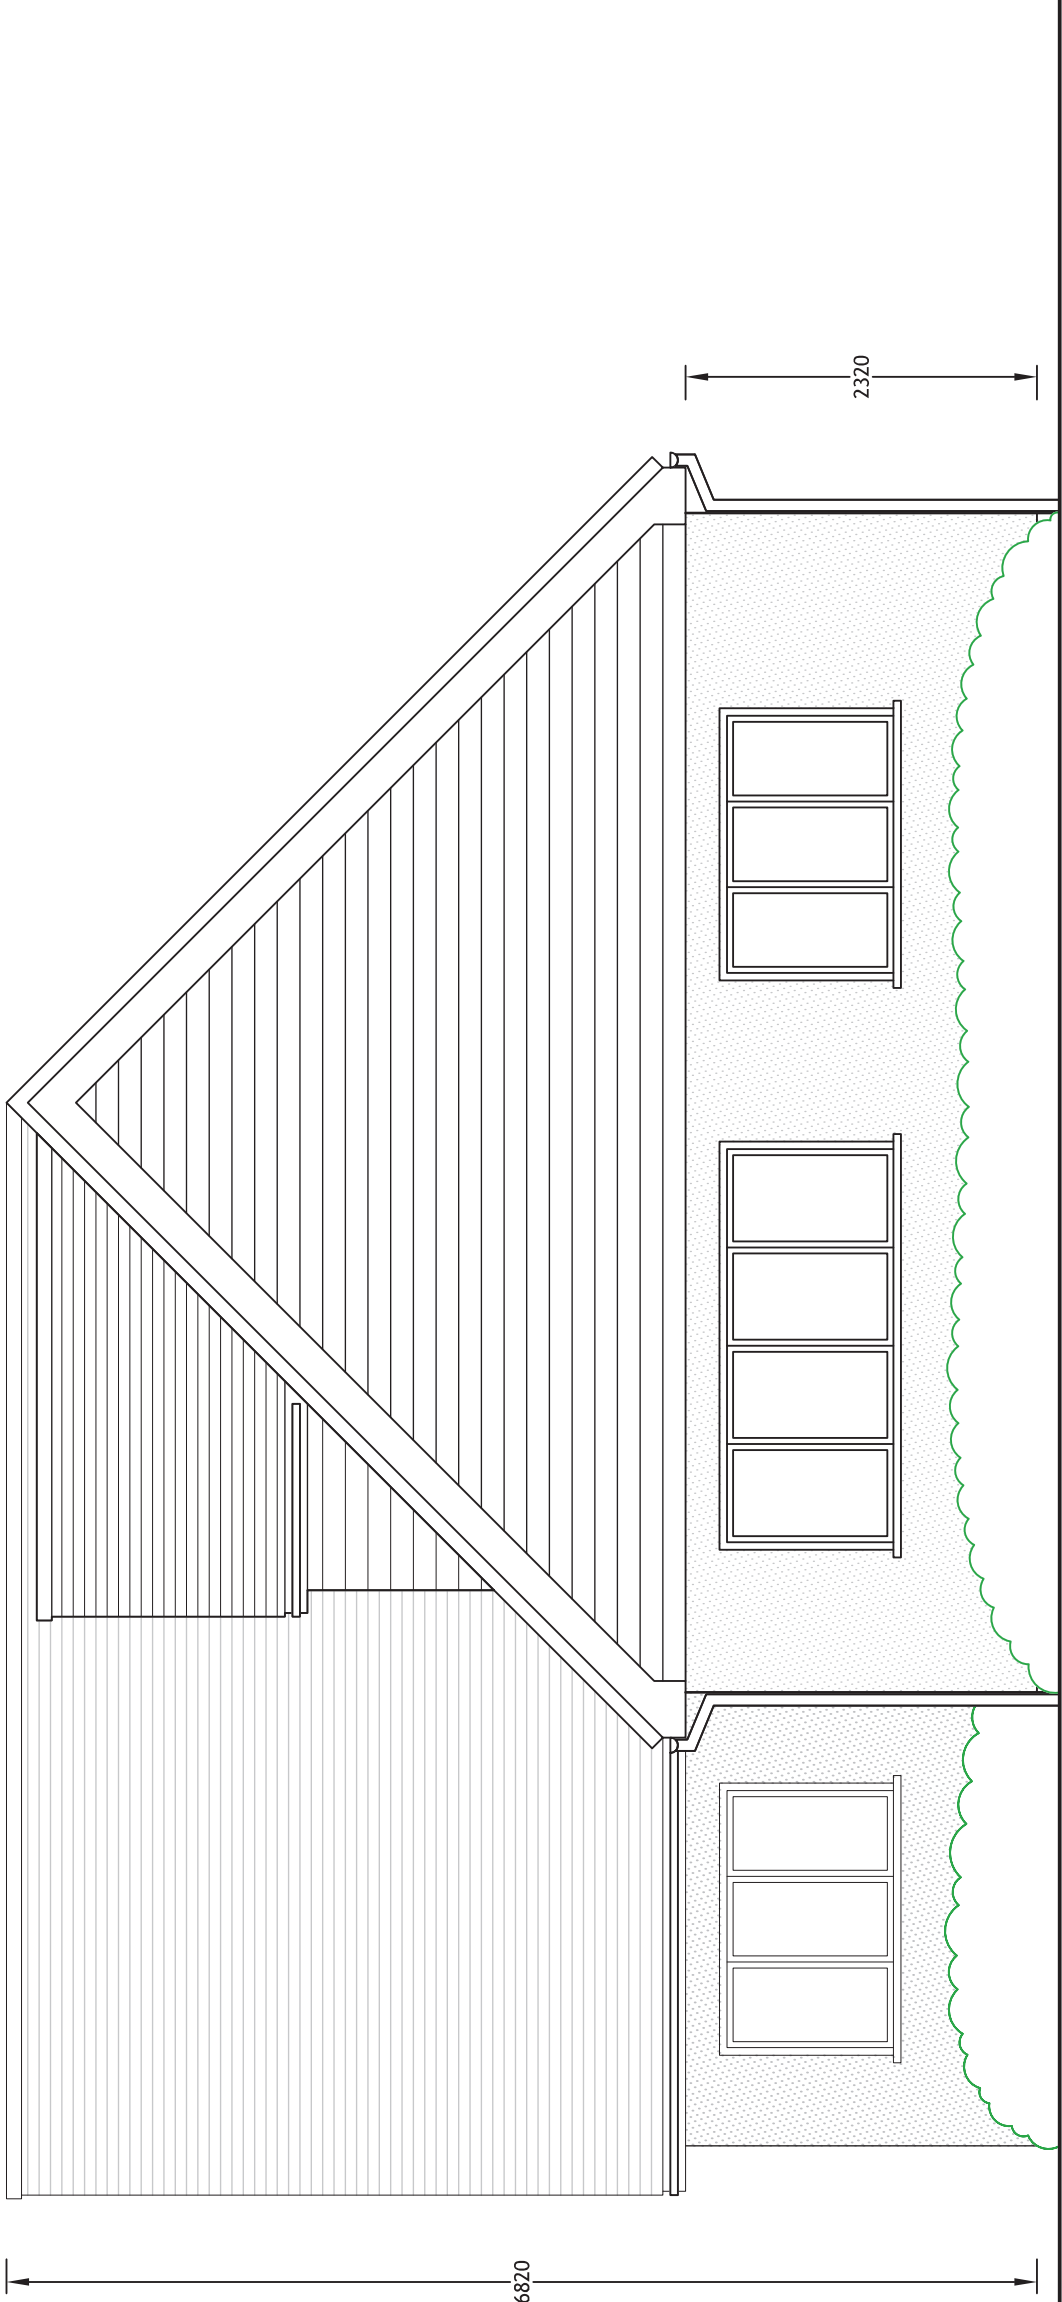

PROPOSED NORTH (REAR) ELEVATION 1:50.

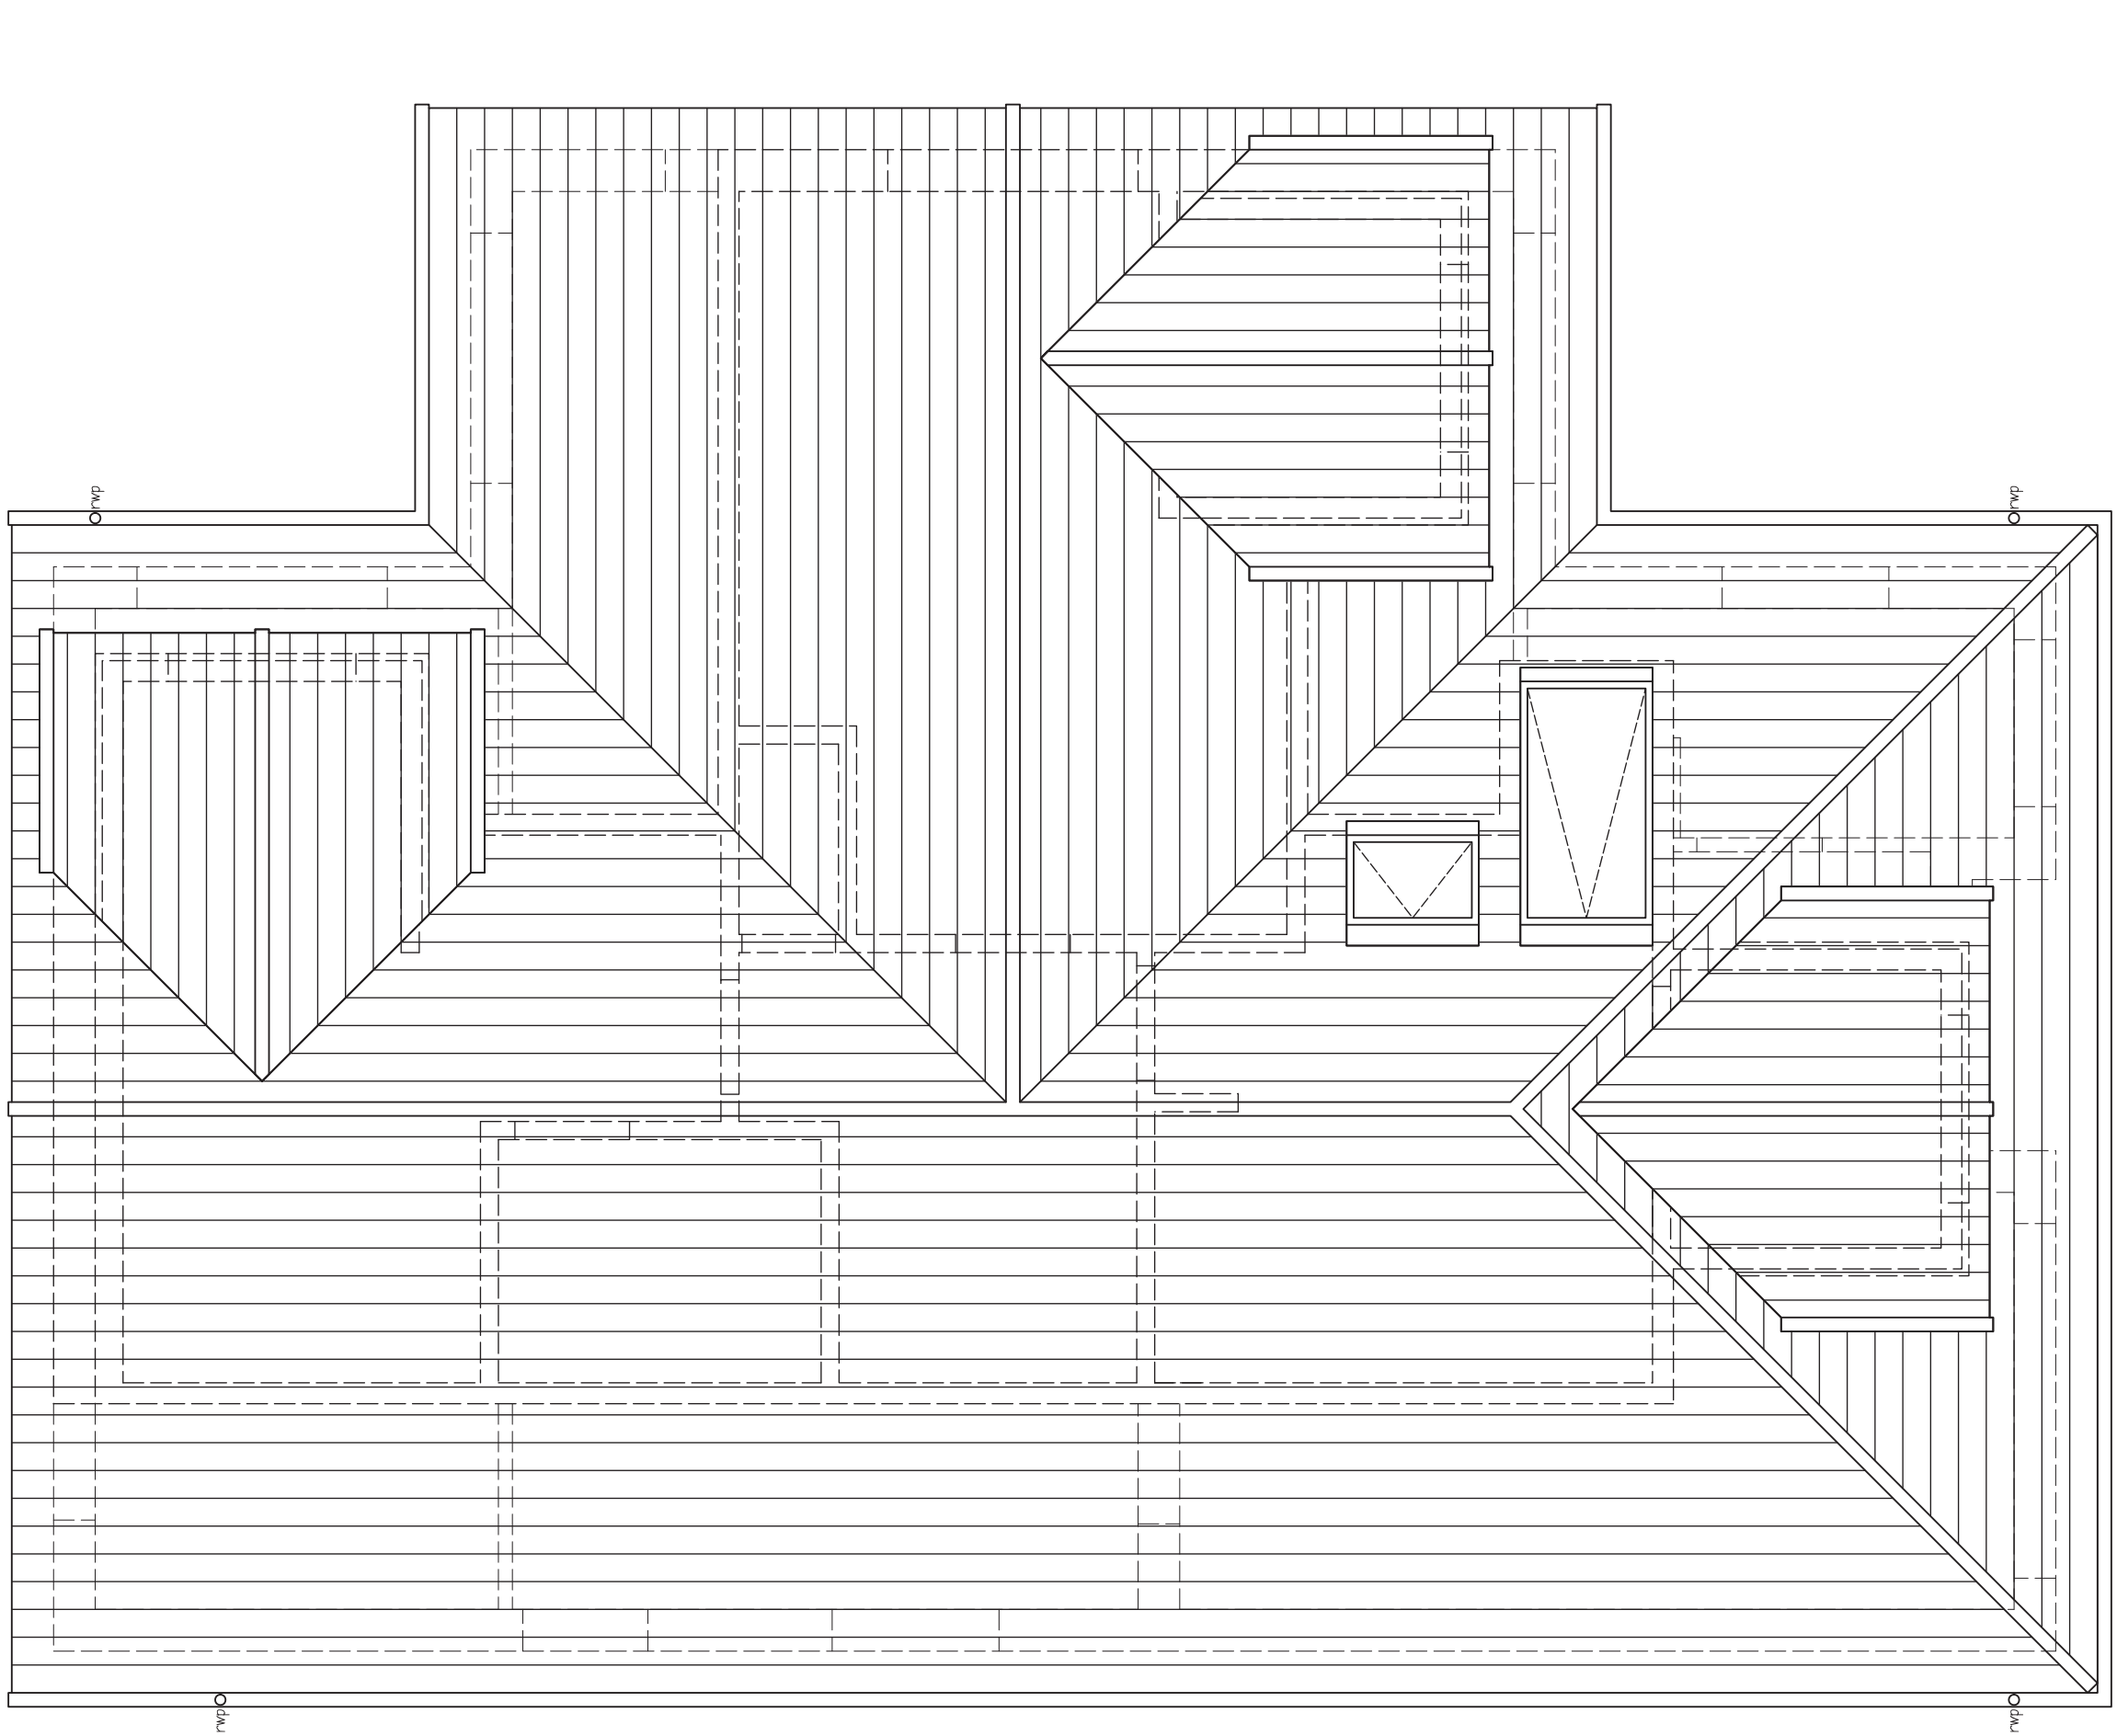

PROPOSED ROOF PLAN 1:50.

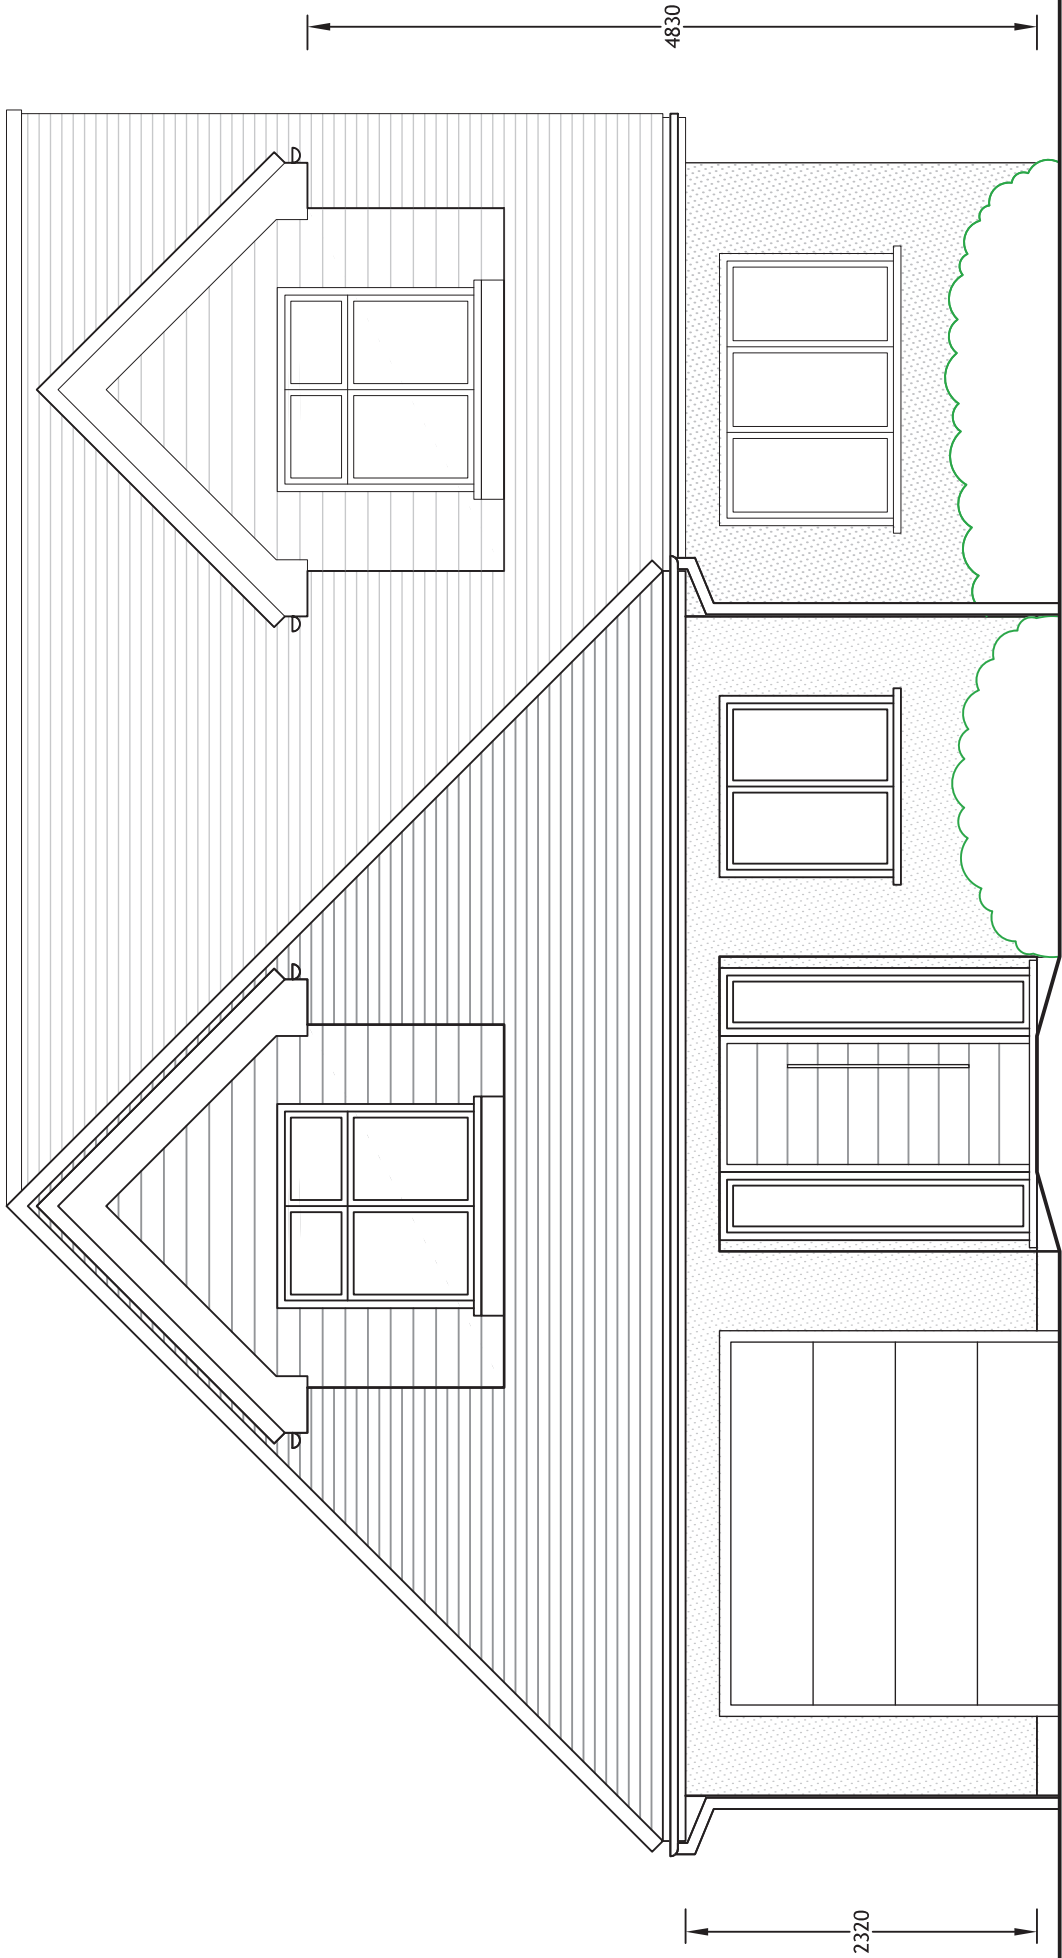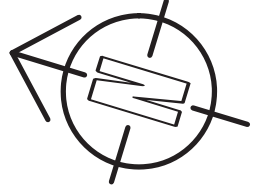

PROPOSED SOUTH (FRONT) ELEVATION 1:50.