



NOTES


- DO NOT SCALE OFF THIS DRAWING EXCEPT FOR PLANNING PURPOSES
- CHECK ALL DIMENSIONS ON SITE BEFORE ANY WORK IS COMMENCED
- ALL GOODS MATERIALS AND WORKMANSHIP MUST CONFORM WITH CURRENT BUILDING REGULATIONS, BRITISH STANDARDS AND CODES OF PRACTICE
- COPYRIGHT OF THIS DRAWING IS RETAINED BY THE ARCHITECT AND IT MUST NOT BE REPRODUCED WITHOUT WRITTEN CONSENT

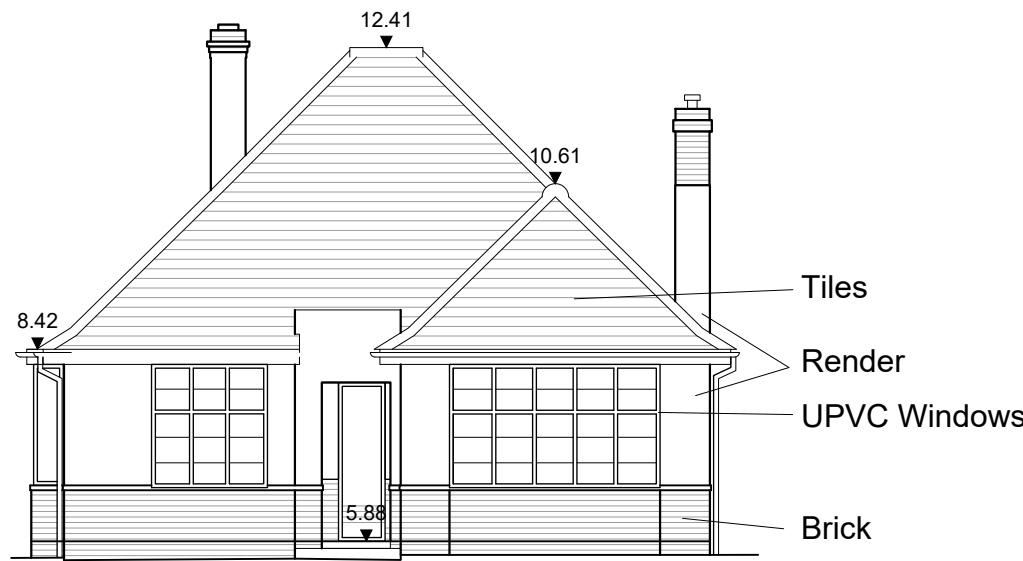


East Elevation

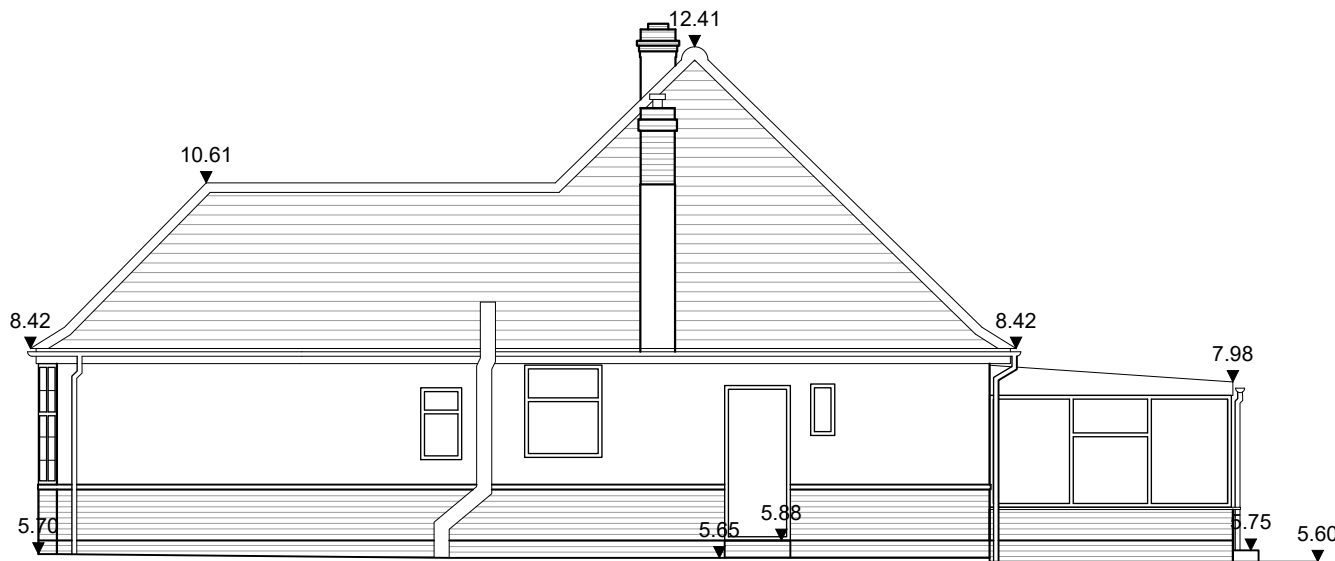


North Elevation

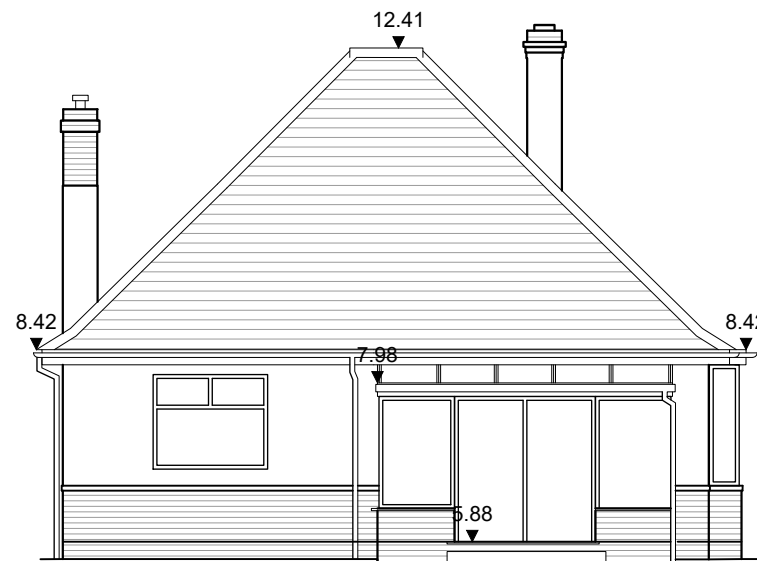


West Elevation

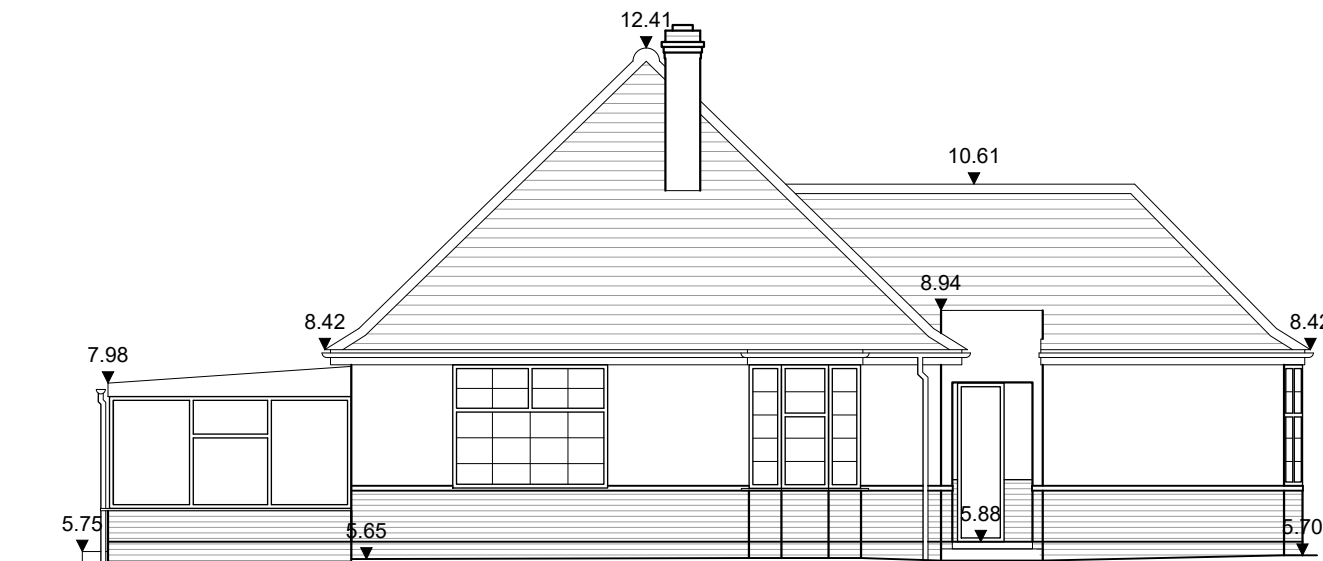


South Elevation

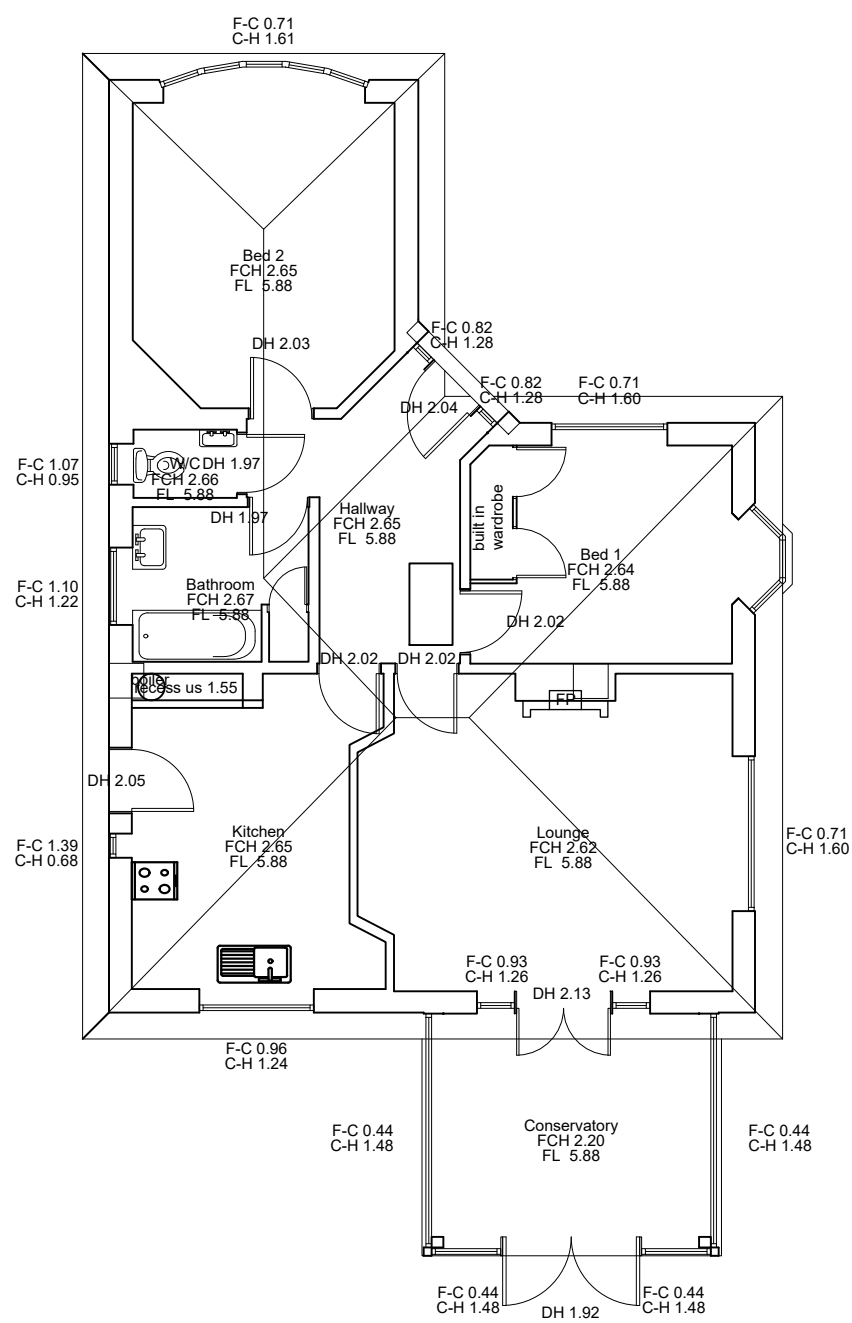


Ground Floor Plan

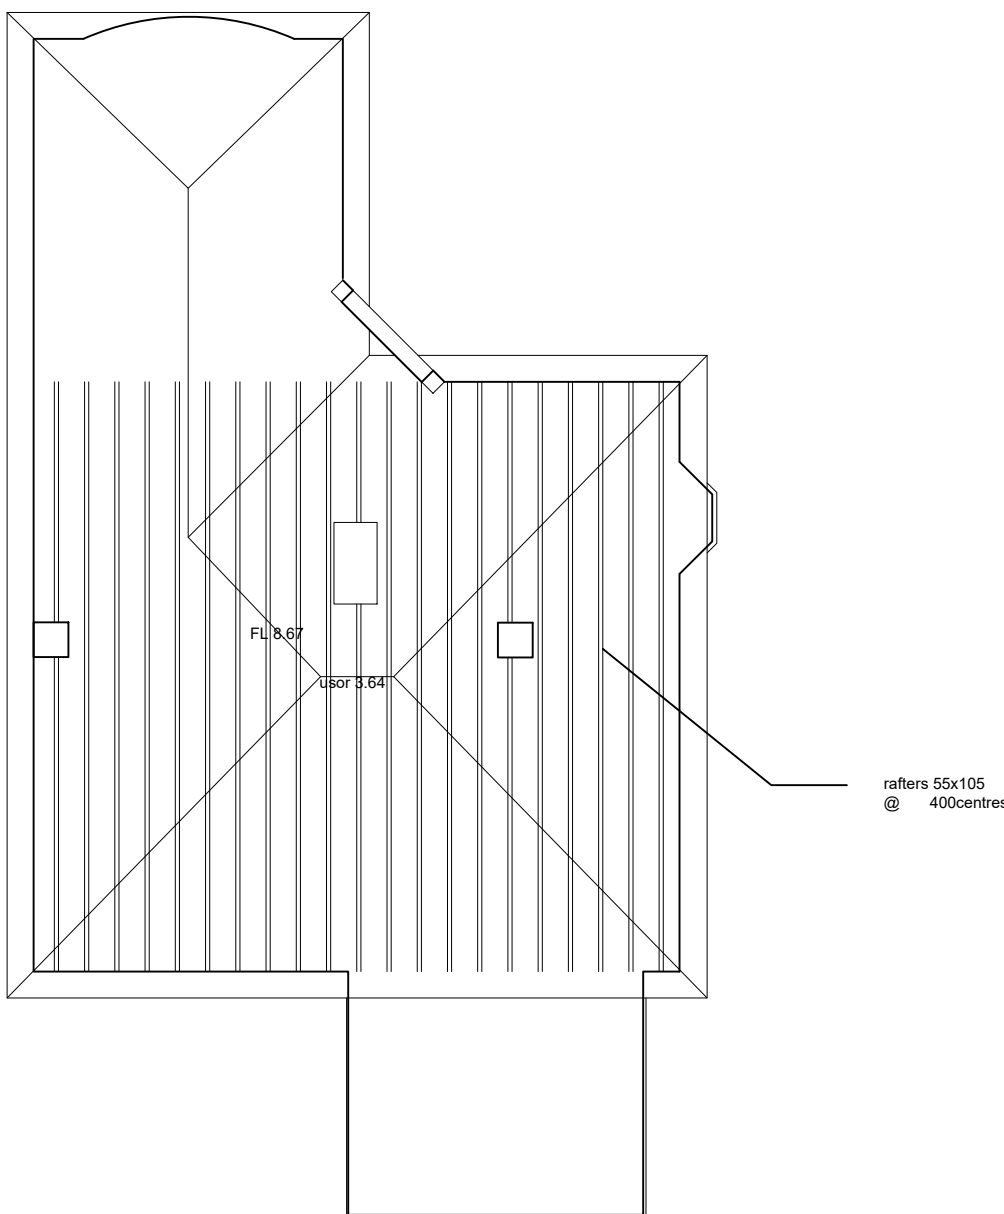

Loft Plan

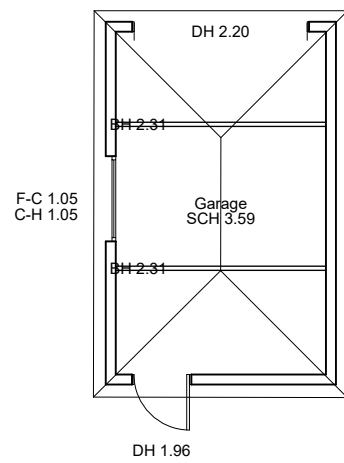

Garage Plan

 

REV	DATE	BY	AMENDMENT
-----	------	----	-----------



1 01903 889229
info@folkesarchitects.co.uk

The Old Forge
6 Church Street
Sturminster
West Sussex
BN20 4LA

CLIENT
Barbara & Derek Rogers

JOB TITLE
12 Chalet Road
Ferring
West Sussex
BN12 5NY

DRAWING TITLE
As Existing Plans & Elevations

DATE Oct 20	SCALE 1:100 @ A1	DRAWN BY LMZS
		CHECKED BY DT

JOB NO. 20062	DRAWING NO. 1.02	REVISION
------------------	---------------------	----------